



DO NOT SCALE FROM THIS DRAWING. USE GIVEN DIMENSIONS ONLY. ALL DIMENSIONS ARE TO BE CHECKED ON SITE BY THE CONTRACTOR.
ANY DIMENSIONAL DISCREPANCIES TO BE REPORTED BACK TO HEALEY CONSULTING PRIOR TO PROCEEDING WITH CONSTRUCTION

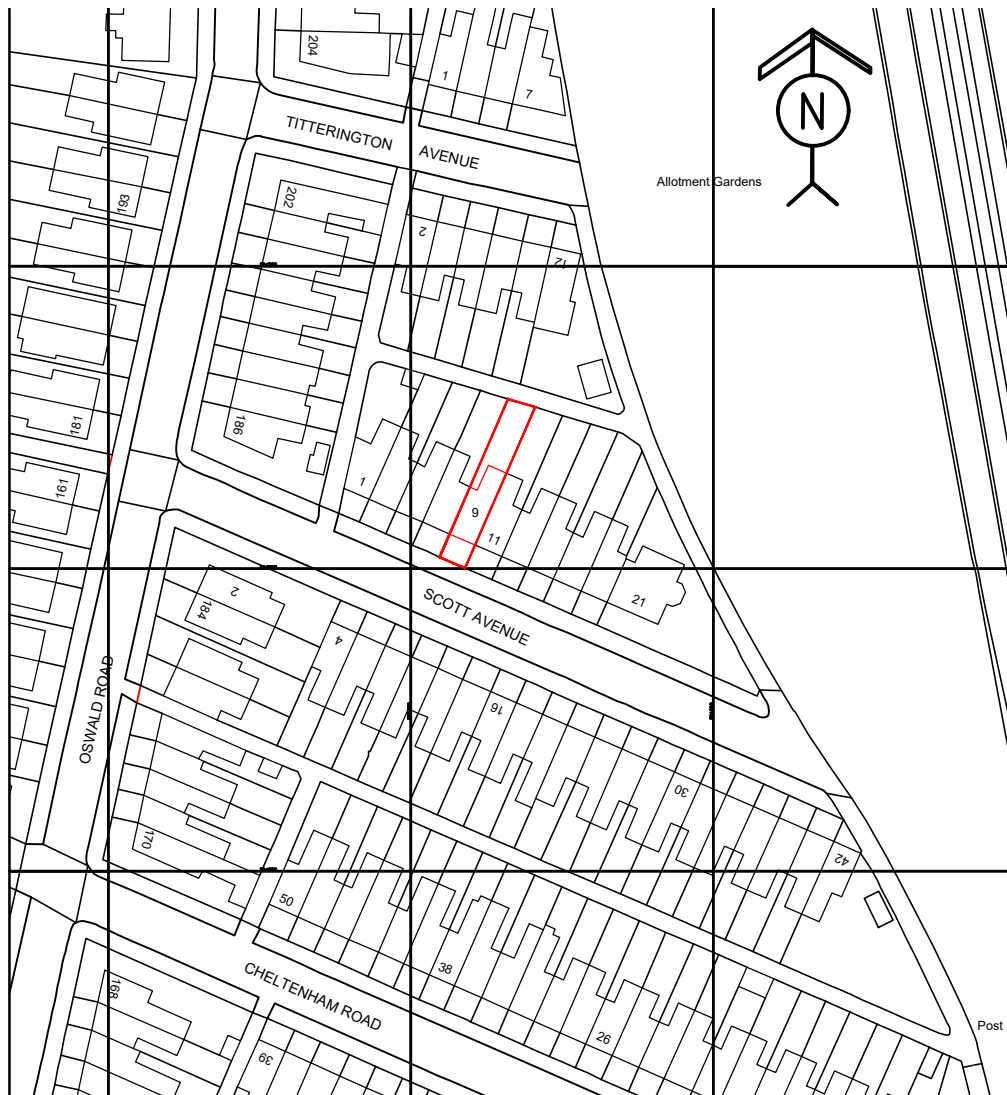

SITE LOCATION PLAN

Scale 1:1250 @ A4

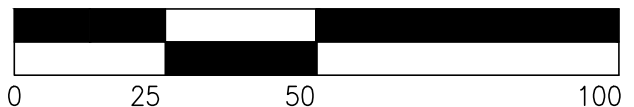

Scale Bar 1:1250

REV	DATE	BY	DETAILS OF REVISION

ARCHITECT / CLIENT
JOHN GAGON

PROJECT
**9 SCOTT AVENUE
CHORLTON-CUM-HARDY
MANCHESTER, M21 9QW**

TITLE
SITE LOCATION PLAN

PROJECT NO. HC-23119	DRAWING NO. (60)-04	REVISION -	DRAWN BY CR	DATE 07.06.23	SCALE 1:1250@A4
--------------------------------	-------------------------------	----------------------	-----------------------	-------------------------	---------------------------

HEALEY CONSULTING
Brunel House
63 Dale Street
Milnrow
Rochdale
OL16 3NJ

Tel: 01706 343961
Fax: 01706 343981
email: office@healeyconsulting.co.uk
copyright: Healey Consulting

