


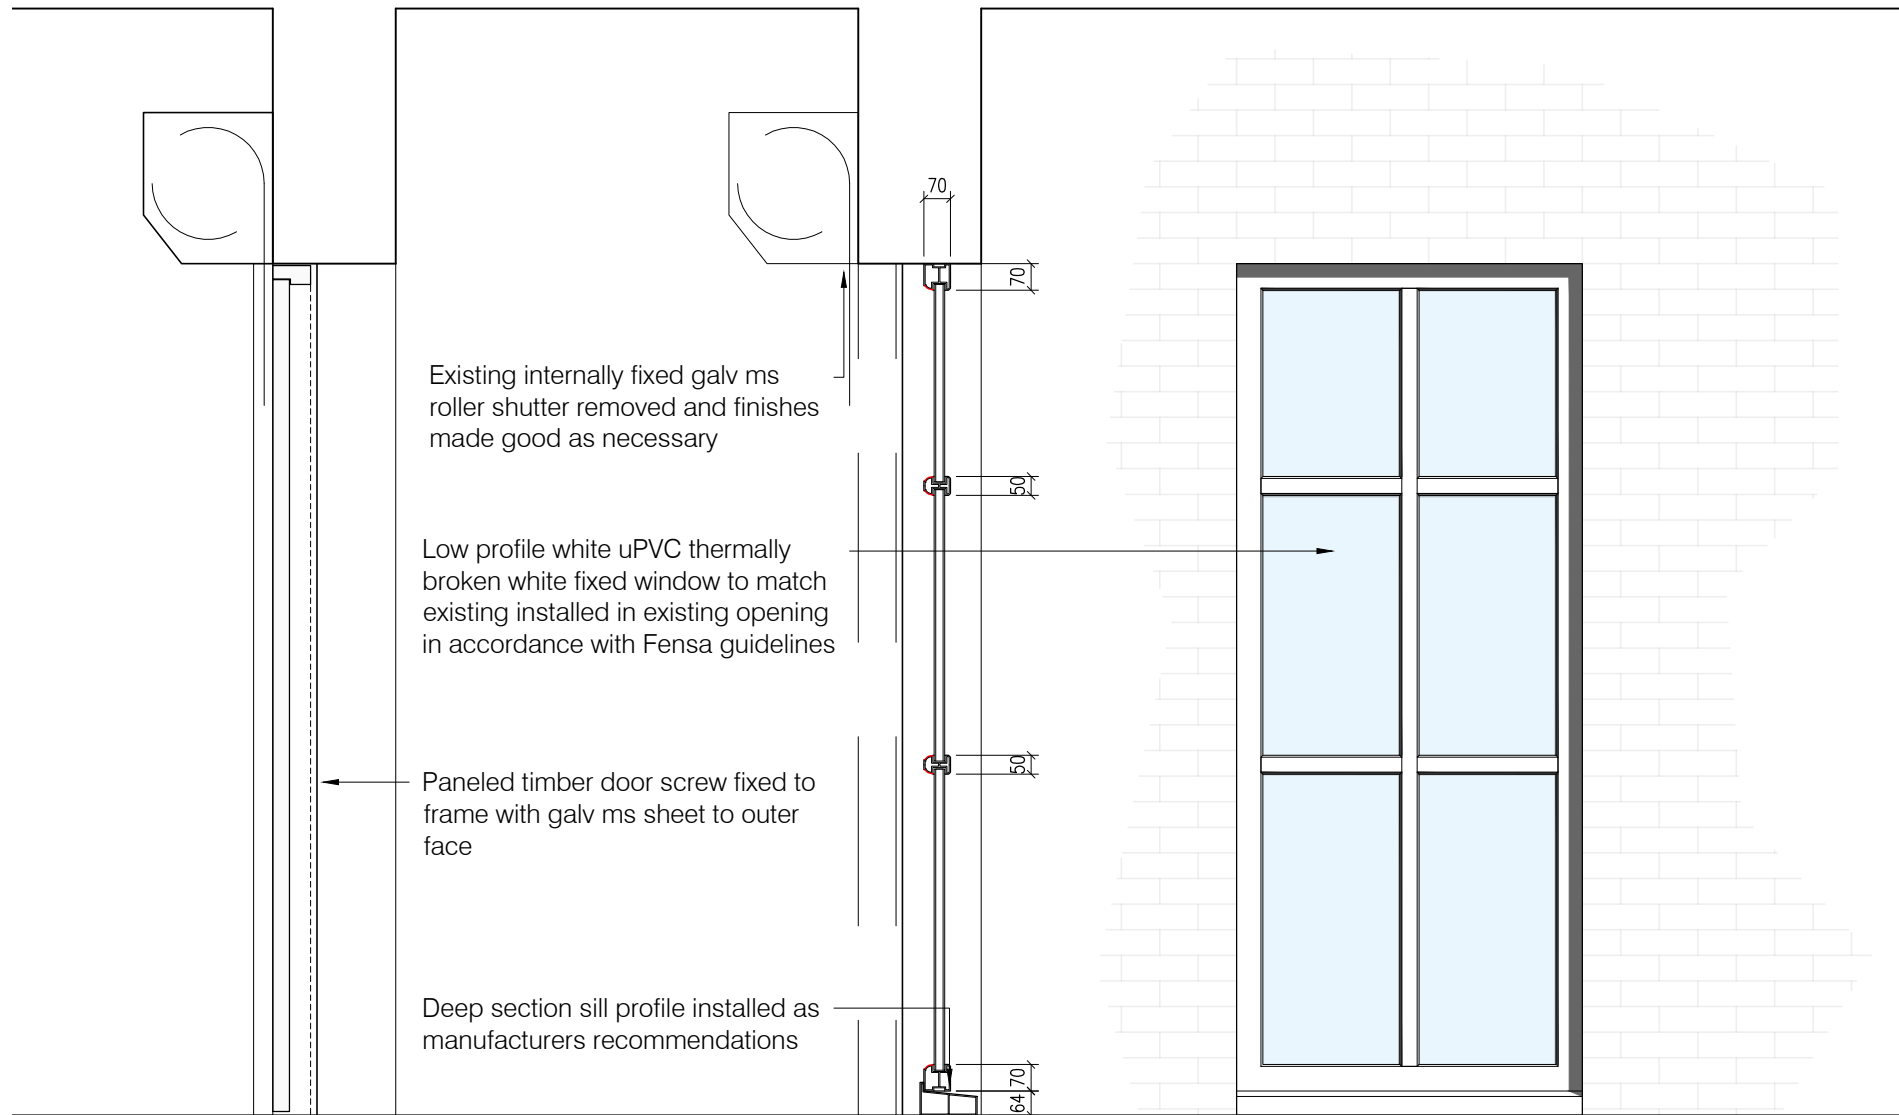

Section as existing 1: 20

Section, Elevation as existing 1: 20

Drawings based on Ordnance Survey (Streetwise License No 100047474)

0 0.2 0.4 0.6 0.8 1m
Scale 1: 20



Project	Proposed Change of Use, 8 - 10 Outram House, Great Ancoats Street, Picadilly
Client	HM Empire Estates, Office 3, Enterprise Centre, Bellfield Road, Rochdale OL16
Dwg Title	(23202)14_Window detail
Scale	1: 20 @ A3
Date	Apr 24