
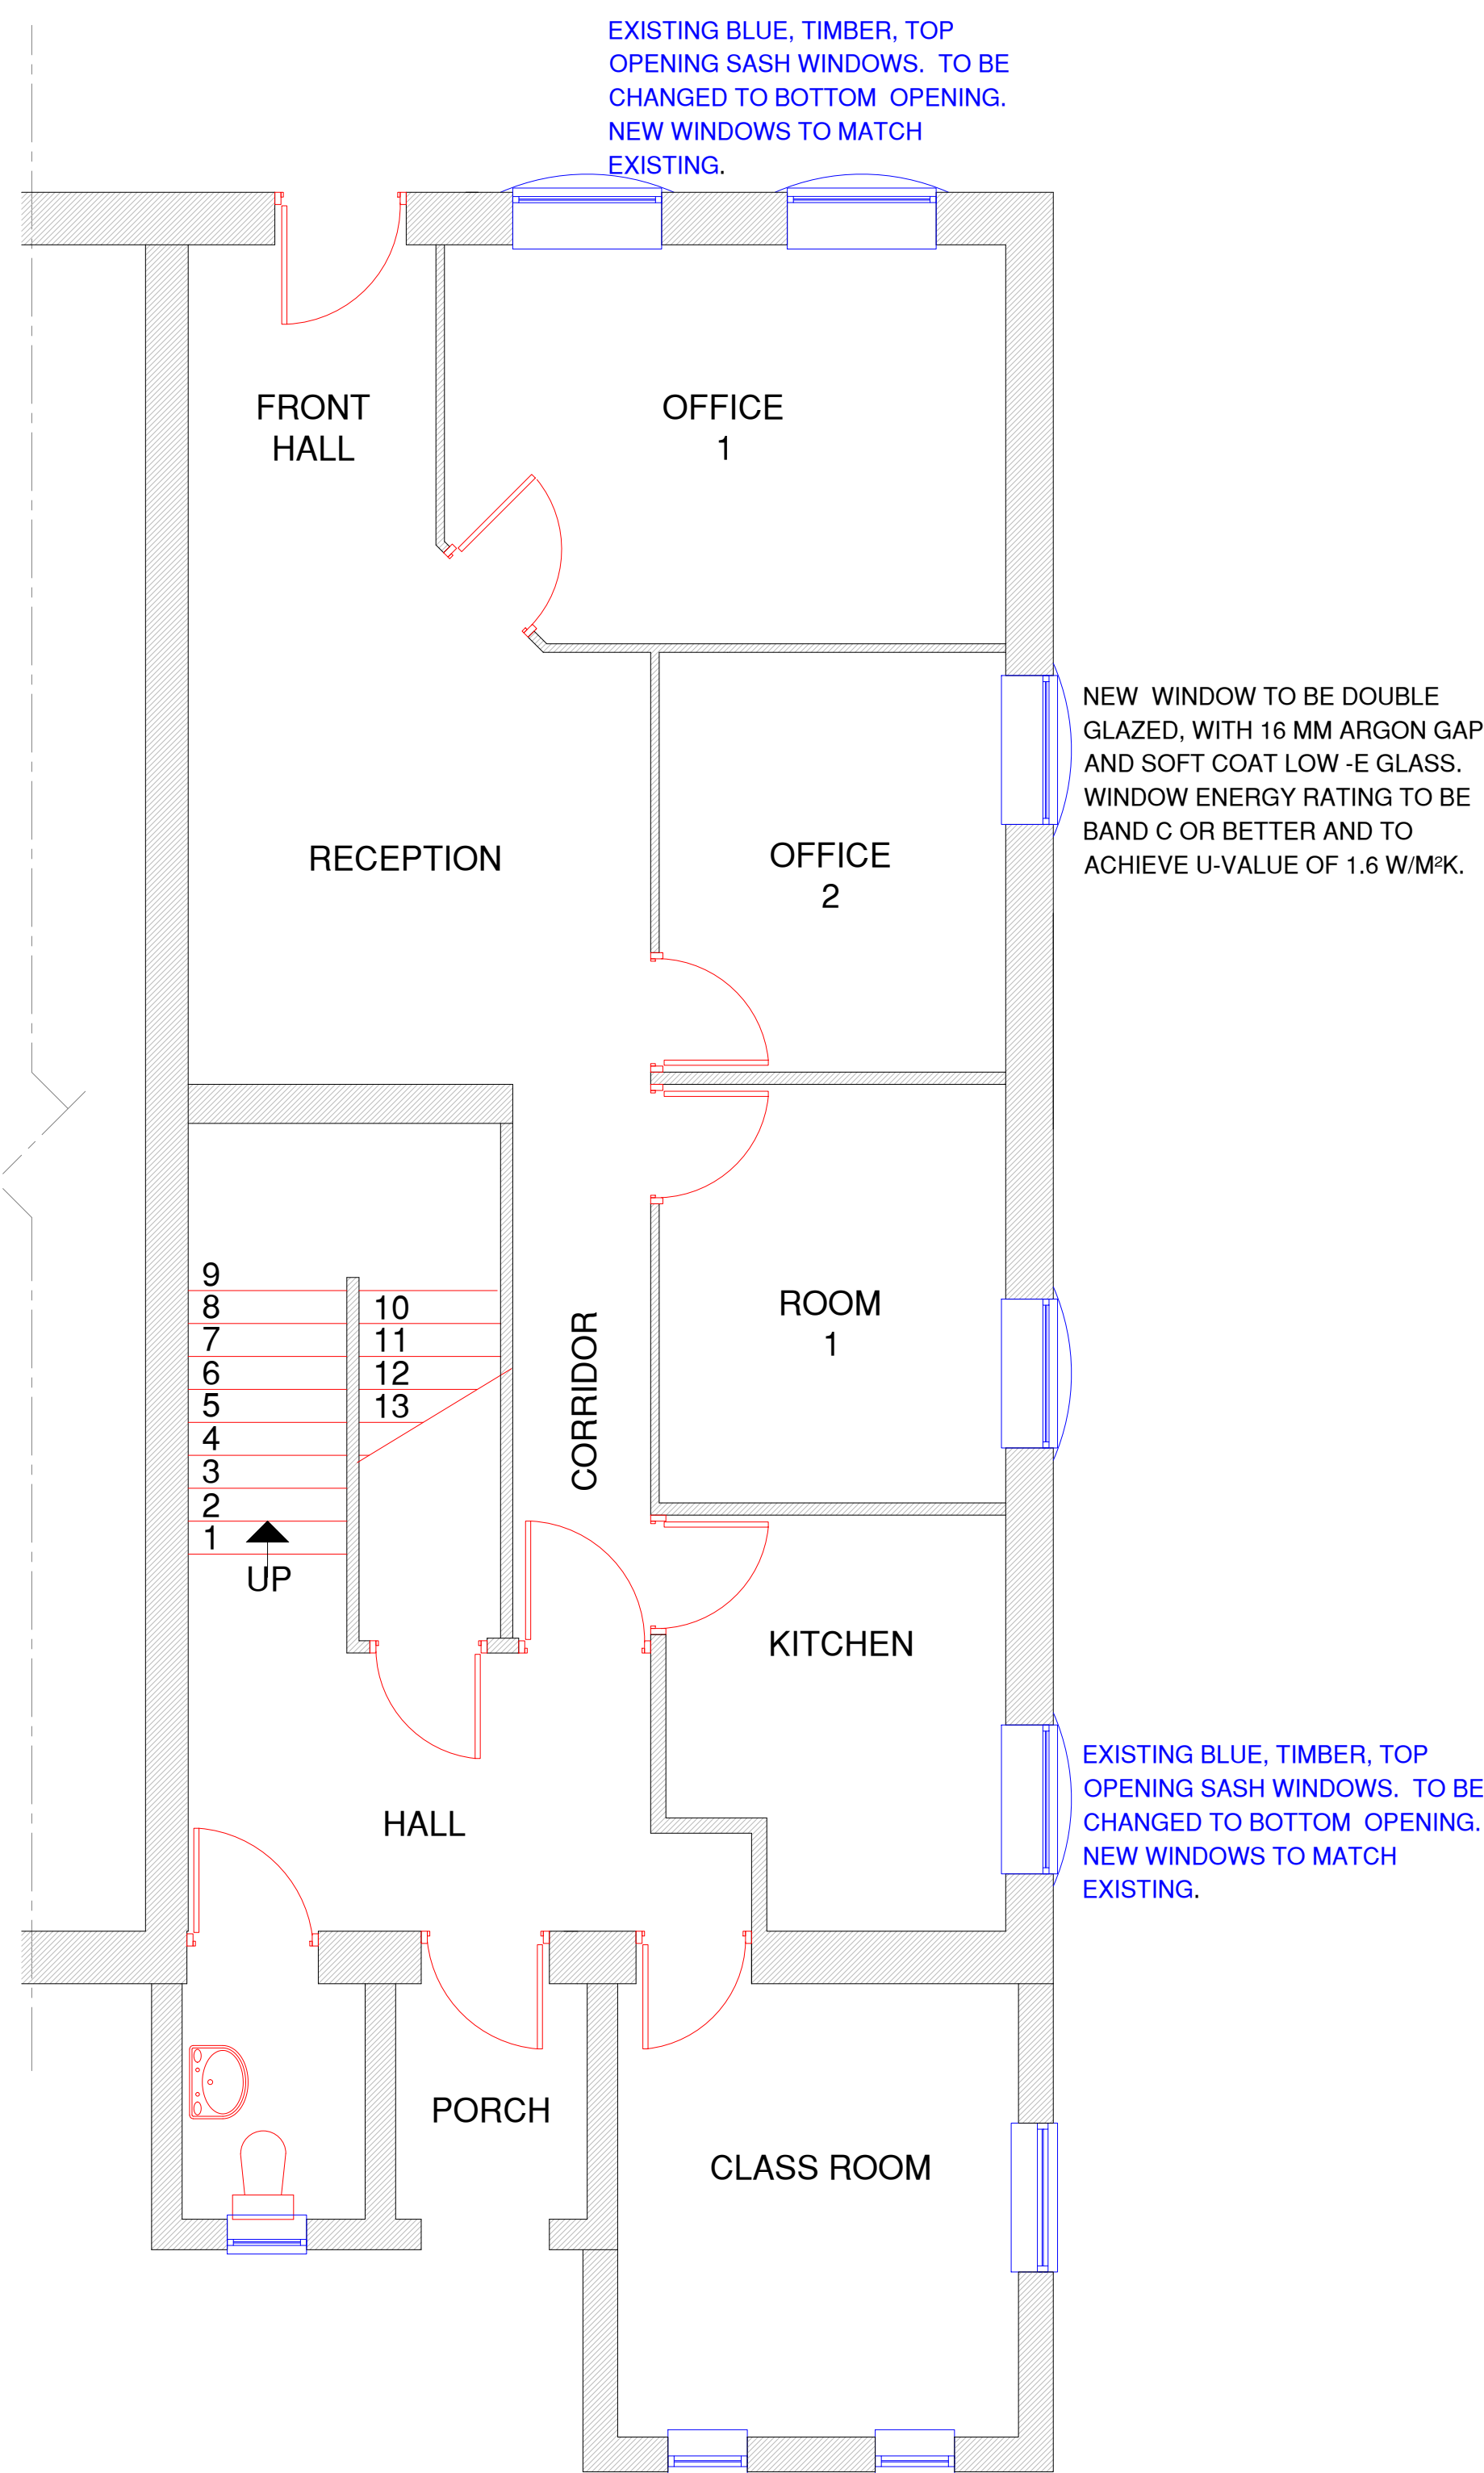
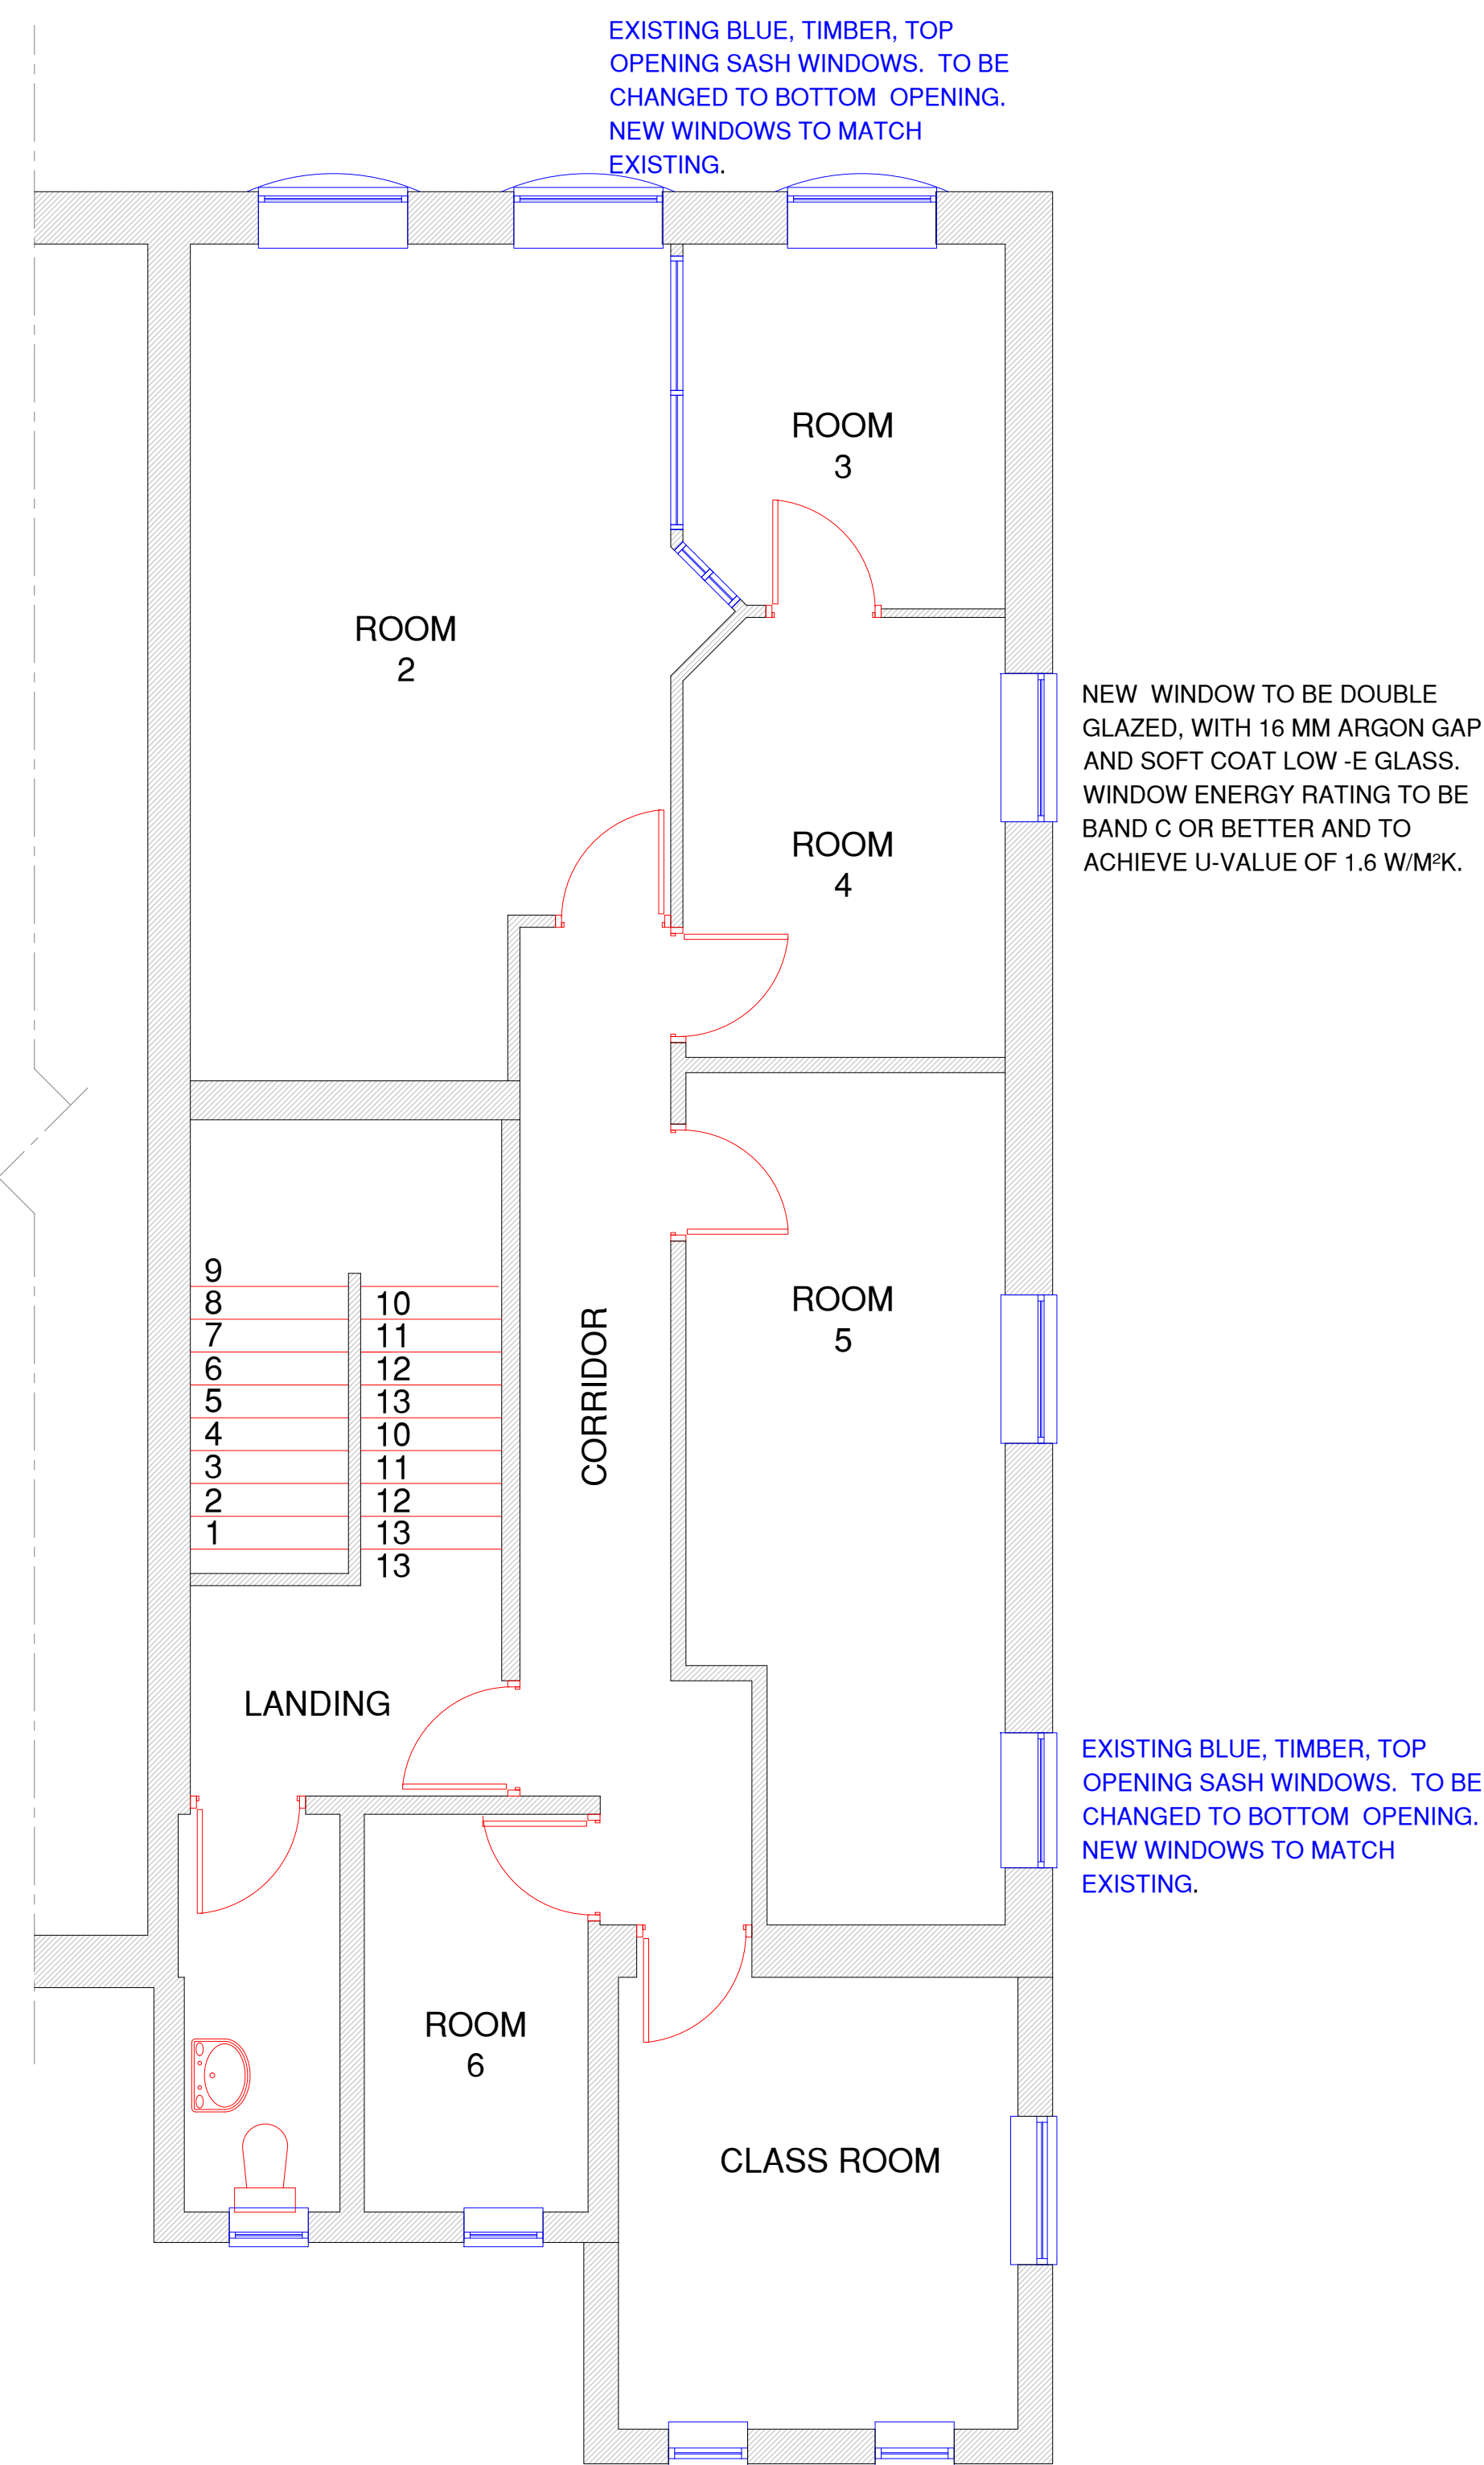


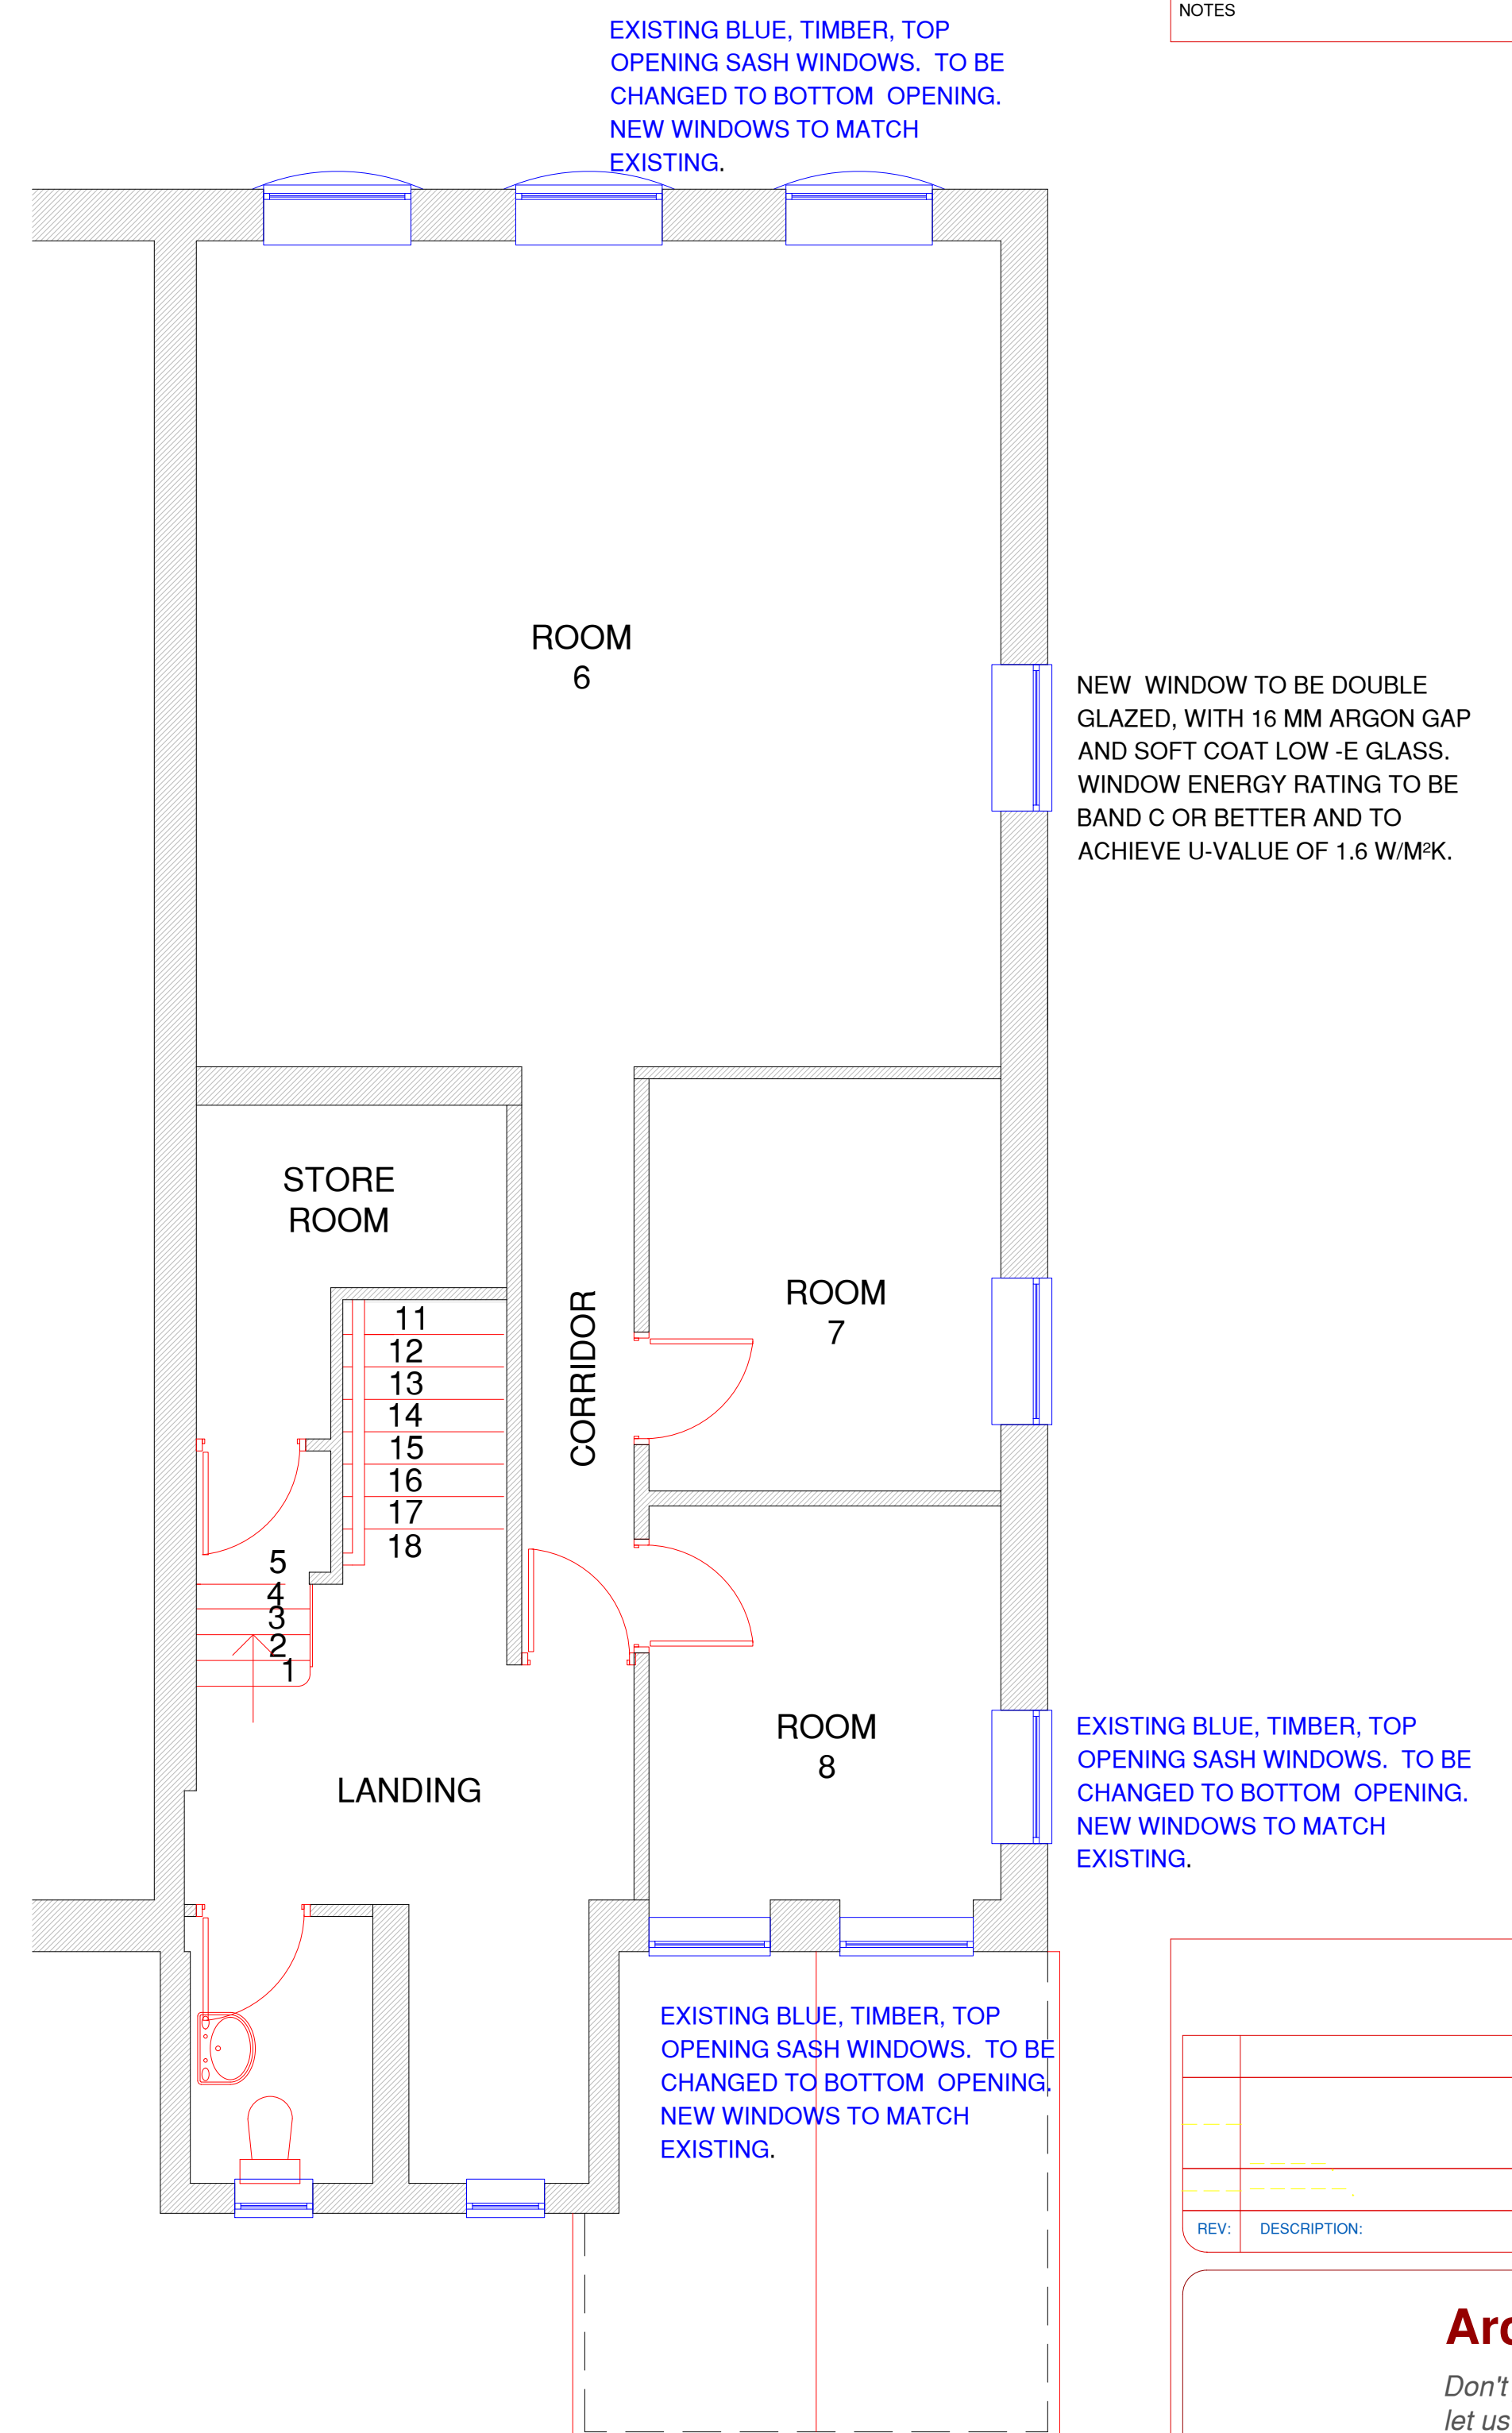

Notes:

NOTES

REV:	DESCRIPTION:	BY:	DATE:

Arch Designs

Don't just dream it,
let us design it!
www.archdesigns.co.uk

CLIENT: **FOR JENNY WONG**
67 ARDWICK GREEN NORTH,
ARDWICK, MANCHESTER,
M12 6FX

ARCHITECT: MR REUBEN RAMELIZE
ARCH DESIGNS. WILSONS PARK C/O MAS
MONSALL ROAD
MANCHESTER M40 8WN

DRAWN: REUBEN CHECKED: checked DATE: NOV 2023 REVISION: --

PROJECT NAME: PROPOSED WINDOW REPLACEMENTS

DRAWING
TITLE: PROPOSED PLANS

SCALE: 1:50	SHEET SIZE: A1	SHEET NO: 03
----------------	-------------------	-----------------

PROJECT NO: 2023/00 STATUS: FOR PLANNING

DRAWING NO: A1/03

Project:67 ARDWICK GREEN NORTH,