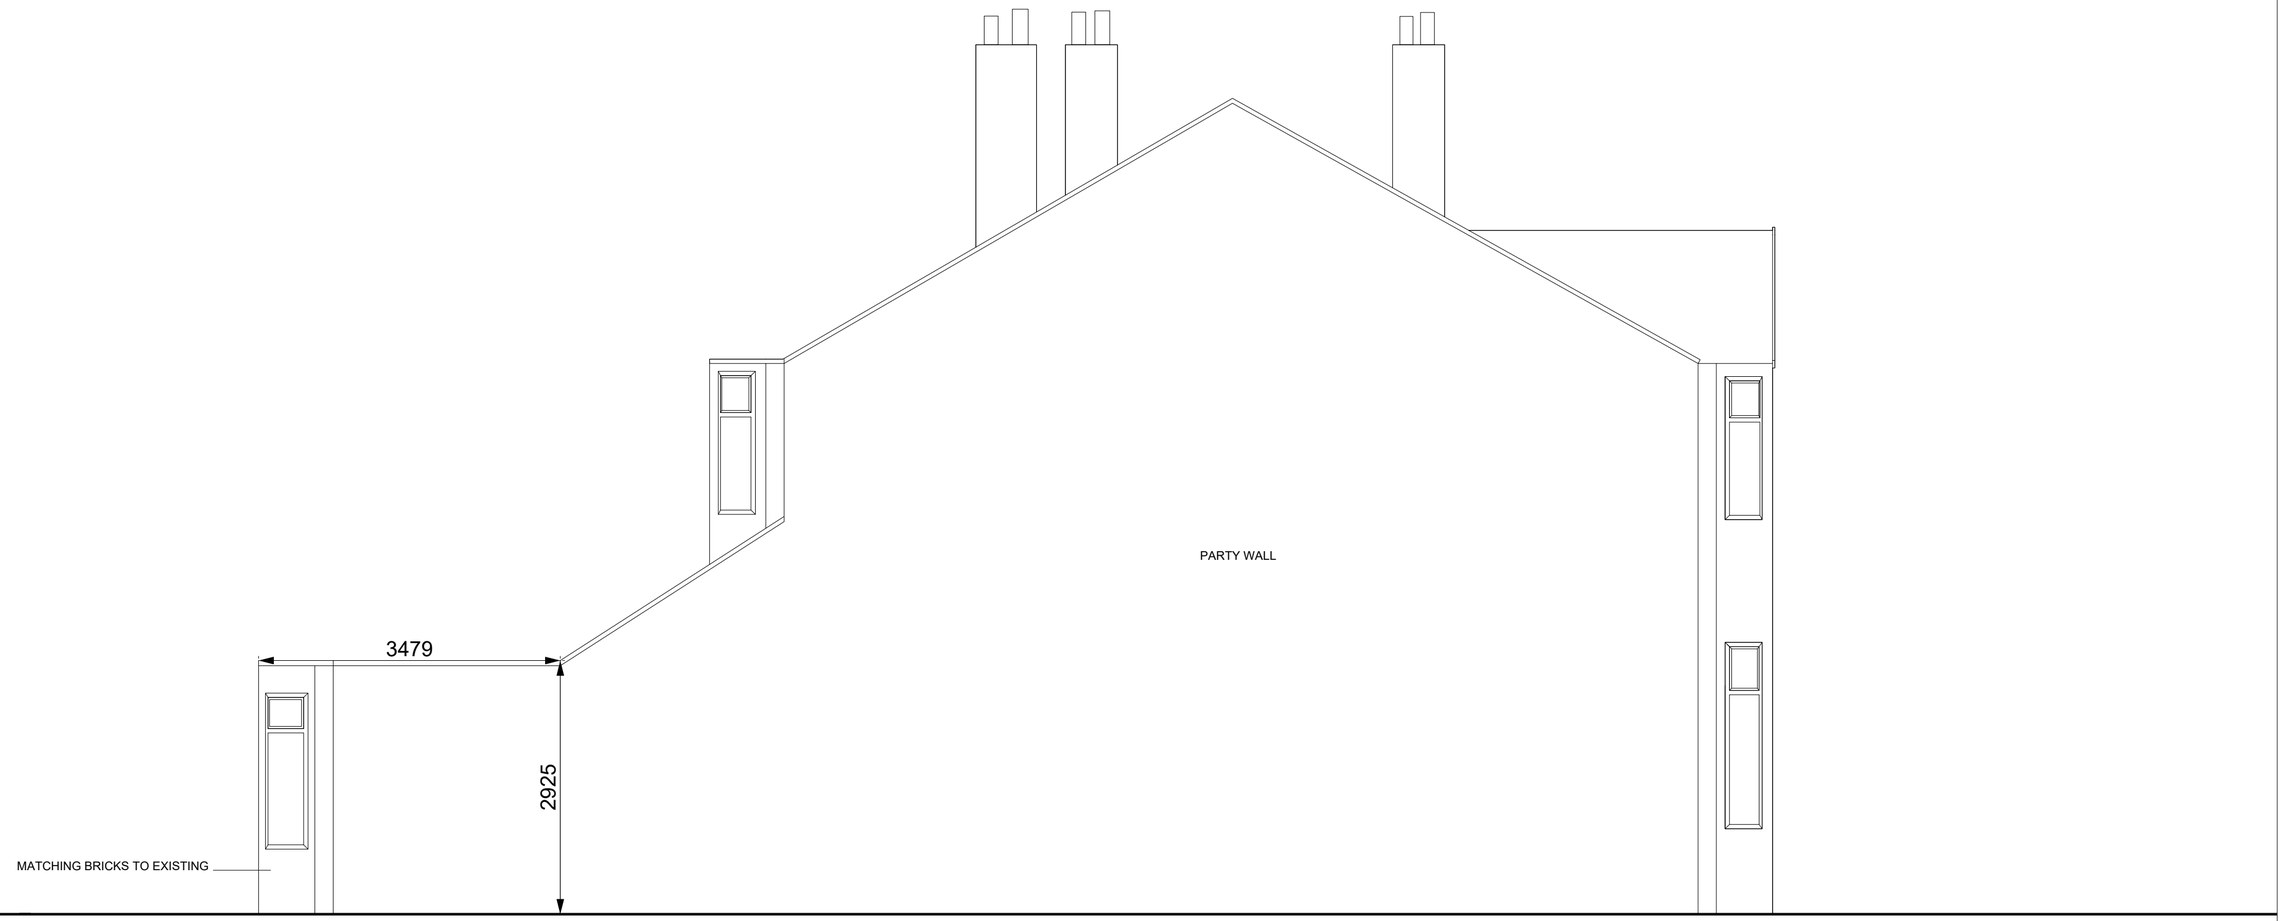



PROPOSED PARTY WALL SIDE ELEVATION

| | | | | | | | | | |
|---|---|---|---|---|---|---|---|---|---|
| SITE | 47 DUDLEY ROAD, MANCHESTER, M16 8FW | | | | | | | REVISIONS | DATE / DESCRIPTION |
| TITLE | PROPOSED PARTY WALL SIDE ELEVATION | | | | | | | | |
| DR.NO | PEVR_01 | REV | 01 | SCALE | 1:50 @A2 | DRAWN | FB | CHECKED | FB |