



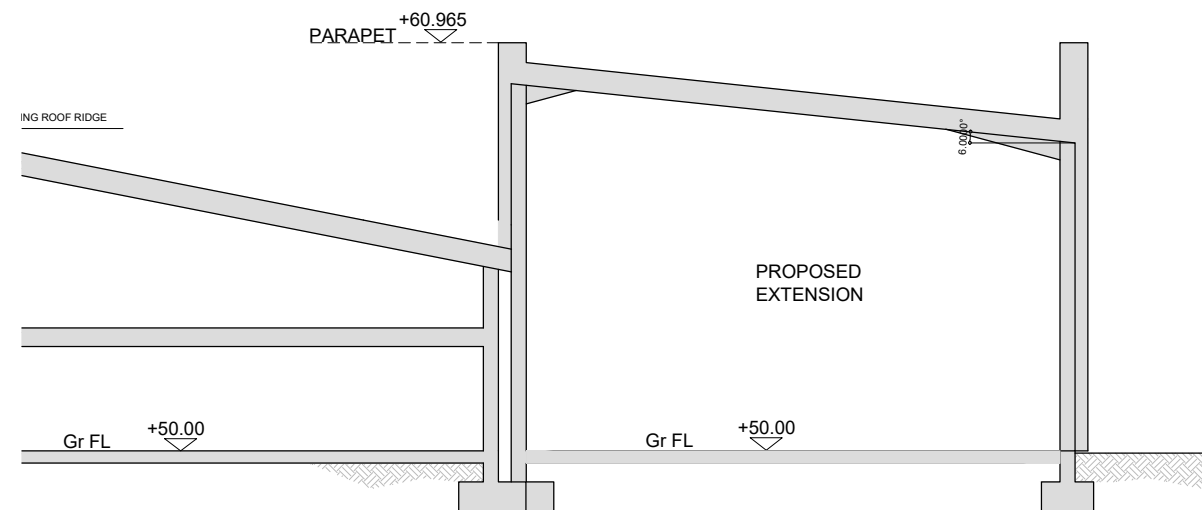

TYPICAL SECTION A-A

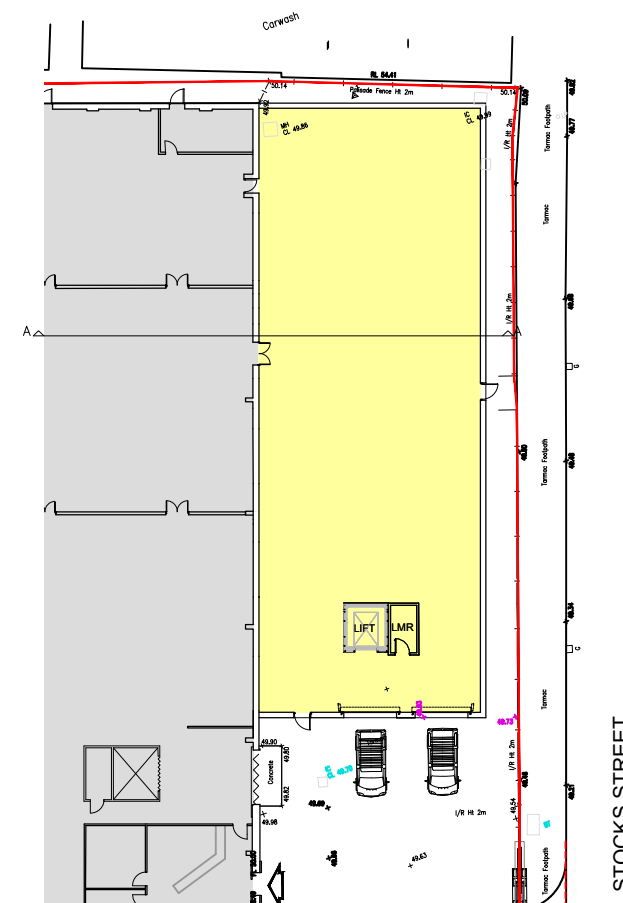

**NEW EXTENSION
GR. FL. PLAN
Scale 1:500**



Scale: 1:500



Scale: 1:200

PLANNING APPLICATION DRAWING ONLY

TEW AND SMITH
ARCHITECTS AND SURVEYORS

Drawing issue:

Revisions:

Project:
SAFESTORE
PROPOSED NEW BUILDINGS
CHEETHAM HILL ROAD
MANCHESTER, M8 8LW

Title:
PROPOSED TYPICAL SECTION

Date: 08.11.2023	Drg No.	Rev.
Scale: 1:200@A3	4664-SK08(PL)	-
Drawn: ER		
Checked: BF	© Proprietor: Tew and Associates Limited	

QUOITS HOUSE, 4 HARBOROUGH ROAD,
KINGSTHORPE, NORTHAMPTON, NN2 7AZ
TEL: (01604)791197 FAX: (01604) 717991
EMAIL: architects@tewassociates.co.uk
WEB: www.tewassociates.co.uk