# PROPOSED

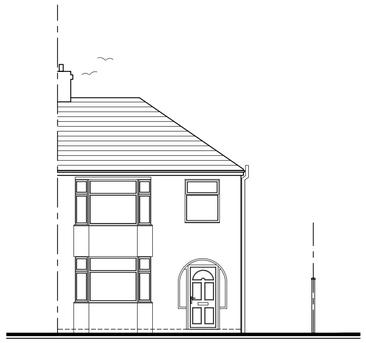

## FRONT ELEVATION
SCALE: 1:100

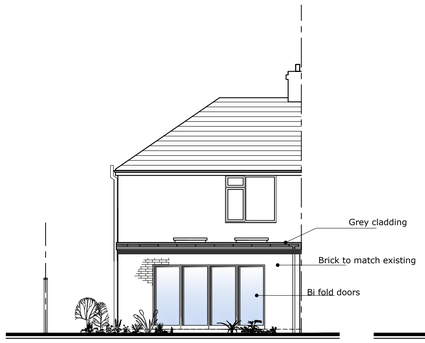


## REAR ELEVATION
SCALE: 1:100

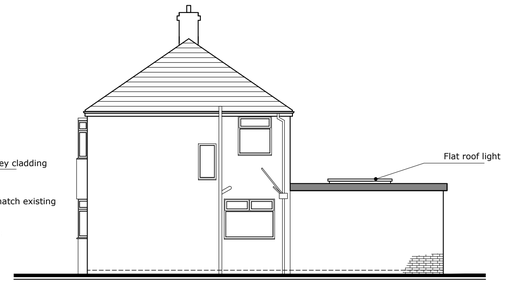


## SIDE ELEVATION
SCALE: 1:100

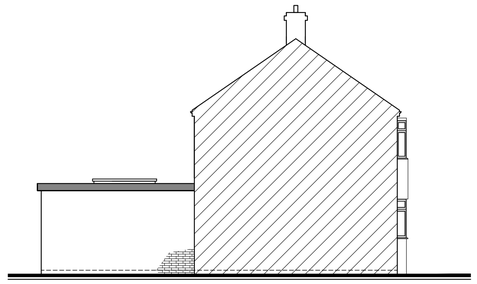

## SIDE ELEVATION
SCALE: 1:100

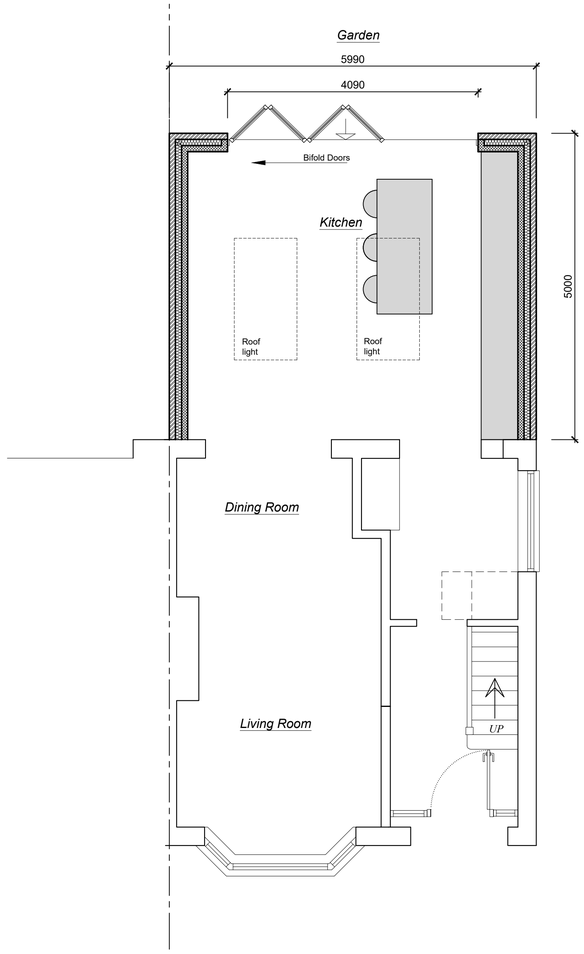


## GROUND FLOOR
SCALE: 1:50

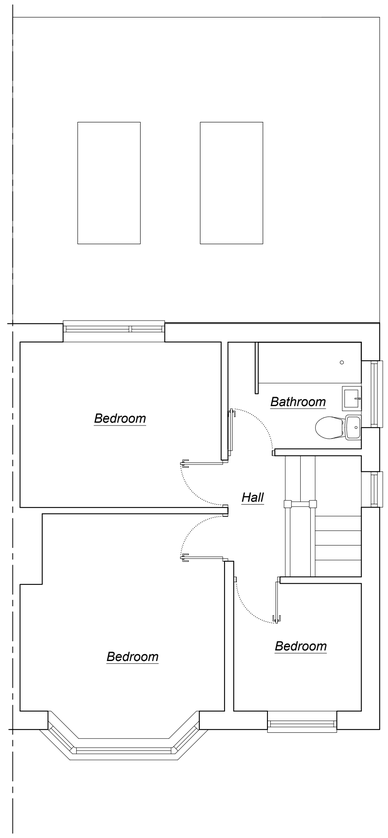


## FIRST FLOOR
SCALE: 1:50

## BLOCK PLAN
SCALE: 1:200

NOTES:

© SIFA architecture.

The use of these plans and specifications is restricted to the original site for which they were prepared. Re-use, reproduction or publication by any method in whole or in part is prohibited, unless authorised by SIFA architecture. Ownership of the design, plans and specifications is solely with SIFA architecture.

| REV: | DESCRIPTION: | BY: | DATE: |
|---|---|---|---|
| | | | |
| | | | |
| | | | |
| | | | |

N

## LOCATION PLAN
SCALE: 1:1250

1:1250
0 25m 50m 75m 100m

1:200
0 4m 8m 12m 16m

1:100
0 2m 4m 6m 8m

1:50
0 1m 2m 3m 4m

SIFA architecture
3 ST JAMES AVENUE
RAMSGATE
KENT
CT12 6DG
SIFAARCHITECTURE.COM
SIFA@LIVE.CO.UK
07940 220320

CLIENT:
MR M SULEMAN

PROJECT:
9 LEACROFT ROAD
MANCHESTER
M21 7GW

DRAWING TITLE:
PROPOSED

| PROJECT NO: | DRAWING NO: |
|---|---|
| SA | A1/102 |

| SCALE: | SHEET SIZE: |
|---|---|
| 1:50 1:100 1:200 1:1250 | A1 |

| REVISION | DATE: |
|---|---|
| - | 6/02/2024 |