
NOTES:

1. THIS DRAWING IS TO BE READ IN CONJUNCTION WITH ALL RENAISSANCE, ARCHITECTS, LANDSCAPE ARCHITECTS AND BUILDING SERVICES ENGINEERS DRAWINGS.
2. THE DRAINAGE SYSTEM HAS BEEN DESIGNED TO ACCOMMODATE RAINFALL EVENTS UPTO 1 IN 100 YEAR + 40% CLIMATE CHANGE AND AS SUCH THIS DRAWING INDICATES THE OVERLAND FLOW ROUTES FOR AN EXCEEDANCE EVENT OF THE DRAINAGE SYSTEM.

DRAWING LEGEND

PLANNING BOUNDARY

EXCEEDANCE FLOOD FLOW ROUTES

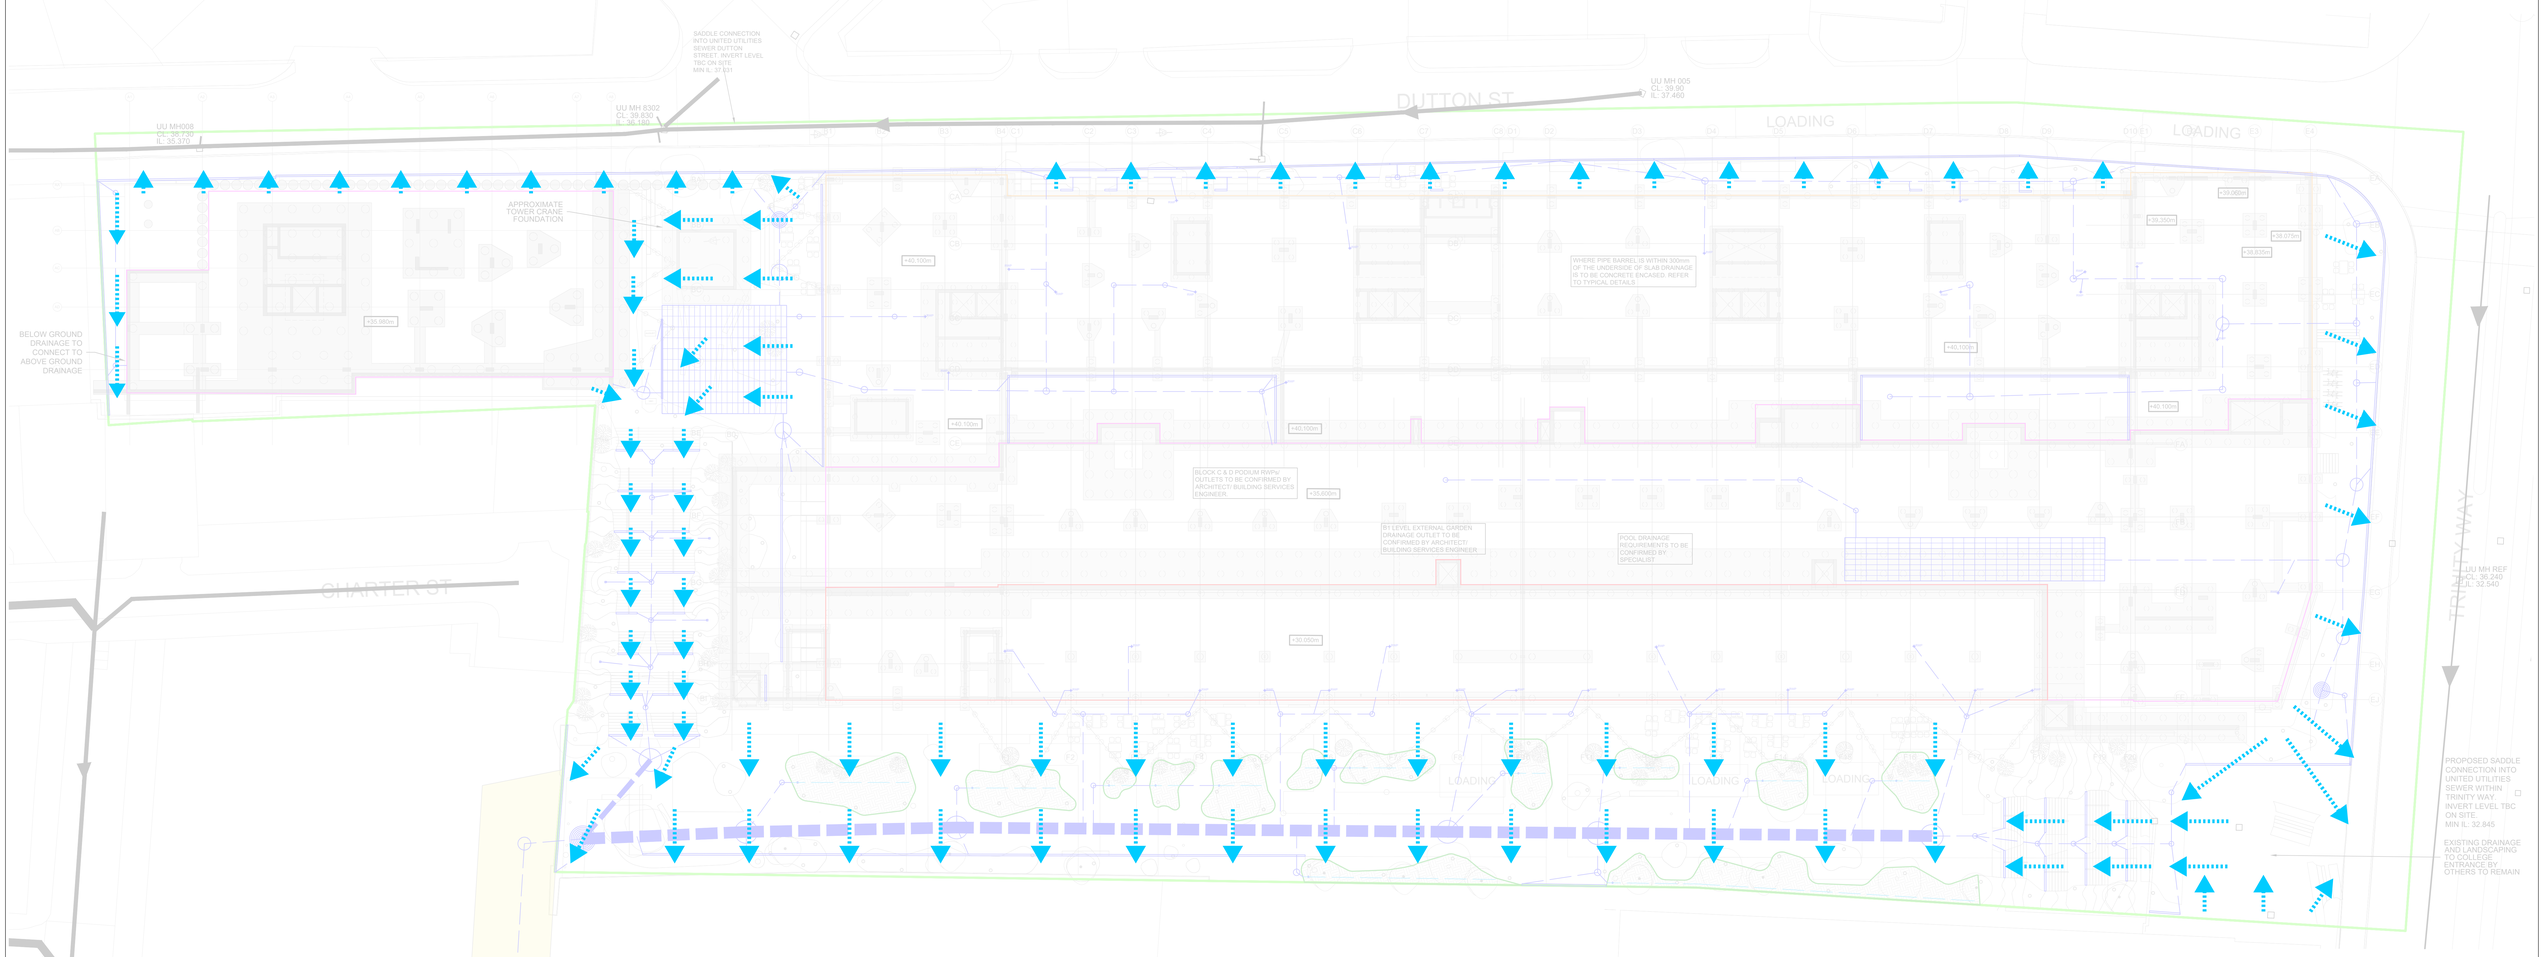

Rev:	Description:	Date:	By:	Chkd:
P02	LANDSCAPE BACKGROUND UPDATED	12.02.23	JB	BH
P01	STAGE 4 ISSUE	12.09.23	JB	PC

renaissance

Renaissance Associates Ltd
Carvers Warehouse
77 Dale Street
Manchester
M1 2HG

Project:

BODDINGTONS BREWERY, MANCHESTER

Drawing Title:

OVERLAND FLOOD FLOW ROUTES

Status:

STAGE 4

Size:	Date:	Drawn by:	Designed by:	Checked by:
A0	SEP 23	JB	JB	PC

Scale:	Project No:
1:200	2211-11

Project – Originator – Volume – Level – Type – Role – Number:	Revision:
BRW-REN-ZZ-FN-DR-C-01150	P02

This drawing has been prepared for the sole benefit, use and information of the client for the purpose set out in the instructions commissioning it. The liability of **renaissance** in the respect of the information contained in this drawing will not extend to any third party. This document should not be used in whole or part by any third parties without the express written permission of **renaissance**