



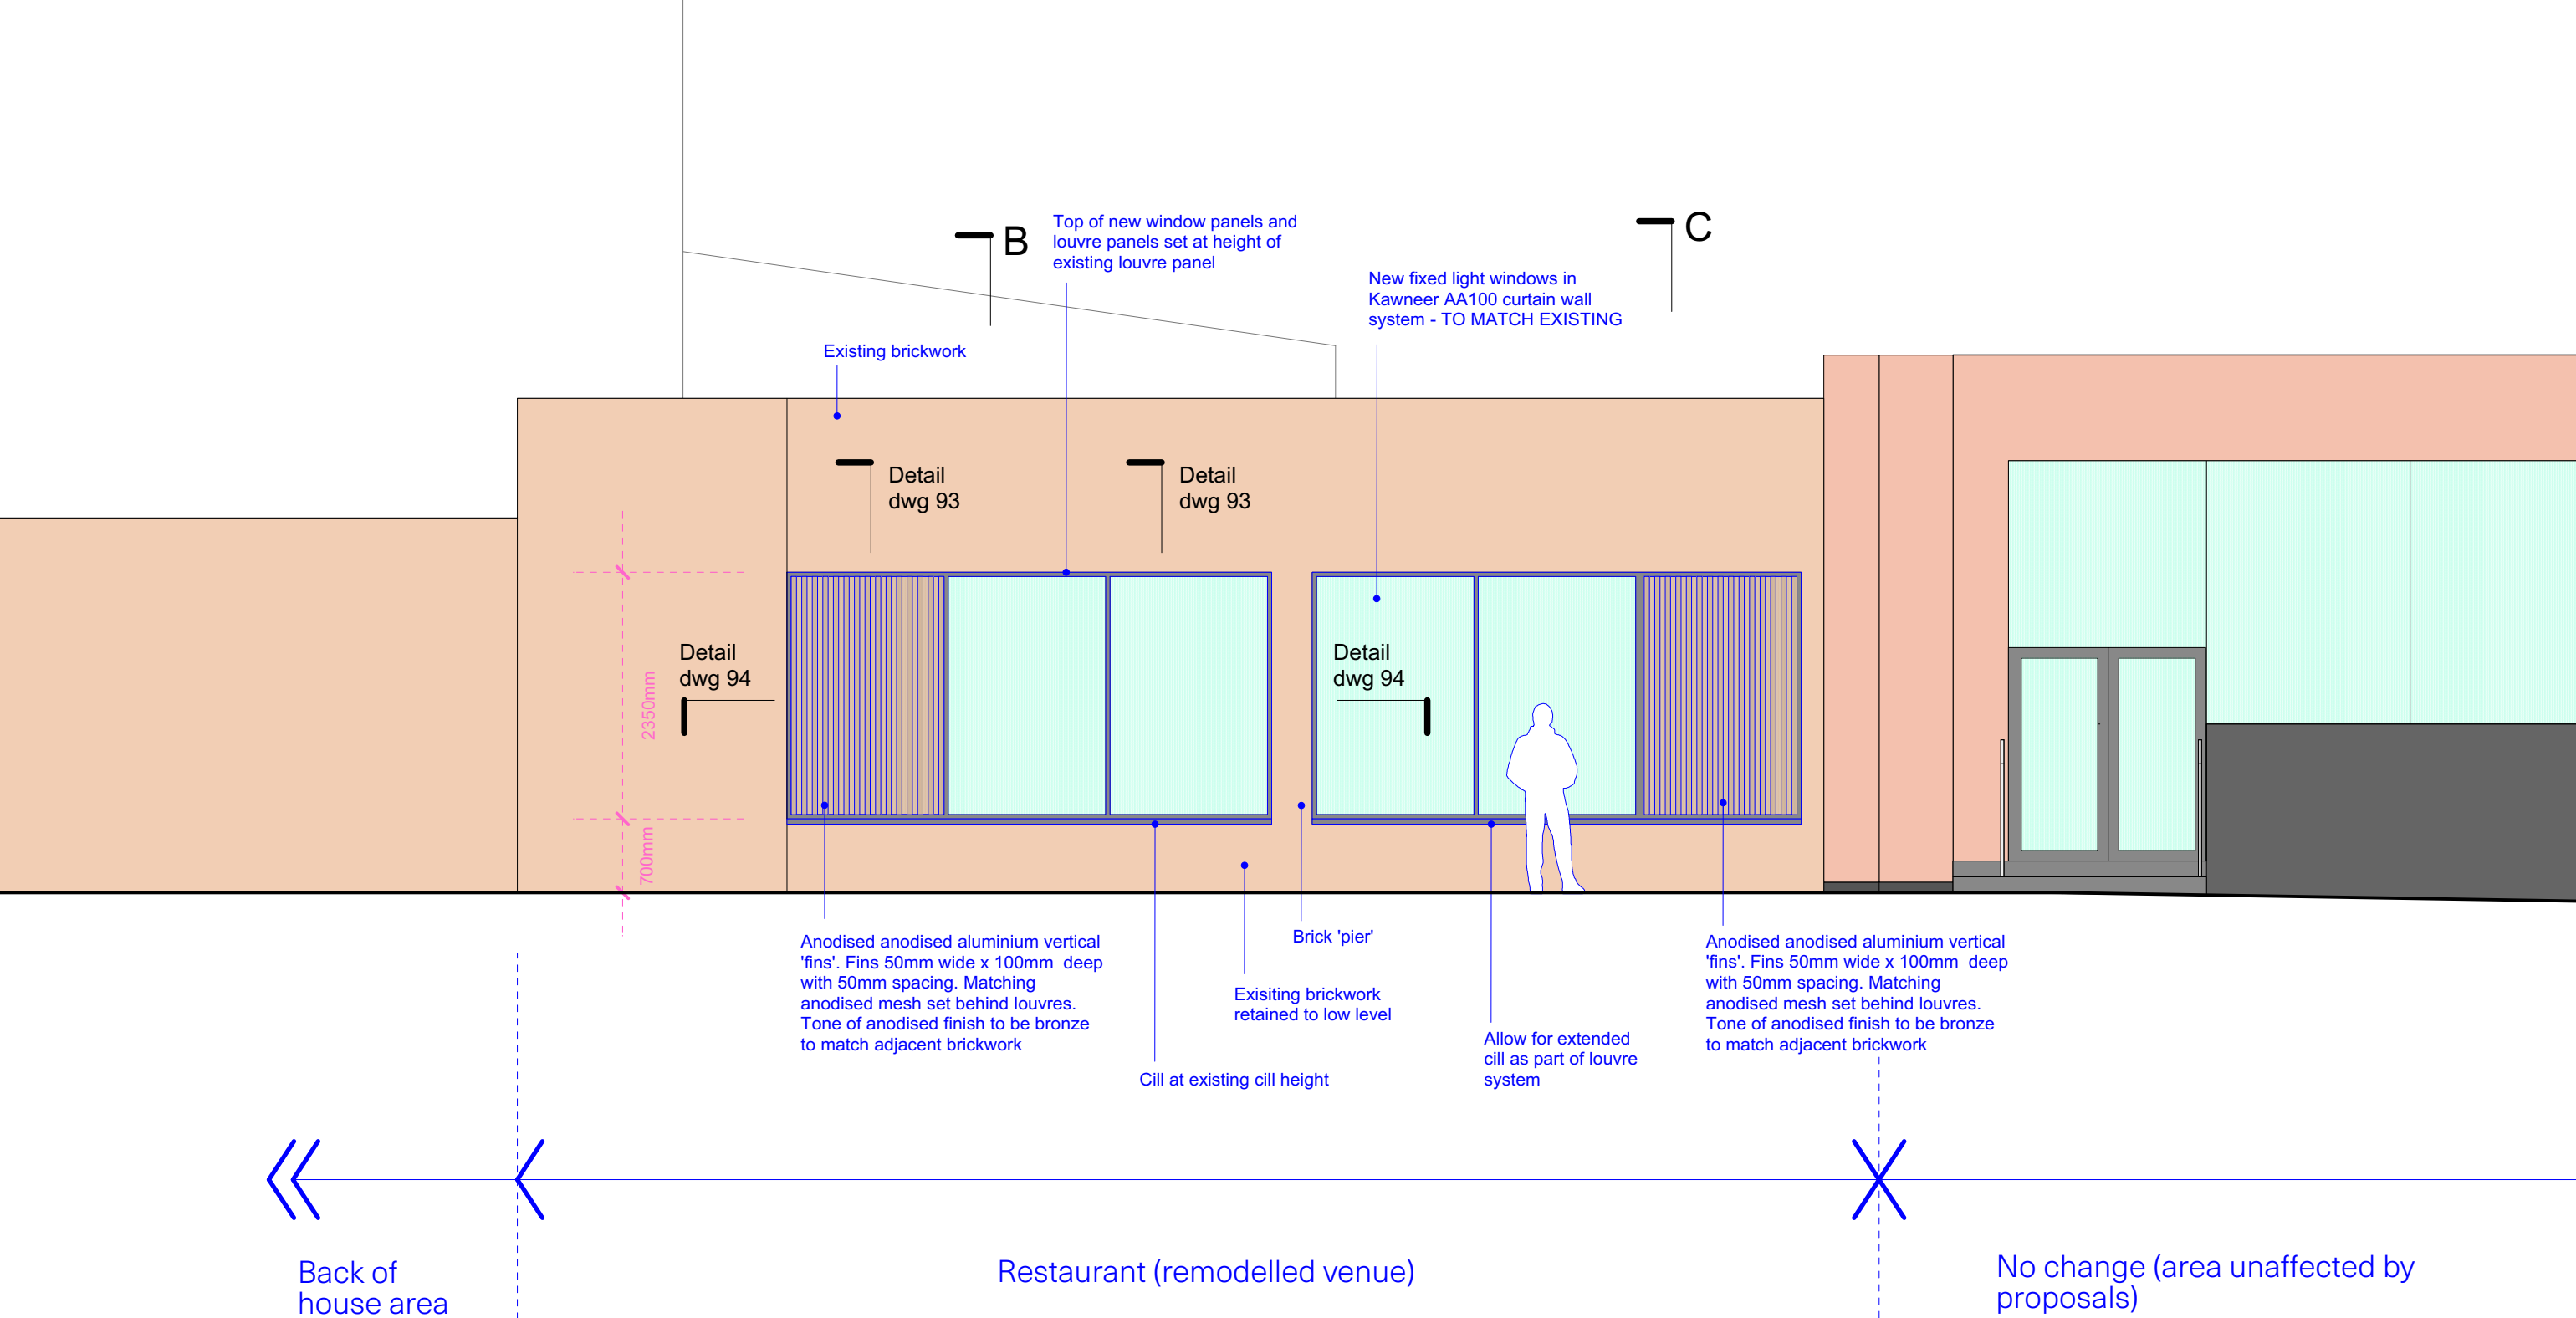

Rev E: Detail references added

All dimensions are to be checked on site, any discrepancies are to be reported to the Architect before work commences. Do not scale from this drawing.

This drawing is to be read in conjunction with all relevant consultants and specialists drawings / documents, any discrepancies are to be reported to the Architect before the affected work commences. All structural components shown are indicative only. Details & calculations of structural members are to be provided by the Structural Engineer.

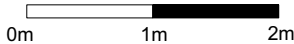

Up North Architects

Up North Architects Ltd. Holyoake house, Hanover Street, Manchester M4 4AH
Company No. 10437056 Tel: 0161 237 1871 E-MAIL: mail@upnortharchitects.com

This drawing copyright 2023 by Up North Architects Ltd. and is licensed to the client for the purposes related to the RIBA work stage above only

Project, location	Manchester Central - Cobden Rooms	
RIBA Workstage	3	
Drawing purpose	Planning	

Client	Manchester Central		
Job No.	M869	Drawing no.	42

Revision

E

Scale

1:60 @ A3

Date

13-07-23

Drawing Title
Proposed detail elevation to new SE window