SECTION BB

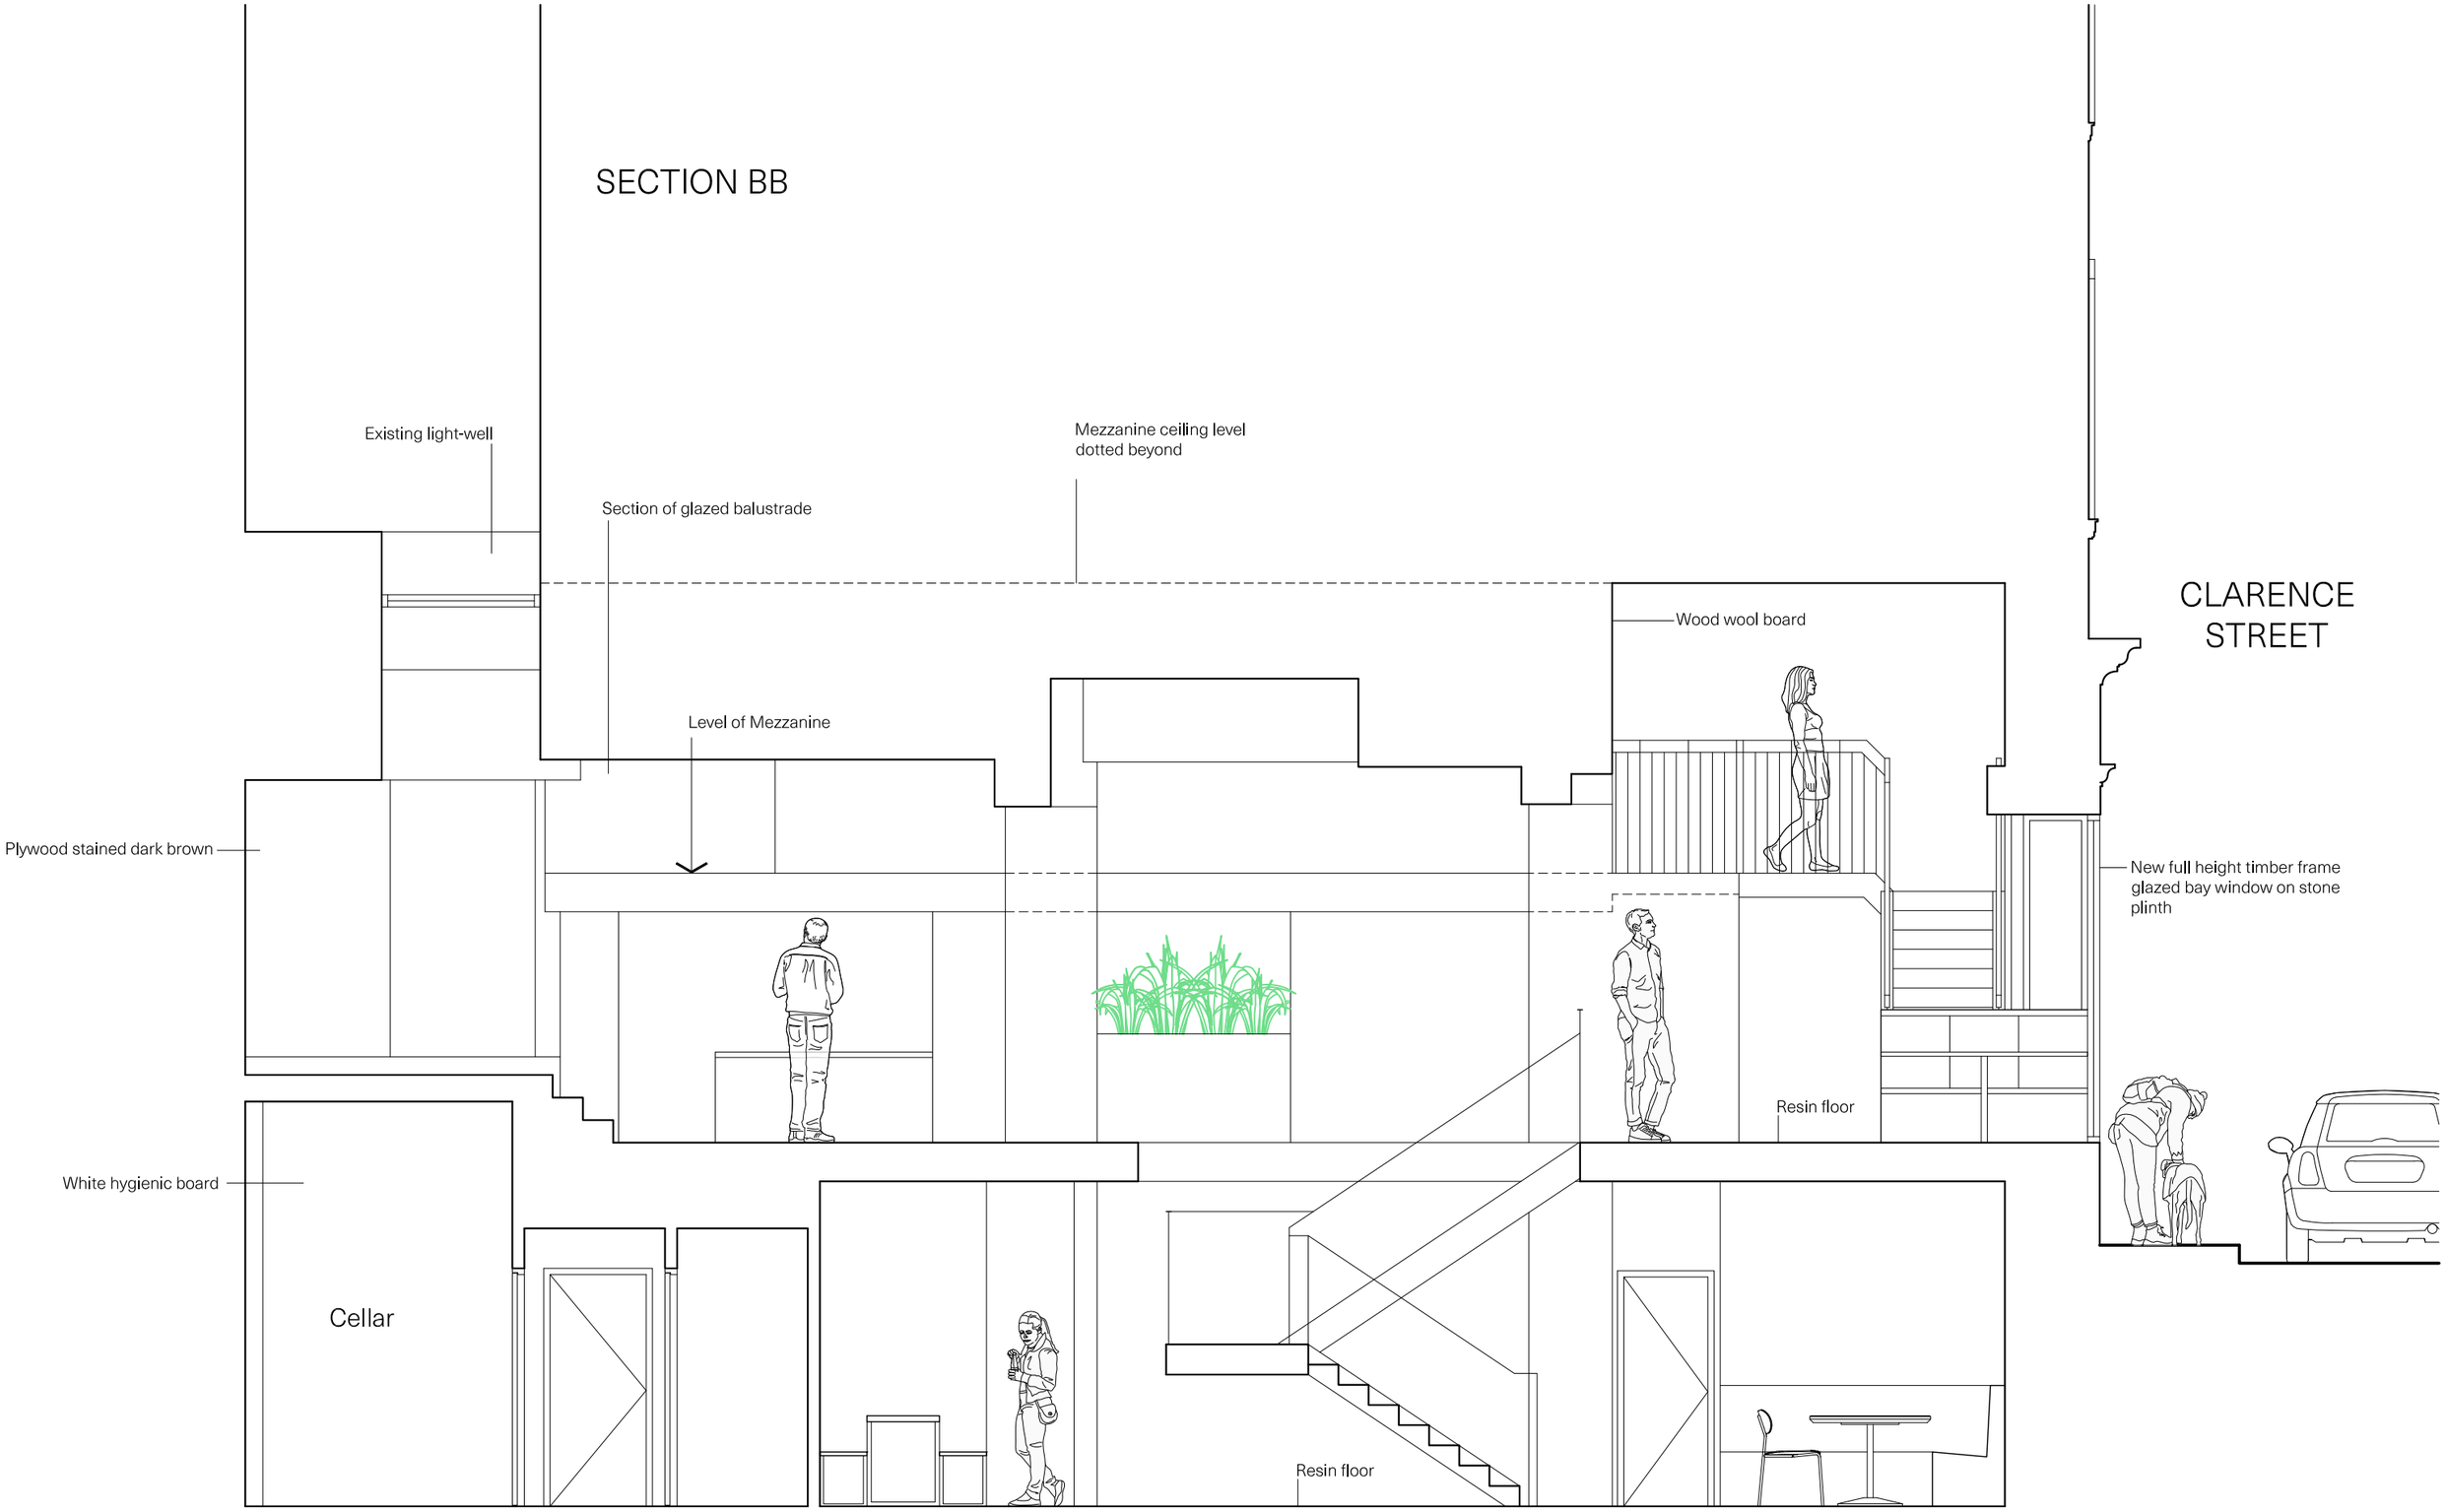

Up North Architects	North	Drawing Title: Proposed Section BB Opt 2	Drawing Number: 116	Revision: A	A 28/02/2024 - Changes to the basement stair and the location of the bar	Scale: 1:50 @ A3	Job No.: M866	Date: Feb 2024	RIBA Stage: 03 - Spatial Coordination	Drawing Purpose: For Information