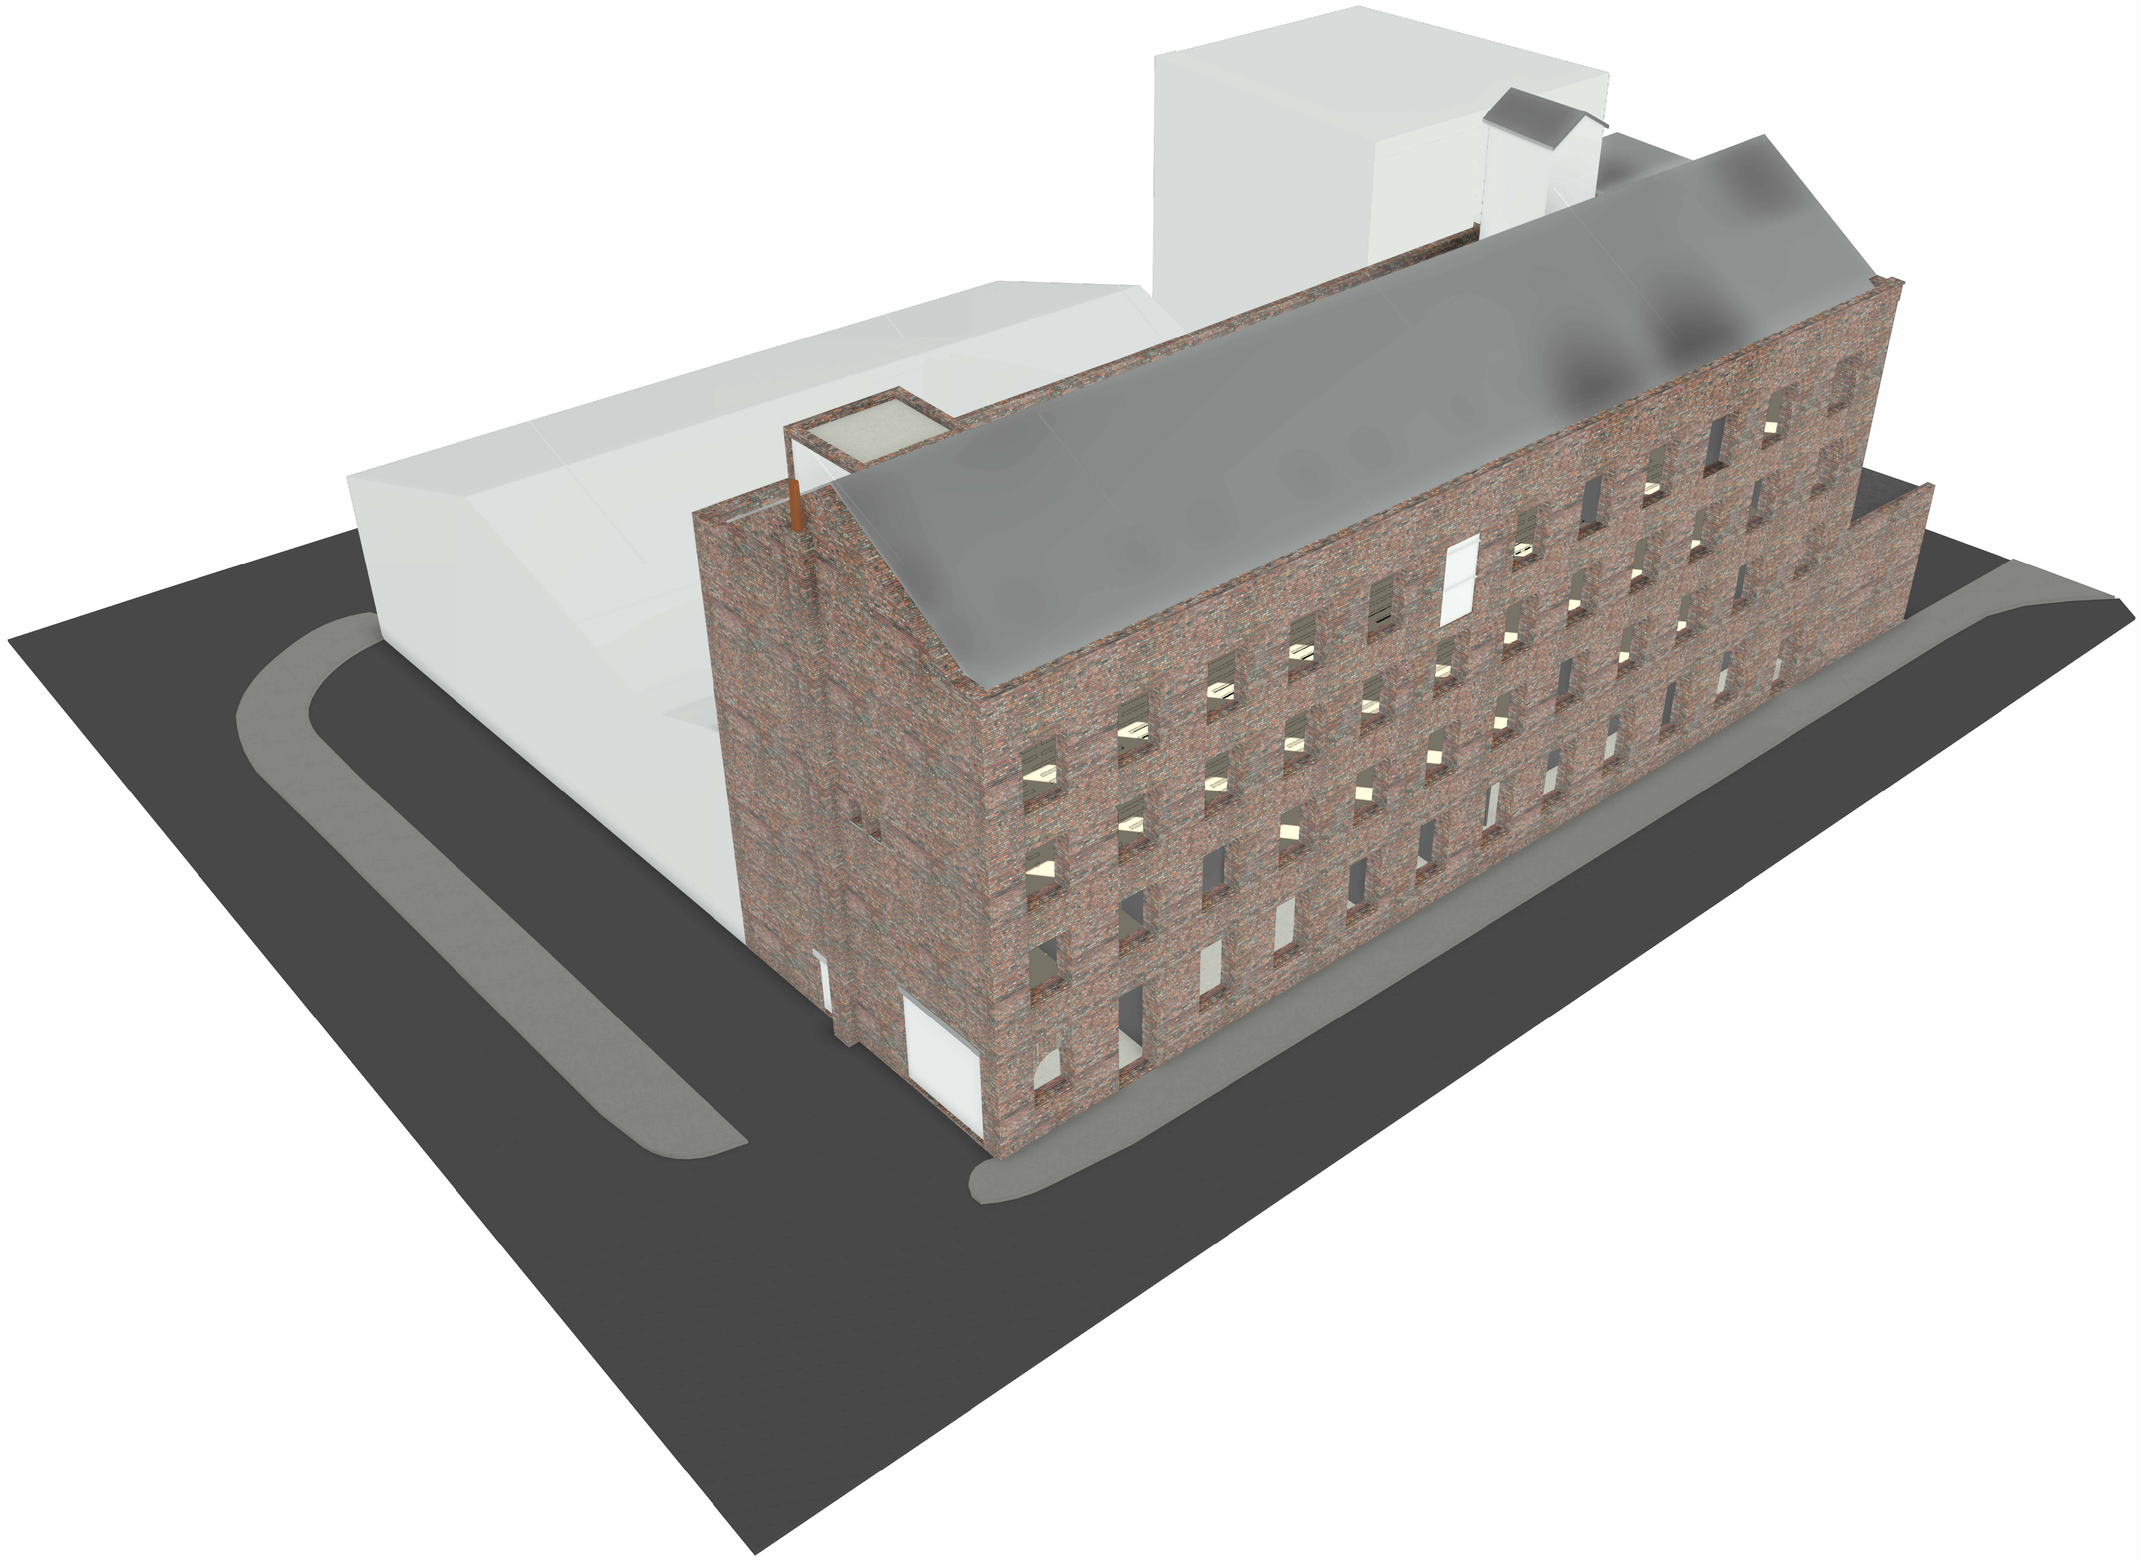


100mm @ A1 (50mm @ A3)

1 This drawing is to be read in conjunction with all relevant architects, engineers and specialists drawings and specifications.

2 Do not scale from this drawing in either paper or digital form. Use written dimensions only. To check drawing has been printed to the intended scale the above bar should be 100mm long

3 Refer to drawing 0001 for general notes

Rev	Date	By	Eng	Amendment
P2	01.12.23	JMD	SD	Draft Stage 4 Issue
P1	24.04.23	JMD	SD	Stage 3 Issue

HEYNE TILLETT STEEL
STRUCTURAL & CIVIL ENGINEERS
http://hts.uk.com/

Job Name
Neptune Mill
Manchester, M1 2WQ

Drawing Title
Existing Isometric Site View

Purpose of Issue **Stage 4** Scale at A1

Drg No **2909-HTS-XX-XX-DR-S-0002**

HTS Job No **2909** Suitability Rev **P2**