

Existing Location Plan

General Notes

No.	Revision/Issue	Date

Firm Name and Address

 Mason and Marlowe


Mason and Marlowe Ltd.
Project Managers and Quantity Surveyors

5 Picadilly Place
Manchester, M1 3BR

Project Name and Address

1 Minorca Avenue
Manchester, M11 4RZ

Project	Sheet
Date 10/04/2024	A3
Scale 1/1250	

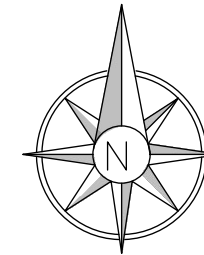

Proposed Location Plan

General Notes

No.	Revision/Issue	Date

Firm Name and Address

 Mason and Marlowe


Mason and Marlowe Ltd.
Project Managers and Quantity Surveyors

5 Picadilly Place
Manchester, M1 3BR

Project Name and Address

1 Minorca Avenue
Manchester, M11 4RZ

Project	Sheet
Date 10/04/2024	A3
Scale 1/1250	

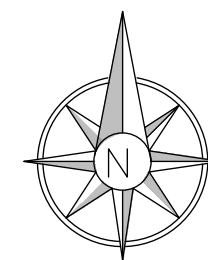

Existing Site Plan

General Notes

No.	Revision/Issue	Date

Firm Name and Address

 Mason and Marlowe


Mason and Marlowe Ltd.
Project Managers and Quantity Surveyors

5 Picadilly Place
Manchester, M1 3BR

Project Name and Address

1 Minorca Avenue
Manchester, M11 4RZ

Project	A3
Date	
Scale	
10/04/2024	
1/500	

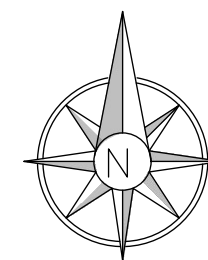

Proposed Site Plan

General Notes

No.	Revision/Issue	Date

Firm Name and Address

 Mason and Marlowe


Mason and Marlowe Ltd.
Project Managers and Quantity Surveyors

5 Picadilly Place
Manchester, M1 3BR

Project Name and Address

1 Minorca Avenue
Manchester, M11 4RZ

Project	A3
Date	
Scale	
10/04/2024	
1/500	

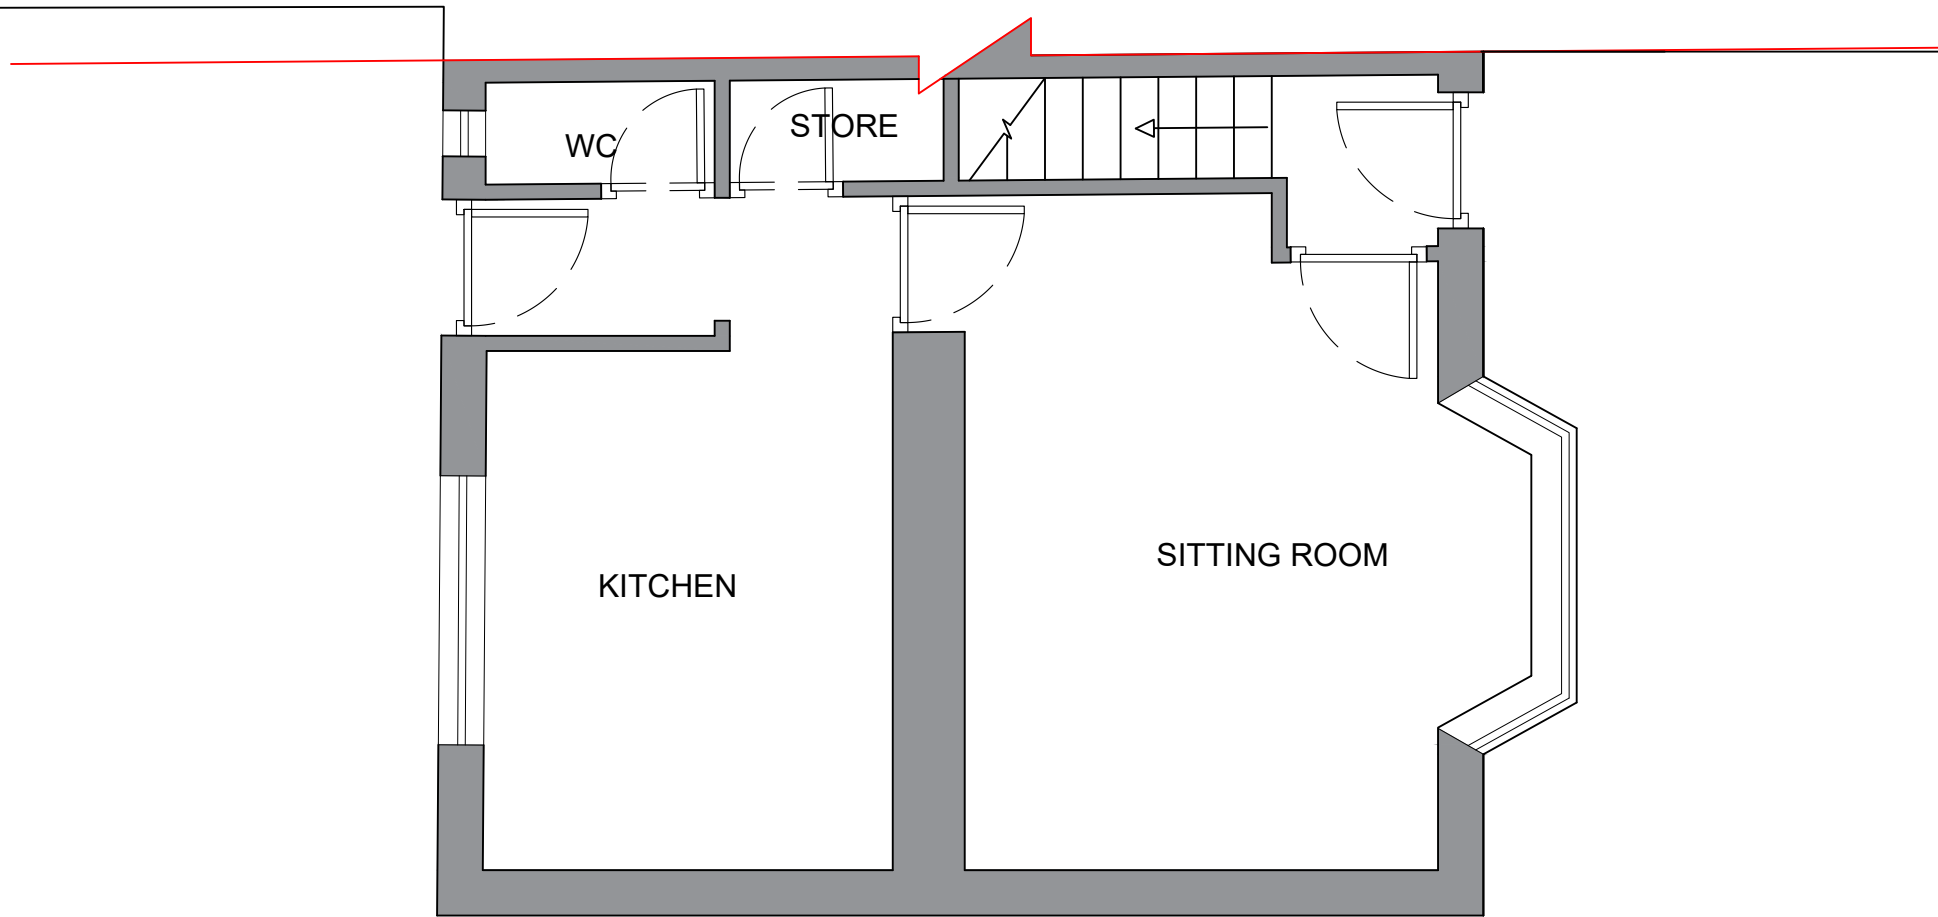

EXISTING GROUND FLOOR PLAN



General Notes		
No.	Revision/Issue	Date

Firm Name and Address

 Mason and Marlowe

Mason and Marlowe Ltd.
Architects, Quantity Surveyors
and Project Managers

5 Picadilly Place
Manchester, M1 3BR

Project Name and Address

1 Minorca Avenue
Manchester, M11 4RZ


Project	A3
Date	
Scale	
10/04/2024	
1/50	




EXISTING FRONT ELEVATION



EXISTING REAR ELEVATION

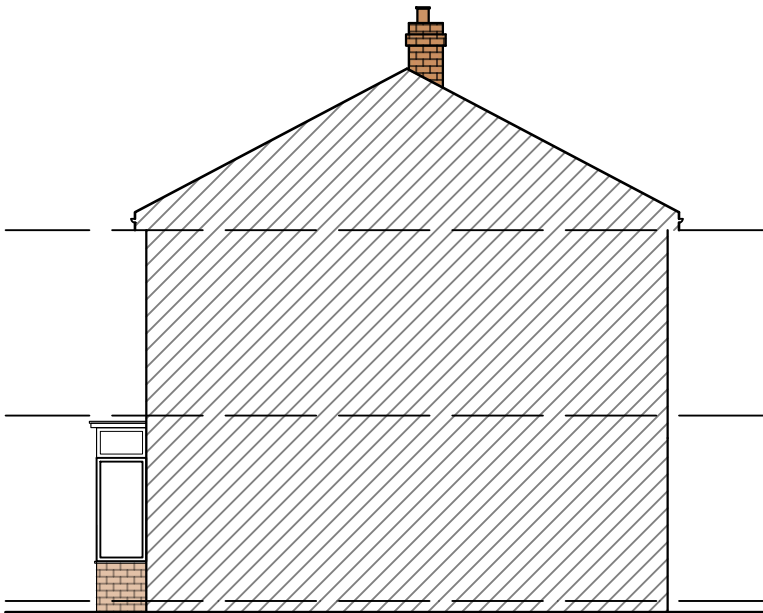

EXISTING SIDE ELEVATION 2

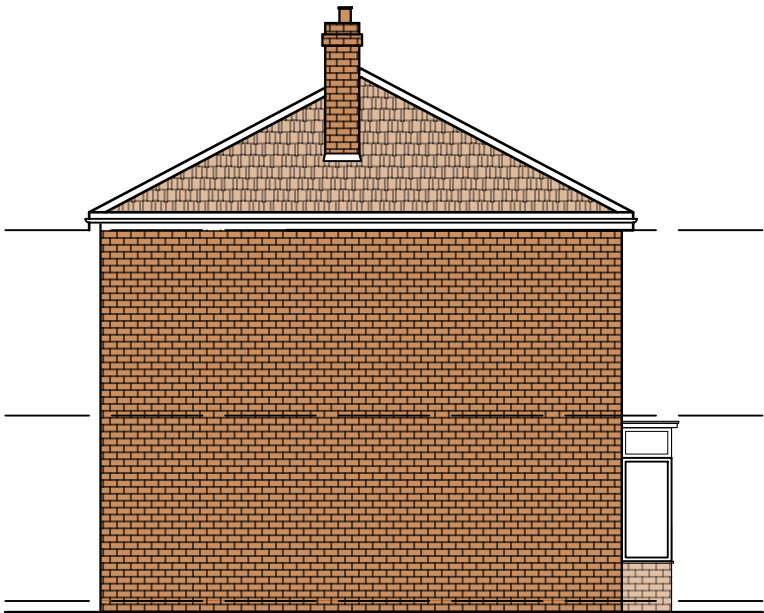

EXISTING SIDE ELEVATION 1

General Notes

No.	Revision/Issue	Date

Firm Name and Address

 Mason and Marlowe


Mason and Marlowe Ltd.
Architects, Quantity Surveyors
and Project Managers

5 Picadilly Place
Manchester, M1 3BR

Project Name and Address

1 Minorca Avenue
Manchester, M11 4RZ

Project	Sheet
Date 10/04/2024	A3
Scale 1/100	

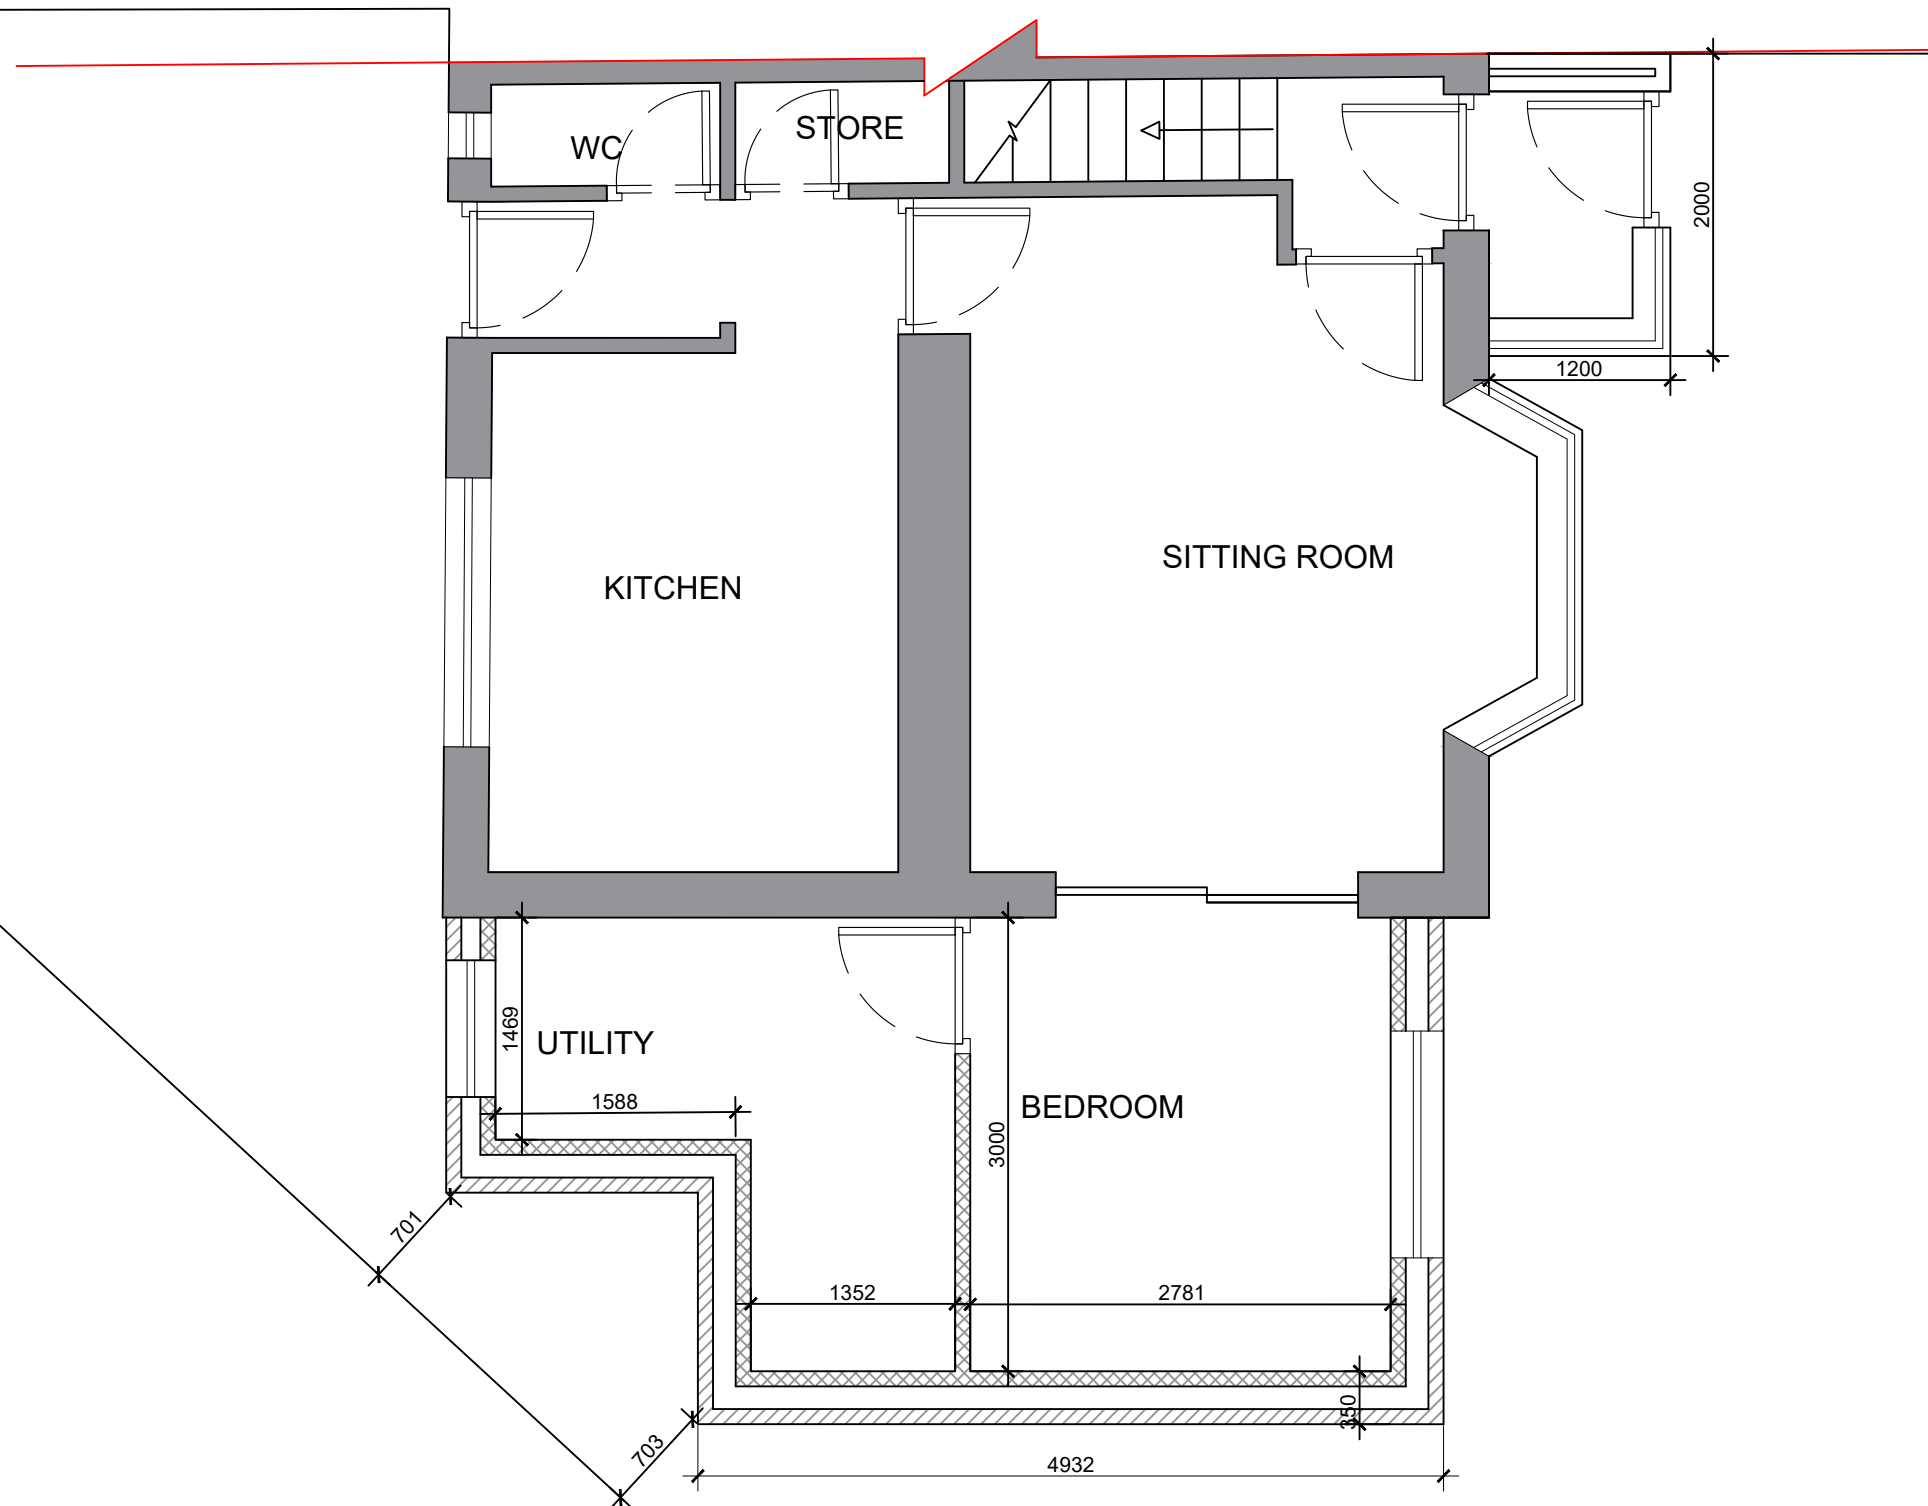

PROPOSED GROUND FLOOR PLAN



General Notes

No.	Revision/Issue	Date

Firm Name and Address



Mason and Marlowe Ltd.
Architects, Quantity Surveyors
and Project Managers

5 Picadilly Place
Manchester, M1 3BR

Project Name and Address

1 Minorca Avenue
Manchester, M11 4RZ


Project	Sheet
Date 10/04/2024	A3
Scale 1/50	



PROPOSED FRONT ELEVATION



PROPOSED REAR ELEVATION

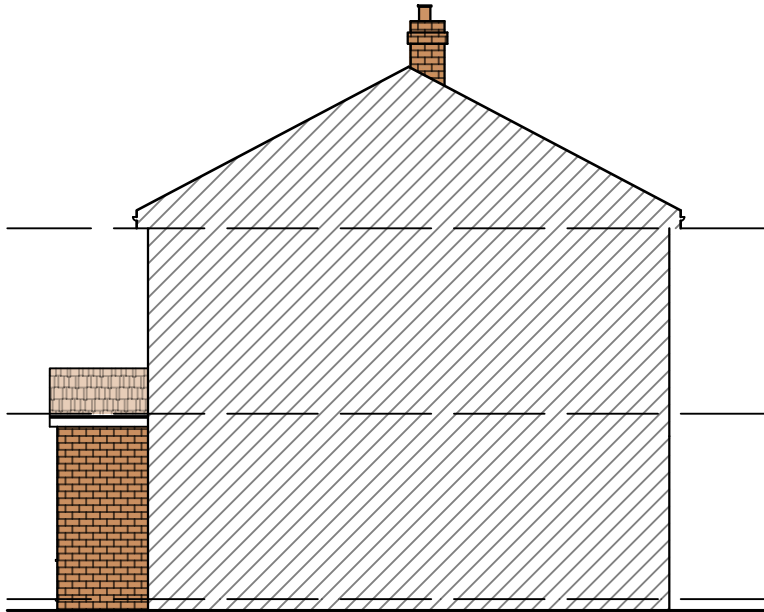

PROPOSED SIDE ELEVATION 2



PROPOSED SIDE ELEVATION 1

General Notes

No.	Revision/Issue	Date

Firm Name and Address

 Mason and Marlowe

Mason and Marlowe Ltd.
Architects, Quantity Surveyors
and Project Managers

5 Picadilly Place
Manchester, M1 3BR

Project Name and Address

1 Minorca Avenue
Manchester, M11 4RZ

Project	Sheet A3
Date 10/04/2024	
Scale 1/100	