


THE CONTRACTOR IS RESPONSIBLE FOR CHECKING
DIMENSIONS, TOLERANCES & REFERENCES. ANY
DISCREPANCY TO BE VERIFIED WITH THE ARCHITECT
BEFORE PROCEEDING WITH THE WORKS.

DO NOT SCALE FROM THE DRAWING. FIGURED
DIMENSIONS TO BE WORKED TO IN ALL CASES.

THIS DRAWING TO BE READ IN CONJUNCTION WITH:

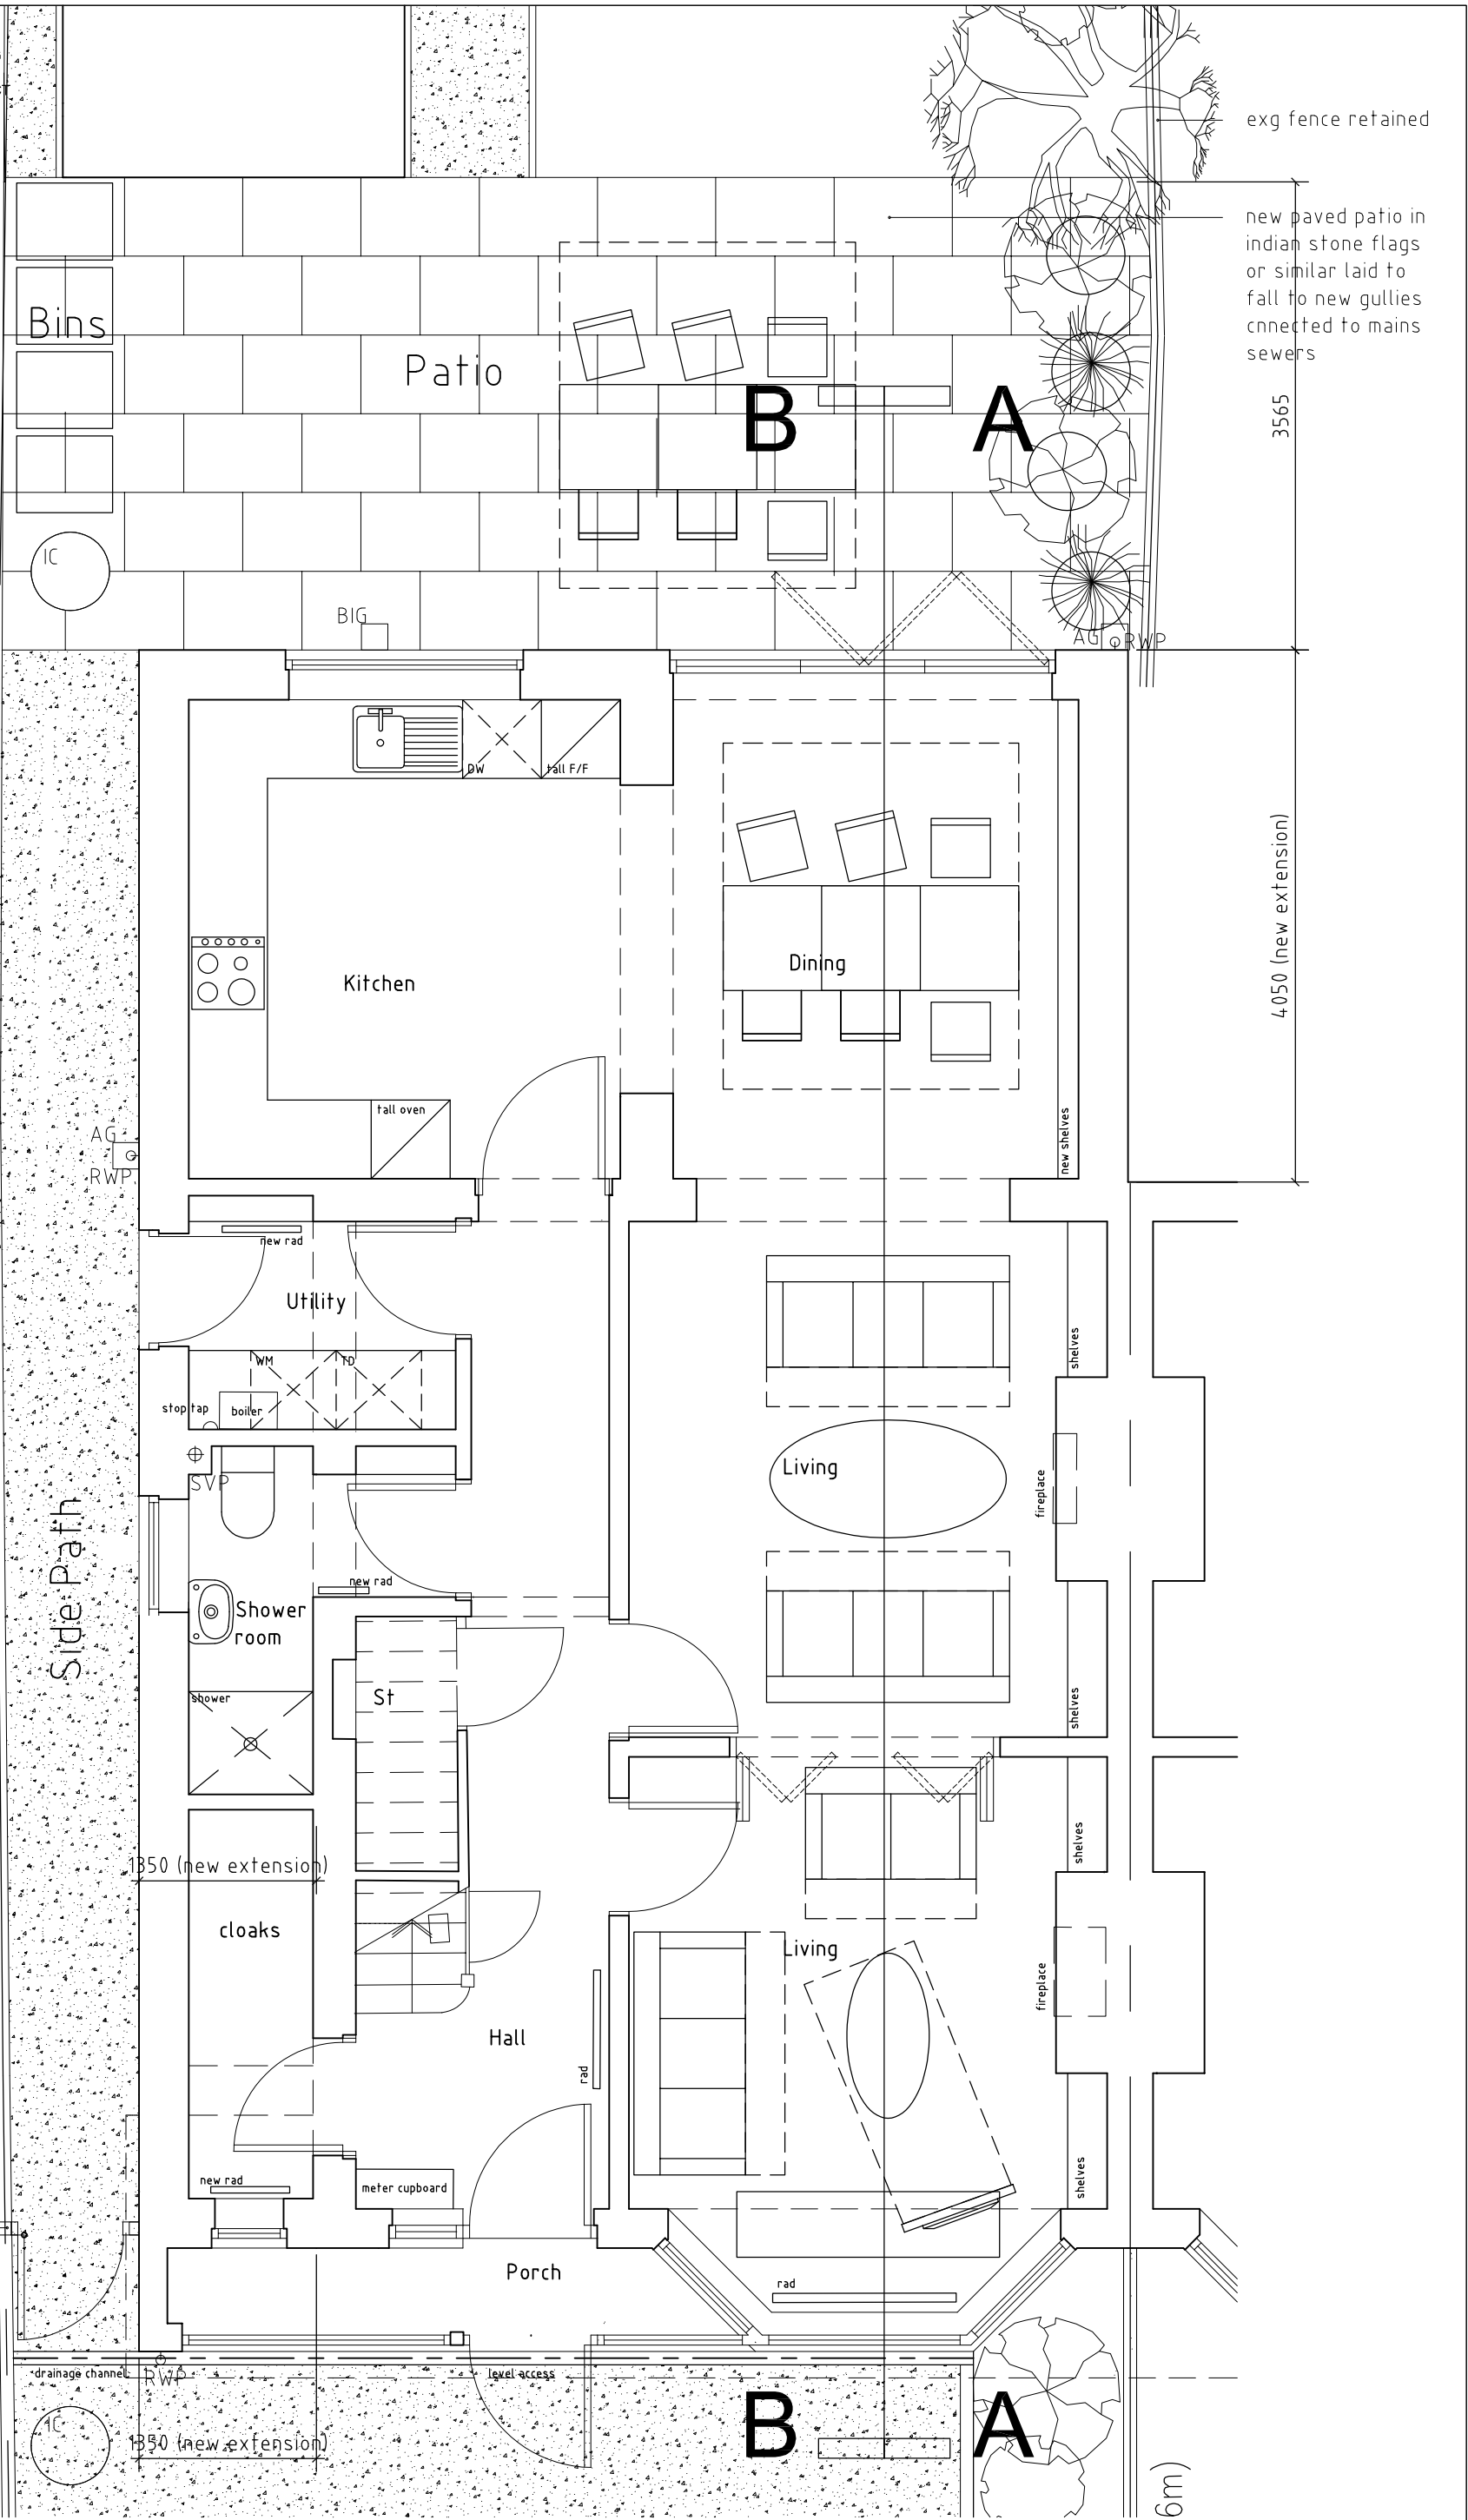

Rev:	Date:	By:	Remarks:	Client:	Project:	Scale: 1:50	Description:			
A	03-01-24-	IMc	revised layout notes added side extension rev side extension rev	Mr G Sojka	246 Brantingham Rd, Chorlton	Date: 21-12-23	GF Plan A - house			
B	23-01-24-	IMc				Chartered Architects & Sustainability Consultants 266 Brantingham Rd Chorlton Manchester M21 0QZ T. 0161 860 4090 M. 07968 629 063 E. green.triangle@btinternet.com	 GREEN TRIANGLE STUDIO	Drawn: IMc	Project/Drawing No. A23-001/G-01-15	Rev. D
C	01-03-24-	IMc								
D	24-03-24-	IMc								