


Project Id: A3939
Project Title: Kingsley Road, Northenden
Location: Northenden
Client: Kingsley Developments Manchester Ltd

Title: Section line 1
Vertical Scale: 1:40
Horizontal Scale: 1:495
Engineer: AG, MS


Earth Environmental & Geotechnical Ltd
Houldsworth Mill Business and Arts Centre
Houldsworth Street
Stockport
SK5 6DA

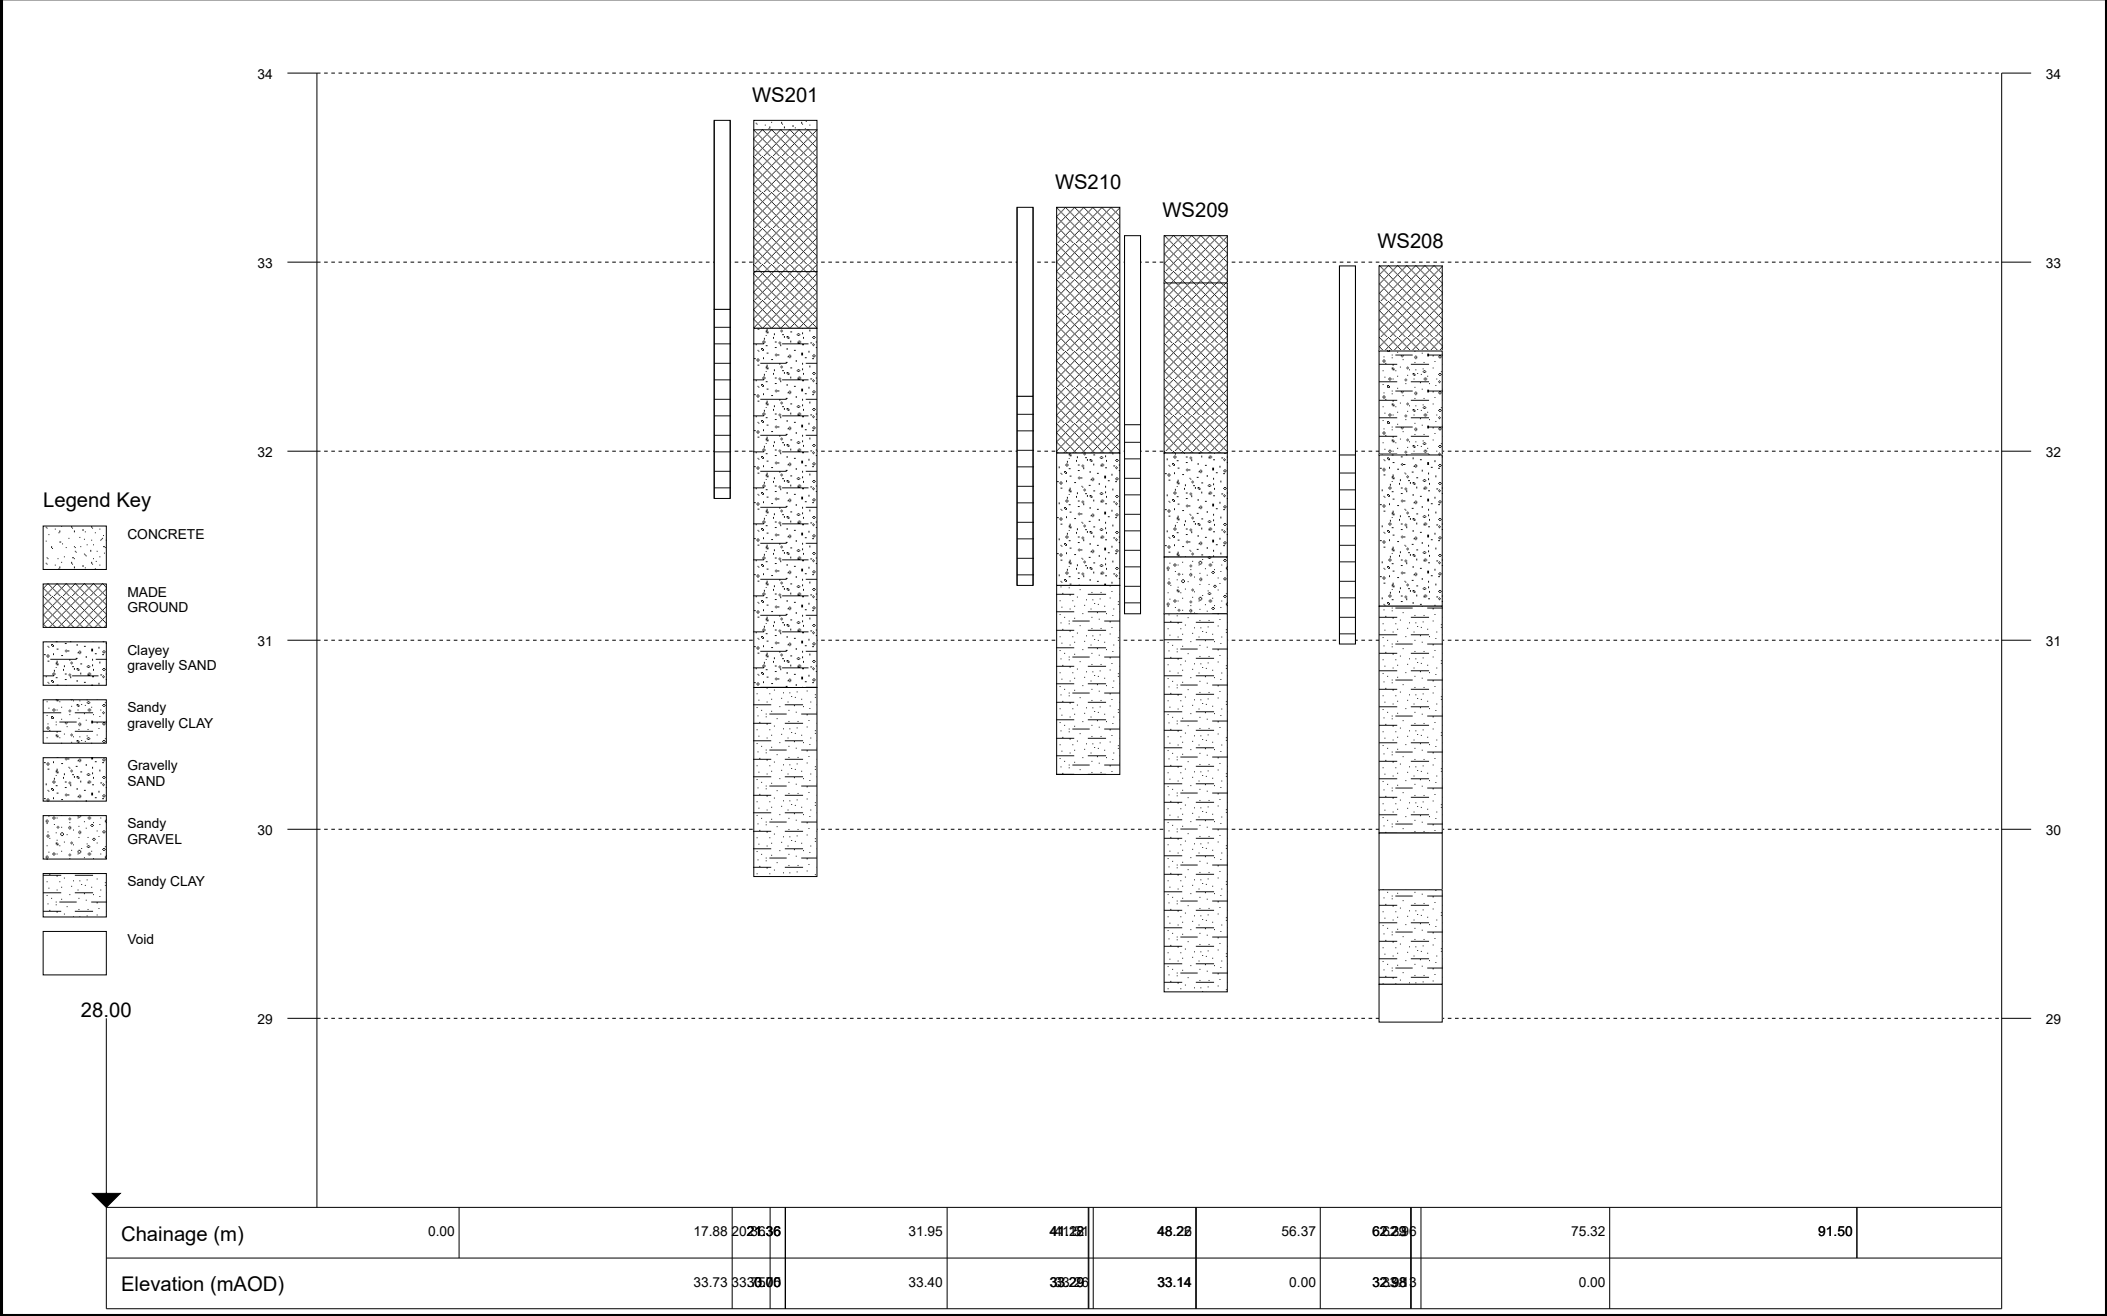

Project Id: A3939
Project Title: Kingsley Road, Northenden
Location: Northenden
Client: Kingsley Developments Manchester Ltd

Title: Section line 3
Vertical Scale: 1:54
Horizontal Scale: 1:412
Engineer: AG, MS

Earth Environmental & Geotechnical Ltd
Houldsworth Mill Business and Arts Centre
Houldsworth Street
Stockport
SK5 6DA

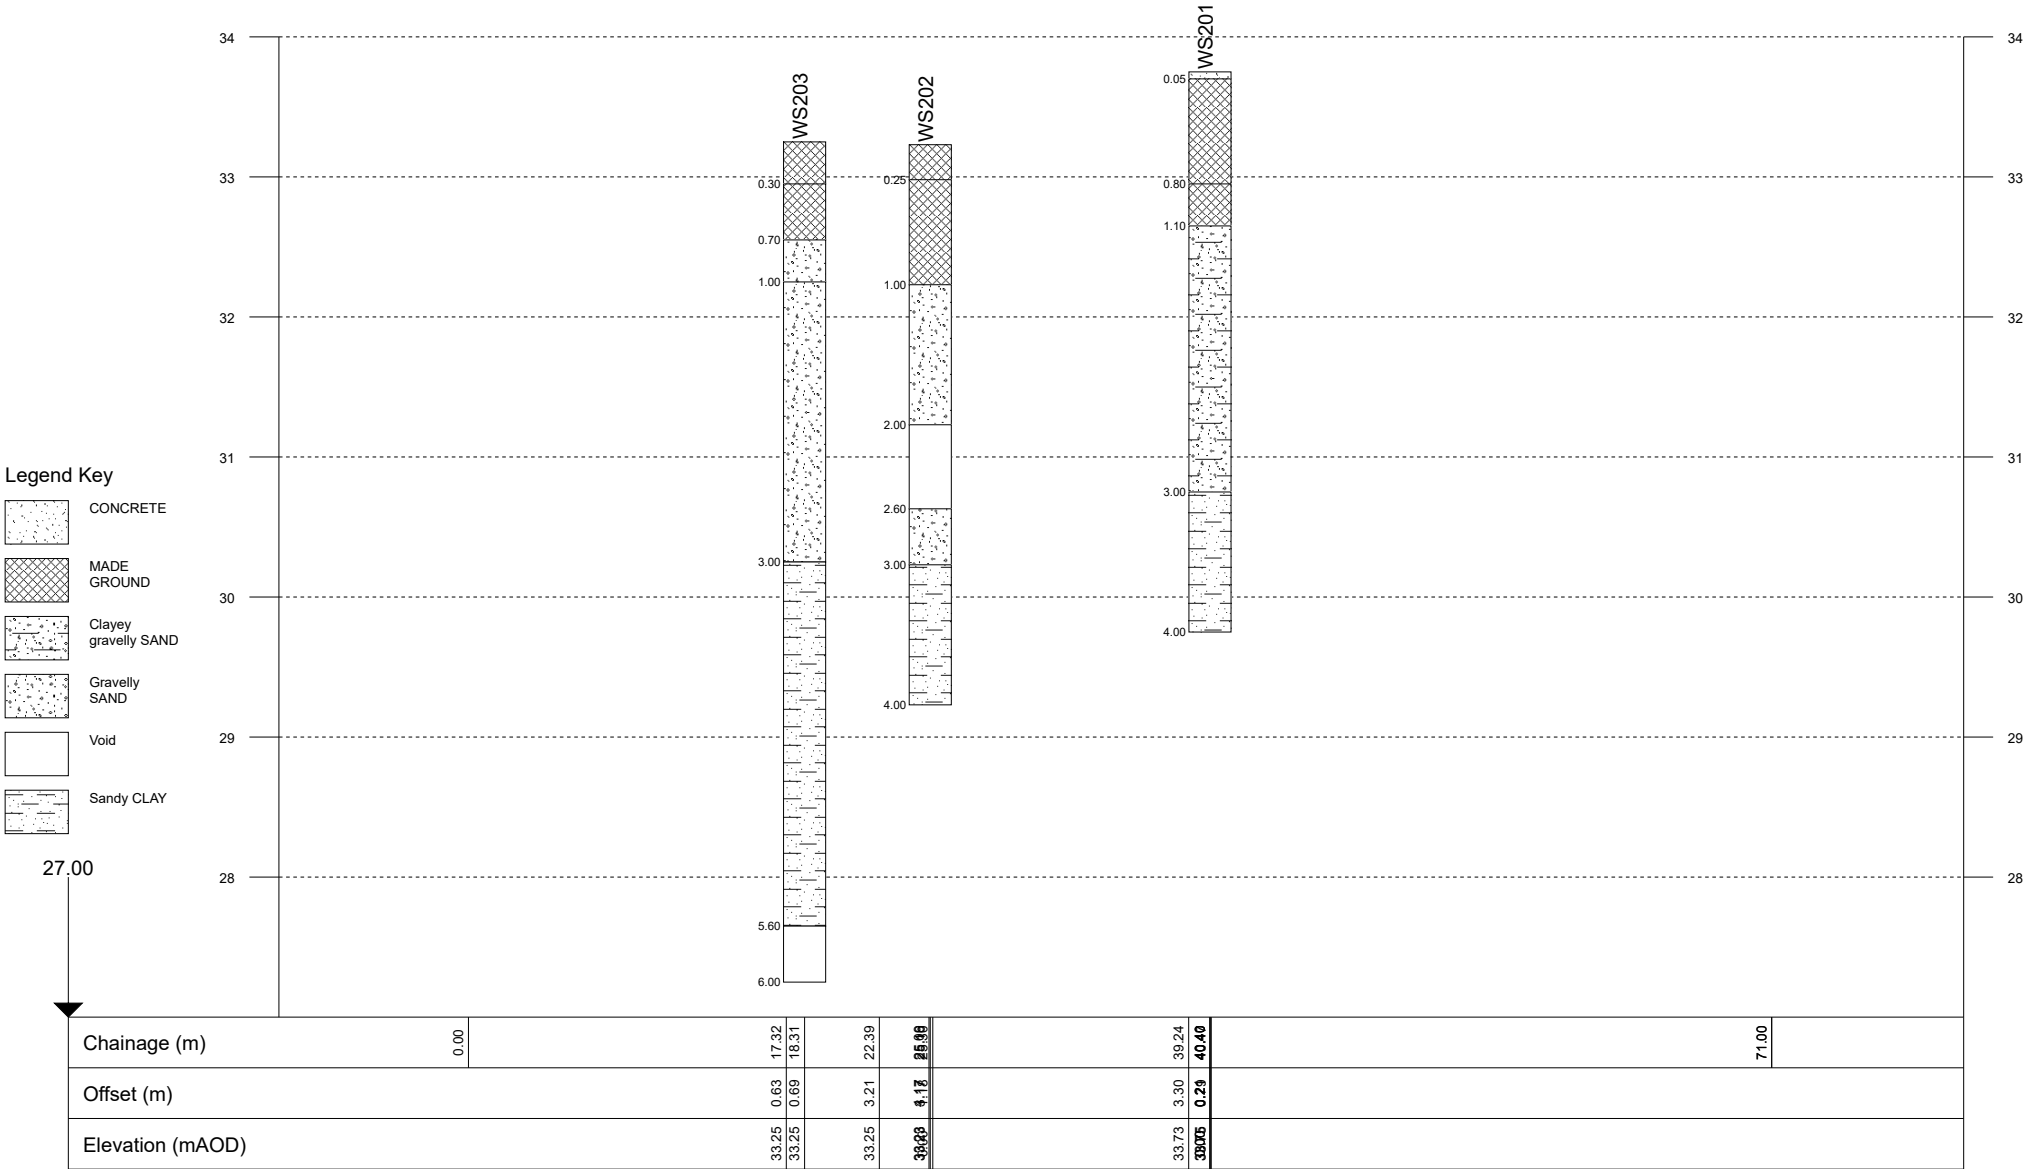

Project Id: A3939
Project Title: Kingsley Road, Northenden
Location: Northenden
Client: Kingsley Developments Manchester Ltd

Title: Section line 2
Vertical Scale: 1:54
Horizontal Scale: 1:690
Engineer: AG, MS


Earth Environmental & Geotechnical Ltd
Houldsworth Mill Business and Arts Centre
Houldsworth Street
Stockport
SK5 6DA



Legend Key

- MADE GROUND
- CONCRETE
- Void
- Gravelly SAND
- Sandy gravelly CLAY
- Sandy GRAVEL
- SAND
- Sandy CLAY
- Clayey sandy GRAVEL

27.00

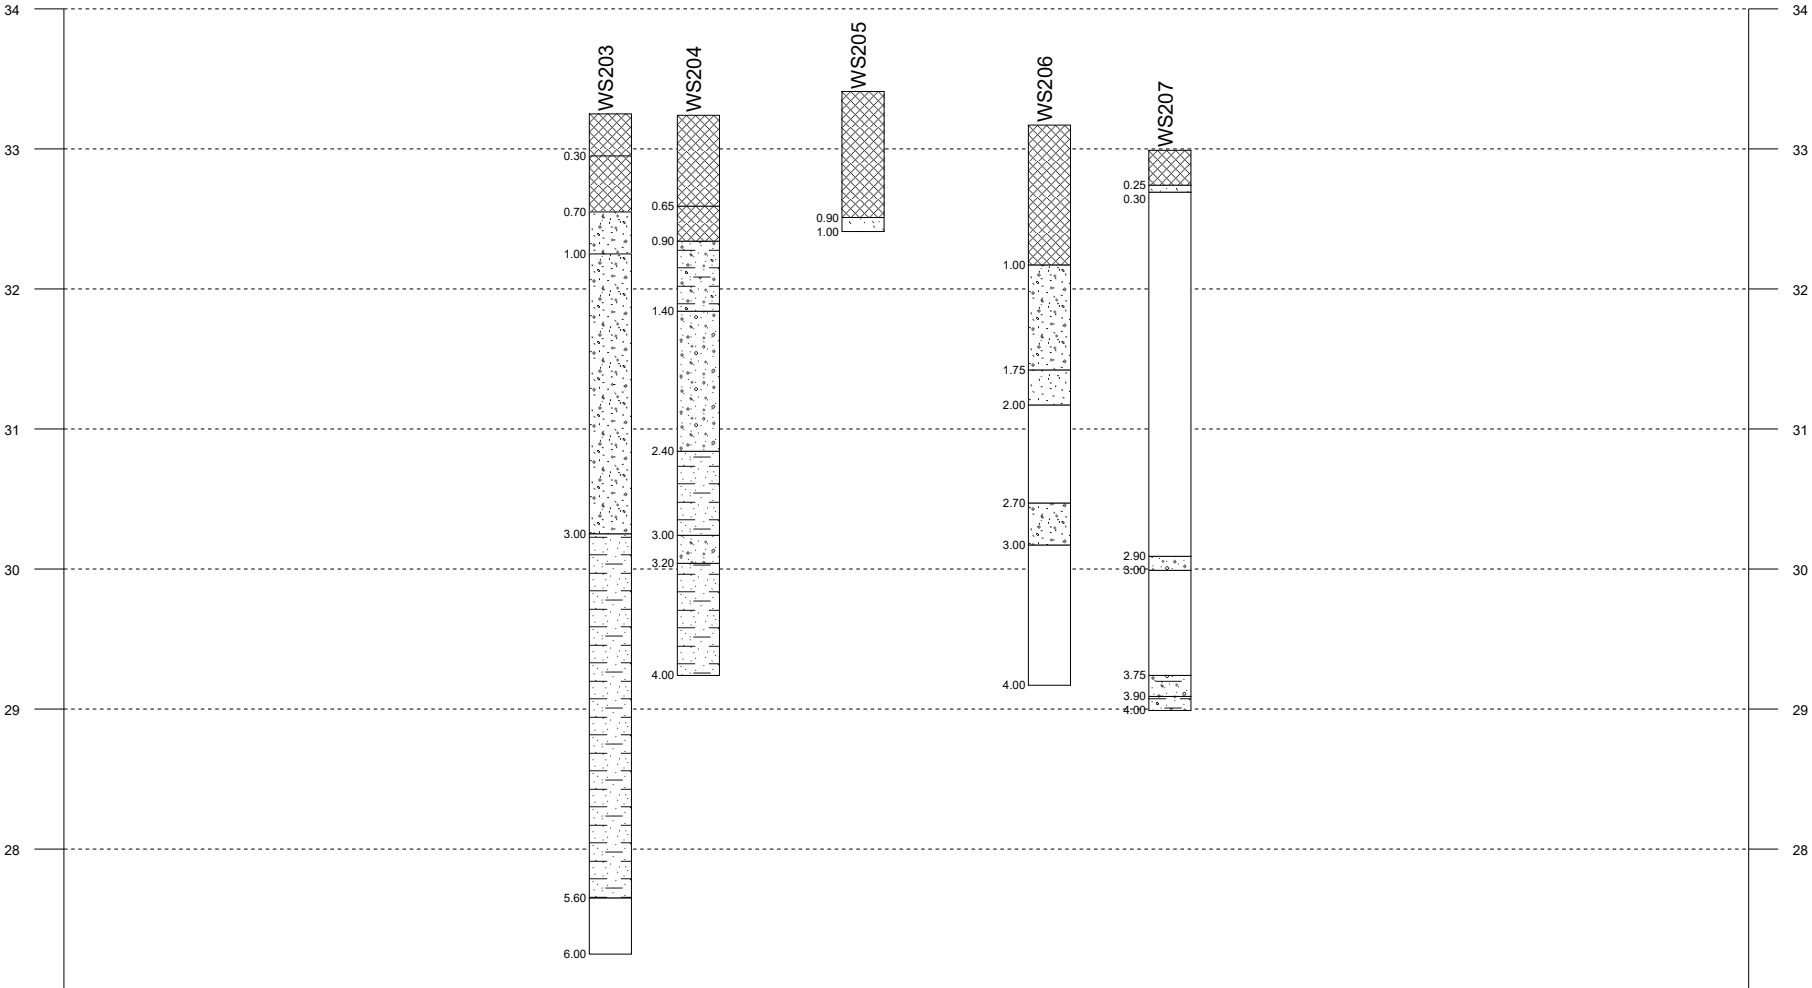

Chainage (m)	0.00	28.42	32.62	34.62	37.69	40.60	41.60	46.35	53.62	55.62	59.91	69.63	72.63	79.66	83.62	84.62	118.08
Offset (m)		1.64	5.62	1.52	2.66	1.53	1.54	1.26	1.37	1.36	2.60	2.25	2.23	2.38	1.14	1.14	
Elevation (mAOD)		33.25	33.05	33.23	33.24	33.24	33.24	33.33	33.41	33.41	33.30	33.14	33.17	32.91	32.99	32.99	