

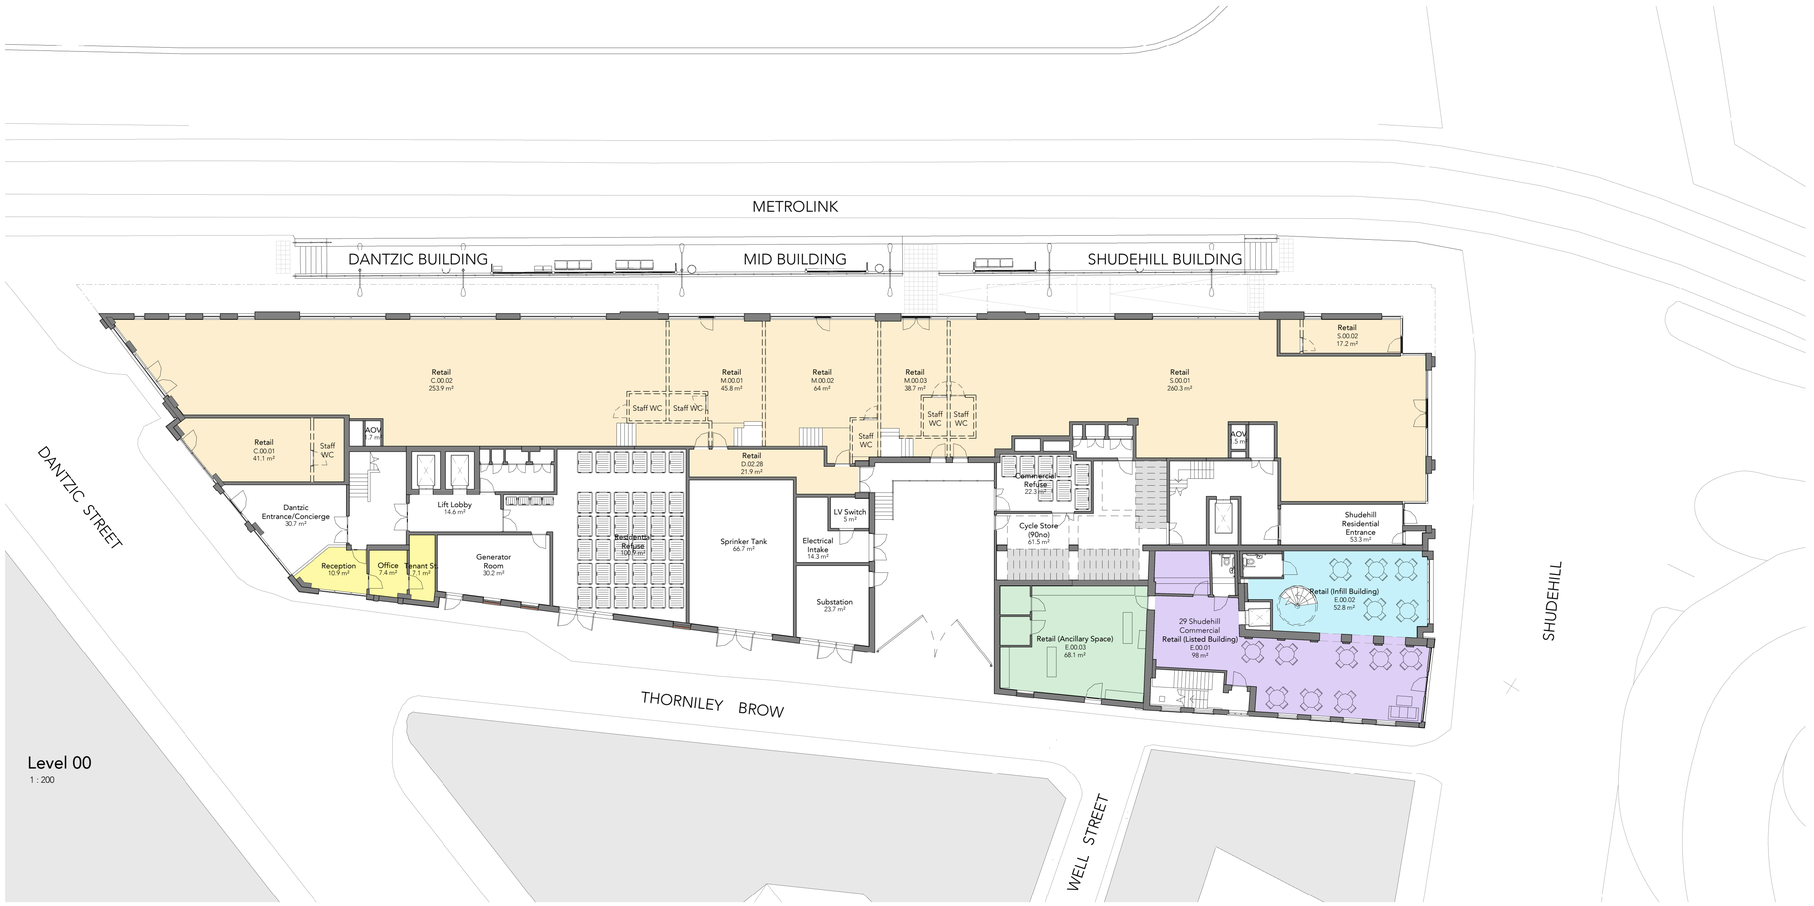



Level 00
1 : 200

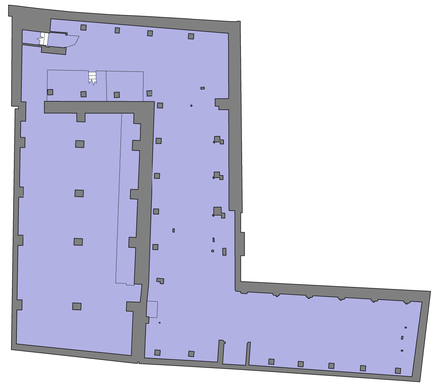

Existing Level -01 (No. 29 Shudehill)
1 : 200

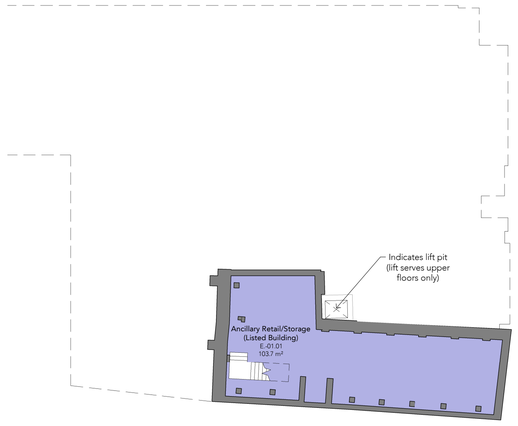

Proposed Level -01 (No. 29 Shudehill)
1 : 200

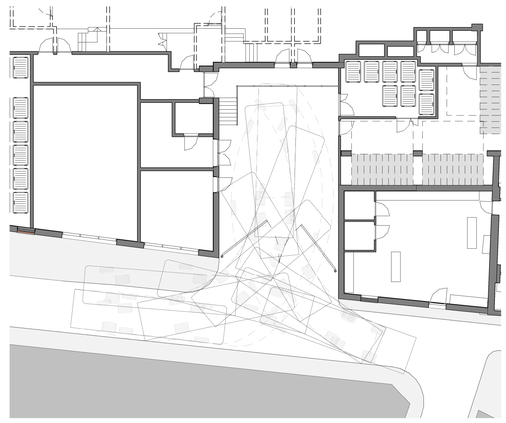

Service Yard Vehicle Tracking
1 : 200

1B 1P | 1B 2P | 2B 3P | 2B 4P | 3B 5P | 3B 6P | Ancillary Retail/Storage (Listed Building) | Residential Support | Retail | Retail (Ancillary Space) | Retail (Infill Building) | Retail (Listed Building) | Retail (Toilets)

Note:
Do Not Scale from this drawing.
Dimensions are to be checked on site.
If in doubt please ask.

N

Rev	Date	Intls	Details
PL13	26.10.23	PT	Extent of basement removal adjusted to be consistent with SE details.
PL12	22.11.22	PT	Bin provision updated, facades revised accordingly and area's updated.
PL11	11.04.22	PT	Listed Building Basement area renamed to Ancillary Retail/Storage. Residential social revised to support.
PL10	10.03.22	PT	Retail Units revised and areas updated accordingly.
PL9	20.01.22	PT	GA Revisions to concur with Fire Eng's report.
PL8	23.09.20	PT	Rosenfield Building facade retained, apartments re-oredered to suit.
PL7	16.07.20	PT	Rosenfield Building facade retained.
PL6	30.03.20	FL	General design update
PL5	12.03.19	PT	Corner of building to Dantzic revised.
PL4	07.02.19	PT	Corner of building to Shudehill revised.
PL3	18.10.18	PT	Apartment Revisions
PL2	01.08.18	PT	General Update
PL1	12.07.18	PT	Planning Issue

© The moral rights of the author are hereby asserted.
This drawing and design is the sole property of Buttress Ltd and must not be reproduced without permission.
Buttress Ltd is Registered in England and Wales: 5363573

Buttress
41 Bengal Street
Manchester
M4 6AF

T 0161 236 3303
E contact@buttress.net
Wwww.buttress.net

Project Title Land at Shudehill
Client Interland Holdings Ltd
Location Manchester

Drawing ref Ground Floor GA Plan & Basement (-01) Floor GA Plan

Date 10/26/2023 8:12:06 PM **Scale** 1 : 200
Checker AA **Orig Paper Size** A1

Job No: 8440 **Status** PLANNING

Project: Origin: Zone: Level: Type: Disc: Number: Rev:

8440-BA-XX-00-DR-A- (04)001- PL13