




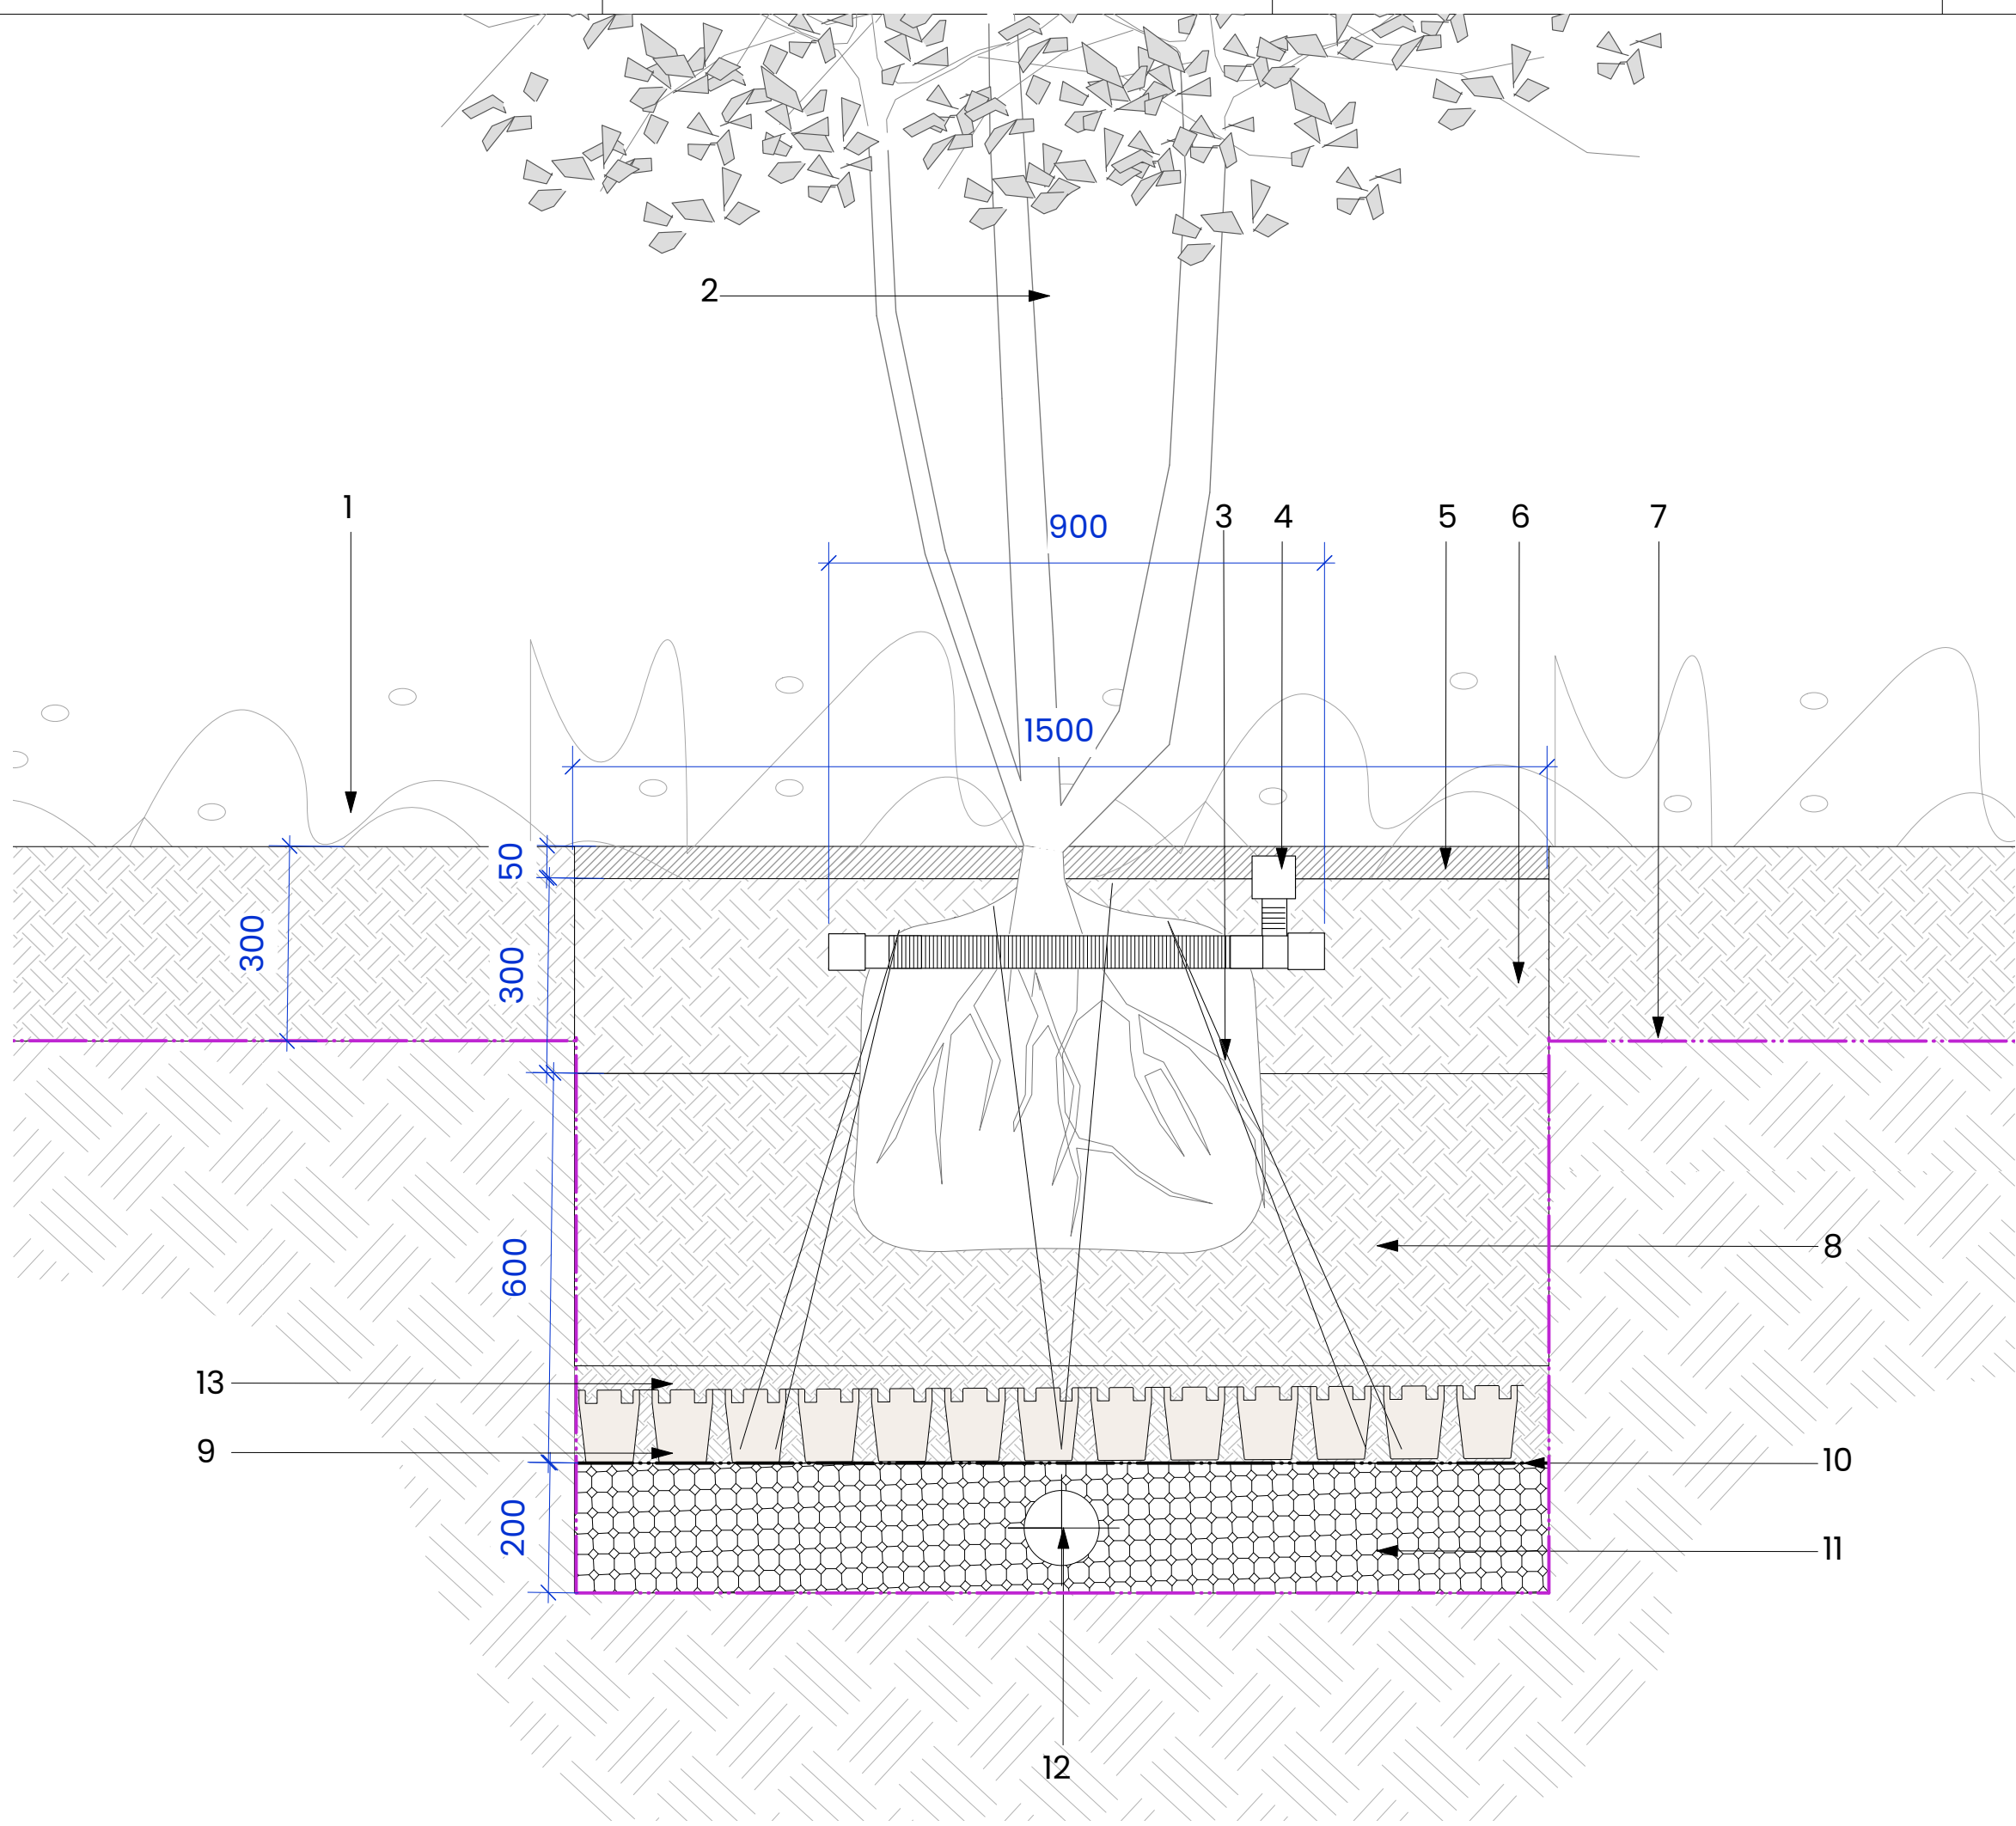


D01 Typical tree pit in soft
Scale: 1:10 @ A1

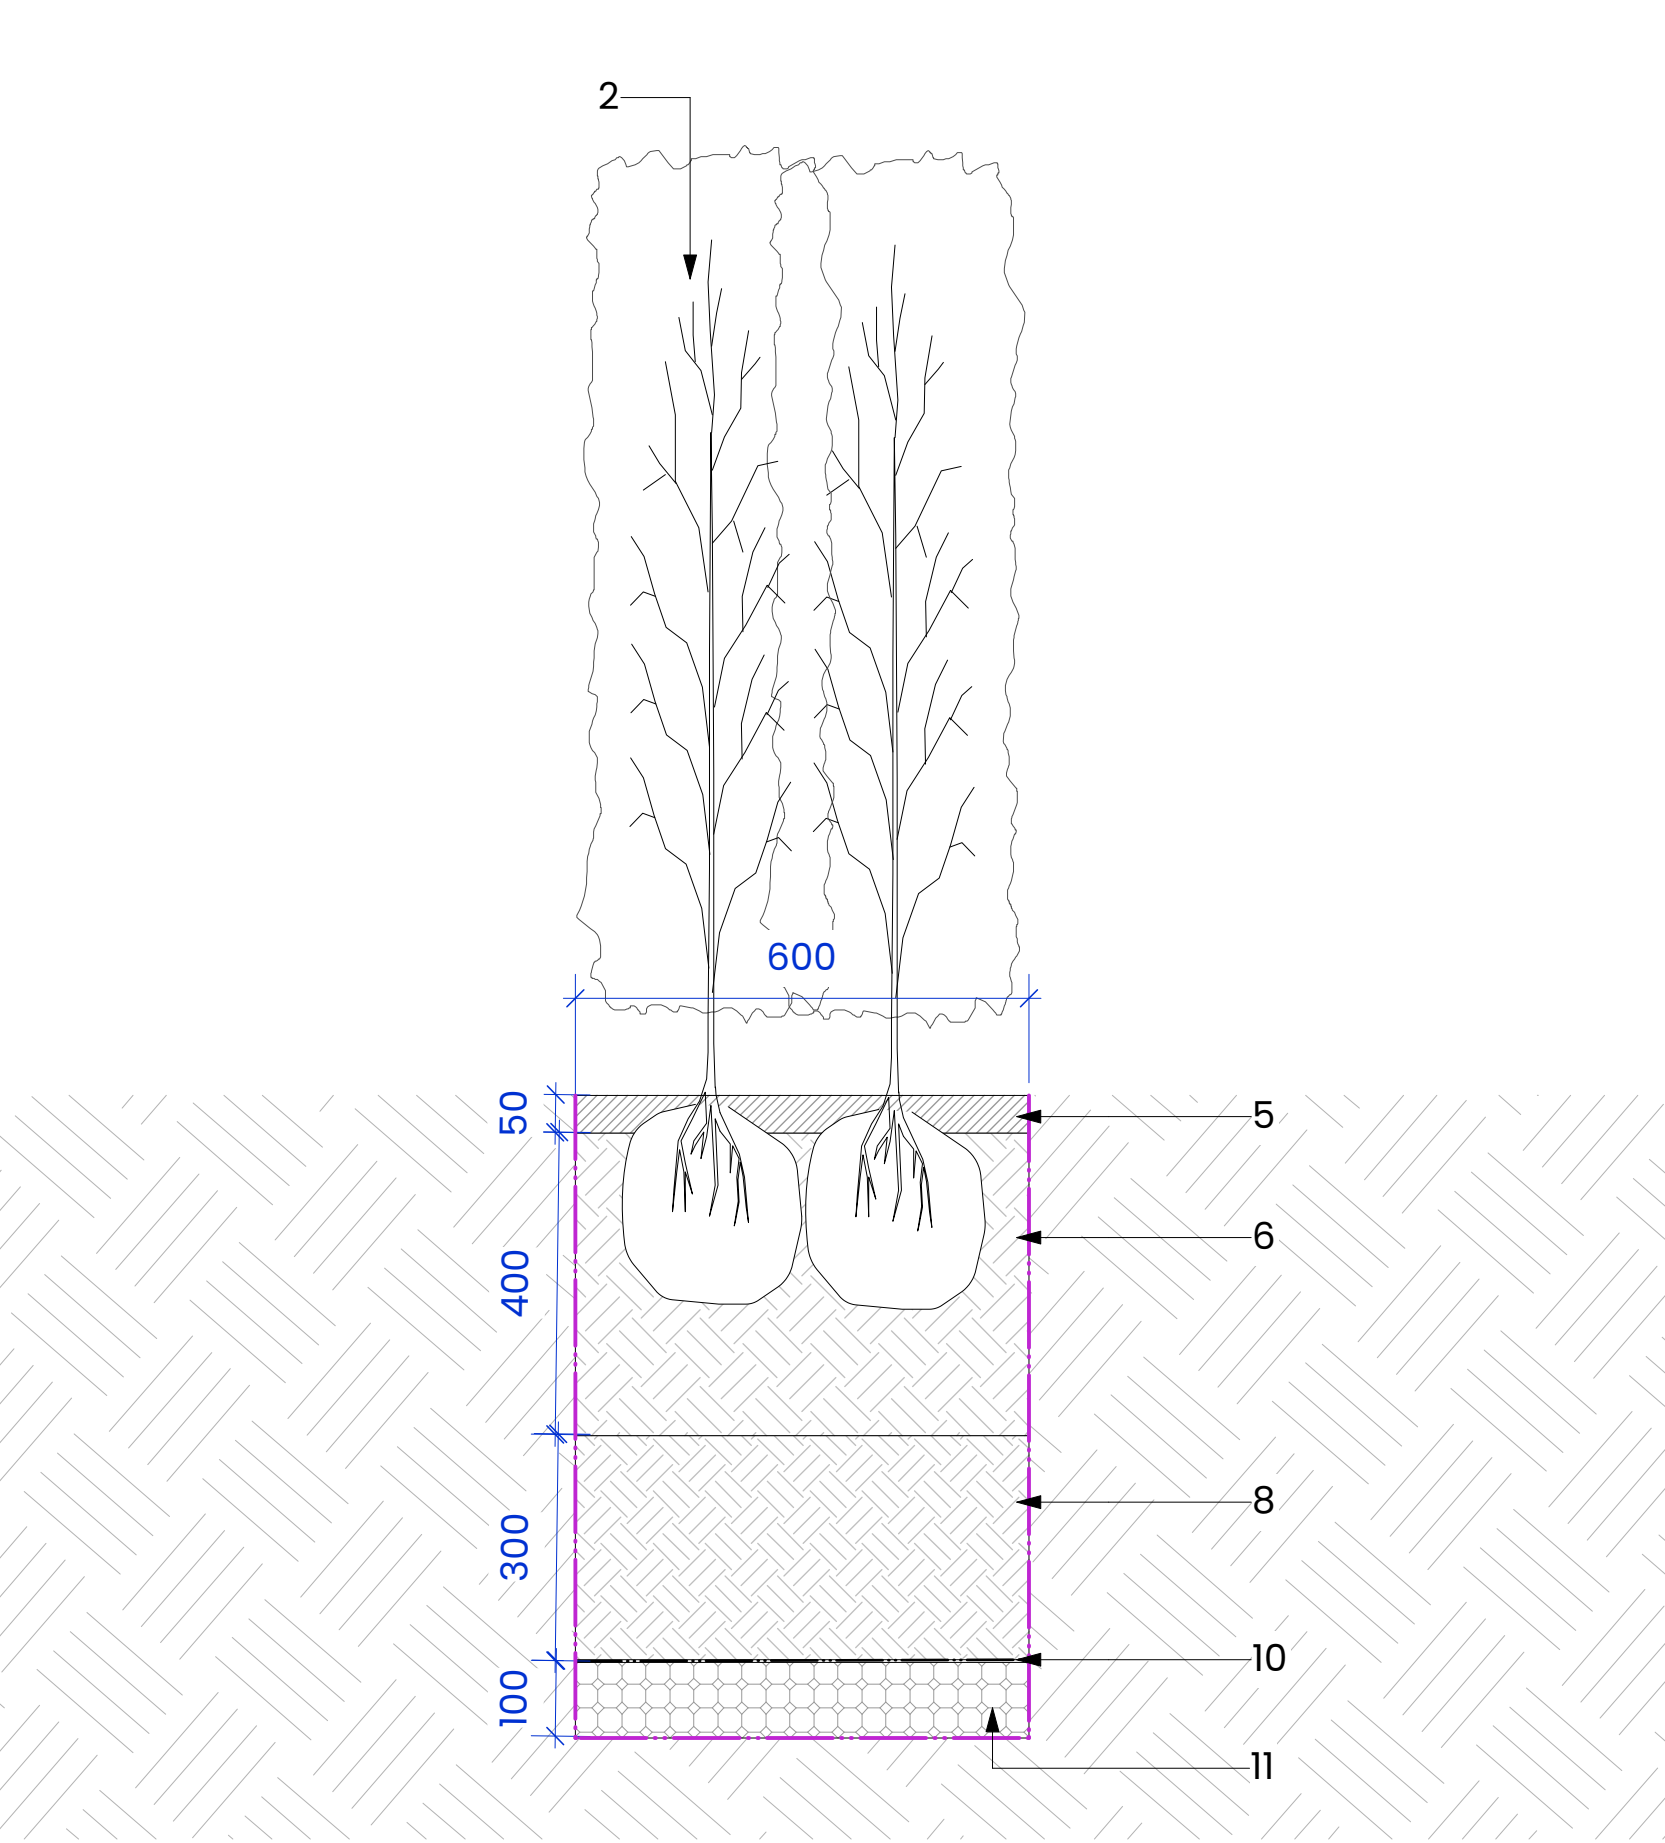

D03 Typical hedge planting pit
Scale: 1:10 @ A1

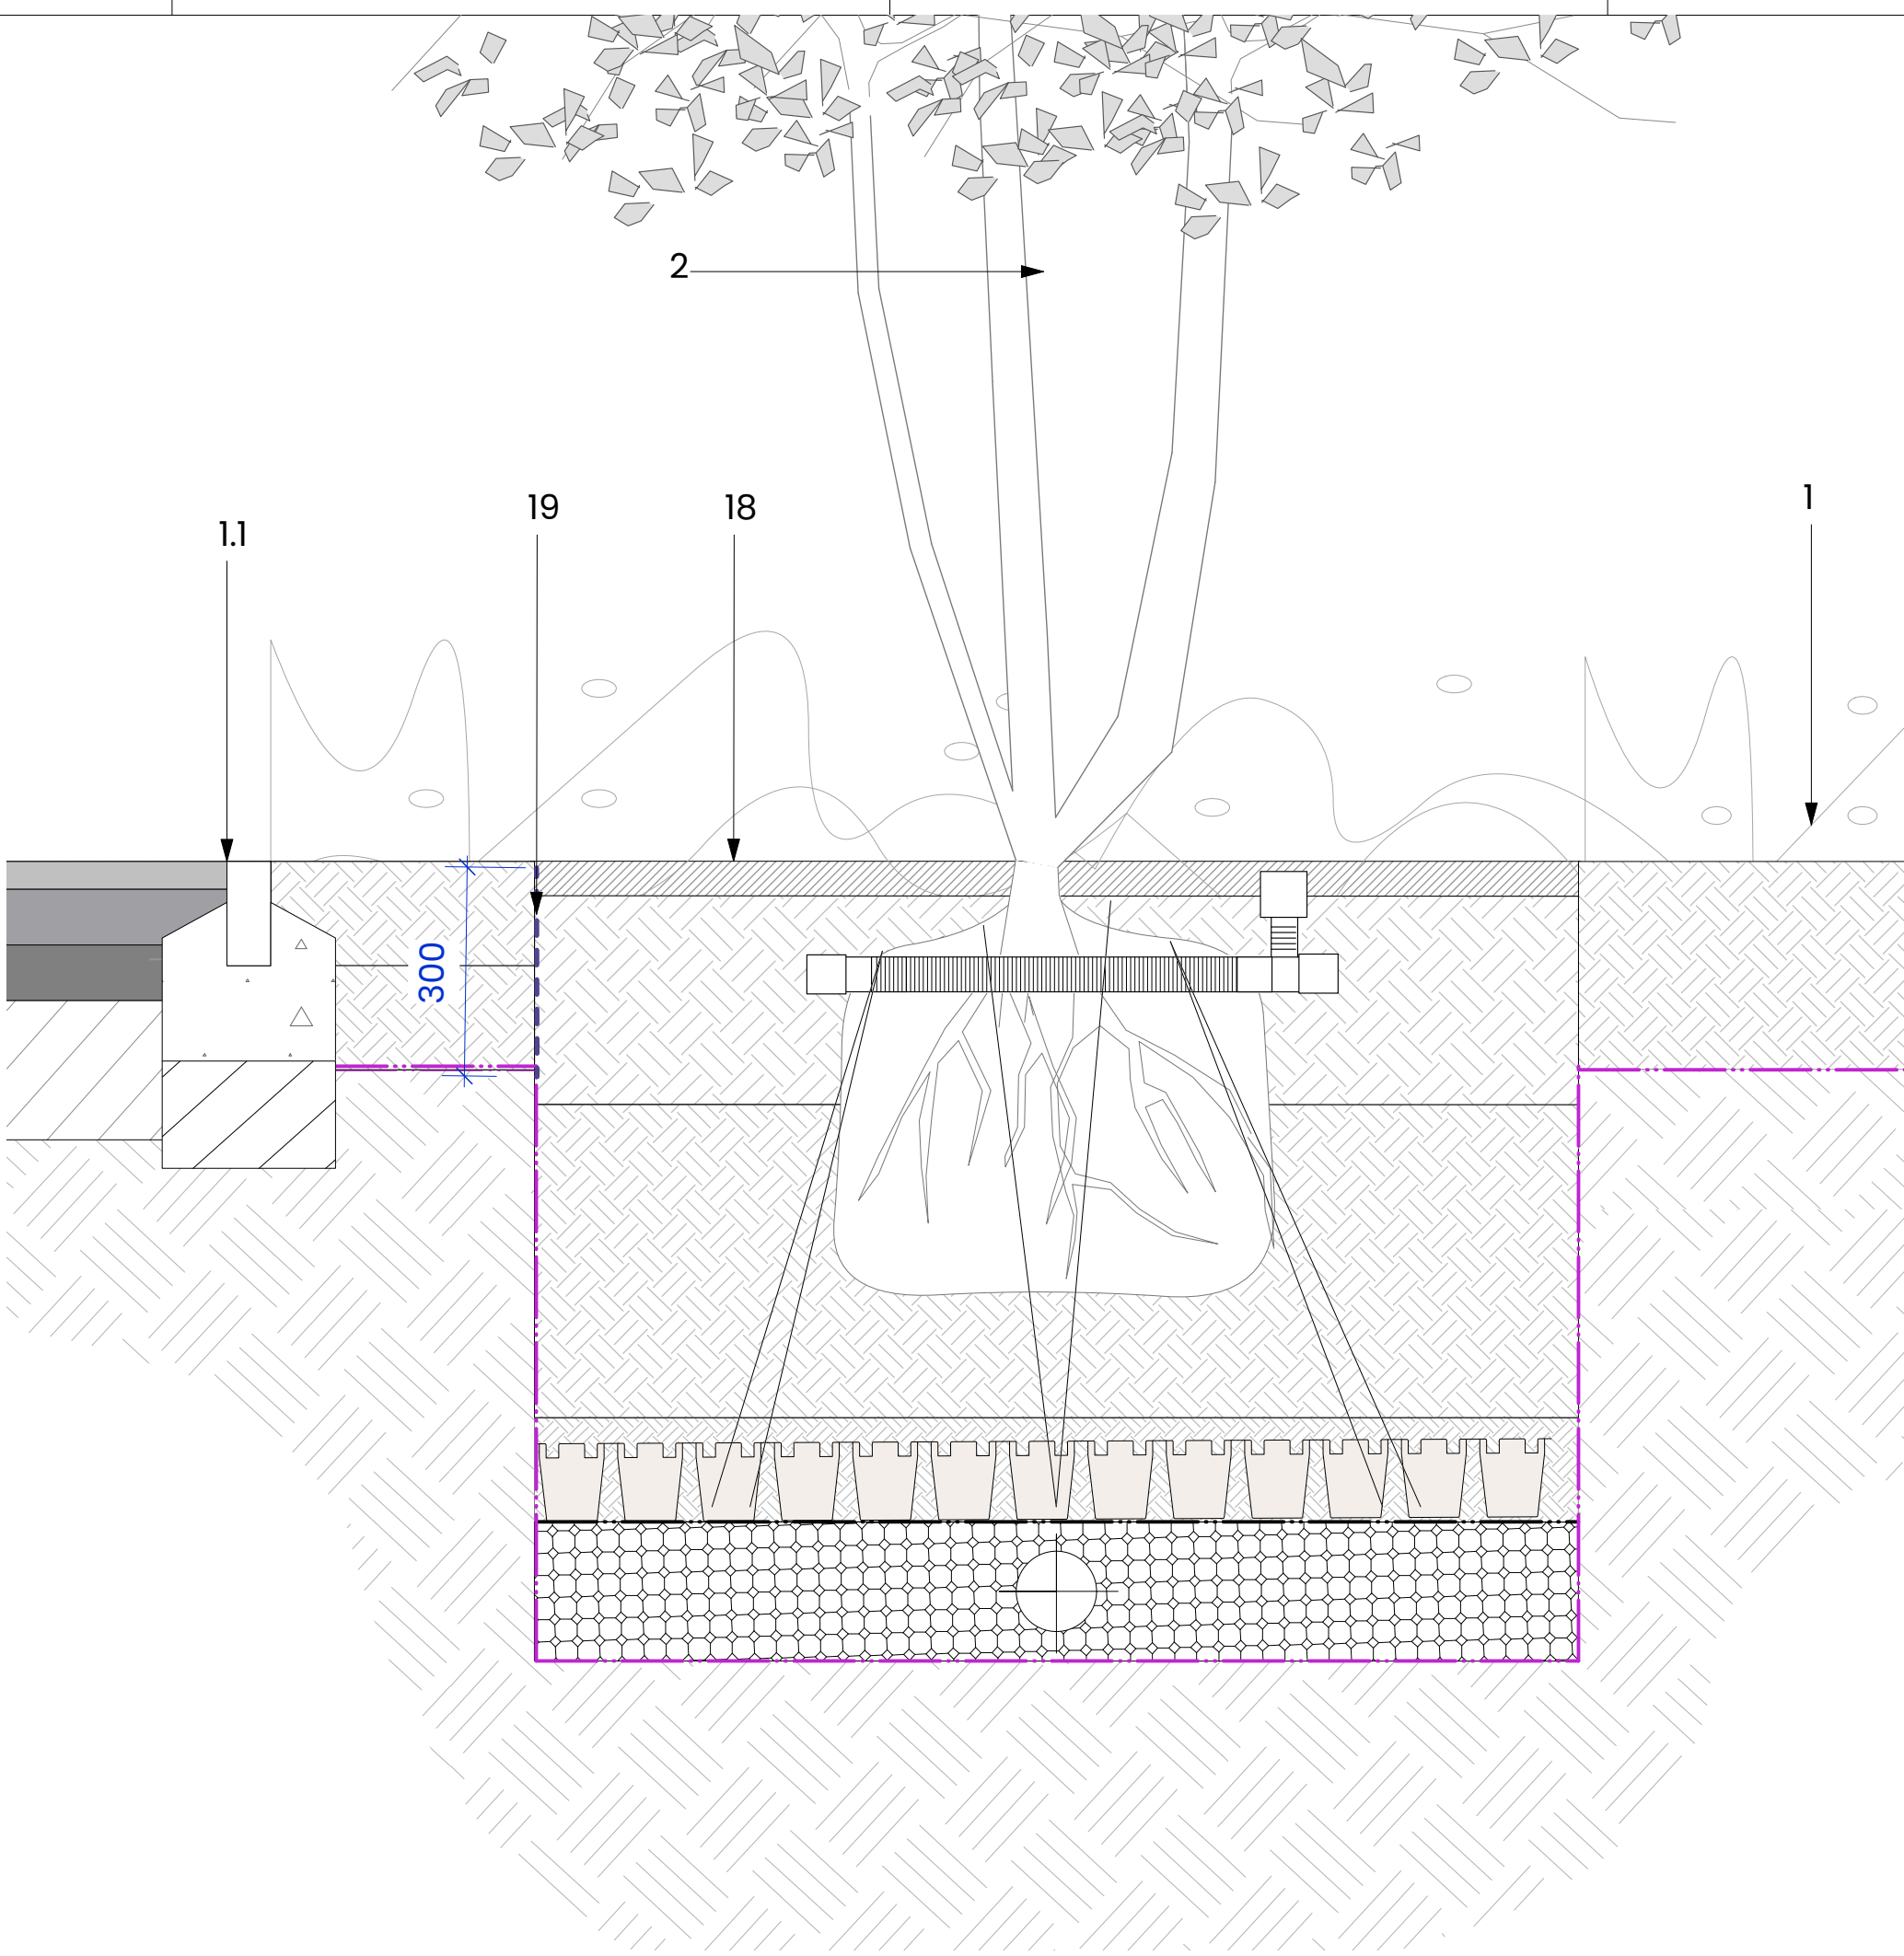

D02 Typical tree pit adjacent to hard surfaces
Scale: 1:10 @ A1

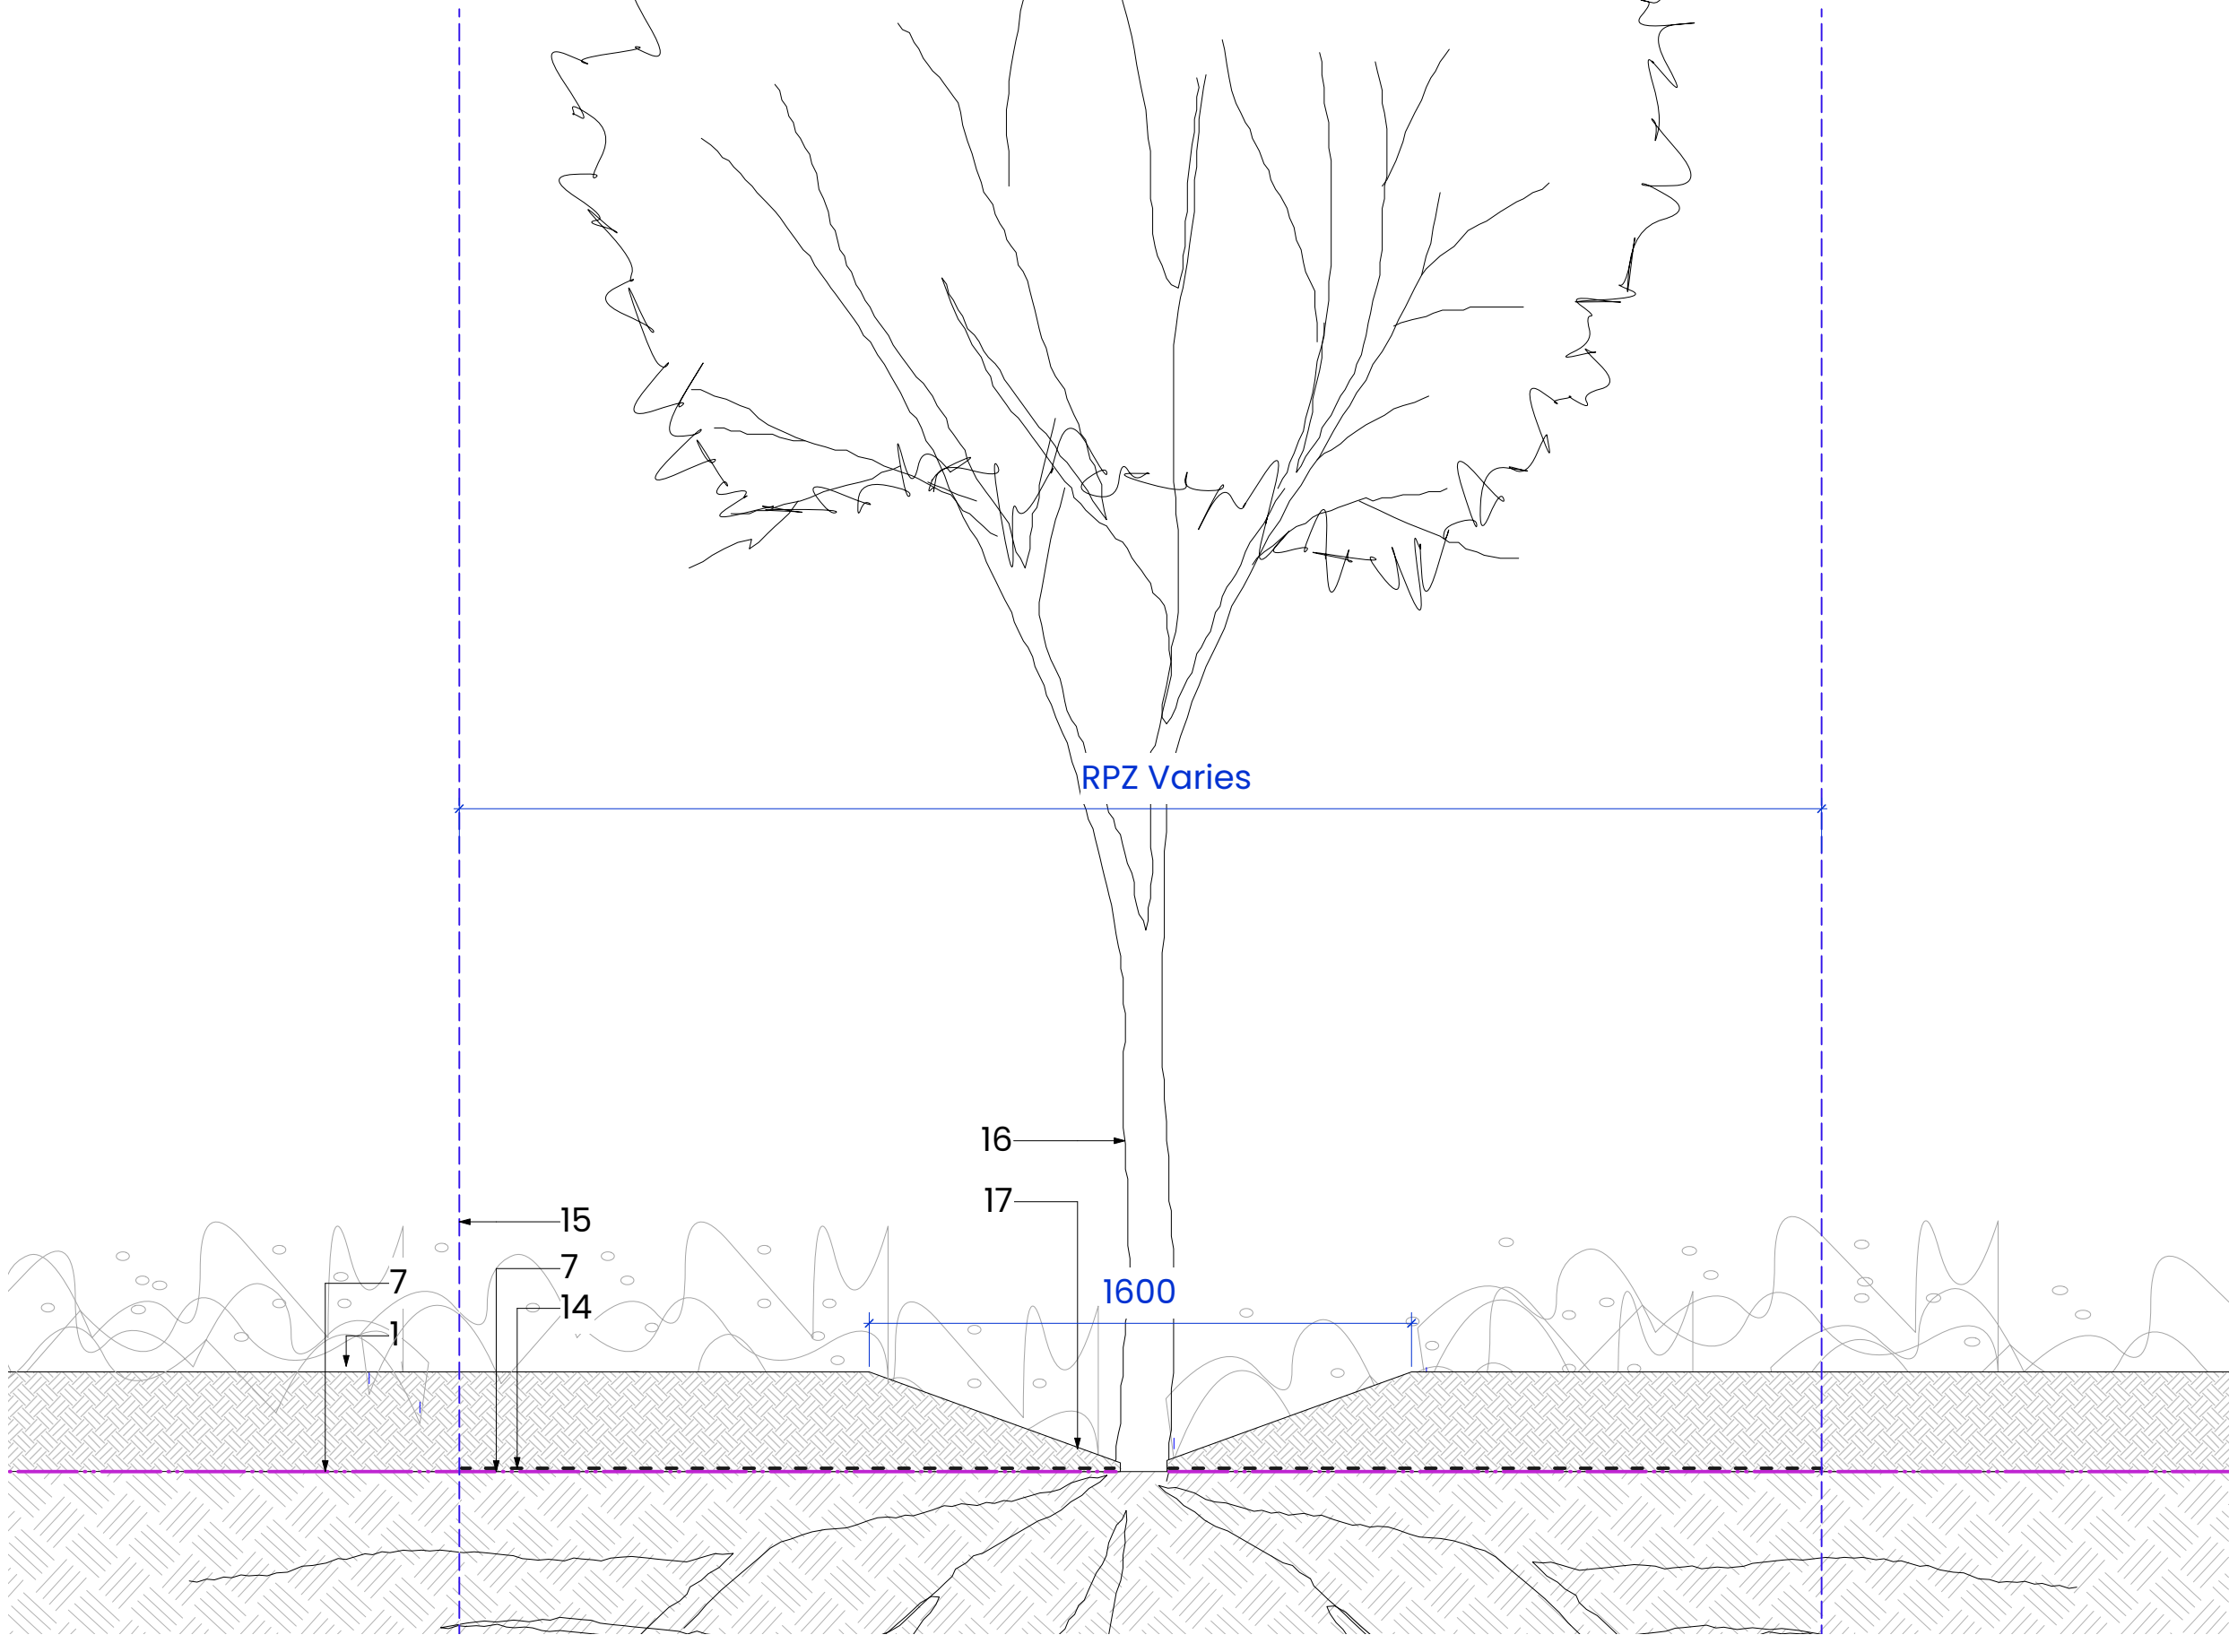

D04 Typical retained tree treatment
Scale: 1:20 @ A1


NOTES:
1. DO NOT SCALE FROM THIS DRAWING. ALWAYS WORK TO NOTED DIMENSIONS.
2. ALL SETTING OUT, LEVELS AND DIMENSIONS TO BE CHECKED ON SITE PRIOR TO THE INSTALLATION OF MATERIALS AND ANY DISCREPANCIES ARE TO BE BROUGHT TO THE ATTENTION OF THE CONTRACT ADMINISTRATOR IMMEDIATELY.
3. THIS DRAWING MUST BE READ WITH THE RELEVANT SPECIFICATION DOCUMENTS AND DETAIL DRAWINGS. ANY DISCREPANCIES MUST BE BROUGHT TO THE ATTENTION OF THE CONTRACT ADMINISTRATOR IMMEDIATELY.
4. THIS DRAWING IS COPYRIGHT PROTECTED AND MAY NOT BE REPRODUCED IN WHOLE OR PART WITHOUT WRITTEN AUTHORITY.
5. ALL DIMENSIONS ARE IN MILLIMETRES UNLESS OTHERWISE STATED.

THIS DRAWING WAS PLOTTED ON:
25/07/2023

REVISION HISTORY				
DATE	REV	ZONE	DESCRIPTION	CHK
06/01/2023	P03		Root protection barriers shown	ST
11/01/2023	P04		Root protection update	ST
21/06/2023	C01		CONSTRUCTION ISSUE	OK

KEY

1. Adjacent Wildflower planting -Refer to softworks drawings 3000 & Planting schedule & D06 sheet 6000
- 1.1 Adjacent hard surface- refer to hardworks sheet 2000 & D02 sheet 6002
2. Tree - Refer to softworks plan 3000 & Planting schedule
3. Tree anchor cables- see 9
4. Tree Irrigation & Aeration System - to clause Q31 514
5. 50mm Layer Bark Mulch - to clause Q28 845B
6. Imported Topsoil- to clause Q28 315
7. Geotextile marker/ membrane- to engineer's detail & specification - Refer to 'IDOM' Soil remediation method statement chapter 3.2.7.
8. Imported Subsoil- to clause Q28 334
9. Platipus rootball fixing system (AOE) Alternative to Triple stake - to clause Q31 585
10. Geotextile Membrane- to clause Q31 513
11. Clean Stone To Base Of Tree Pits- to clause Q31 522
12. 125mm perforated plastic pipe within 300x300mm channel. 10-15mm clear stone backfill (permeability of existing ground to be determined prior to commencement of work on site) subject to engineer's detail
13. Compacted subsoil (Trodden)
14. Tensar SS20 load bearing grid to root protection zone
15. Indicative extent of root protection zone- Refer to softworks plan 3000 for RPZ for each retained tree
16. Existing tree retained
17. Planting depth reduces to meet base of tree trunk.
- 18 Tree pit- refer to D01
19. Root protection barrier- GreenBlue Urban ReRoot (OAE)

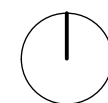

ORIGINATOR

MANCHESTER		NEWCASTLE	
W	layer.studio	The Barn	Finlaid
T	01625 523 157	One Hollin Lane	1 Salters Road
E	manchester@layer.studio	Stydl	Gosforth
	newcastle@layer.studio	Cheshire	Newcastle upon Tyne
		SK9 4JH	NE3 1DH

Client

Wates Construction

Project

Rodney St

Ancoats

Drawing Title

Tree Pit Details 01

Created By	Checked By	Scale	Sheet Size
OK	ST	As shown	A1

Project Number	Originator	Volume	Level	File Type	Discipline	Number
RODSTA	LYR	XX-ZZ-D---	L-6003			

Work Stage	Status	Revision
Stage 4	A1	C01