

Existing Location Plan

General Notes

No.	Revision/Issue	Date

Firm Name and Address




Mason and Marlowe Ltd.
Project Managers and Quantity Surveyors

5 Picadilly Place
Manchester, M1 3BR

Project Name and Address

**1A Ambrose Drive,
Manchester, M20 2YE**

Project	Sheet A3
Date 29/08/2023	
Scale 1/1250	

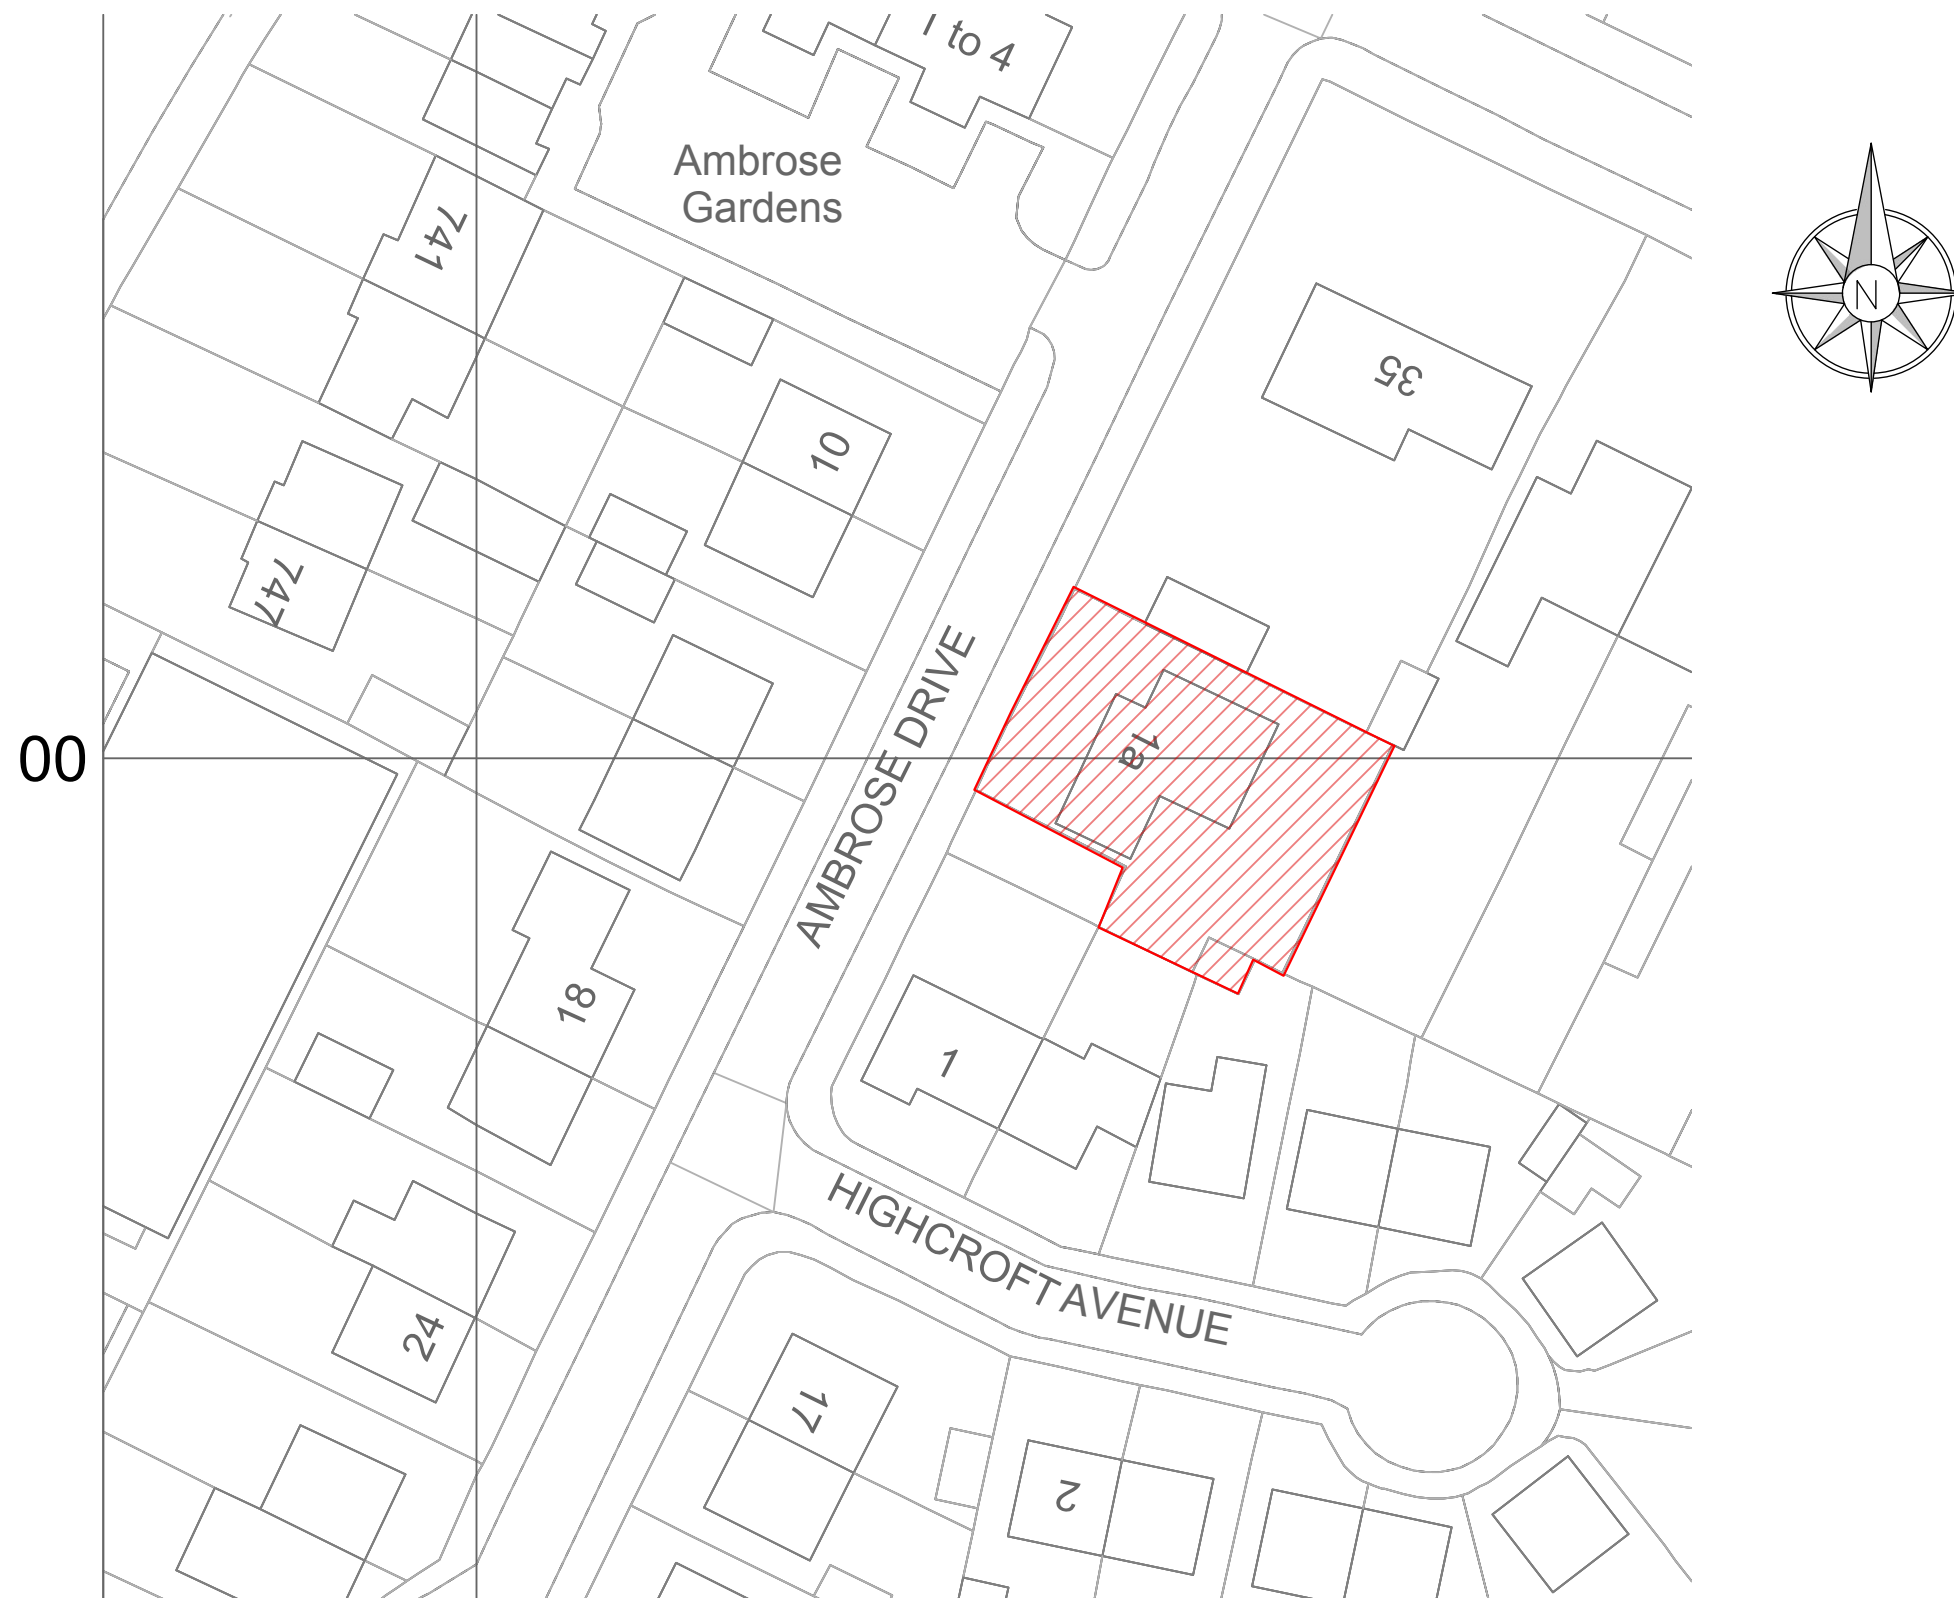

Existing Site Plan

General Notes

No.	Revision/Issue	Date

Firm Name and Address

 Mason and Marlowe


Mason and Marlowe Ltd.
Project Managers and Quantity Surveyors

5 Picadilly Place
Manchester, M1 3BR

Project Name and Address

**1A Ambrose Drive,
Manchester, M20 2YE**

Project	Sheet
Date 29/08/2023	A3
Scale 1/500	

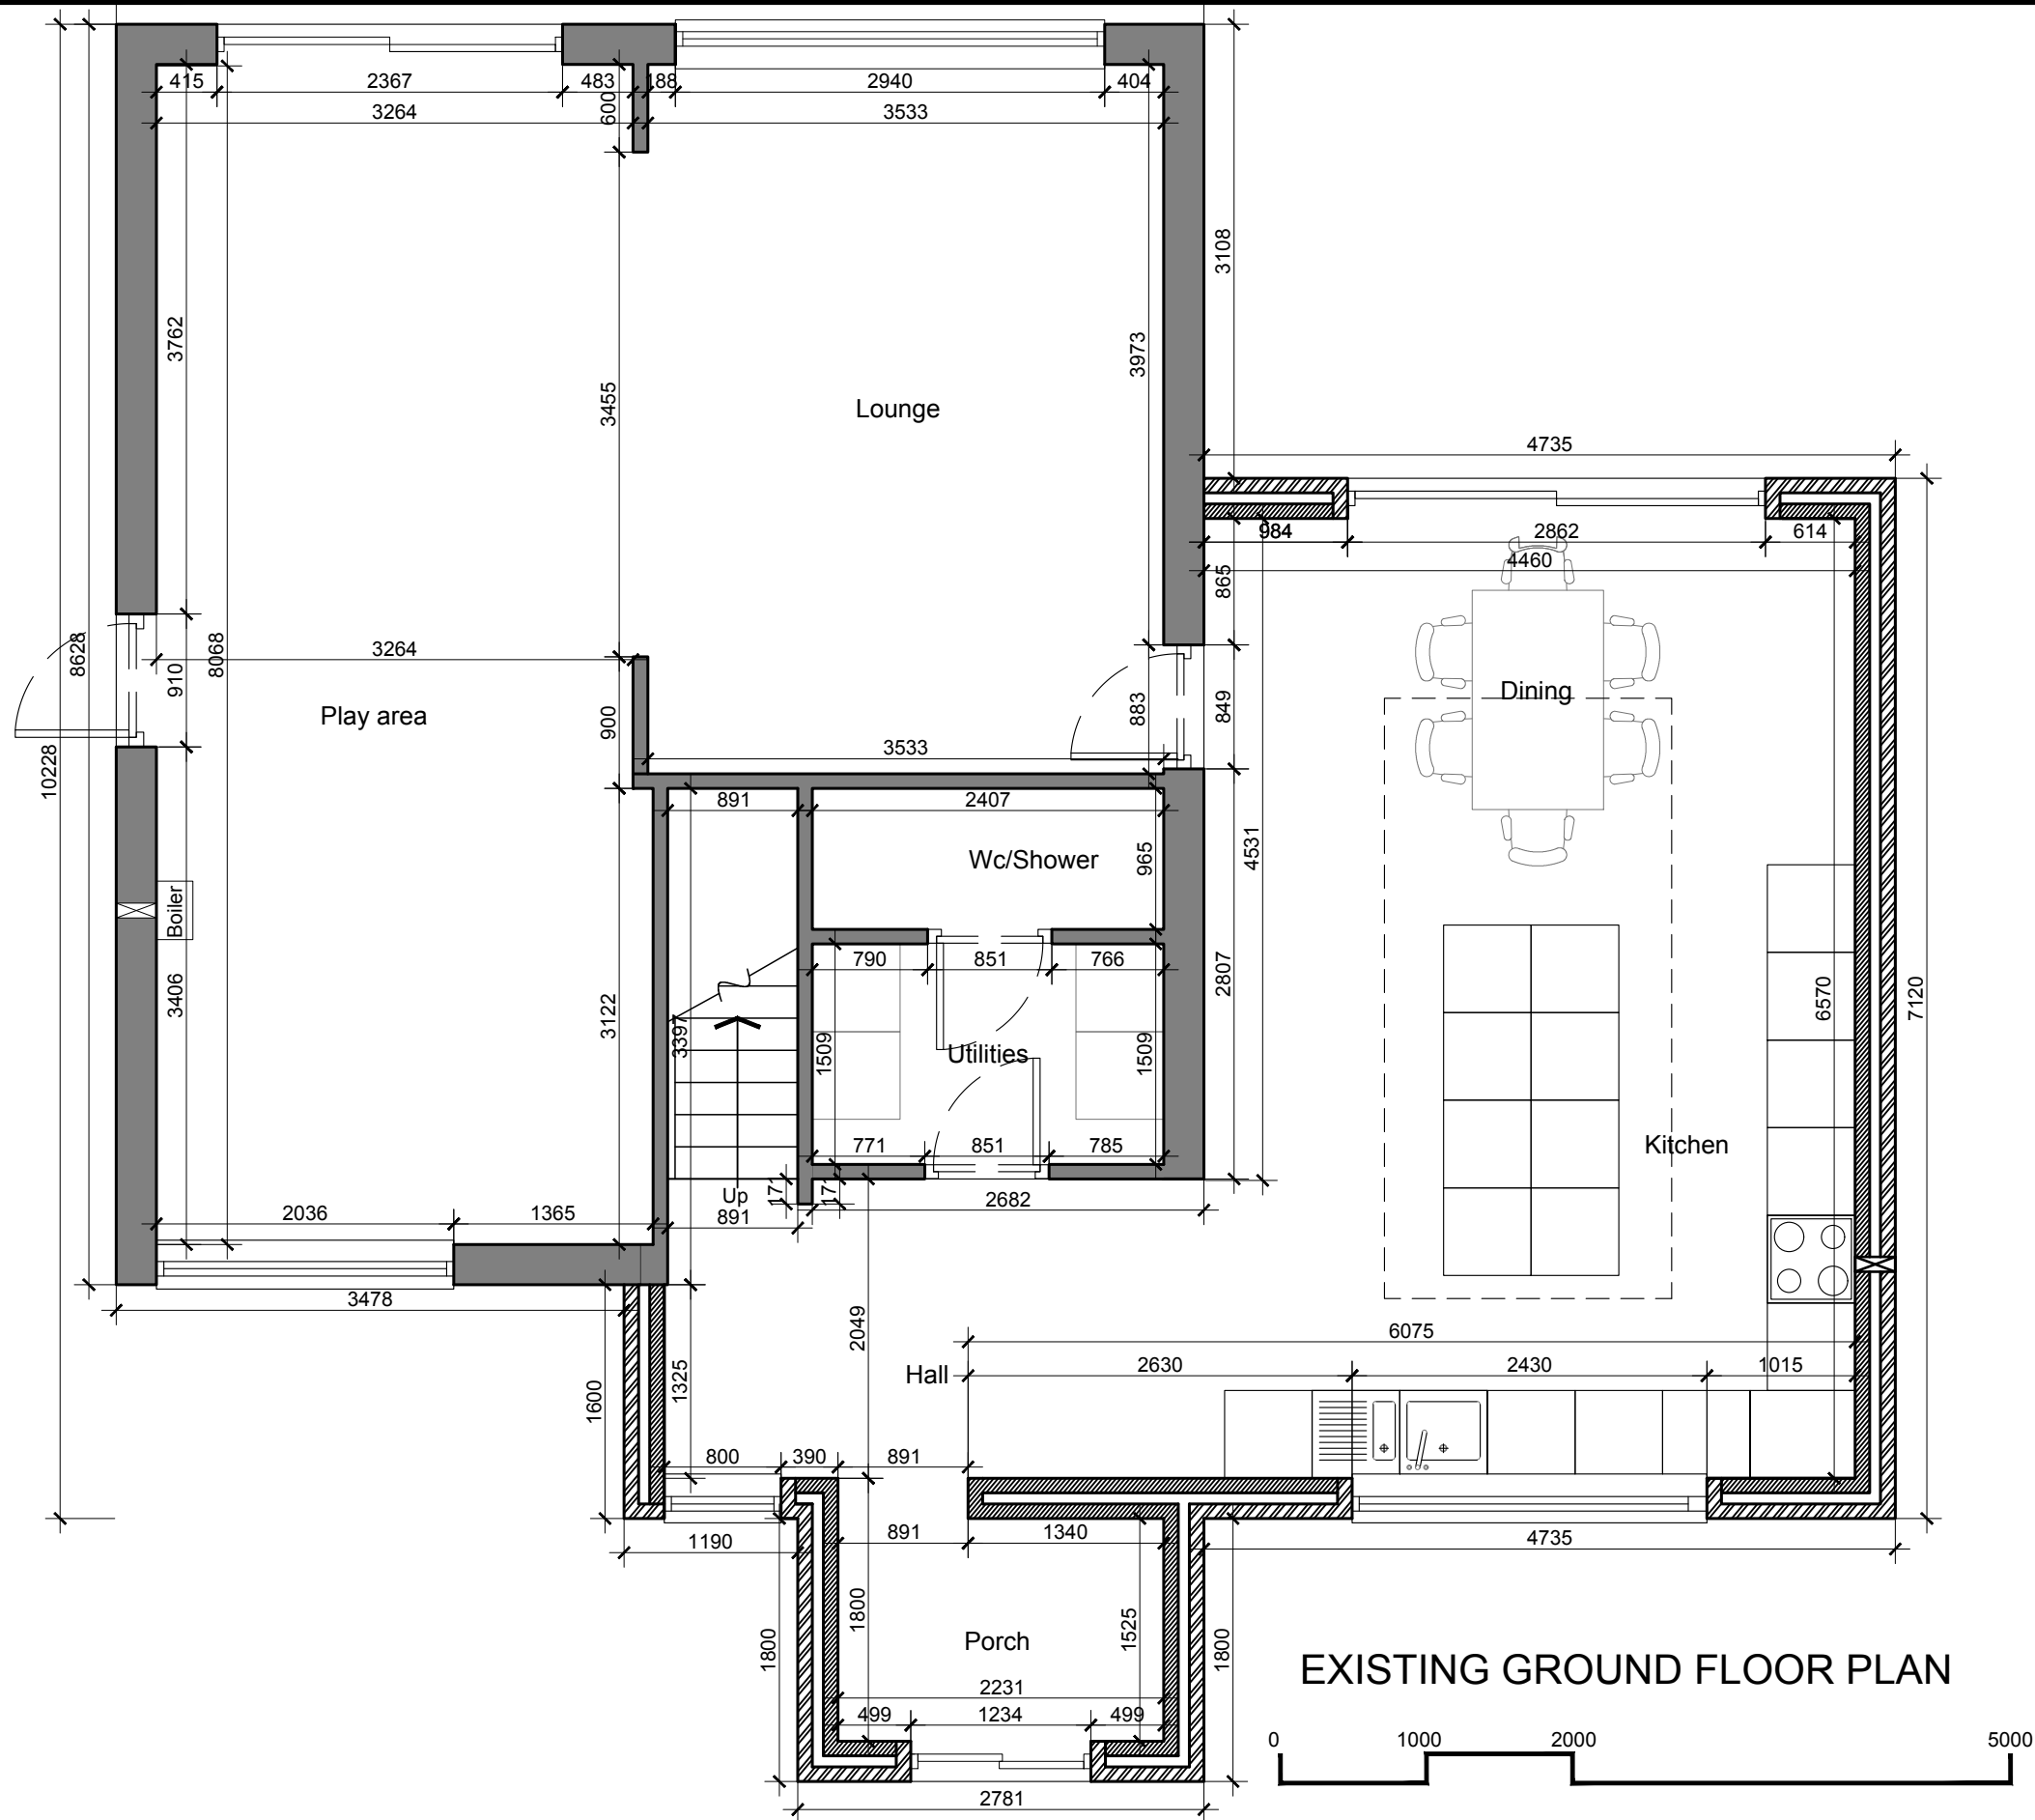

EXISTING GROUND FLOOR PLAN


General Notes

No.	Revision/Issue	Date
-----	----------------	------

Firm Name and Address
 Mason and Marlowe
Project Managers and Quantity Surveyors
Colony, 5 Piccadilly Place,
Manchester, M1 3BR

Project Name and Address
1A Ambrose Drive,
Manchester, M20 2YE

Project	Sheet
Date 29/08/2023	A3
Scale 1/50	

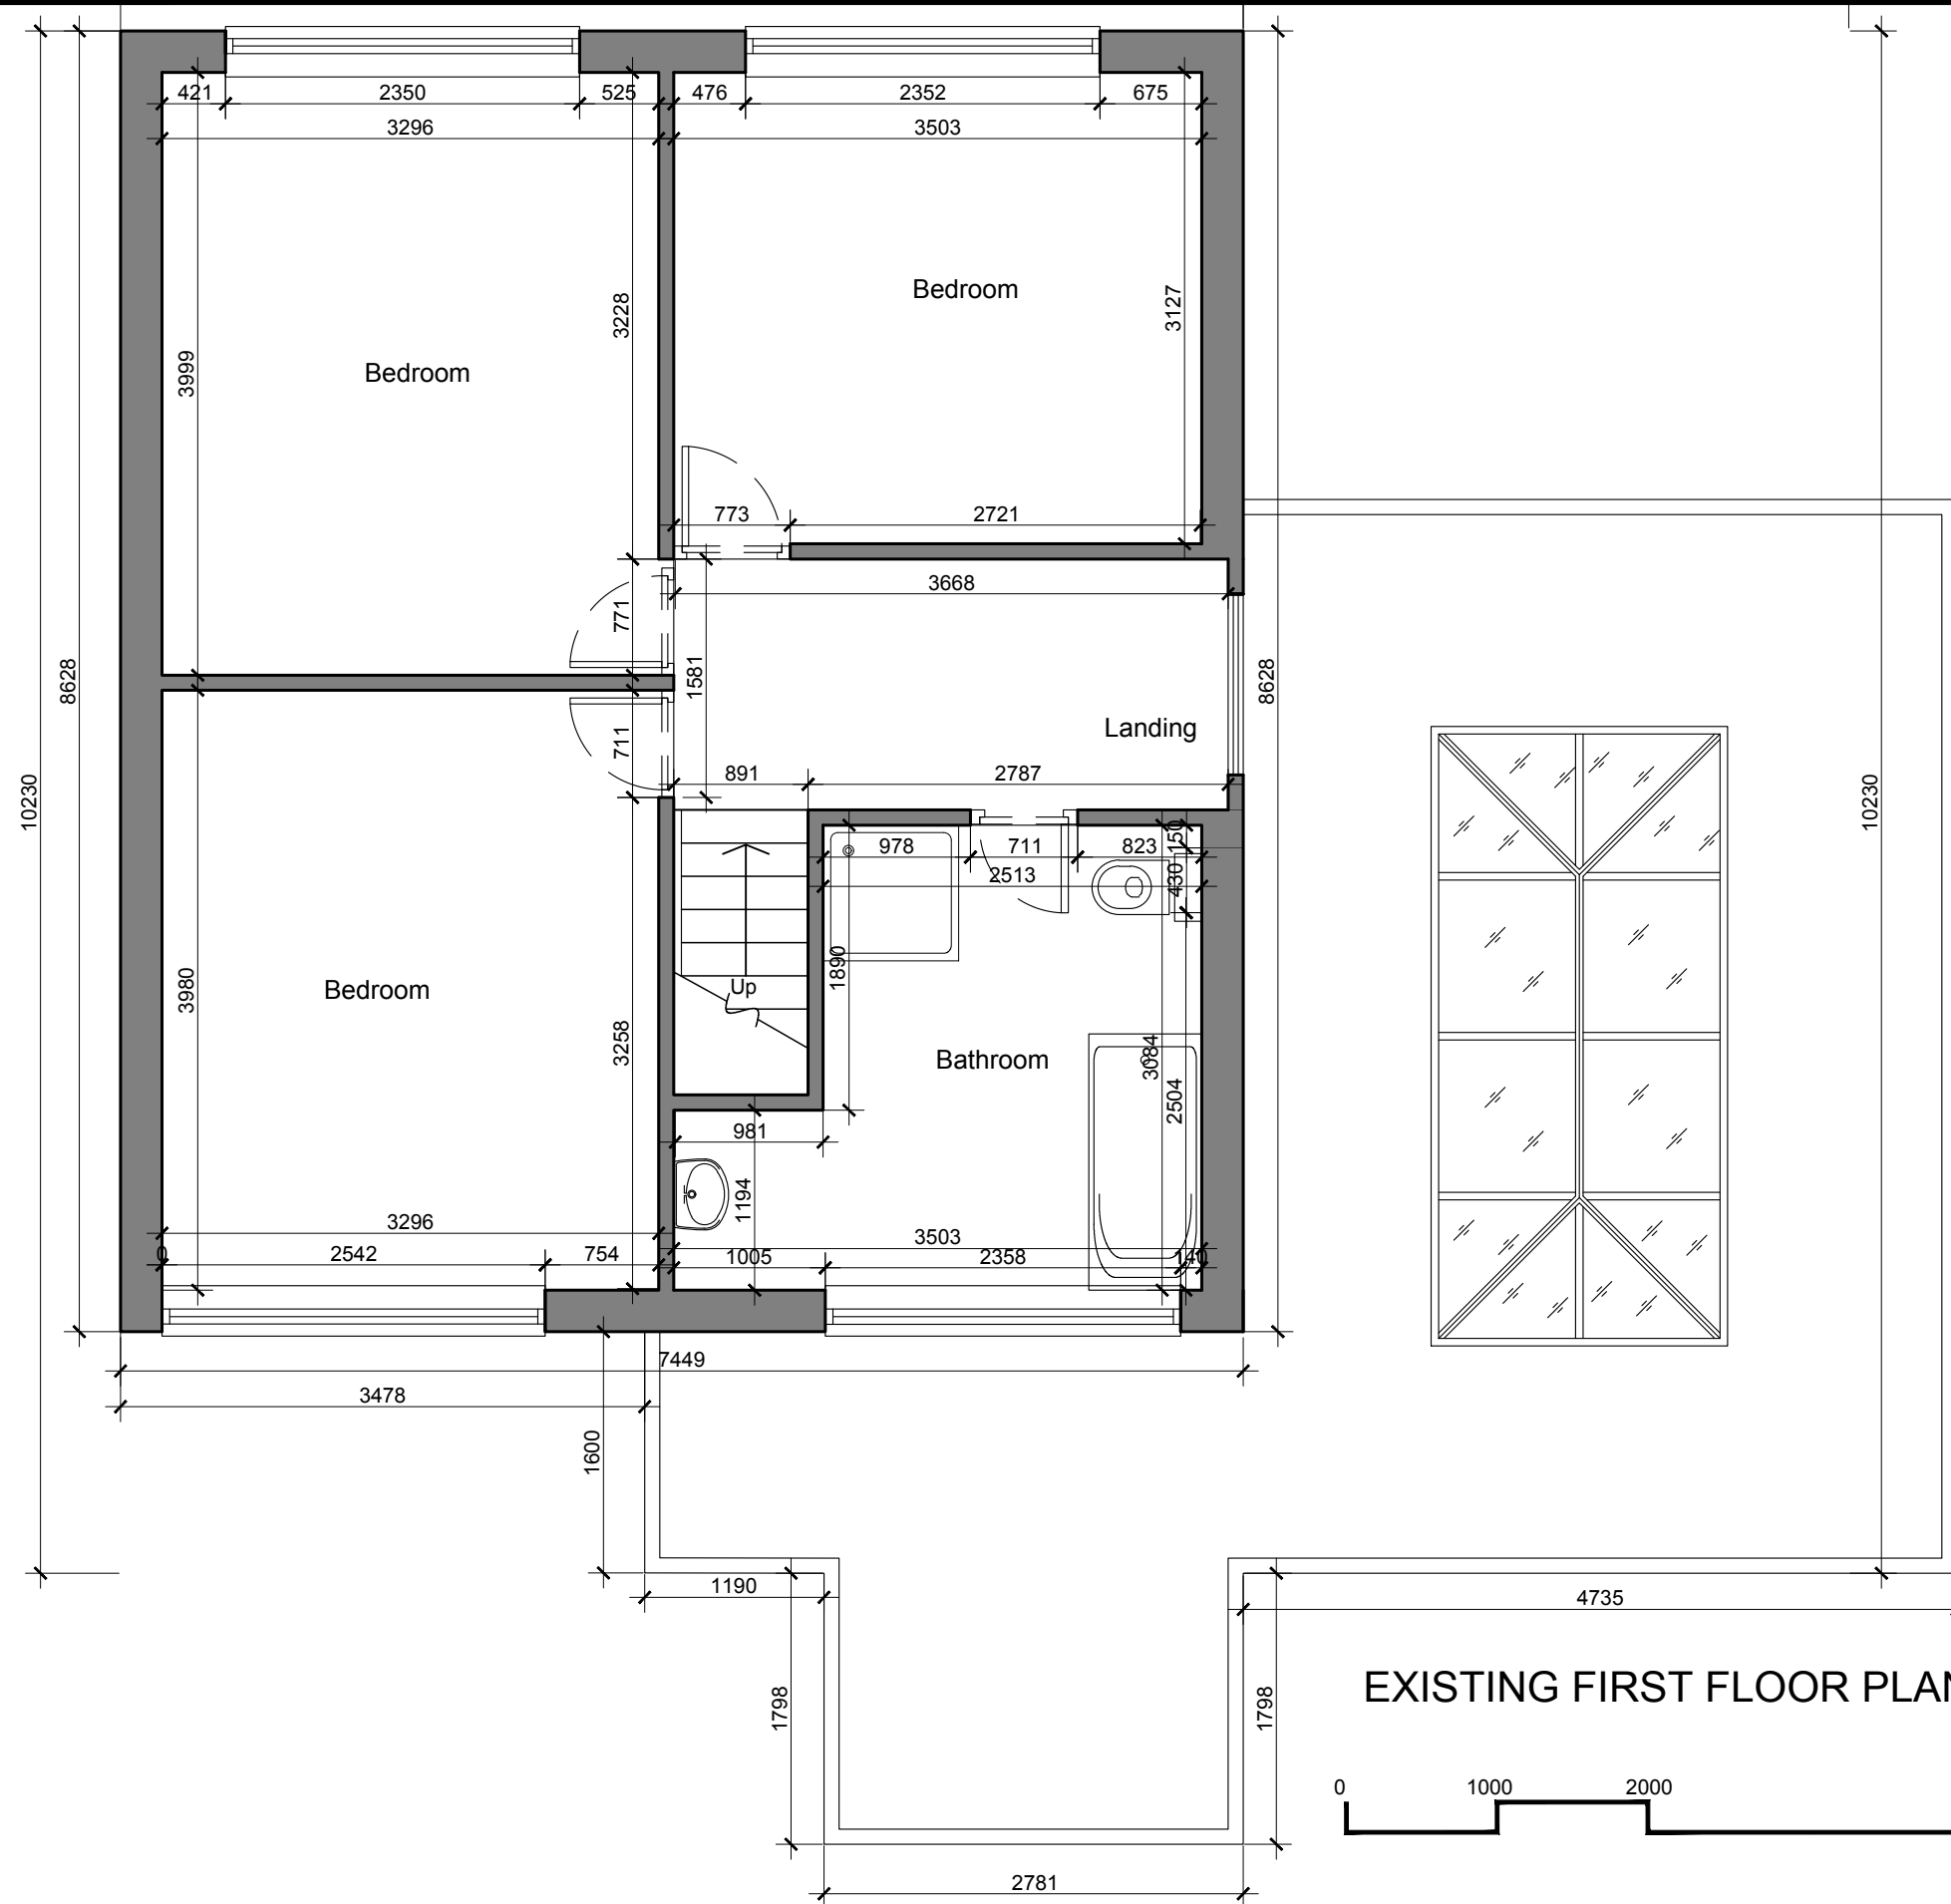

General Notes

No.	Revision/Issue	Date
-----	----------------	------


Firm Name and Address
 Mason and Marlowe
Project Managers and Quantity Surveyors
Colony, 5 Piccadilly Place,
Manchester, M1 3BR

Project Name and Address
1A Ambrose Drive,
Manchester, M20 2YE

Project	Sheet
Date 29/08/2023	A3
Scale 1/50	



Existing Front Side Elevation

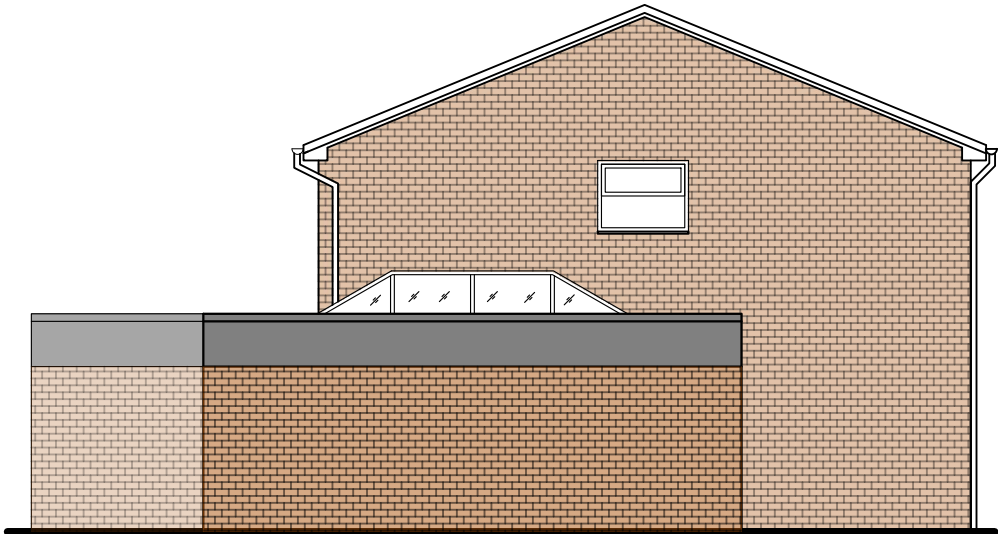

Existing Side Elevation



Existing Rear Side Elevation



Existing Side Elevation



General Notes

No.	Revision/Issue	Date


Firm Name and Address

 Mason and Marlowe
Project Managers and Quantity Surveyors
Colony, 5 Piccadilly Place,
Manchester, M1 3BR

Project Name and Address

1A Ambrose Drive,
Manchester, M20 2YE

Project	Sheet
Date 29/08/2023	A3
Scale 1/100	

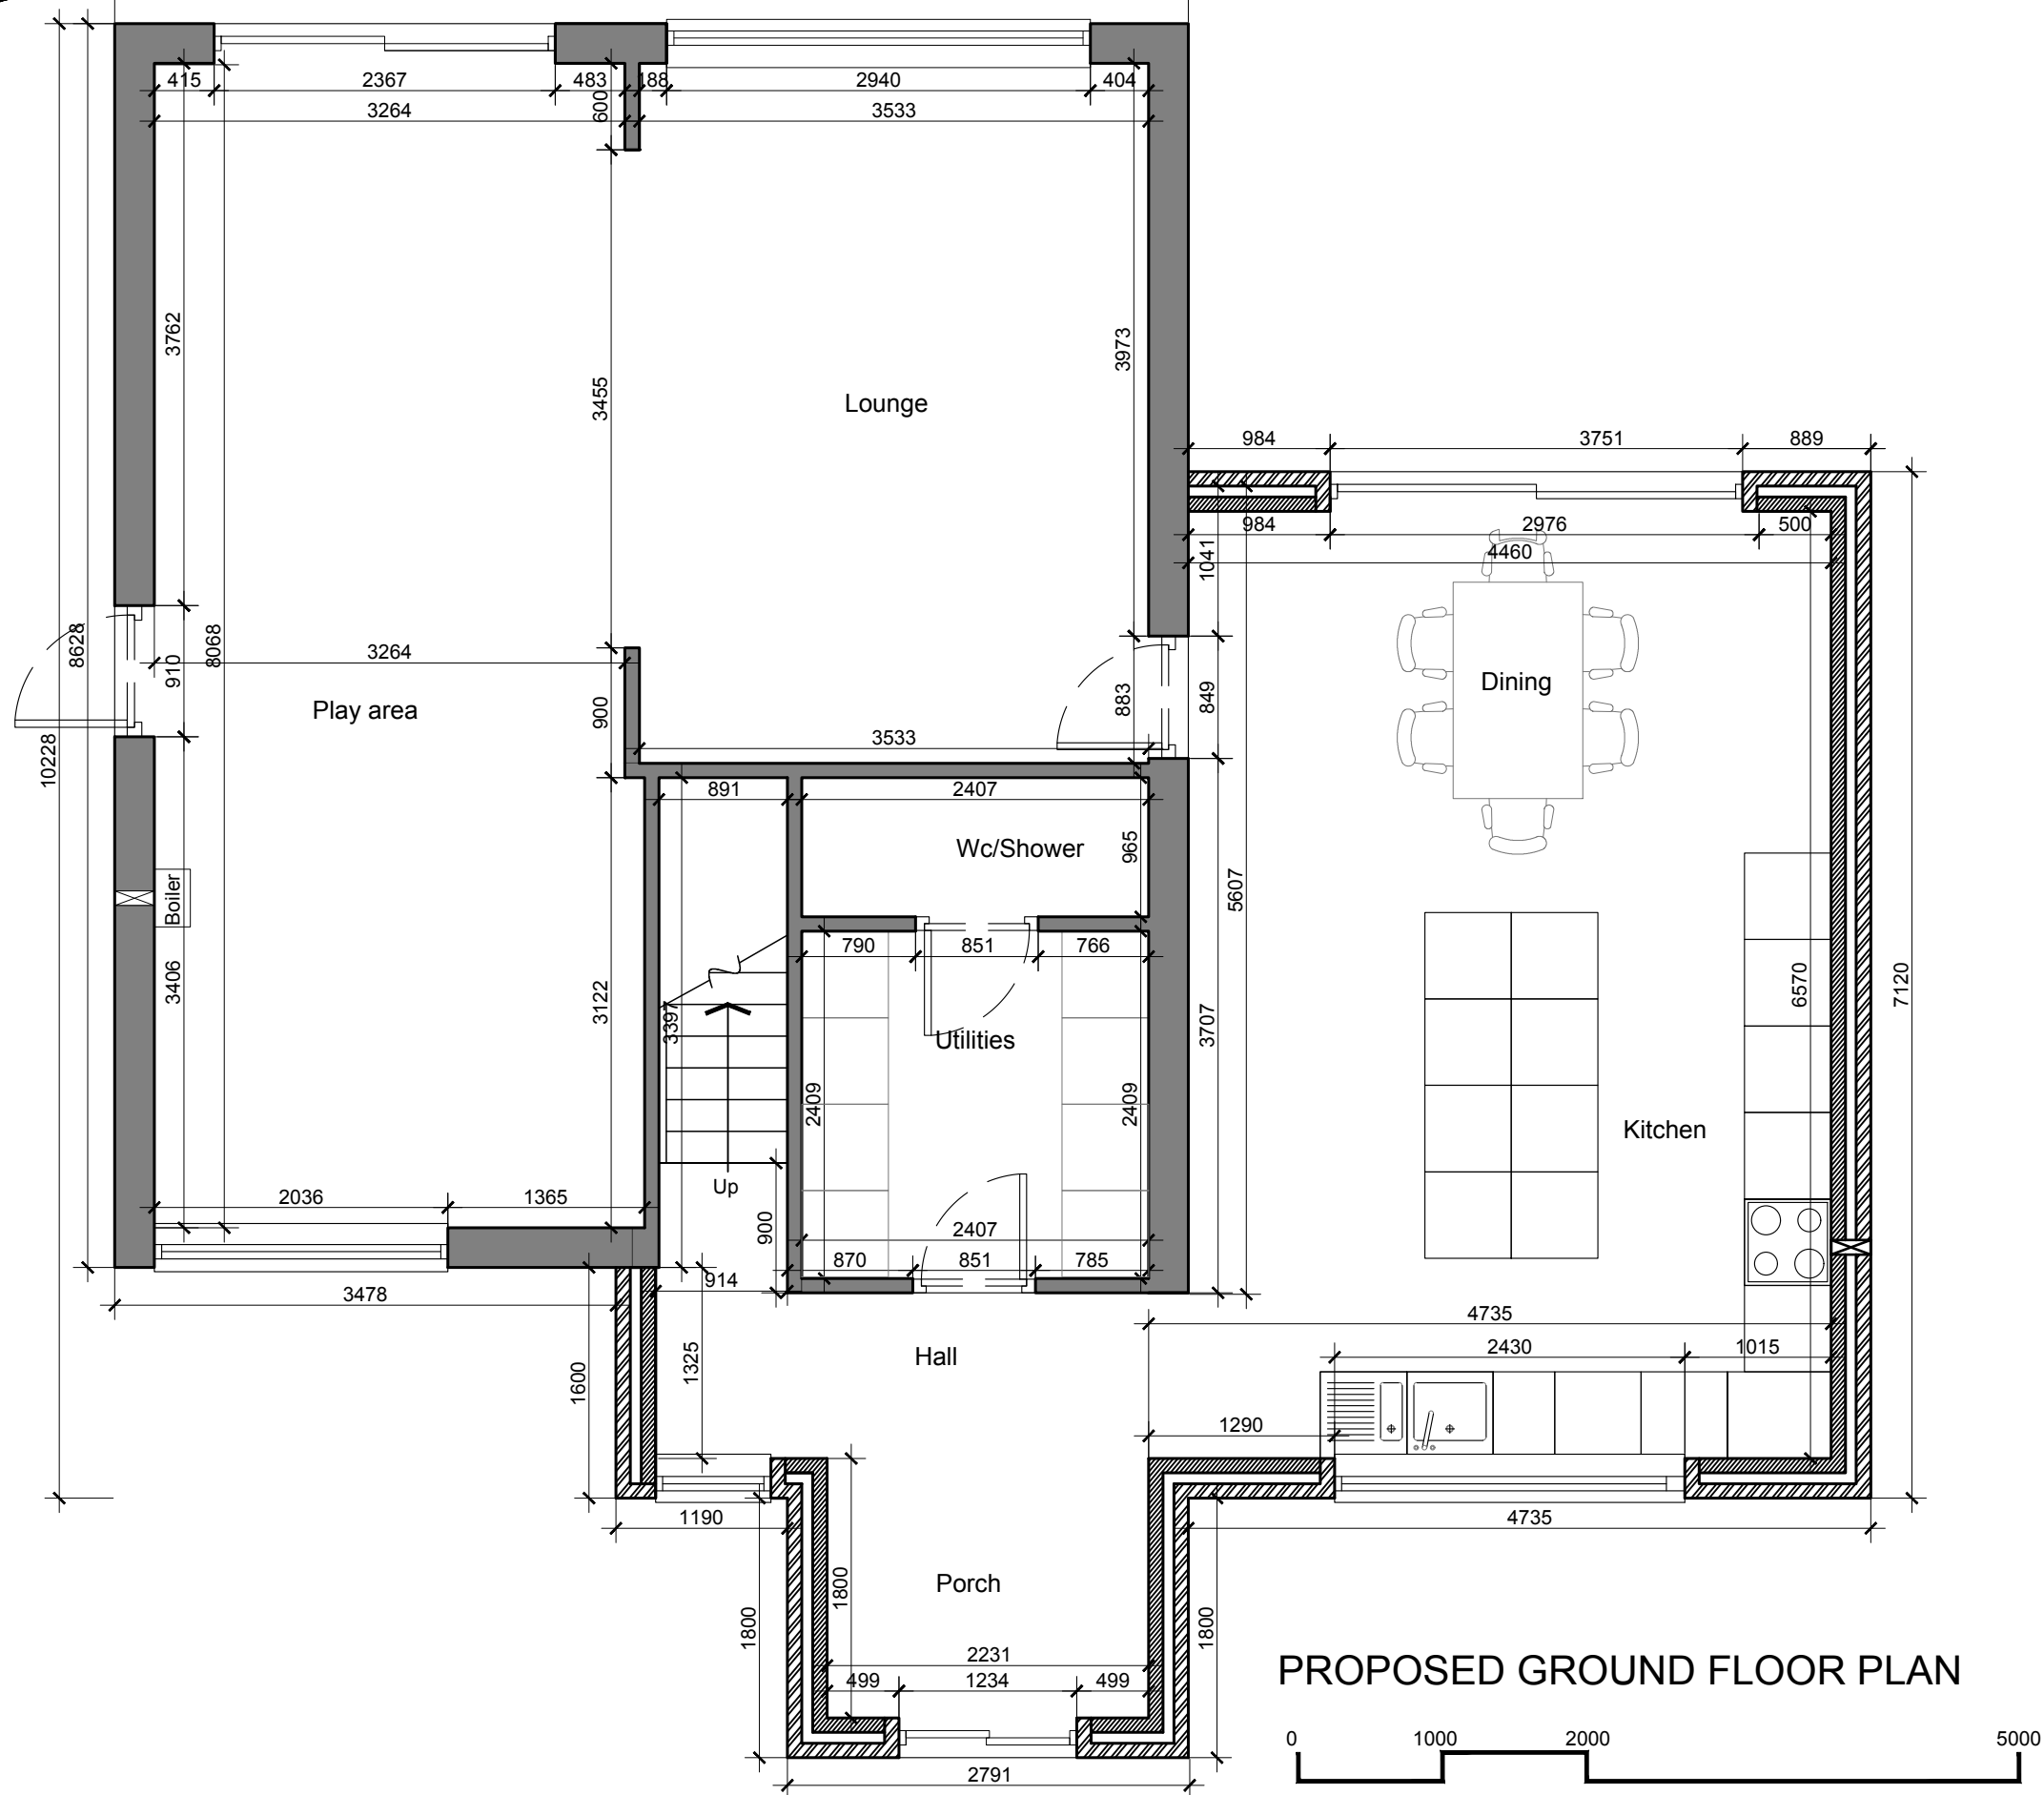

PROPOSED GROUND FLOOR PLAN


General Notes

No.	Revision/Issue	Date

Firm Name and Address
 **Mason and Marlowe**
Project Managers and Quantity Surveyors
Colony, 5 Piccadilly Place,
Manchester, M1 3BR

Project Name and Address
**1A Ambrose Drive,
Manchester, M20 2YE**

Project	Sheet
Date 29/08/2023	A3
Scale 1/50	

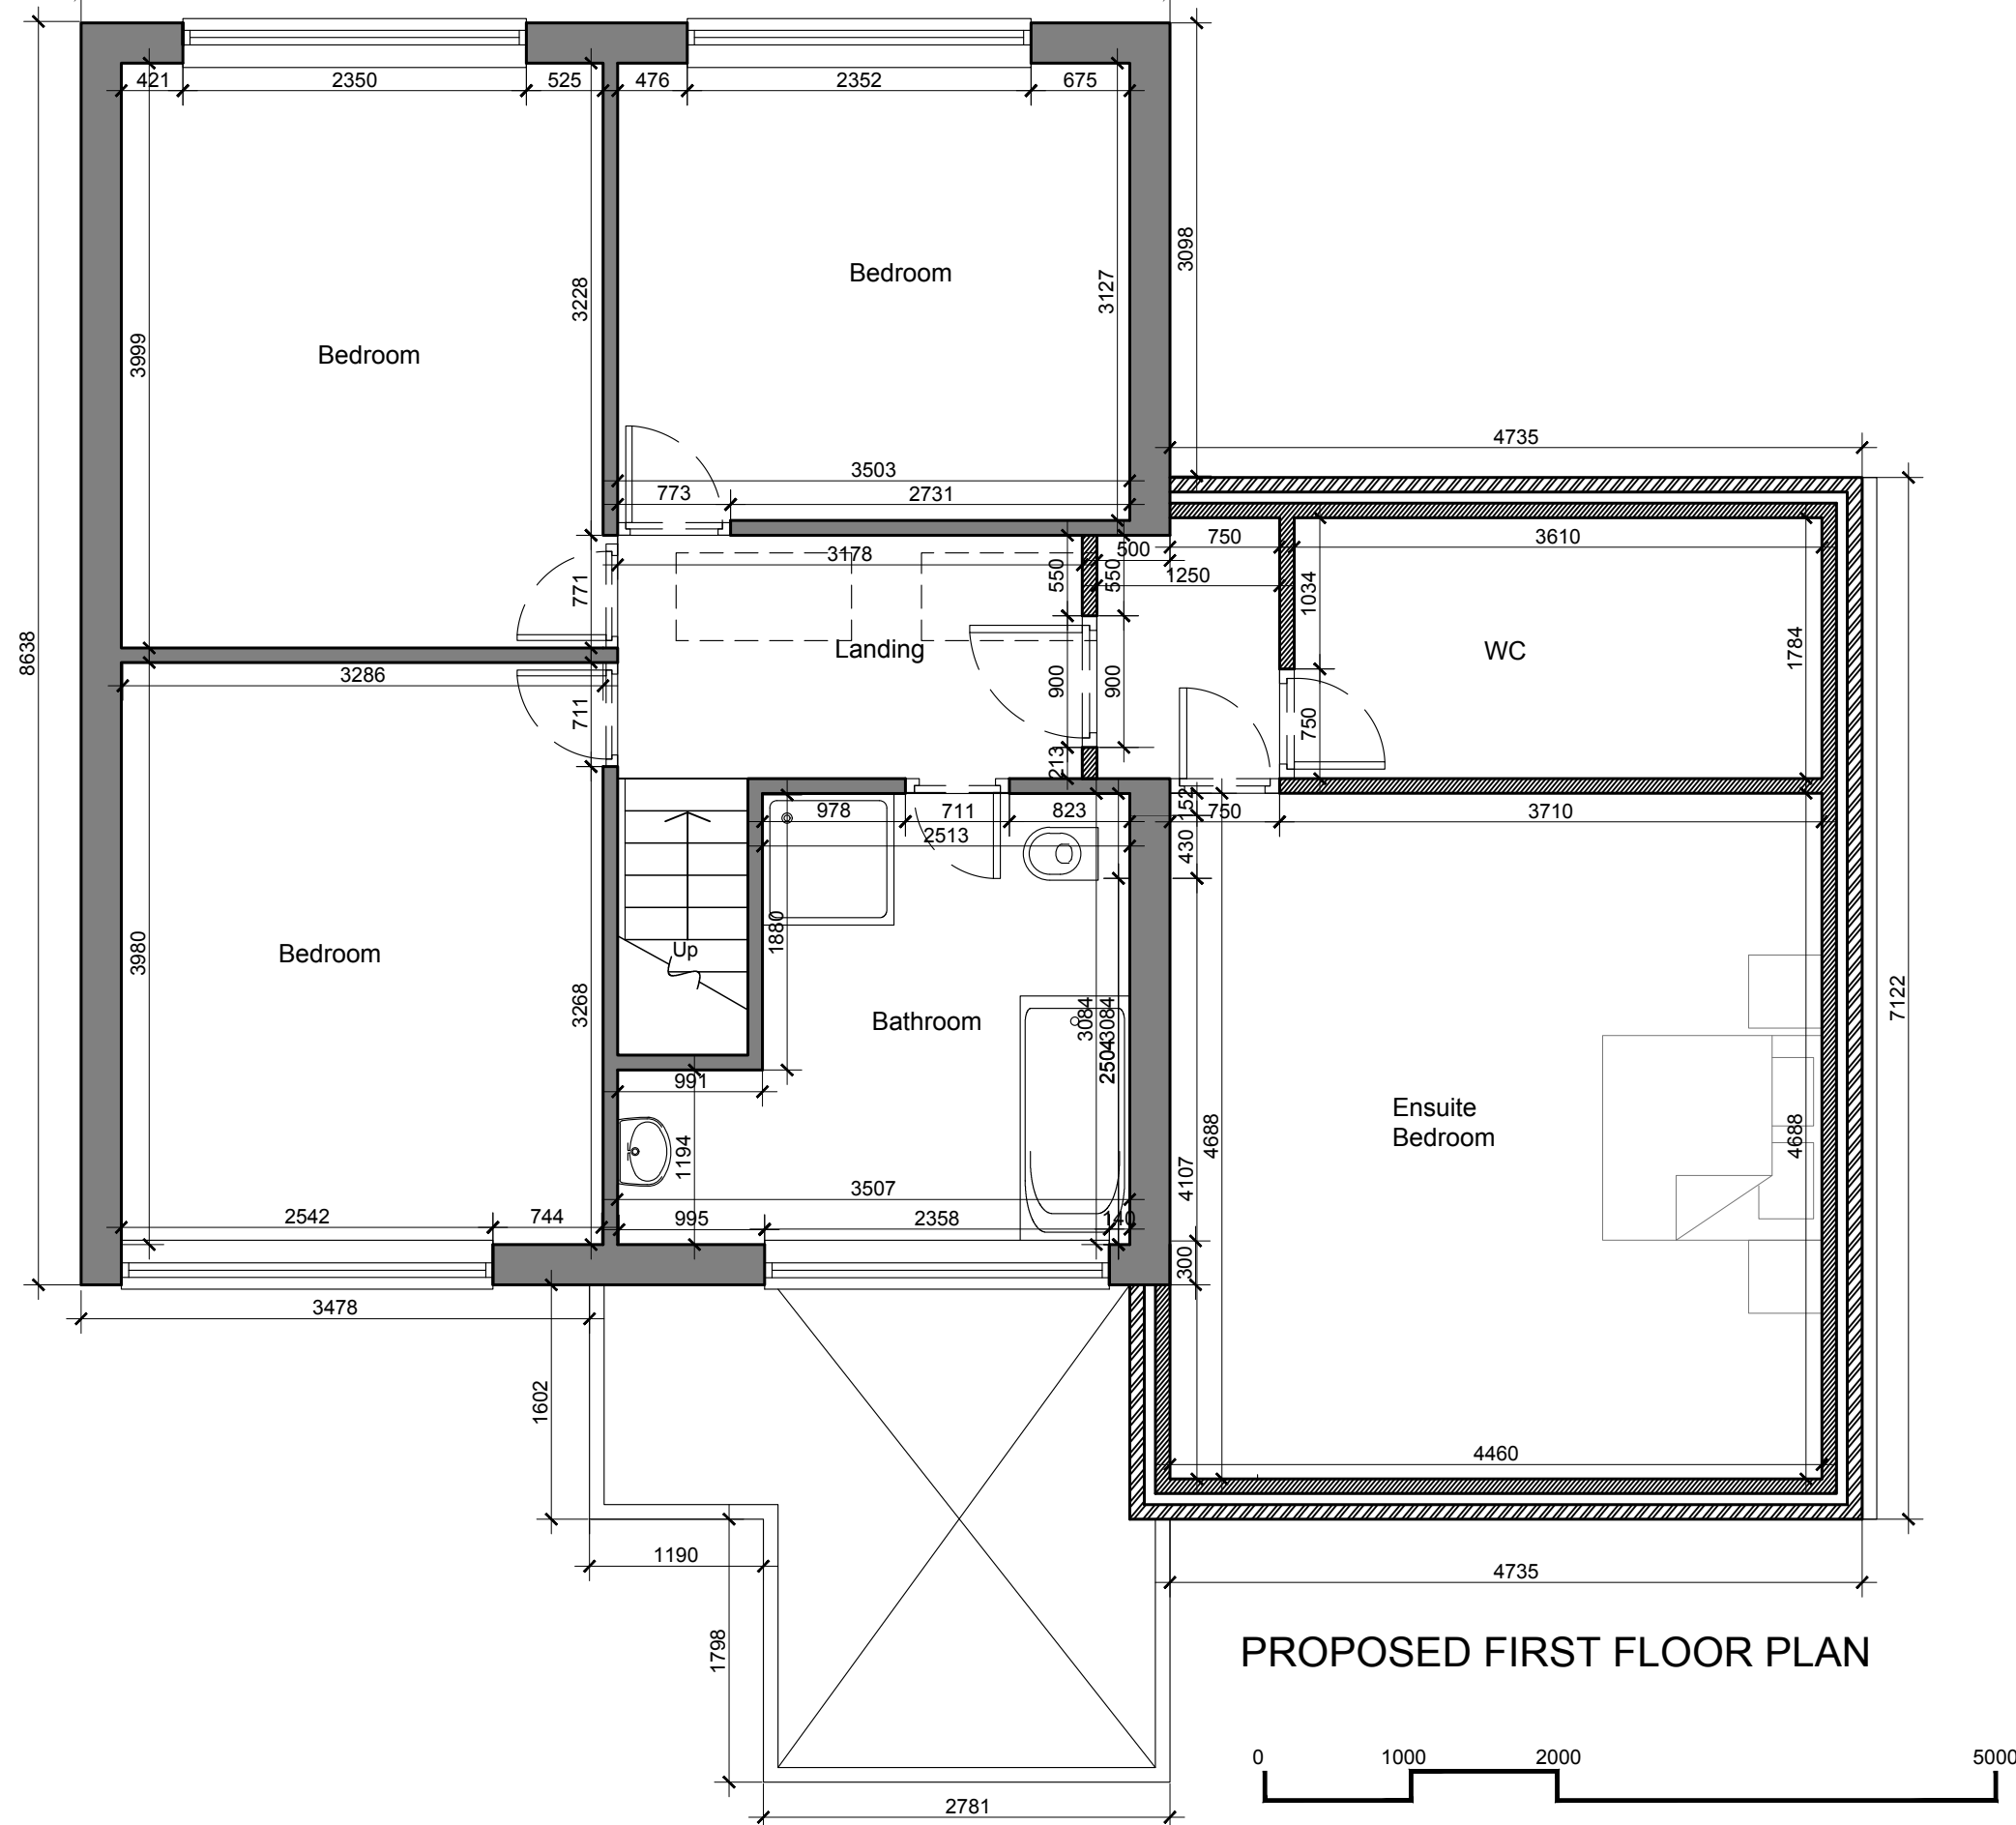

General Notes

No.	Revision/Issue	Date
-----	----------------	------


Firm Name and Address
 Mason and Marlowe
Project Managers and Quantity Surveyors
Colony, 5 Piccadilly Place,
Manchester, M1 3BR

Project Name and Address
**1A Ambrose Drive,
Manchester, M20 2YE**

Project	Sheet
Date 29/08/2023	A3
Scale 1/50	




Proposed Front Side Elevation

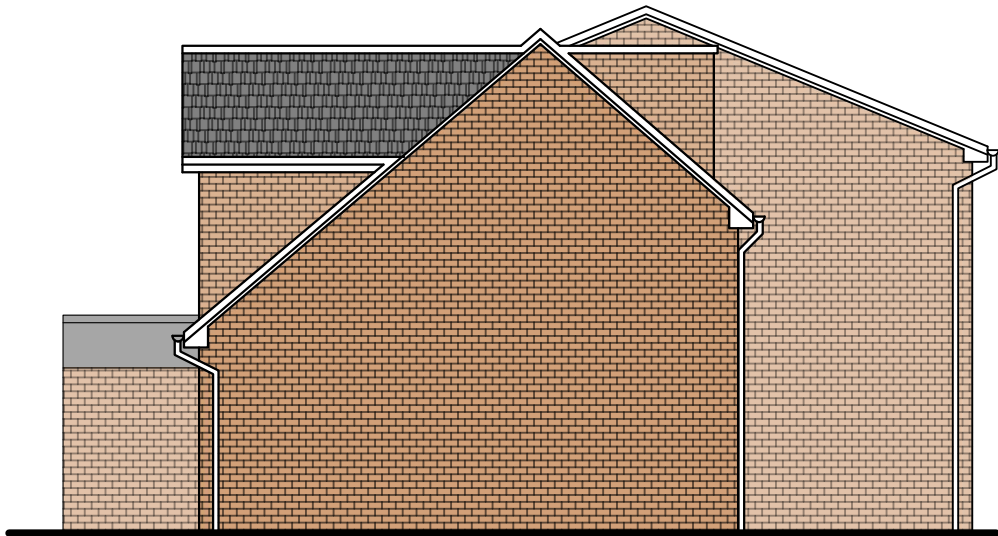

Proposed Side Elevation



Proposed Rear Side Elevation

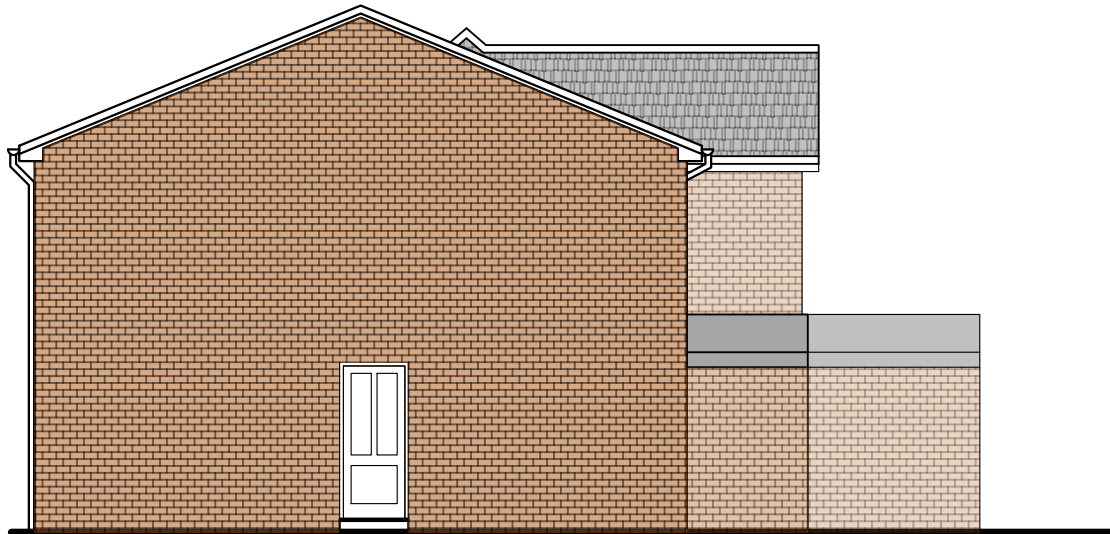

Proposed Side Elevation



General Notes

No.	Revision/Issue	Date

Firm Name and Address

 Mason and Marlowe
Project Managers and Quantity Surveyors
Colony, 5 Piccadilly Place,
Manchester, M1 3BR

Project Name and Address

1A Ambrose Drive,
Manchester, M20 2YE

Project	Sheet
Date 29/08/2023	A3
Scale 1/50	