

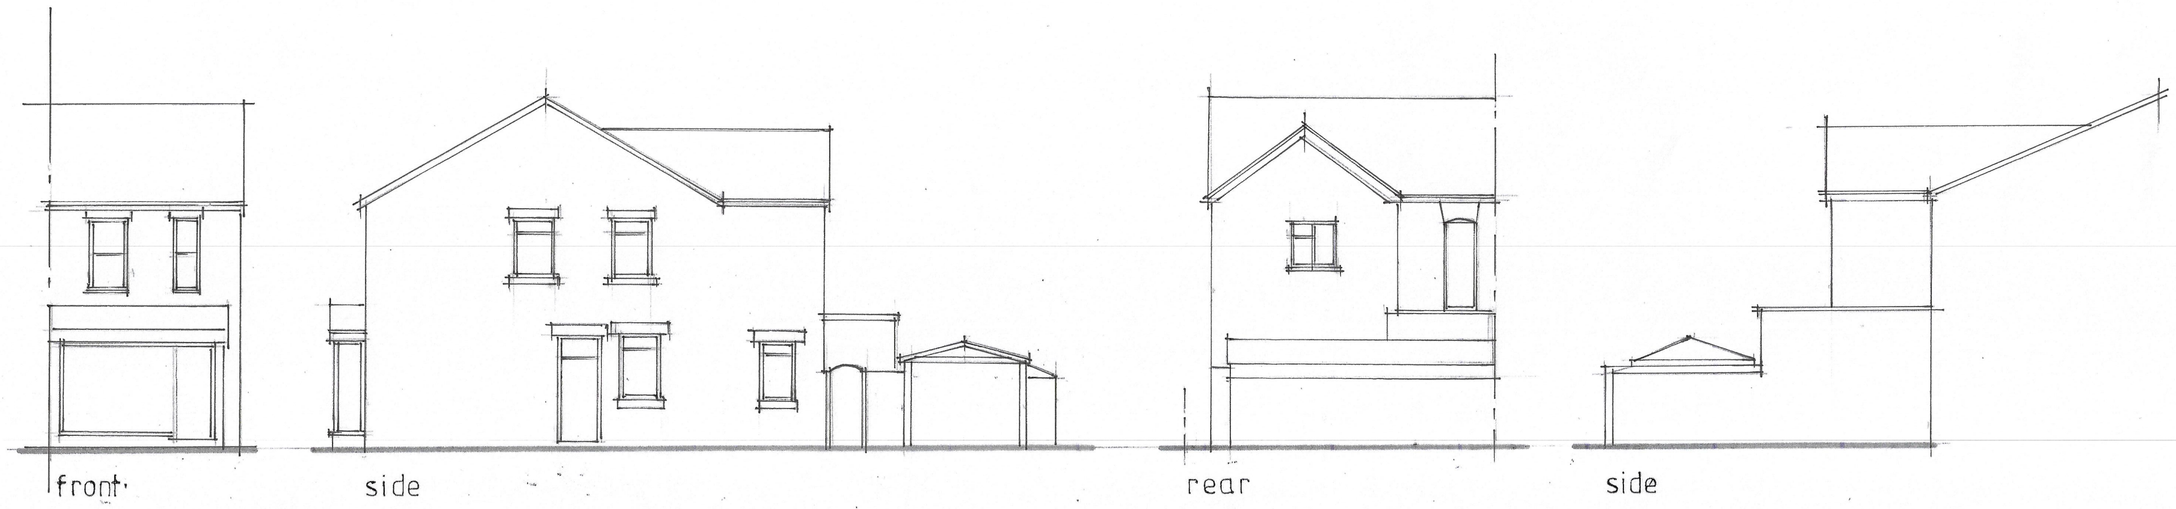


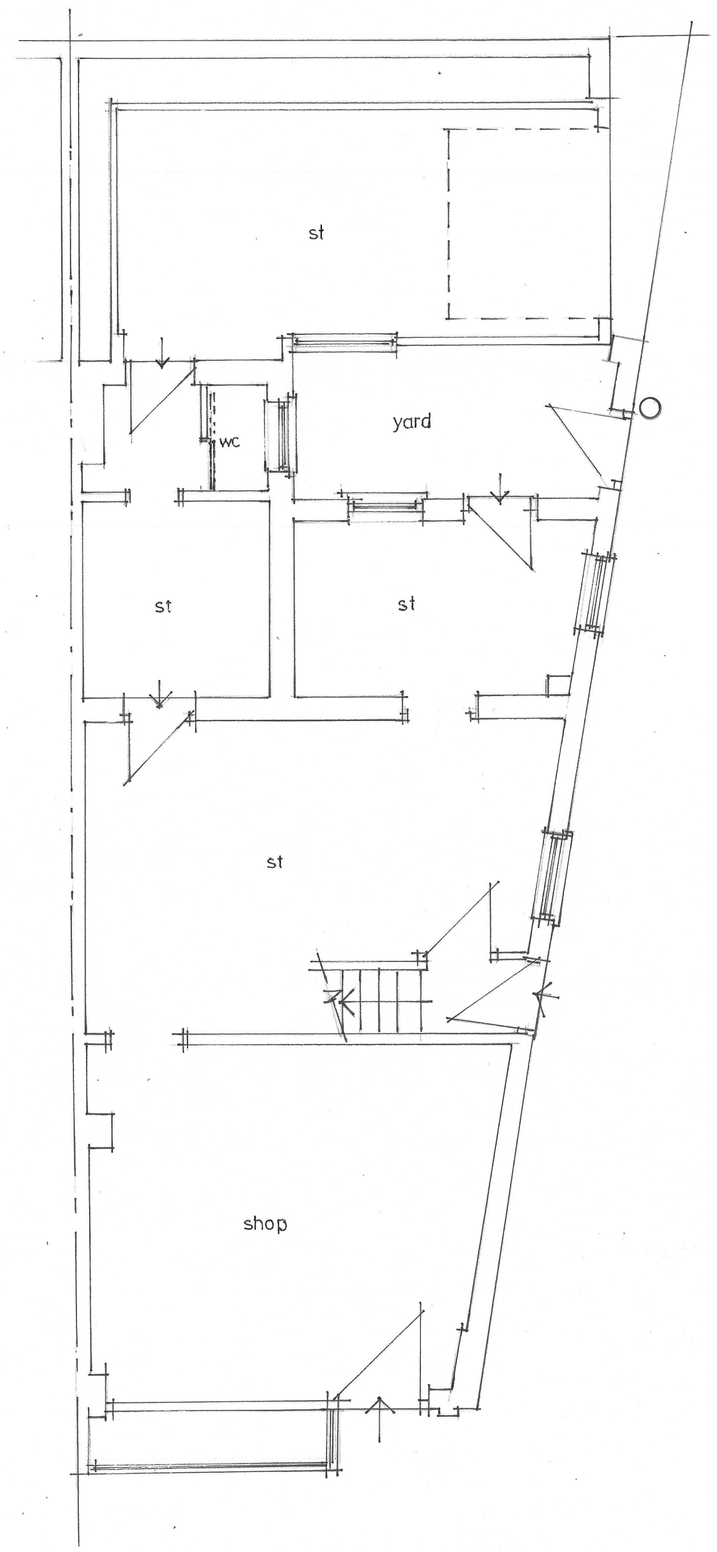

GROUND

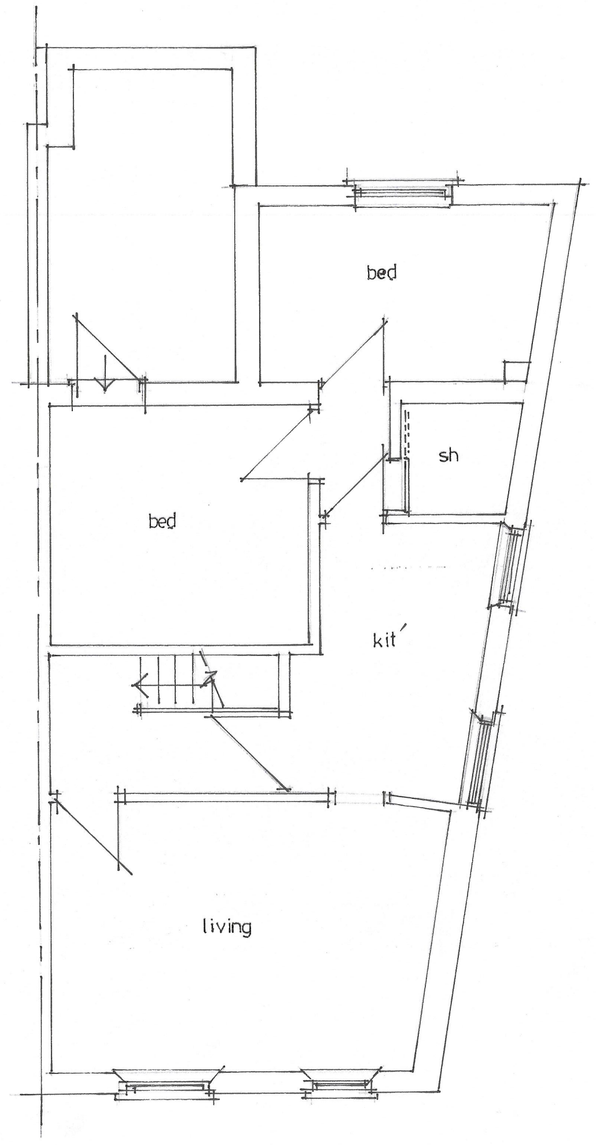

FIRST

SITE ADDRESS:
1, CHISWICK ROAD
DIDSBURY
M20 1PZ

CLIENT
MCR 7T7 LTD
176 ACOMB STREET
MANCHESTER M14 4DZ

JOB TITLE
PROPOSED EXTENTIONS AND ALTERATIONS TO FORM ADDITIONAL SELF-CONTAINED FLAT

DRG. TITLE
PLANS AND ELEVATIONS AS EXISTING

HOLBOROW ORMESHER Limited
architectural & interior design
15 OVERTON CLOSE
MIDDLEWICH
CHESHIRE CW10 0PZ
phone: 07770 834939

ISSUE	ORIGINAL	1	2	3	4	5	6	7
REVISION								
DATE								
DRAWN								
CHECKED								
APPROVED								

SCALE 1:50 & 1:100 at A1

DRAWING NUMBER 2285/23/01