Do not scale this drawing. All Dimensions must be checked on site. This drawing and all details contained hereon are copyright and must not be reproduced without written permission from Property Tectonics.

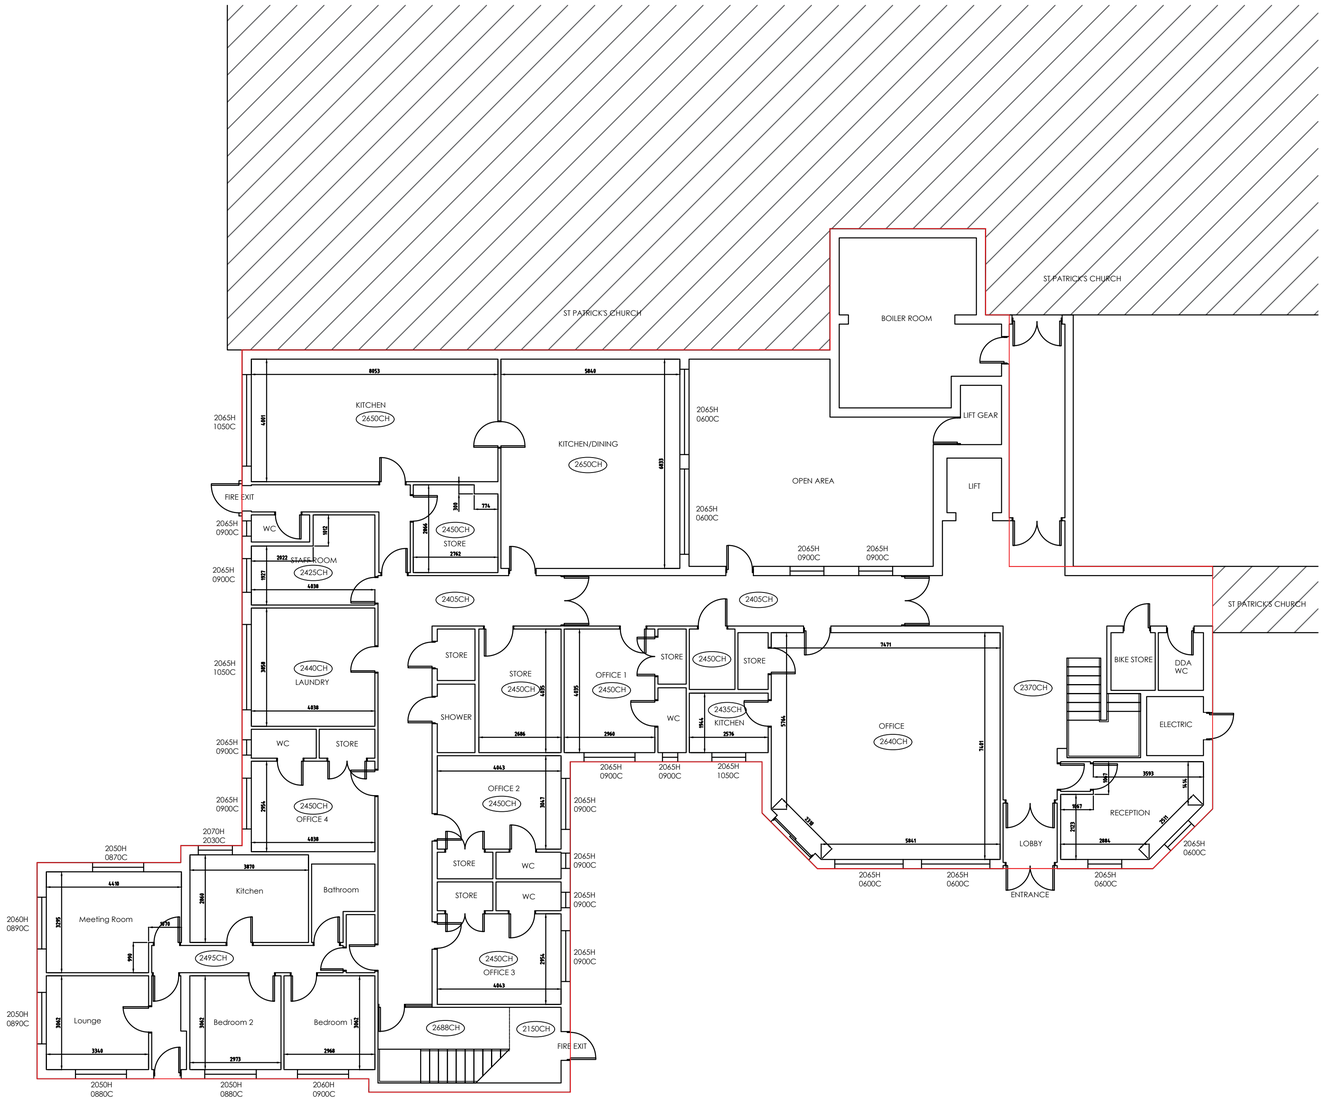

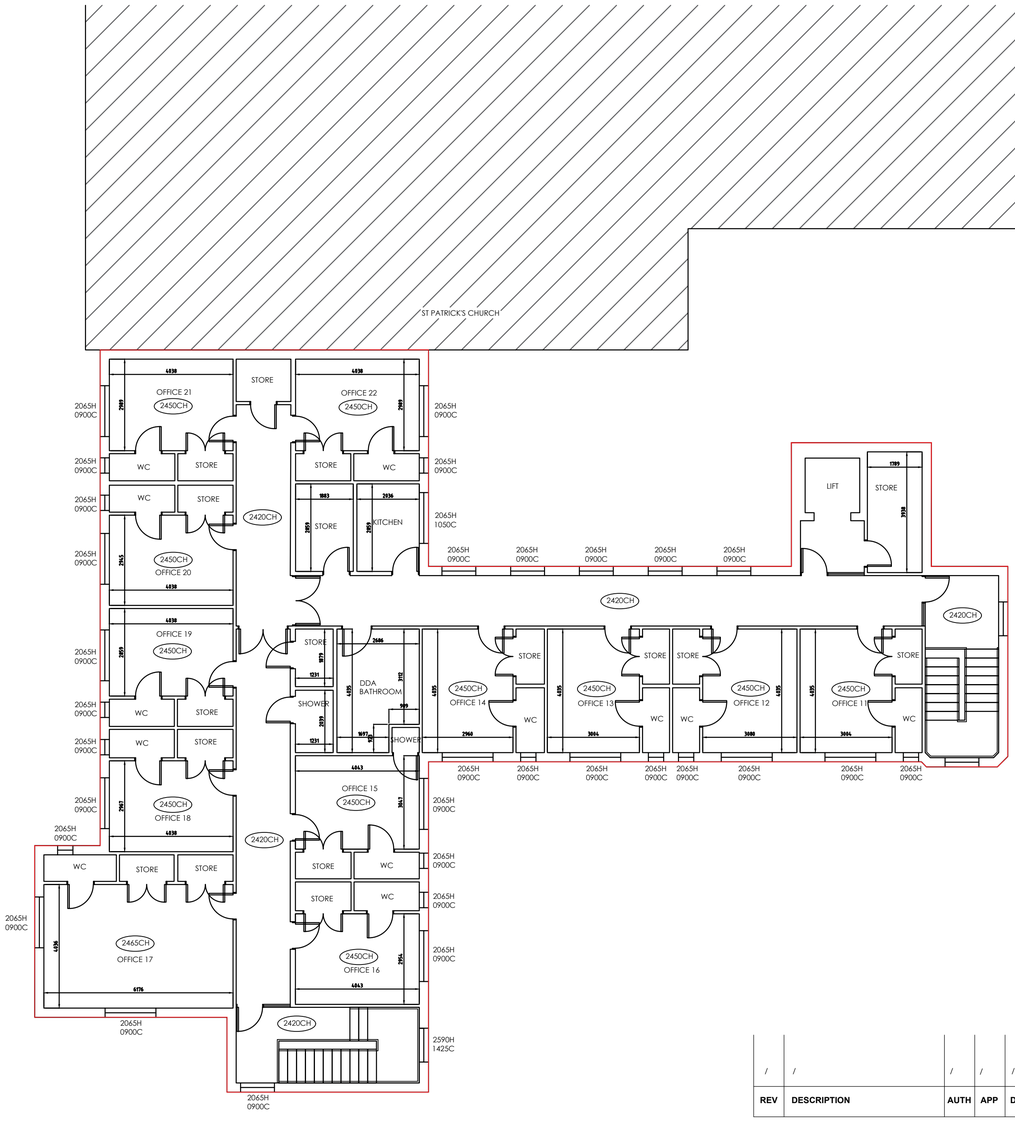

REV	DESCRIPTION	AUTH	APP	DATE
/	/	/	/	/

Property Tectonics Ltd.
Lowry Mill
Suite 16
Lees Street
Pendlebury
Tel: (0)161 794 9977
Email: Manchester@Property-Tectonics.co.uk

JOB TITLE

CARITAS HOUSE
4 NOBBY STILES DRIVE
MANCHESTER
M4 4FA

DRAWING TITLE

GENERAL ARRANGEMENT PLAN
EXISTING GROUND & FIRST FLOOR

DATE 10.01.24	DRAWN RRH
SCALE 1:100 @ A1	CHECKED RRH

DRAWING NUMBER ***J10672.001***

REVISION /