

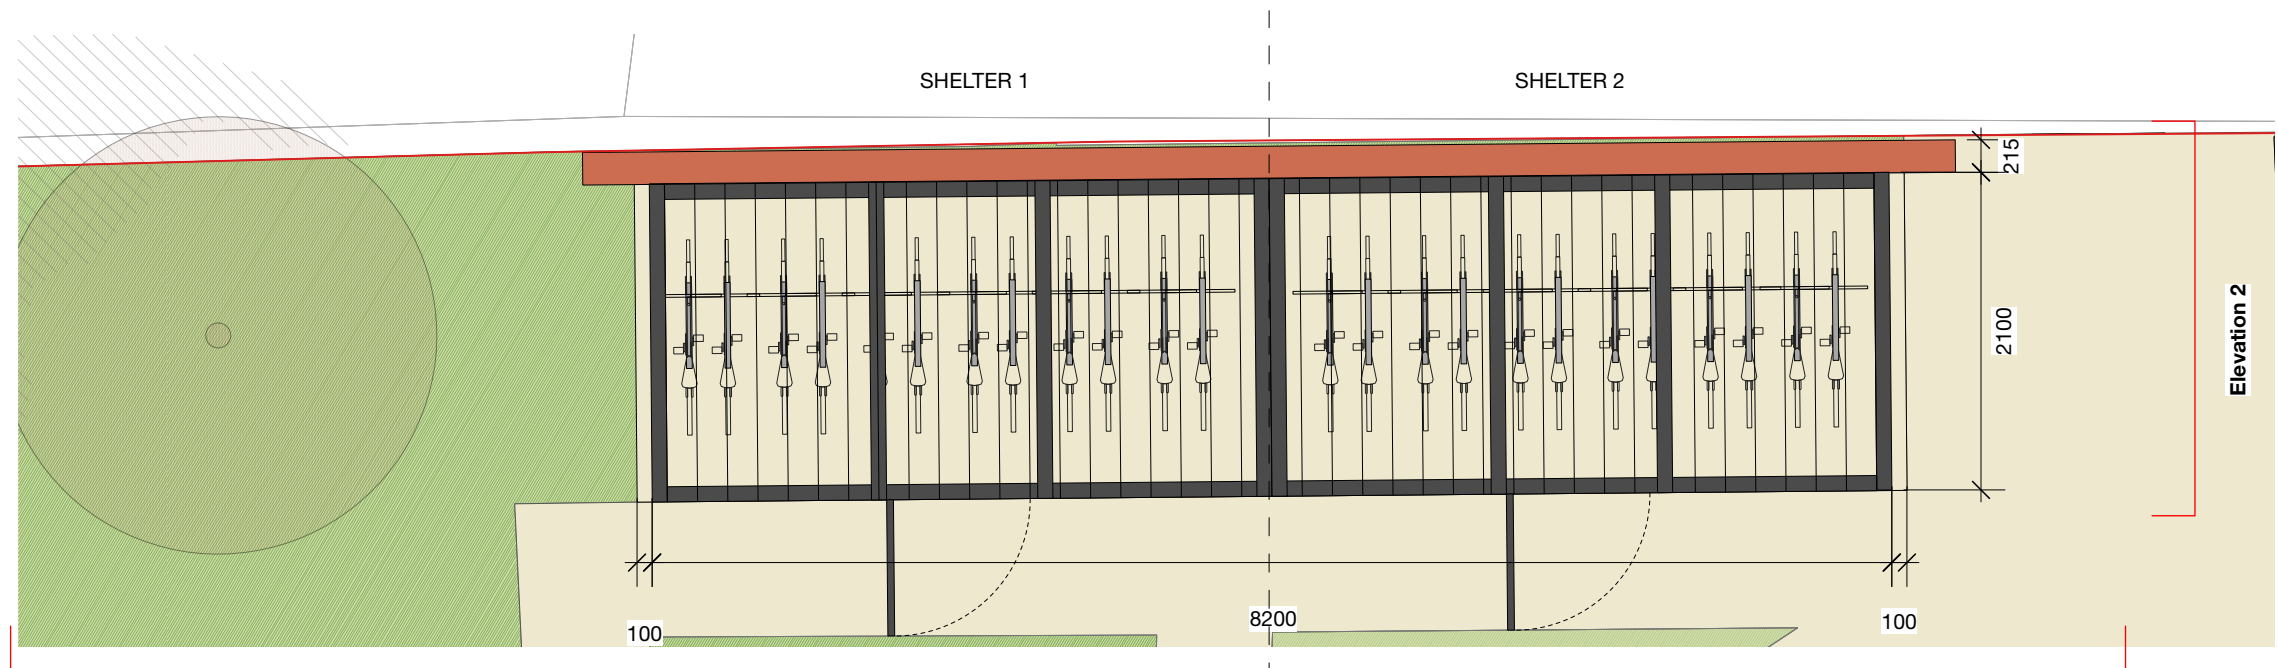


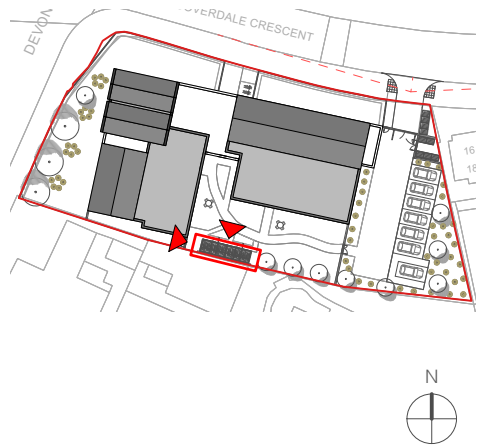


Bike Store Plan
1:50

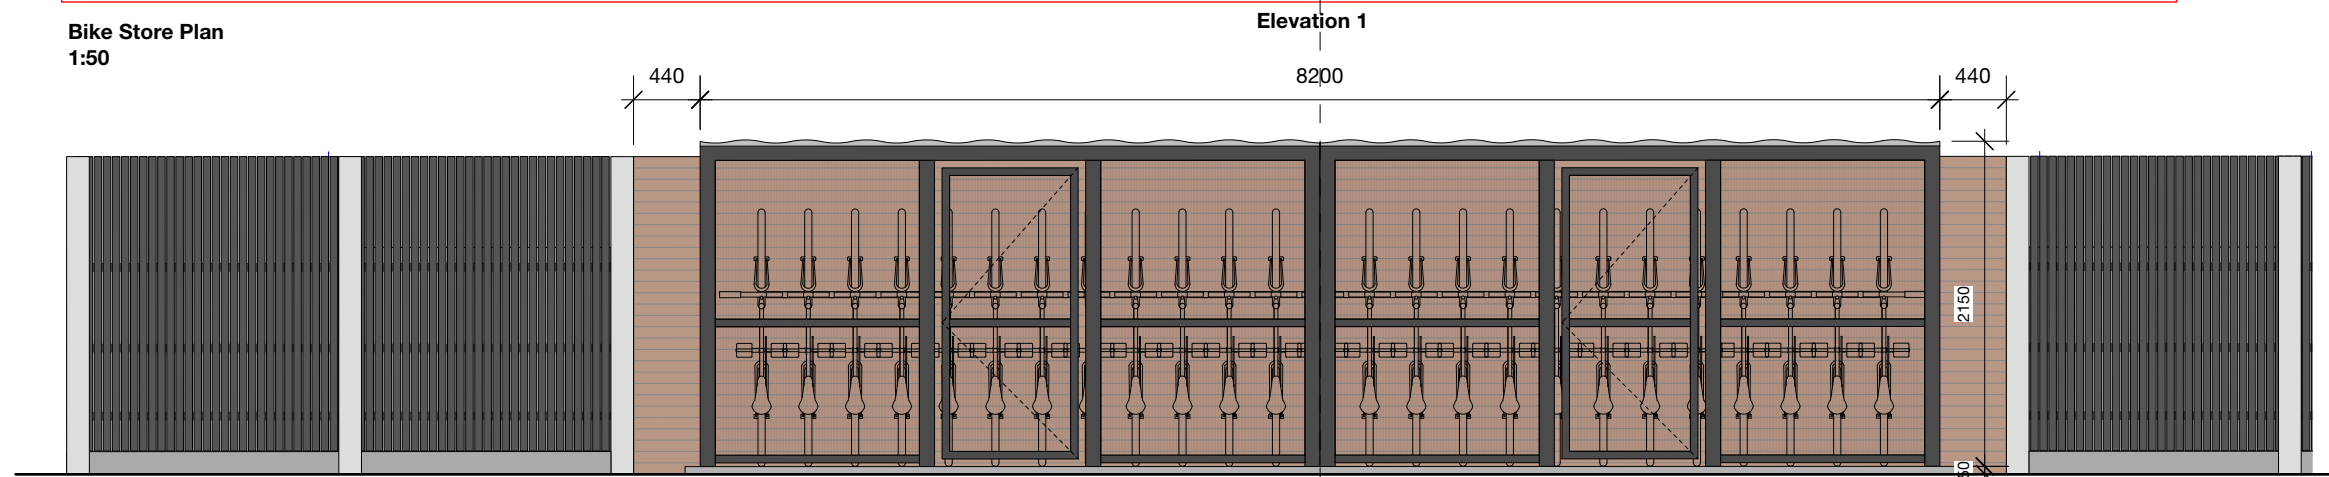

Elevation 1
1:50

Hardstanding/Foundations tbc by S/E

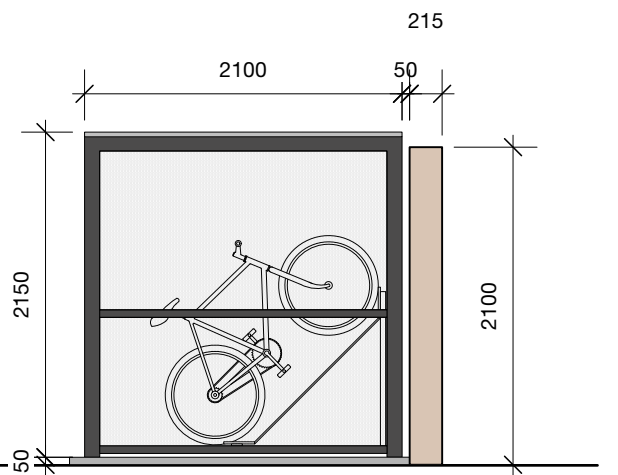

Elevation 2
1:50

Hardstanding/Foundations tbc by S/E

Notes: Merton Mesh Bike Shelter - Semi vertical bicycle shelter

- Space saving bike rack as bikes are stored semi-vertically and at staggered heights
- Hot dip galvanised to BS EN ISO 1461:1999
- 3 fixing points to lock the bike to
- Galvanised and Powercoated - Black
- Fixing to be confirmed by contractor / S/E
- 24no. bicycle spaces (2 x 12no bicycle shelter)
- Lighting specifications tbc.



For boundary treatments please refer to drawing no
1326-105

Drawing Title: Proposed Bike Store
Date: 20/01/2024
Drawing no: 1326-213
Scale: AS NOTED @A3
Drawn: NS

revision:
revision notes:

1:50

0m 0.5m 1m 2.5m 5m

DK-Architects

26 Old Haymarket
Liverpool
L1 6ER
0151 231 1209 T
mail@dk-architects.com E
www.dk-architects.com W