Conway Architectural Design shall have no responsibility for any use made of this document other than for that which it was prepared and issued.
This drawing should not be scaled. Work to figured dimensions only.
All dimensions and levels to be checked on site.
No building work is to be started until all relevant approvals are in place.
Any discrepancies should be reported to Conway Architectural Design.
This drawing should not be reproduced without written permission from Conway Architectural Design.
Standard Building Regs Notes are to be provided by Conway Architectural Design prior to a building regs application being submitted.

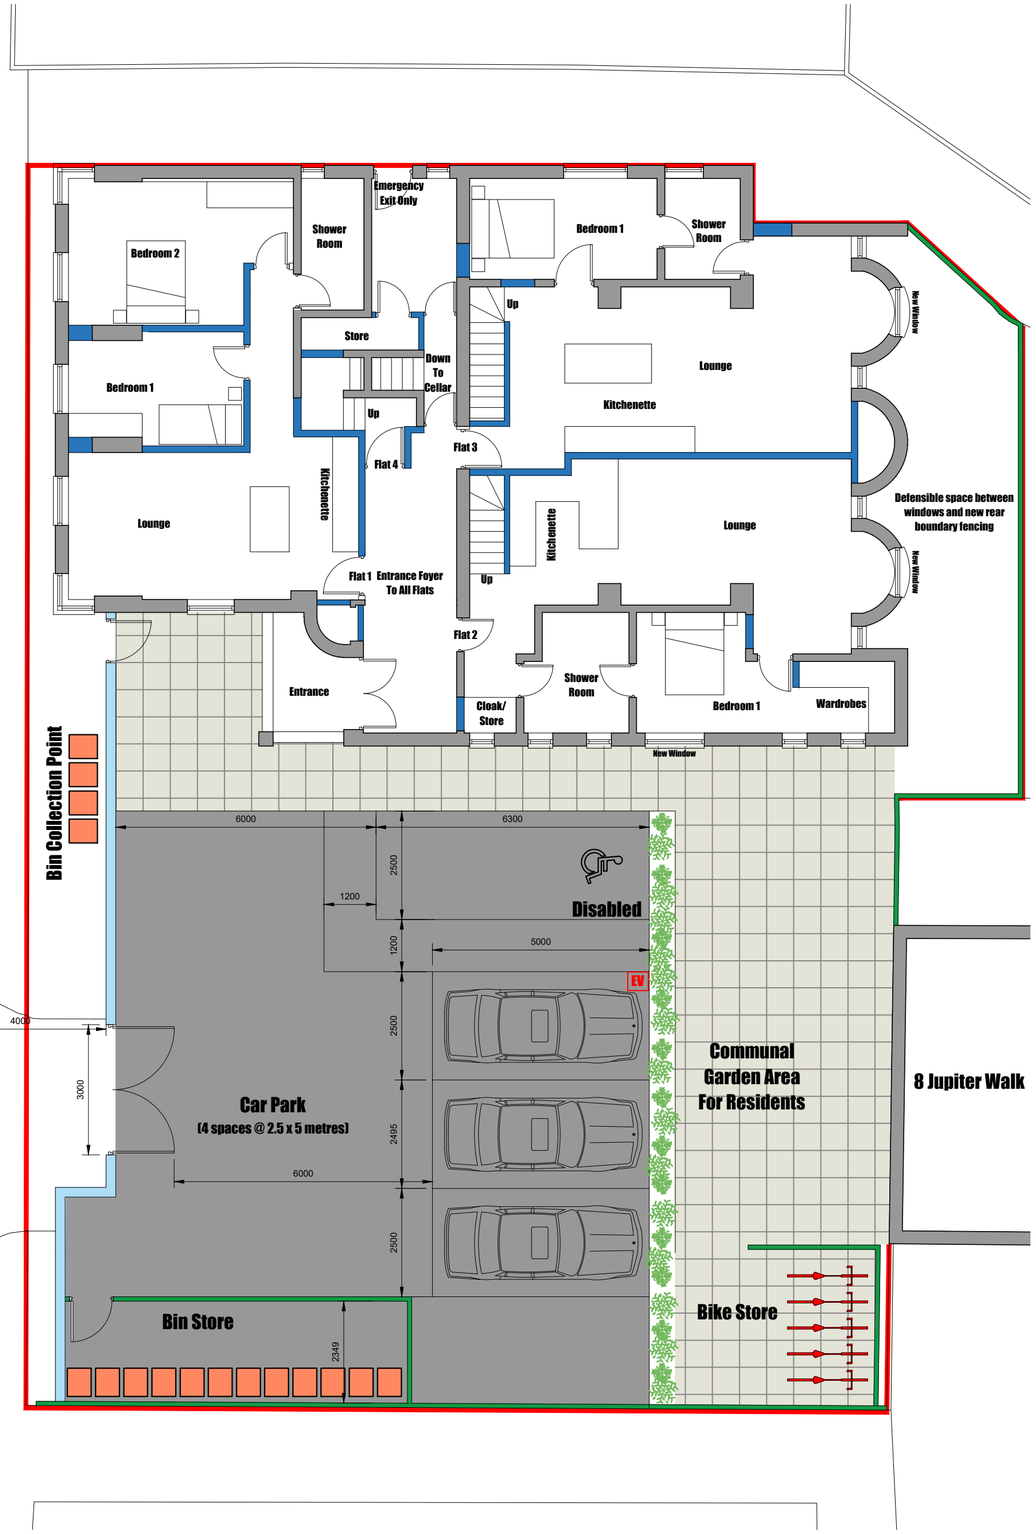

Site Plan
Scale 1:100

Planters with shrubs between parking and amenity space for residents

New concrete paving slabs

New tarmac area

New 600mm high brick wall with 1200mm metre high steel fence on top of wall.

New 1.8 metre high steel fence

Site boundary

EV EV Charging Point

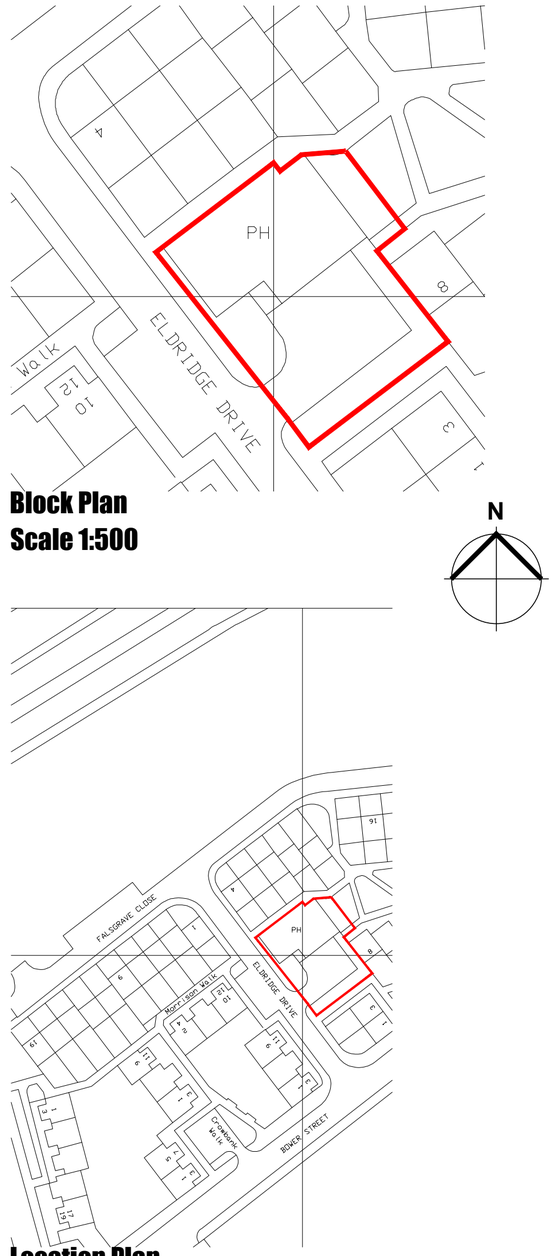

Block Plan
Scale 1:500

Location Plan
Scale 1:1250

Conway Architectural Design
6 Conway Close
Alkrington
Middleton
Manchester, M24 1EW
E: conway-design@outlook.com

JOB TITLE : Change Of Use From Public House To Flats
ADDRESS : Grosvenor Arms, Eldridge Drive, Manchester
DRAWING TITLE : Proposed Site, Block And Location Plan
SCALE : As Noted @ A2
DRAWN : xxx
DATE : 15.02.23

JOB NO./
DWG NO. 696-05E