



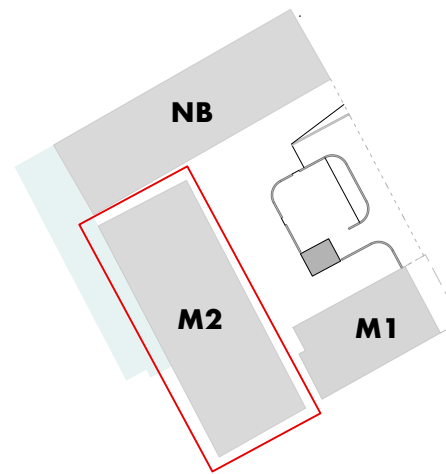


key

- 01 entrance
- 02 service cupboard
- 03 kitchen
- 04 dining
- 05 living
- 06 bedroom
- 07 bathroom
- 08 en-suite
- 09 communal corridor/circularion

- 1b/1p (<50sqm)
- 1b/2p (>50 sqm)
- 2b/3p (61 to 70 sqm)
- 2b/4p (>70sqm)

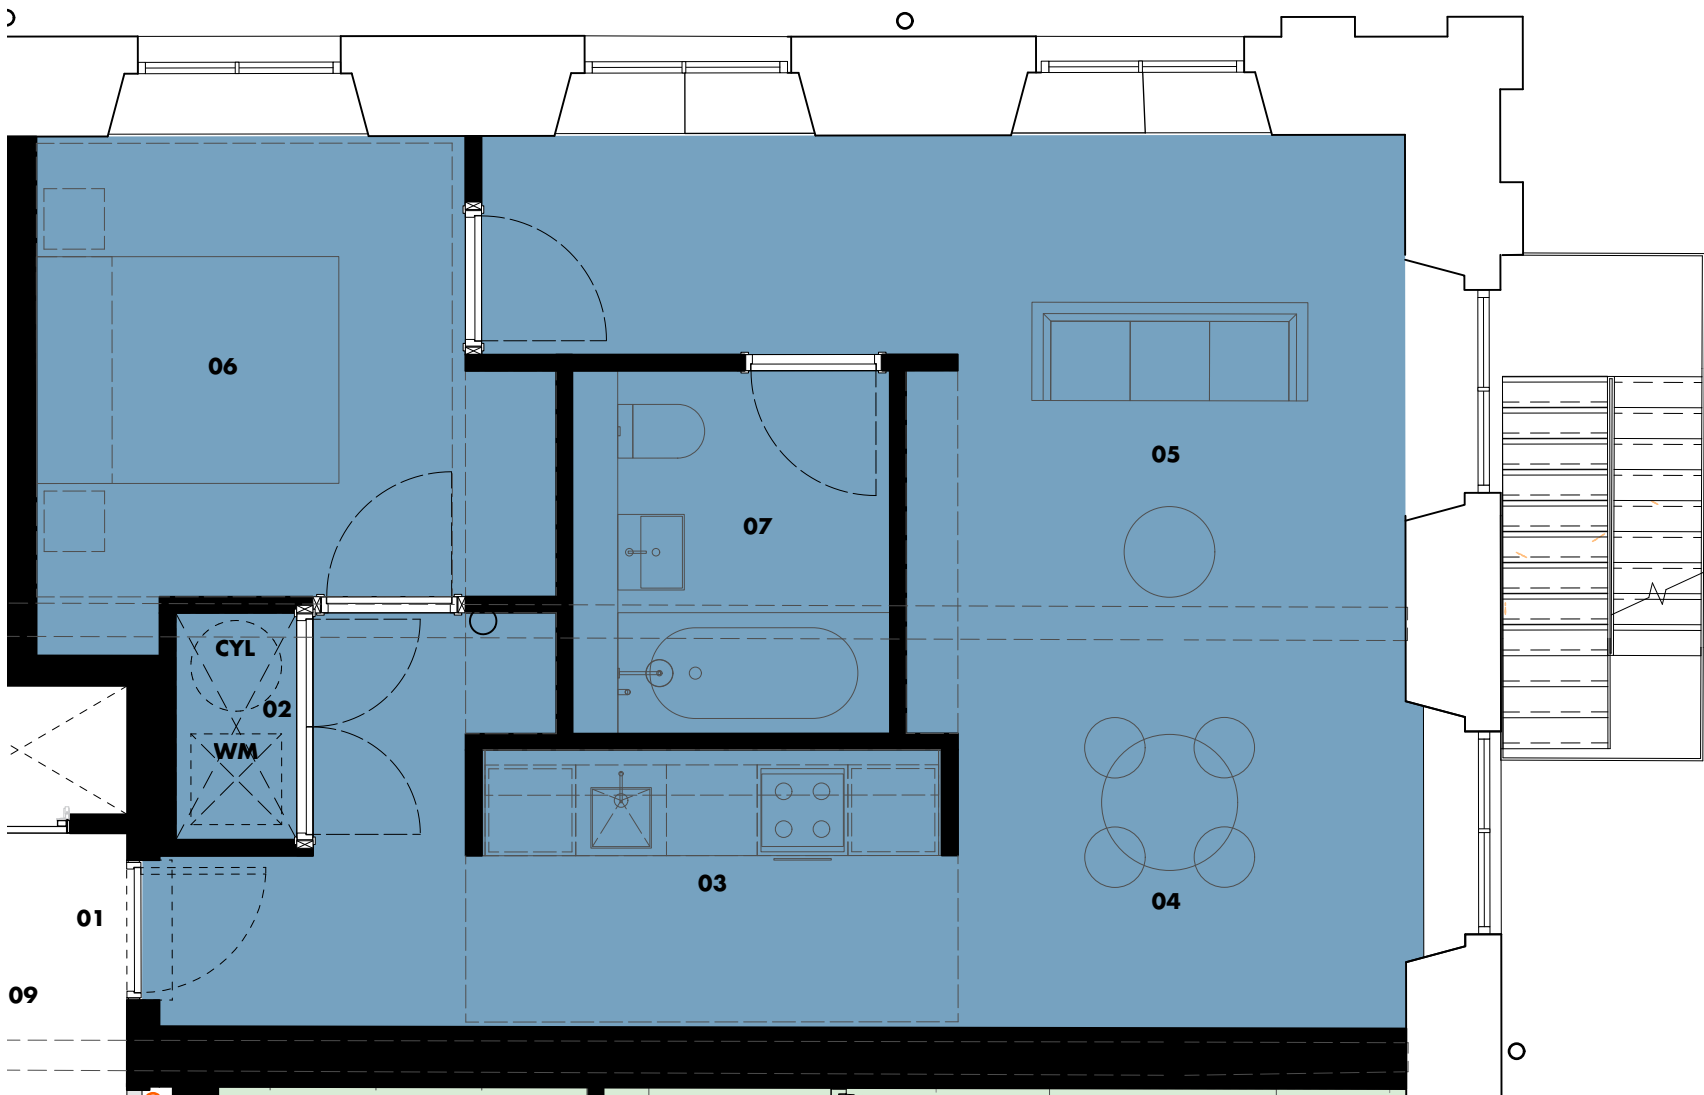

01/ mill 02 • typical 1 bed - level courtyard to level 03

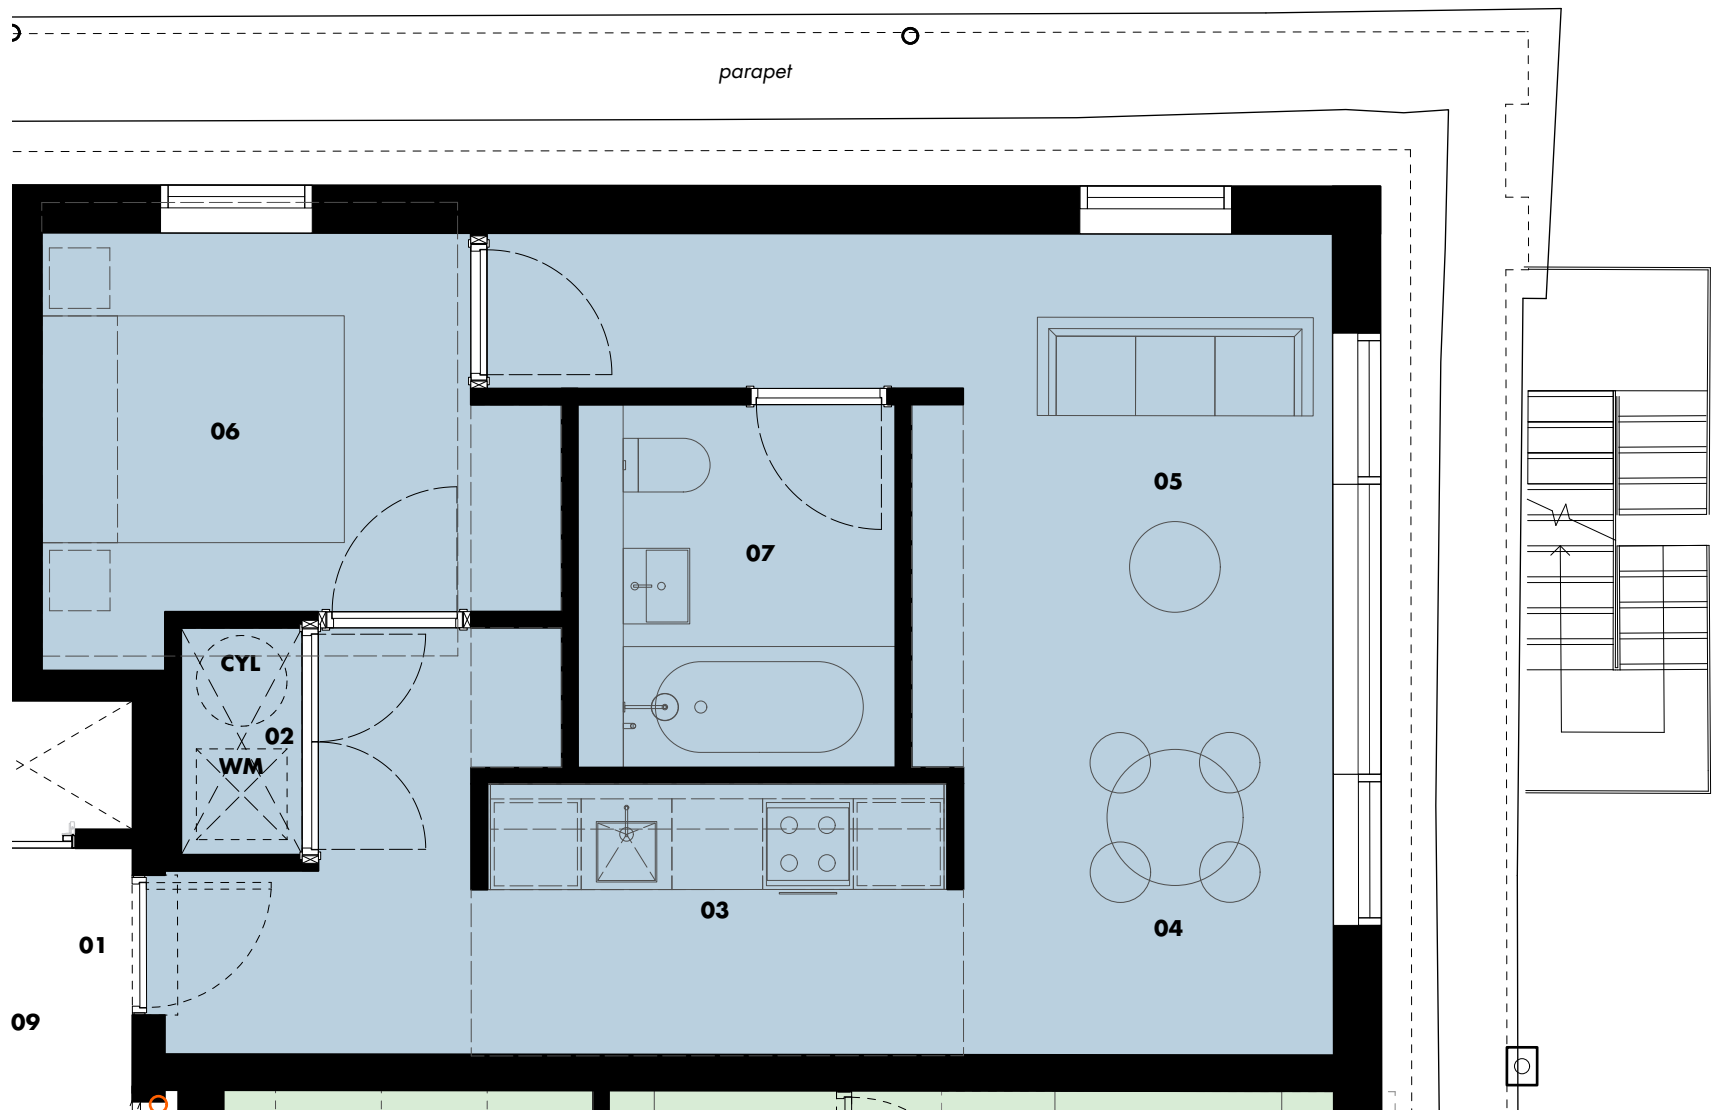

02/ mill 02 • typical 1 bed - level 04



03/ mill 02 • typical 2 bed - level courtyard to level 03



04/ mill 02 • typical 2 bed - level 04



P01 • planning issue - for S73 application	09 06 22 • mj • ms
rev • description	issued • drawn • checked

shedkm	+44 (0)151 709 8211
project	talbot mill
client	CAPITAL&CENTRIC
drawing number	TM-SKM-MX-XX-DR-A-20102 P01
scale	1:50 @ a1
status	stage 3

mills • typical apartment types - mill 02

do not scale from this drawing • all dimensions are to be set out and checked on site prior to starting construction • any discrepancy found between information given on this drawing and that given elsewhere or recorded on site shall be brought to the attention of the project architect immediately