

All dimensions are in millimetres unless stated otherwise. No dimensions to be scaled from drawings. All dimensions to be checked on site prior to manufacture.

Any discrepancies between drawings and site conditions are to be reported to the contract manager.

This drawing is to be read in conjunction with all relevant Structural Engineering and Mechanical & Electrical Engineers drawings and specifications.


© COPYRIGHT - This drawing is issued in OBi Property Ltd and no license or assignment of any kind has been or is granted to any third party whether by provision of copies or originals of the drawings or otherwise unless otherwise agreed in writing.



Scale: 1:200 @ A3



1. Office split = 11,619 sqft

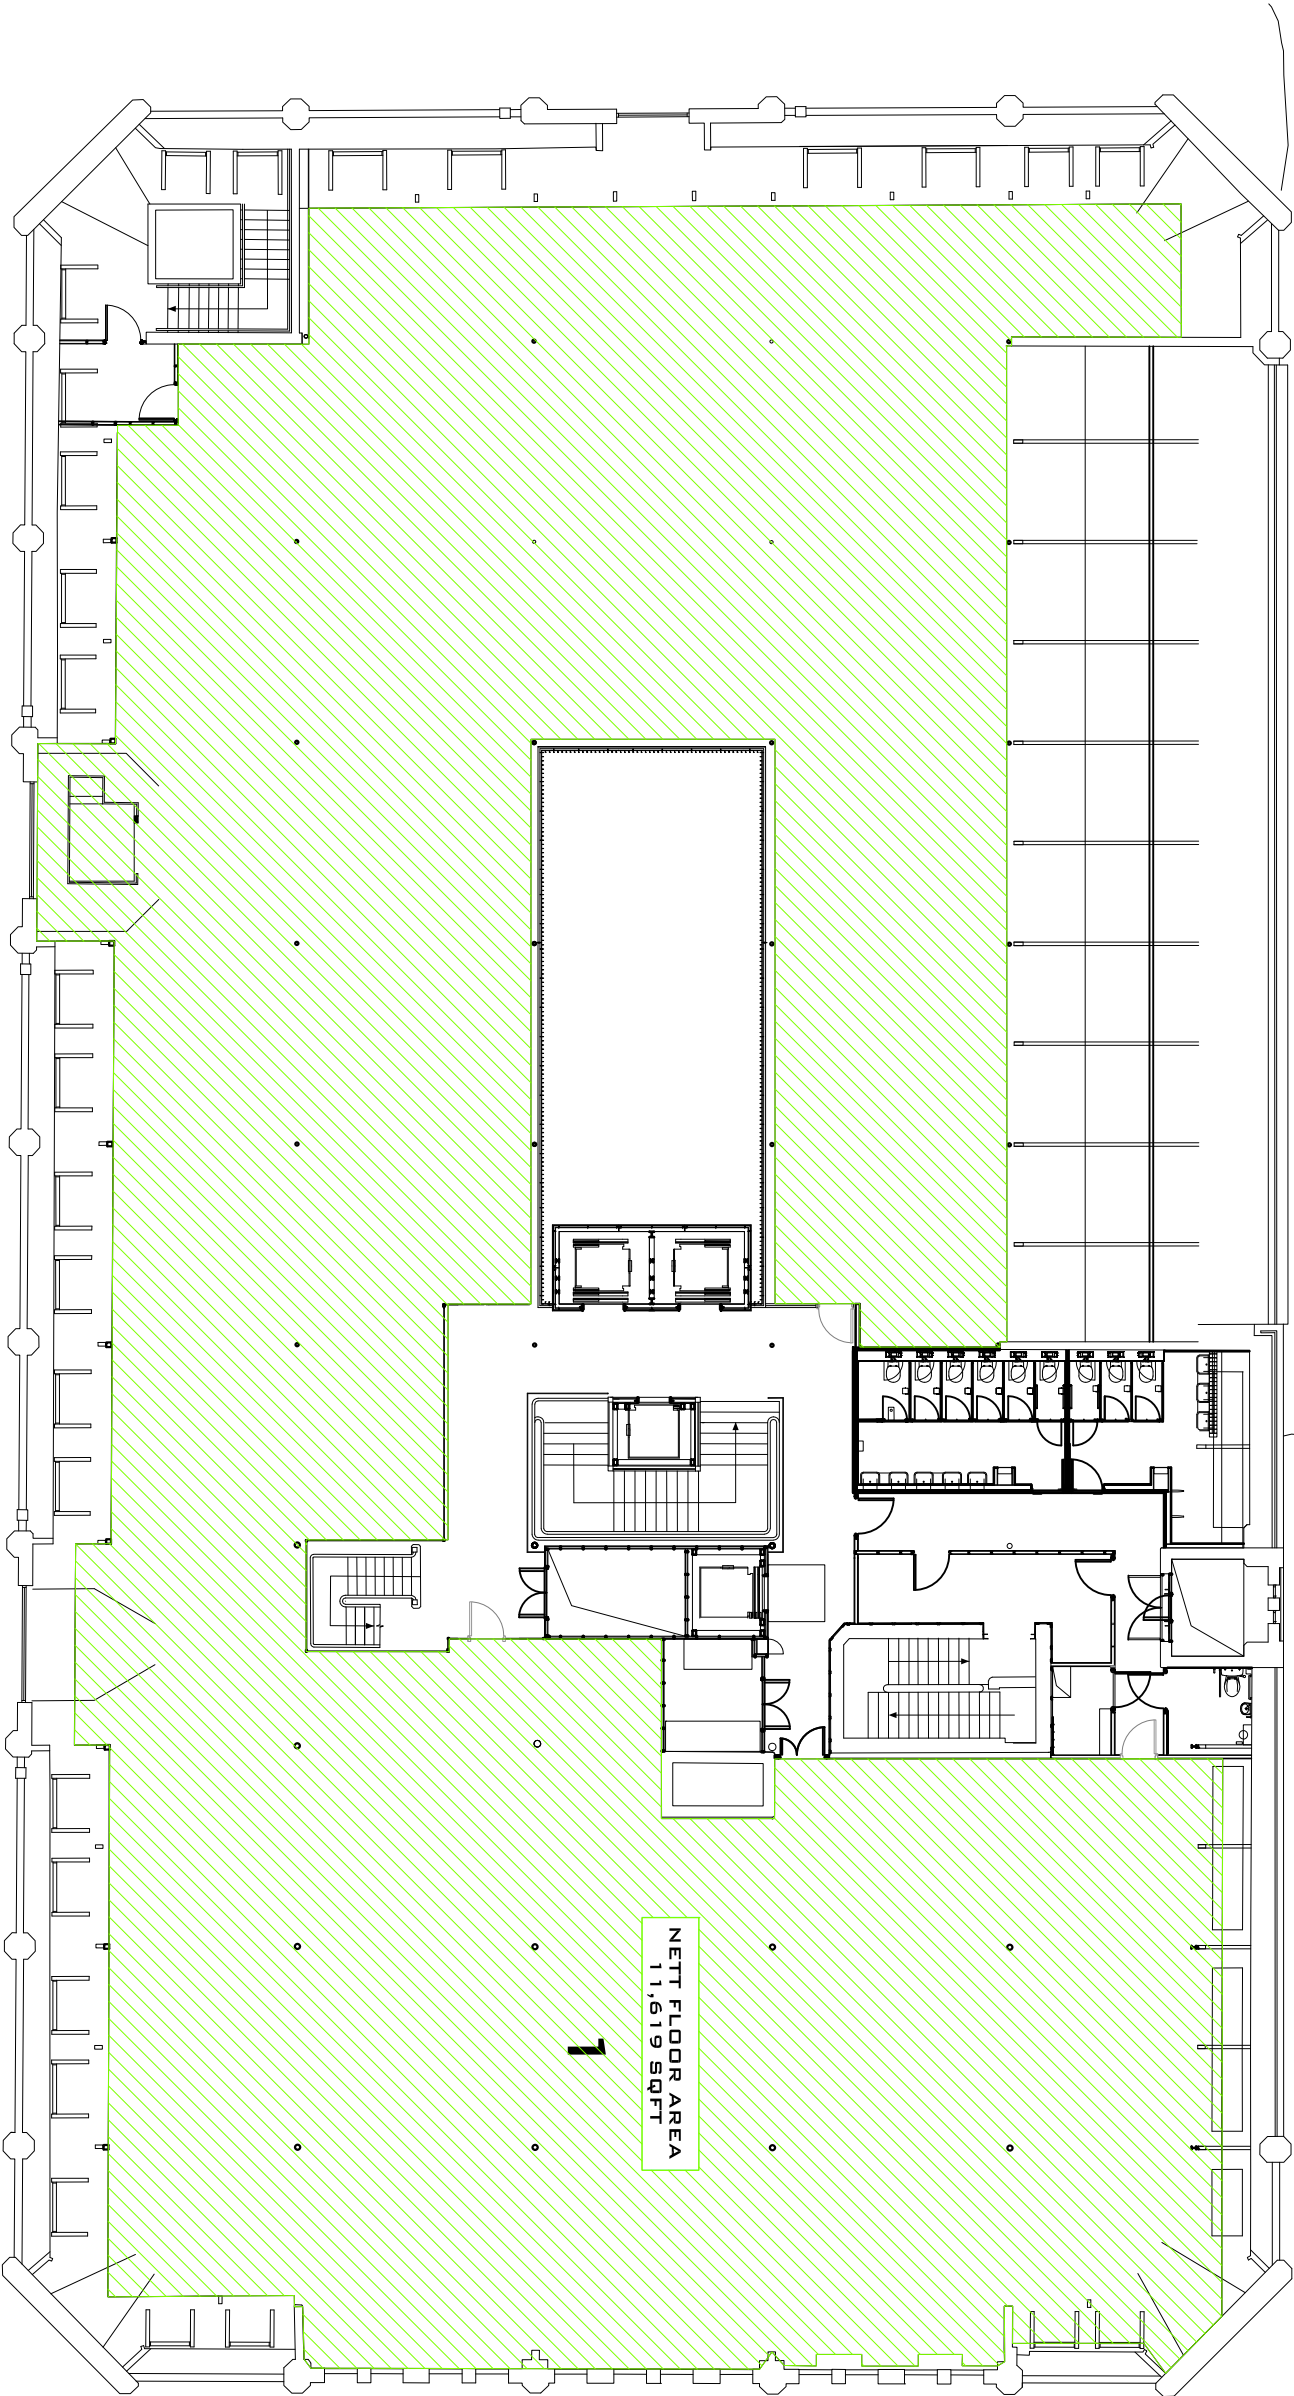

B	First Issue	26/06/23	RG
-	First Issue	26/04/23	RG

REV	DESCRIPTION	DATE	BY	CHK
-----	-------------	------	----	-----

CLIENT NAME

Philip J Davies Holdings plc

PROJECT NAME

Sevendale House

DWG TITLE:

Fourth Floor - Sub- division

DWG NO:	03_400	REVISION:	-
---------	--------	-----------	---

SCALE	1 : 200 @A3	DRAWN:	RG
-------	-------------	--------	----

DWG STATUS:

TENDER