

Existing Location Plan

General Notes

No.	Revision/Issue	Date

Firm Name and Address





Mason and Marlowe Ltd.
Project Managers and Quantity Surveyors

5 Picadilly Place
Manchester, M1 3BR

Project Name and Address

49 Bamford street, M11 4FE

Project 49 Bamford Street	Sheet A3
Date 20/12/2023	
Scale 1/1250	

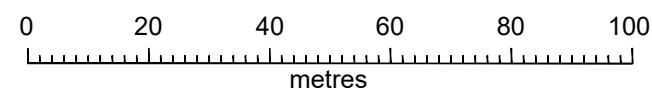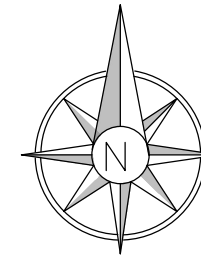

Proposed Location Plan

General Notes

No.	Revision/Issue	Date

Firm Name and Address



Mason and Marlowe Ltd.
Project Managers and Quantity Surveyors

5 Picadilly Place
Manchester, M1 3BR

Project Name and Address

49 Bamford street, M11 4FE

Project
49 Bamford Street

Date
21/12/2023

Scale
1/1250

Sheet

A3



Existing Site Plan

General Notes

No.	Revision/Issue	Date

Firm Name and Address

 Mason and Marlowe



Mason and Marlowe Ltd.
Project Managers and Quantity Surveyors

5 Picadilly Place
Manchester, M1 3BR

Project Name and Address

49 Bamford street, M11 4FE

Project 49 Bamford street	Sheet A3
Date 20/12/2023	
Scale 1/500	

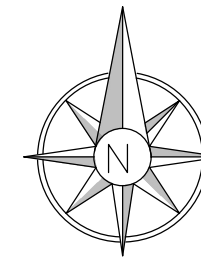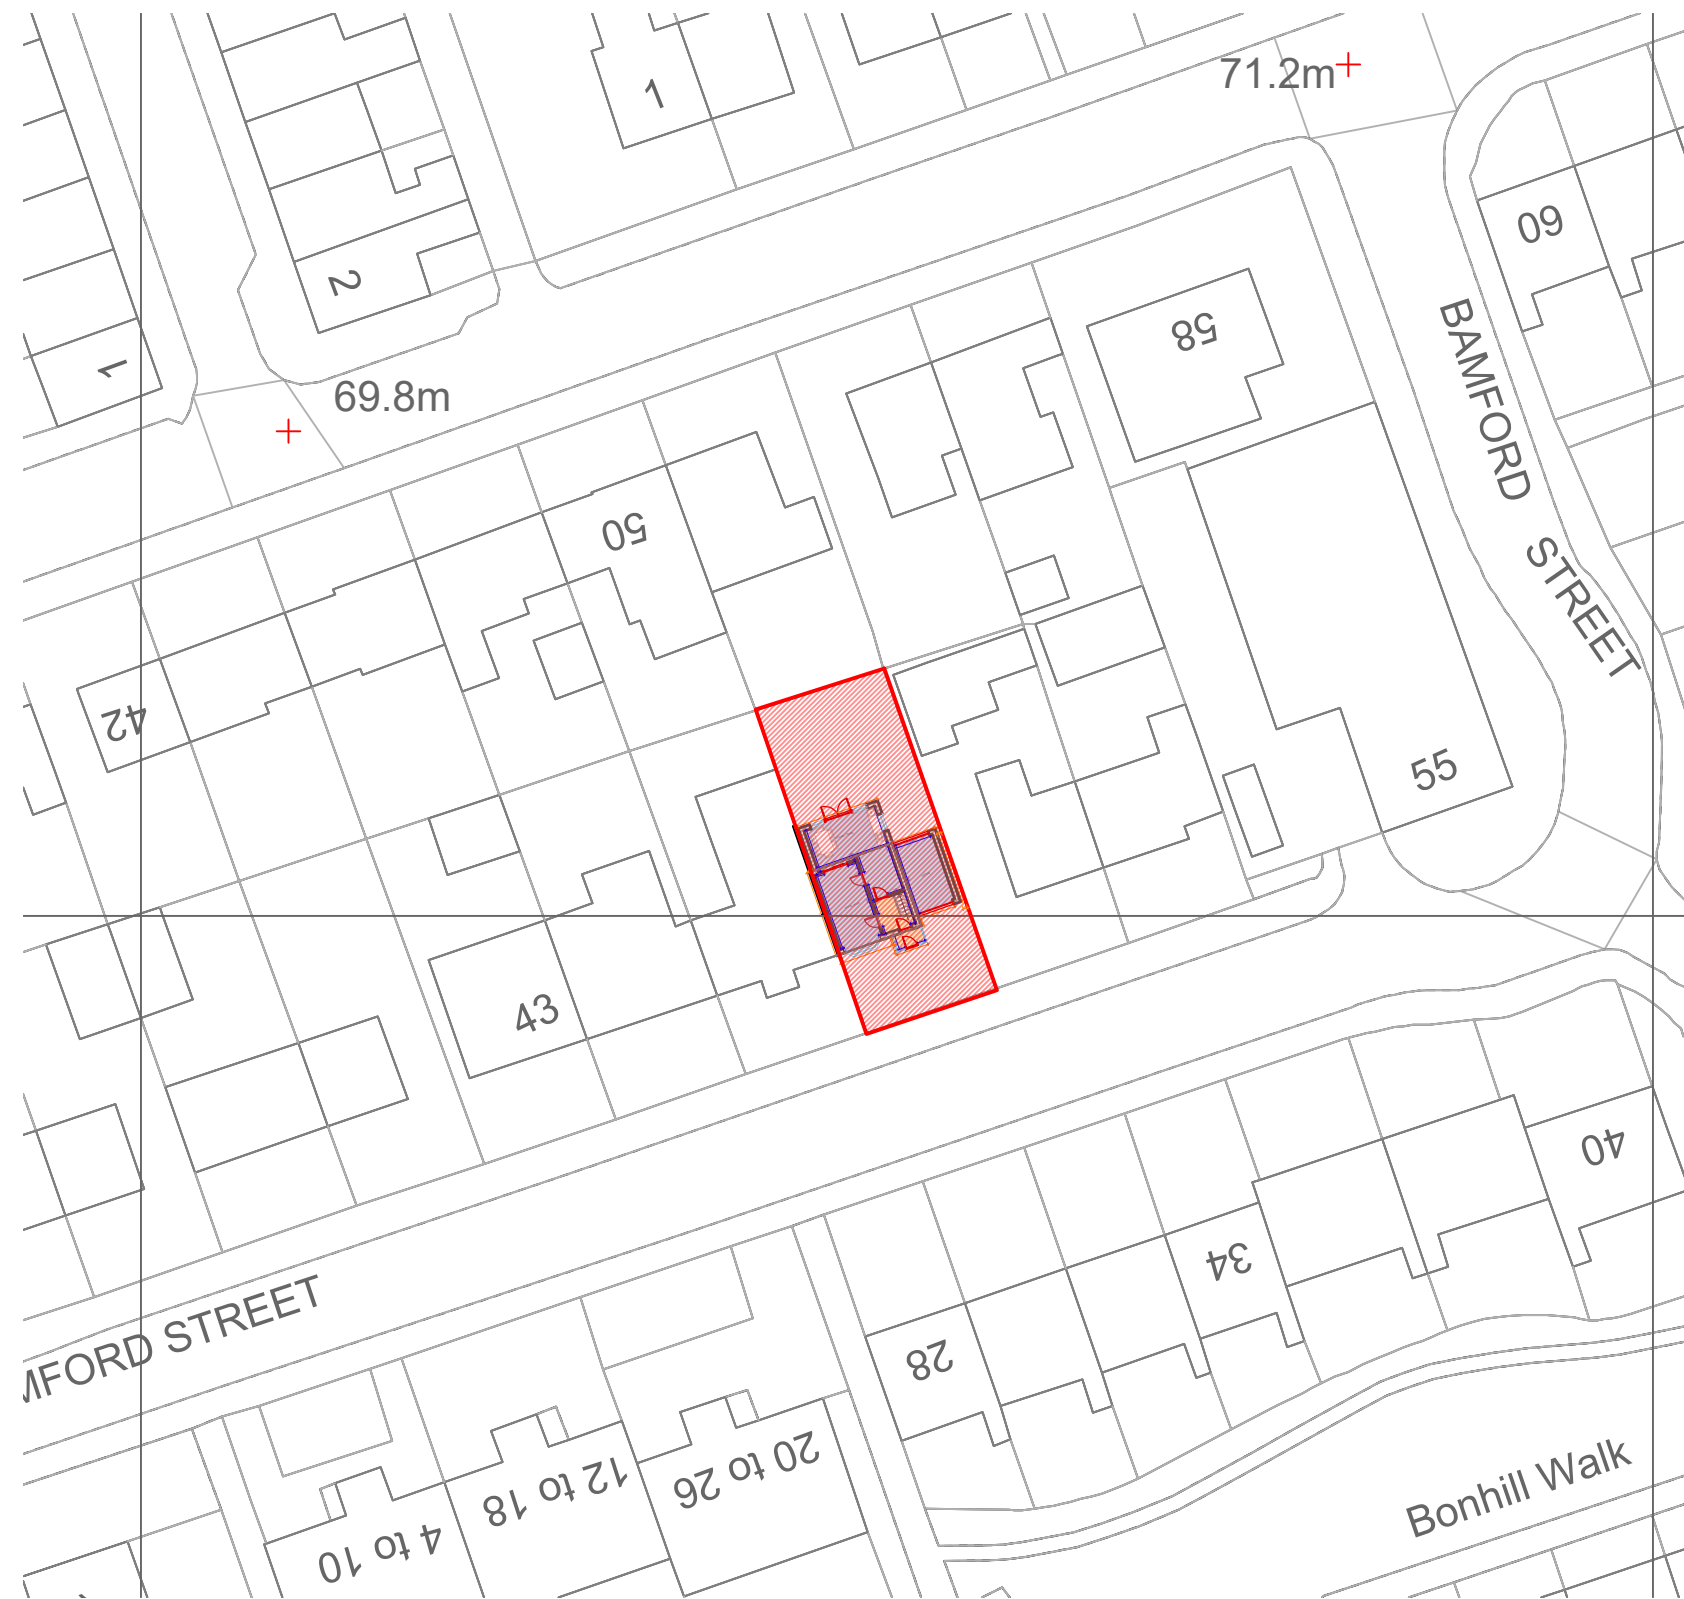

Proposed Site Plan

General Notes

No.	Revision/Issue	Date

Firm Name and Address






Mason and Marlowe Ltd.
Project Managers and Quantity Surveyors

5 Picadilly Place
Manchester, M1 3BR

Project Name and Address

49 Bamford street, M11 4FE

Project 49 Bamford Street	Sheet A3
Date 20/12/2023	
Scale 1/500	

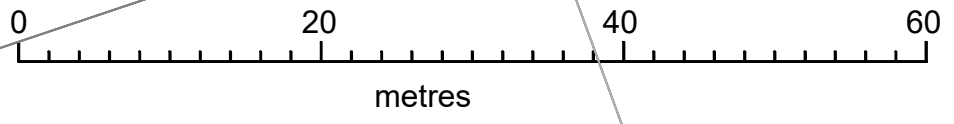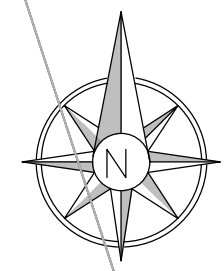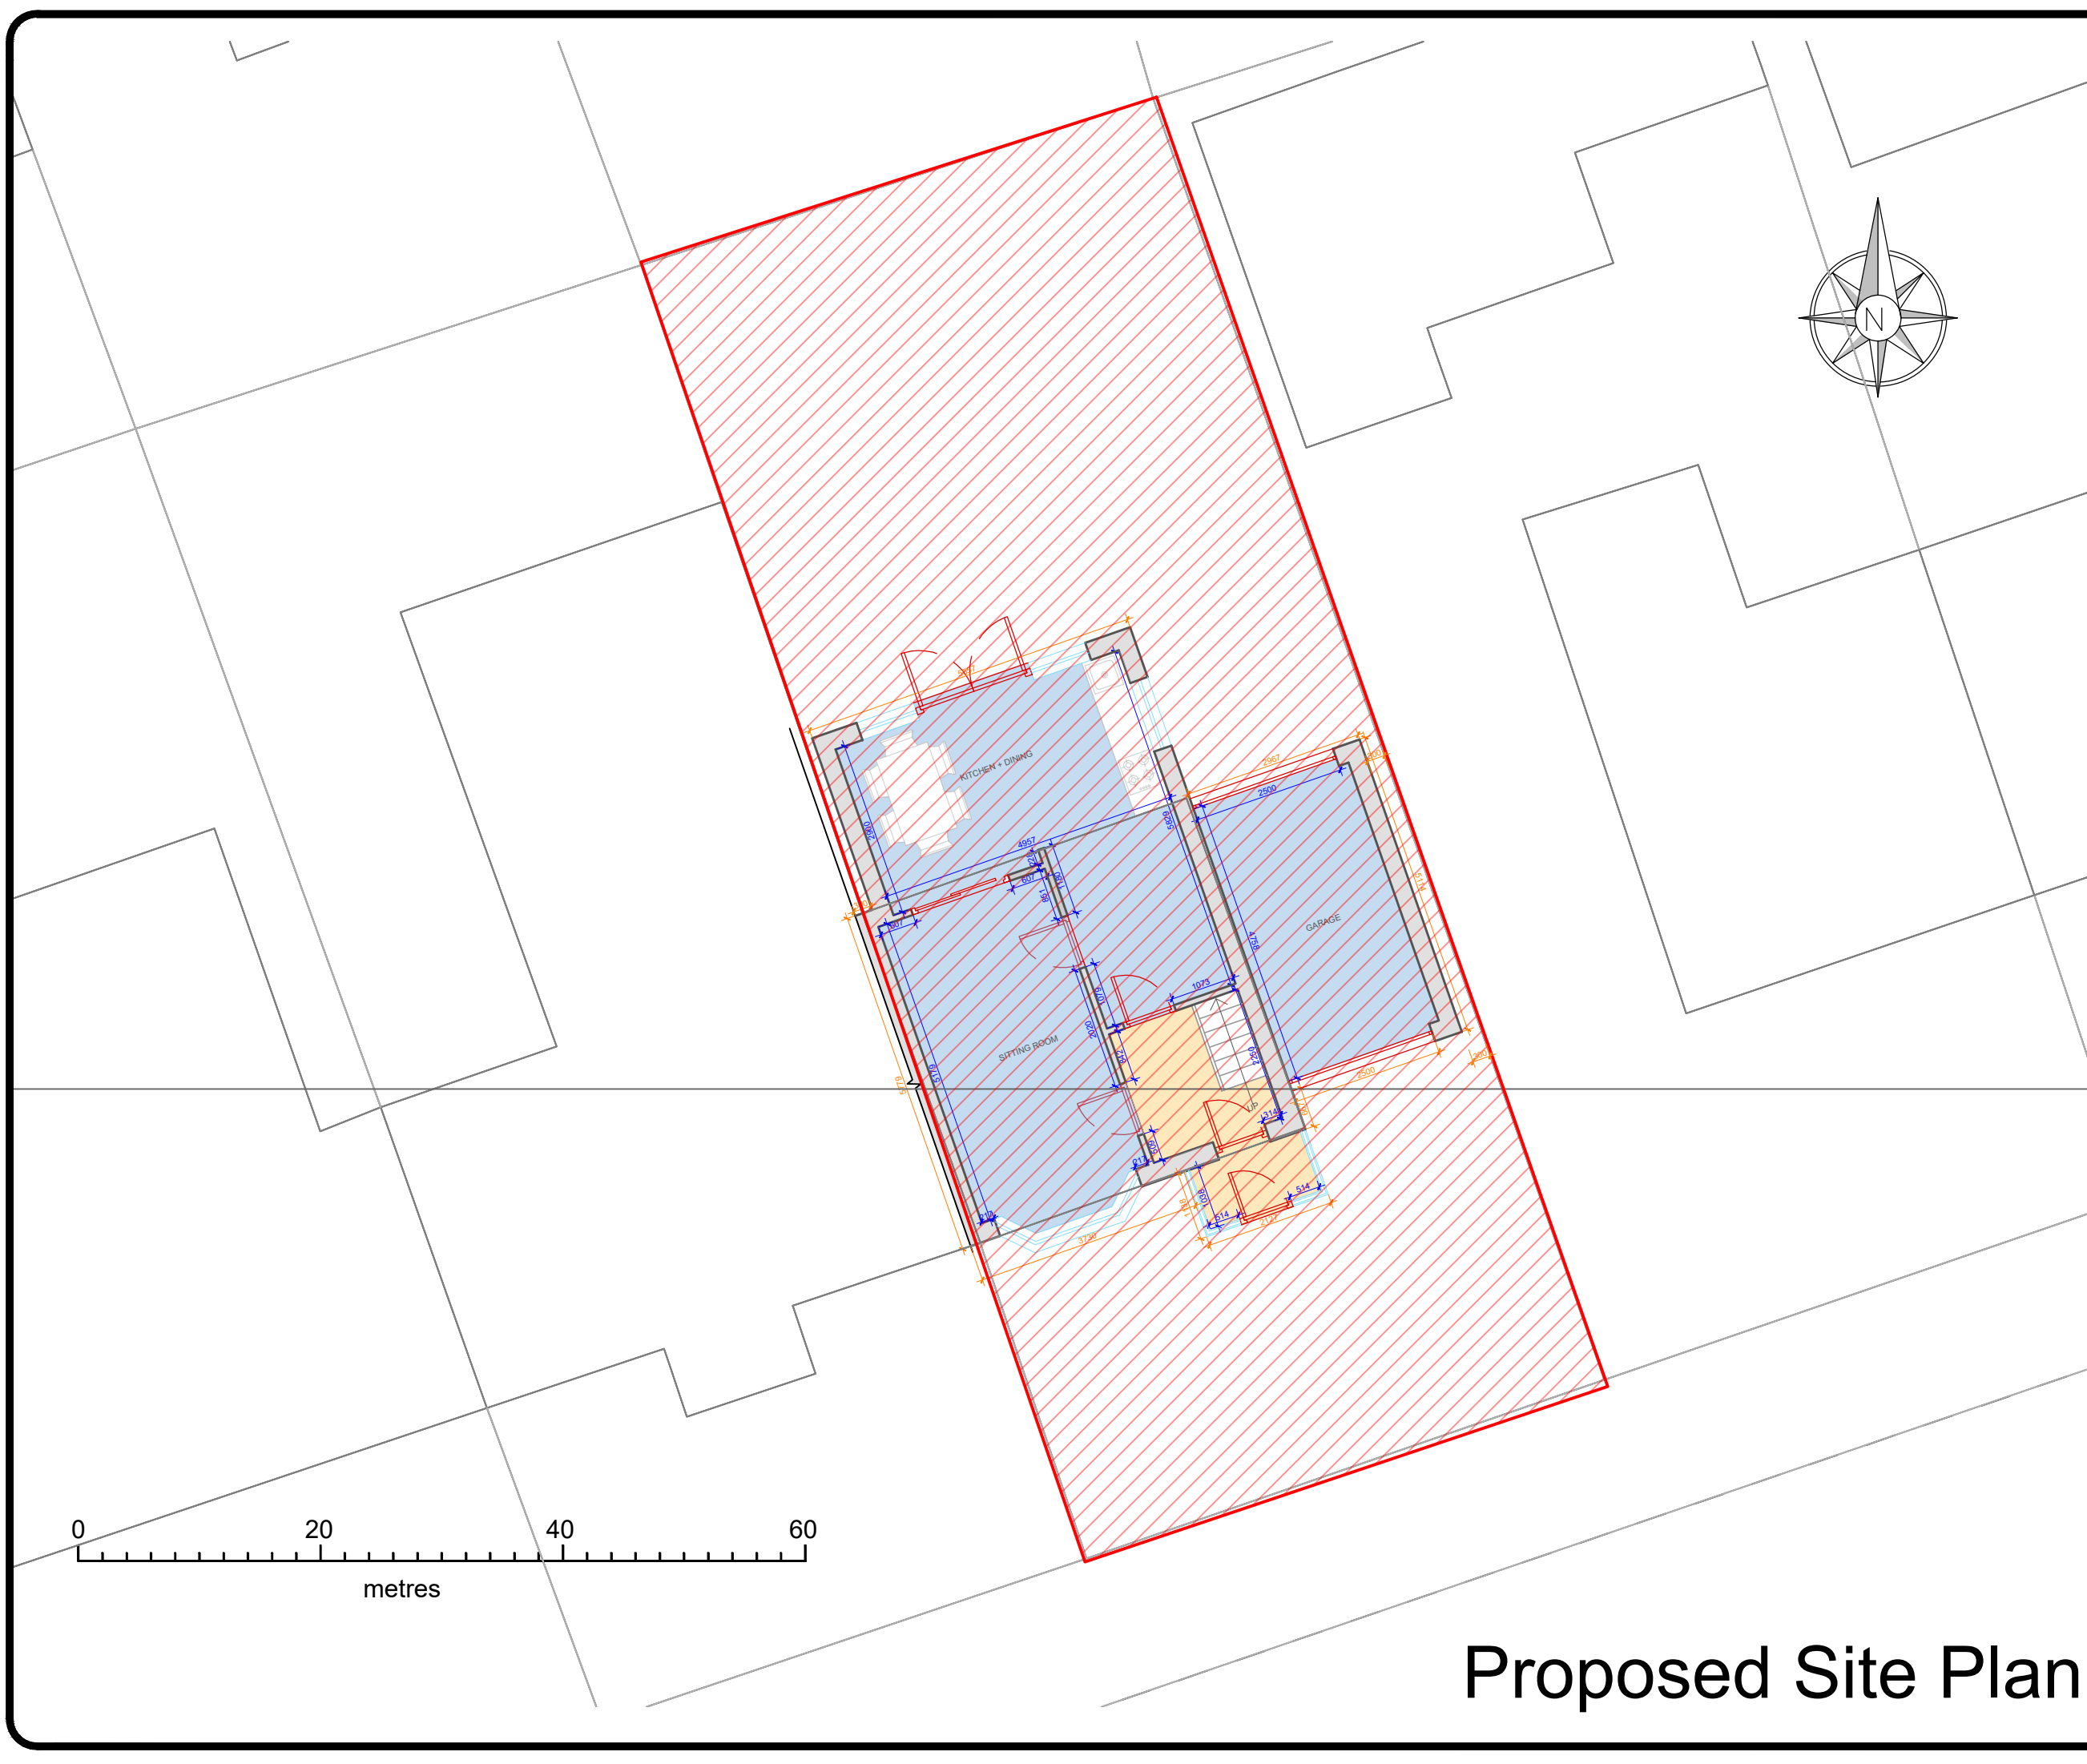

Proposed Site Plan

General Notes

No.	Revision/Issue	Date

Firm Name and Address

 Mason and Marlowe



Mason and Marlowe Ltd.
Project Managers and Quantity Surveyors

5 Picadilly Place
Manchester, M1 3BR

Project Name and Address

49 Bamford street, M11 4FE

Project	Sheet A3
49 Bamford street	
Date 21/12/2023	
Scale 1/100	

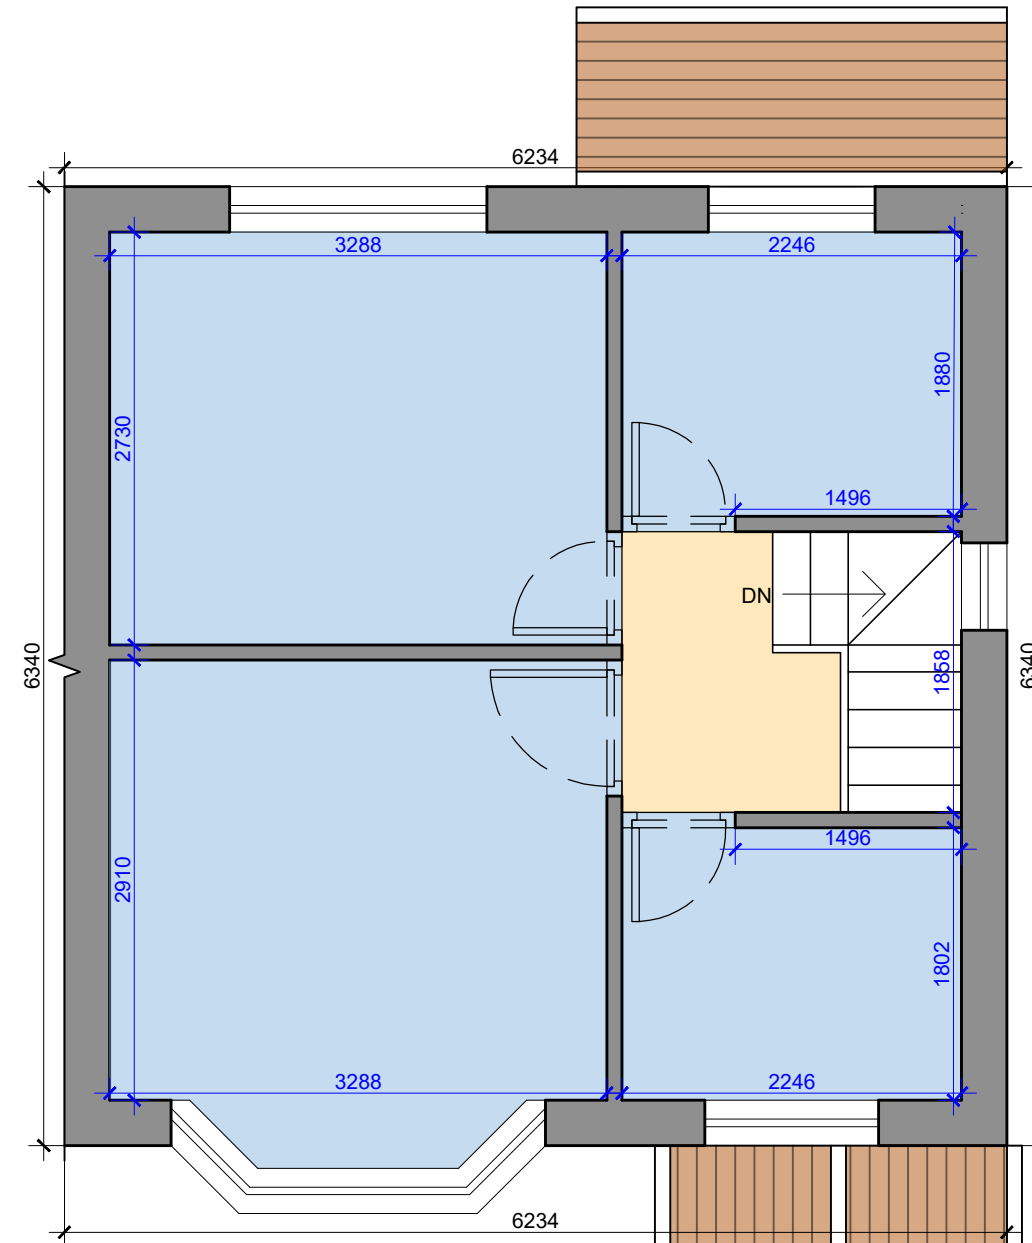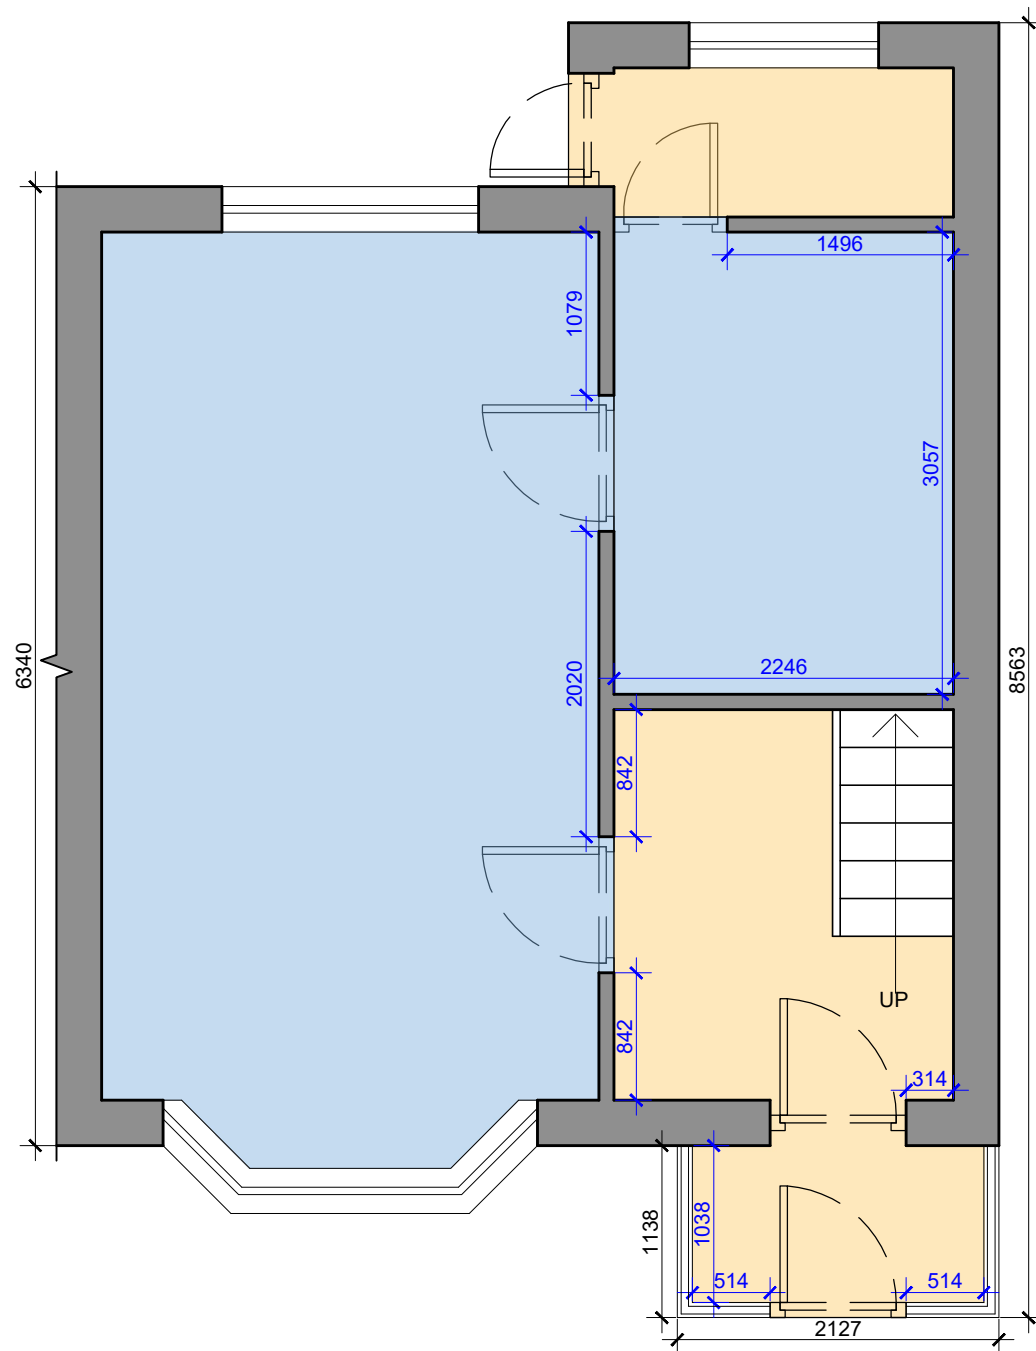

General Notes

No.	Revision/Issue	Date

Firm Name and Address



Mason and Marlowe

Mason and Marlowe Ltd.
Project Managers and Quantity Surveyors

5 Picadilly Place
Manchester, M1 3BR

Project Name and Address

49 Bamford street, M11 4FE

Project
49 Bamford street

Date
20/12/2023


Scale
1/50

Sheet

A3



EXISTINGFRONT ELEVATION

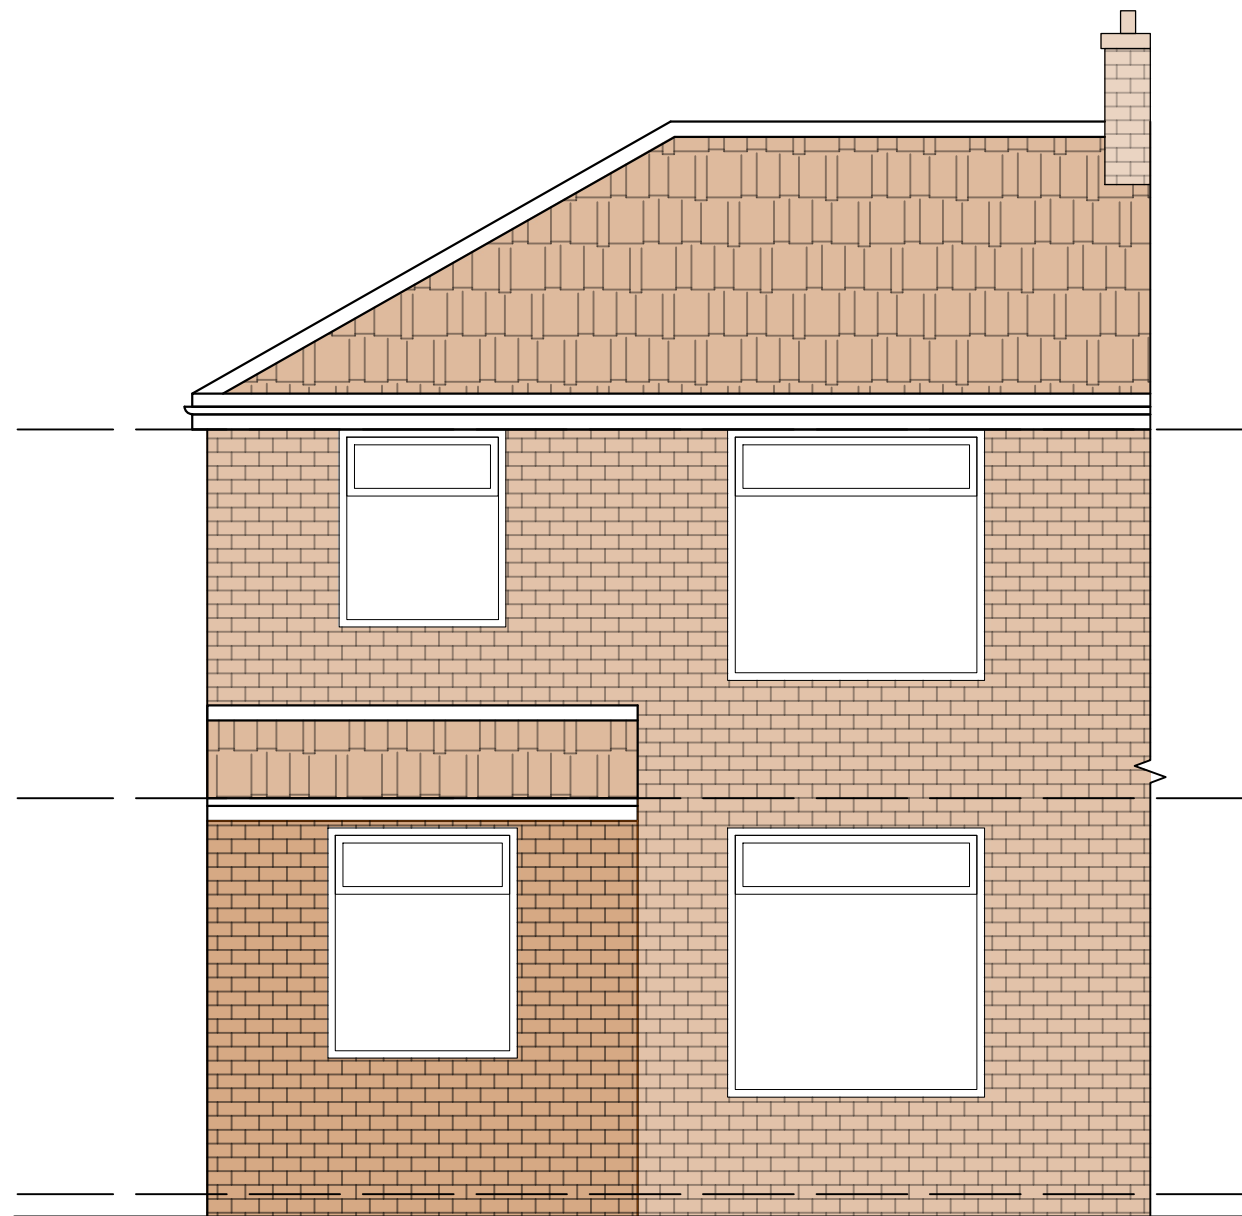

EXISTINGREAR ELEVATION



General Notes

No.	Revision/Issue	Date

Firm Name and Address



Mason and Marlowe Ltd.
Project Managers and Quantity Surveyors

5 Picadilly Place
Manchester, M1 3BR

Project Name and Address

49 Bamford street, M11 4FE


Project
49 Bamford Street

Date
20/12/2023

Scale
1/100

Sheet


A3

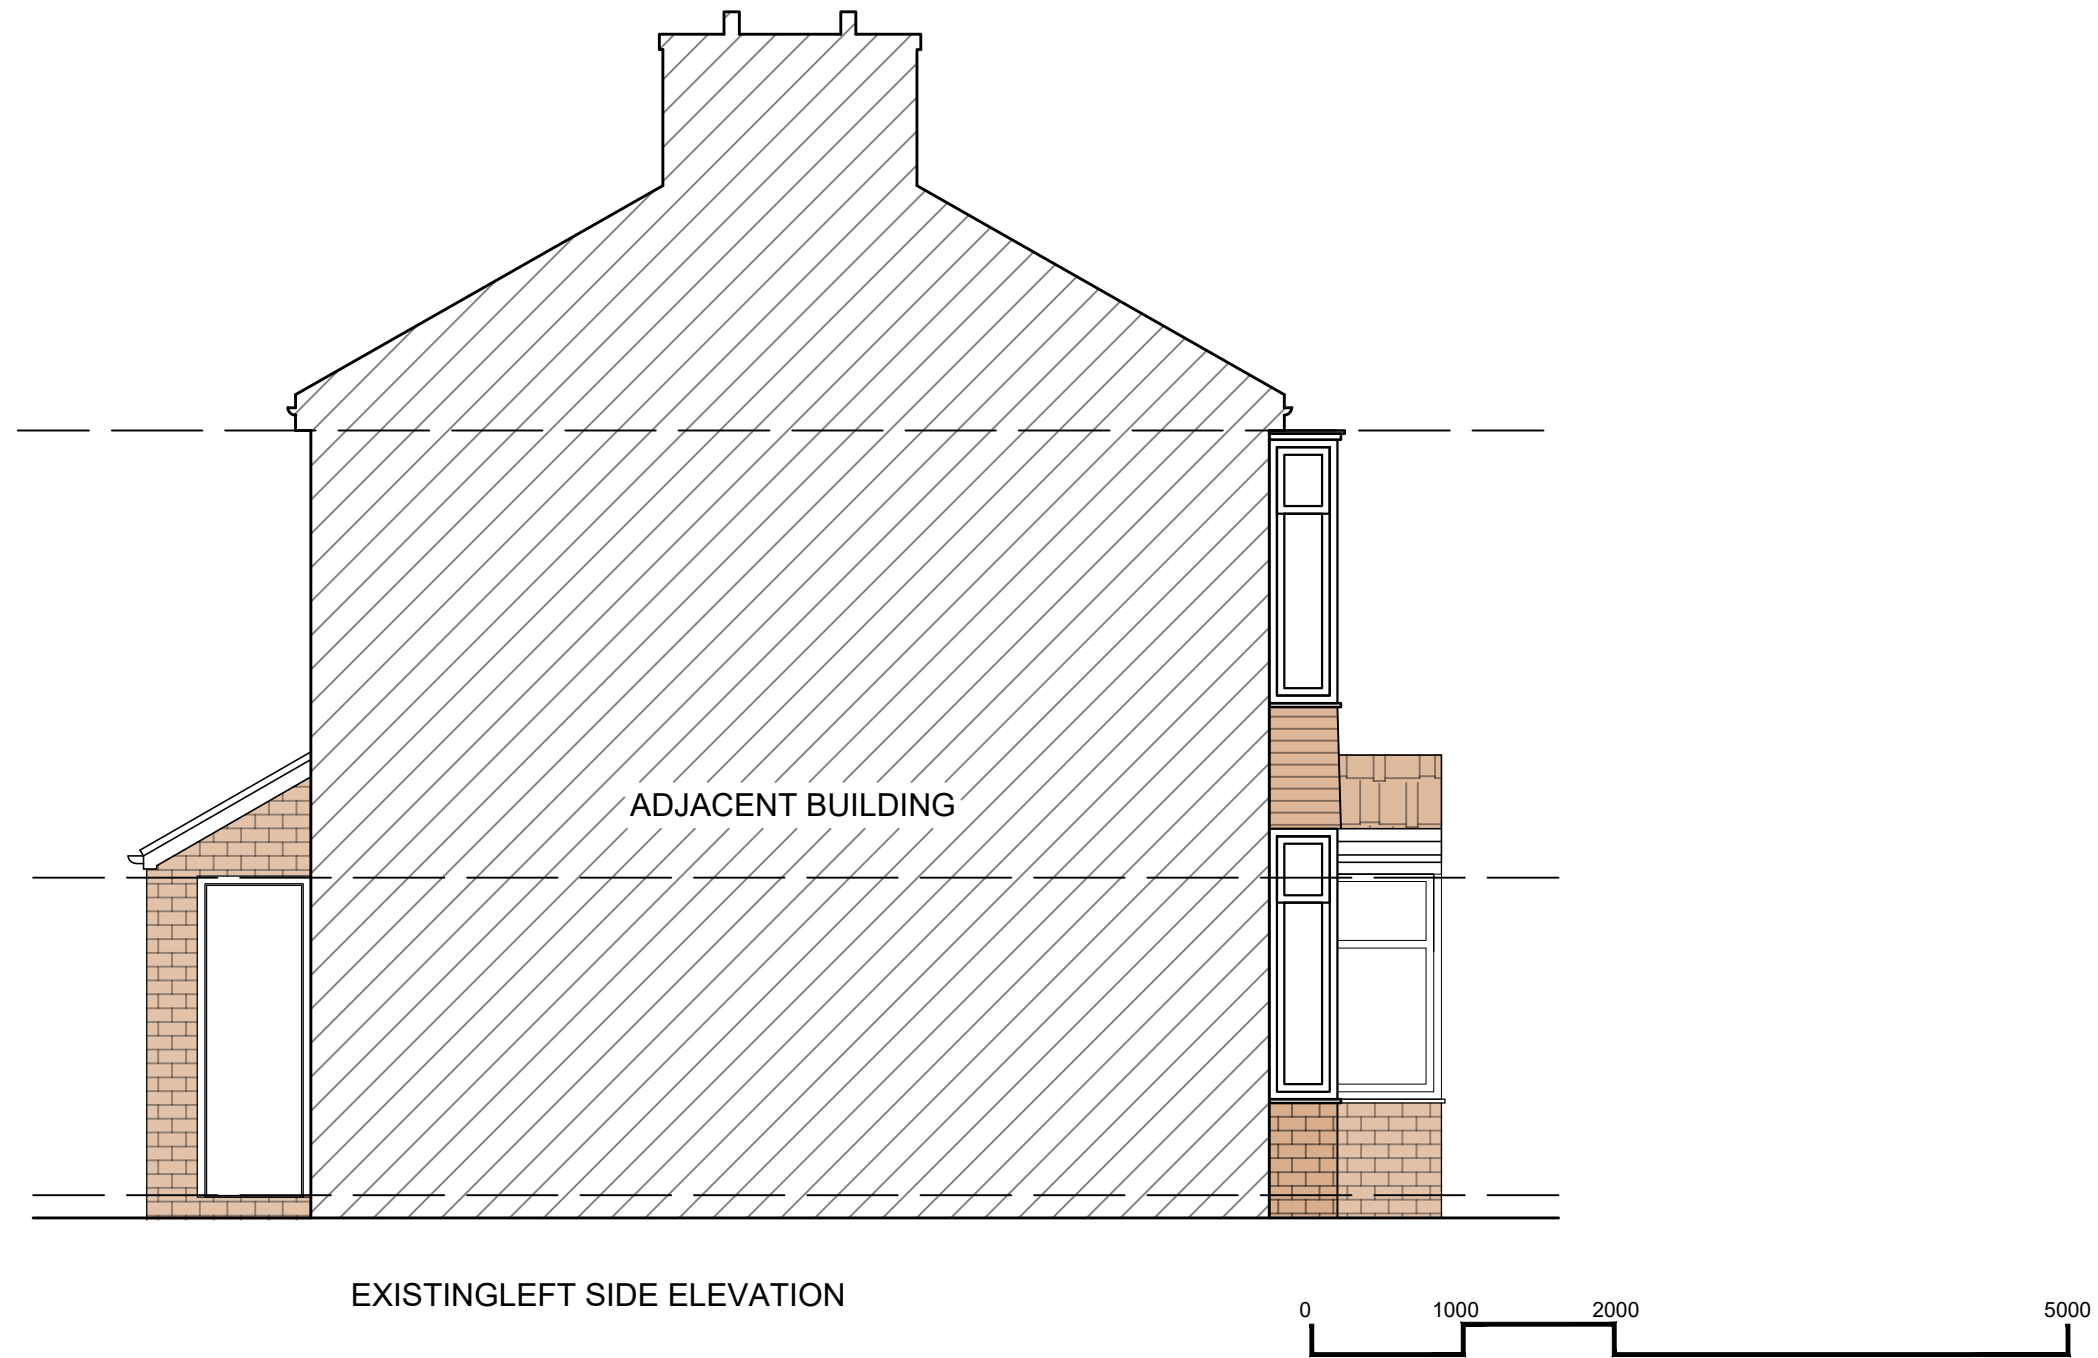

General Notes

No.	Revision/Issue	Date

Firm Name and Address

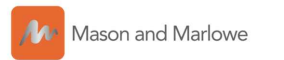


Mason and Marlowe Ltd.
Project Managers and Quantity Surveyors

5 Picadilly Place
Manchester, M1 3BR

Project Name and Address

49 Bamford street, M11 4FE


Project	Sheet
49 Bamford Street	A3
Date 20/12/2023	
Scale 1/100	

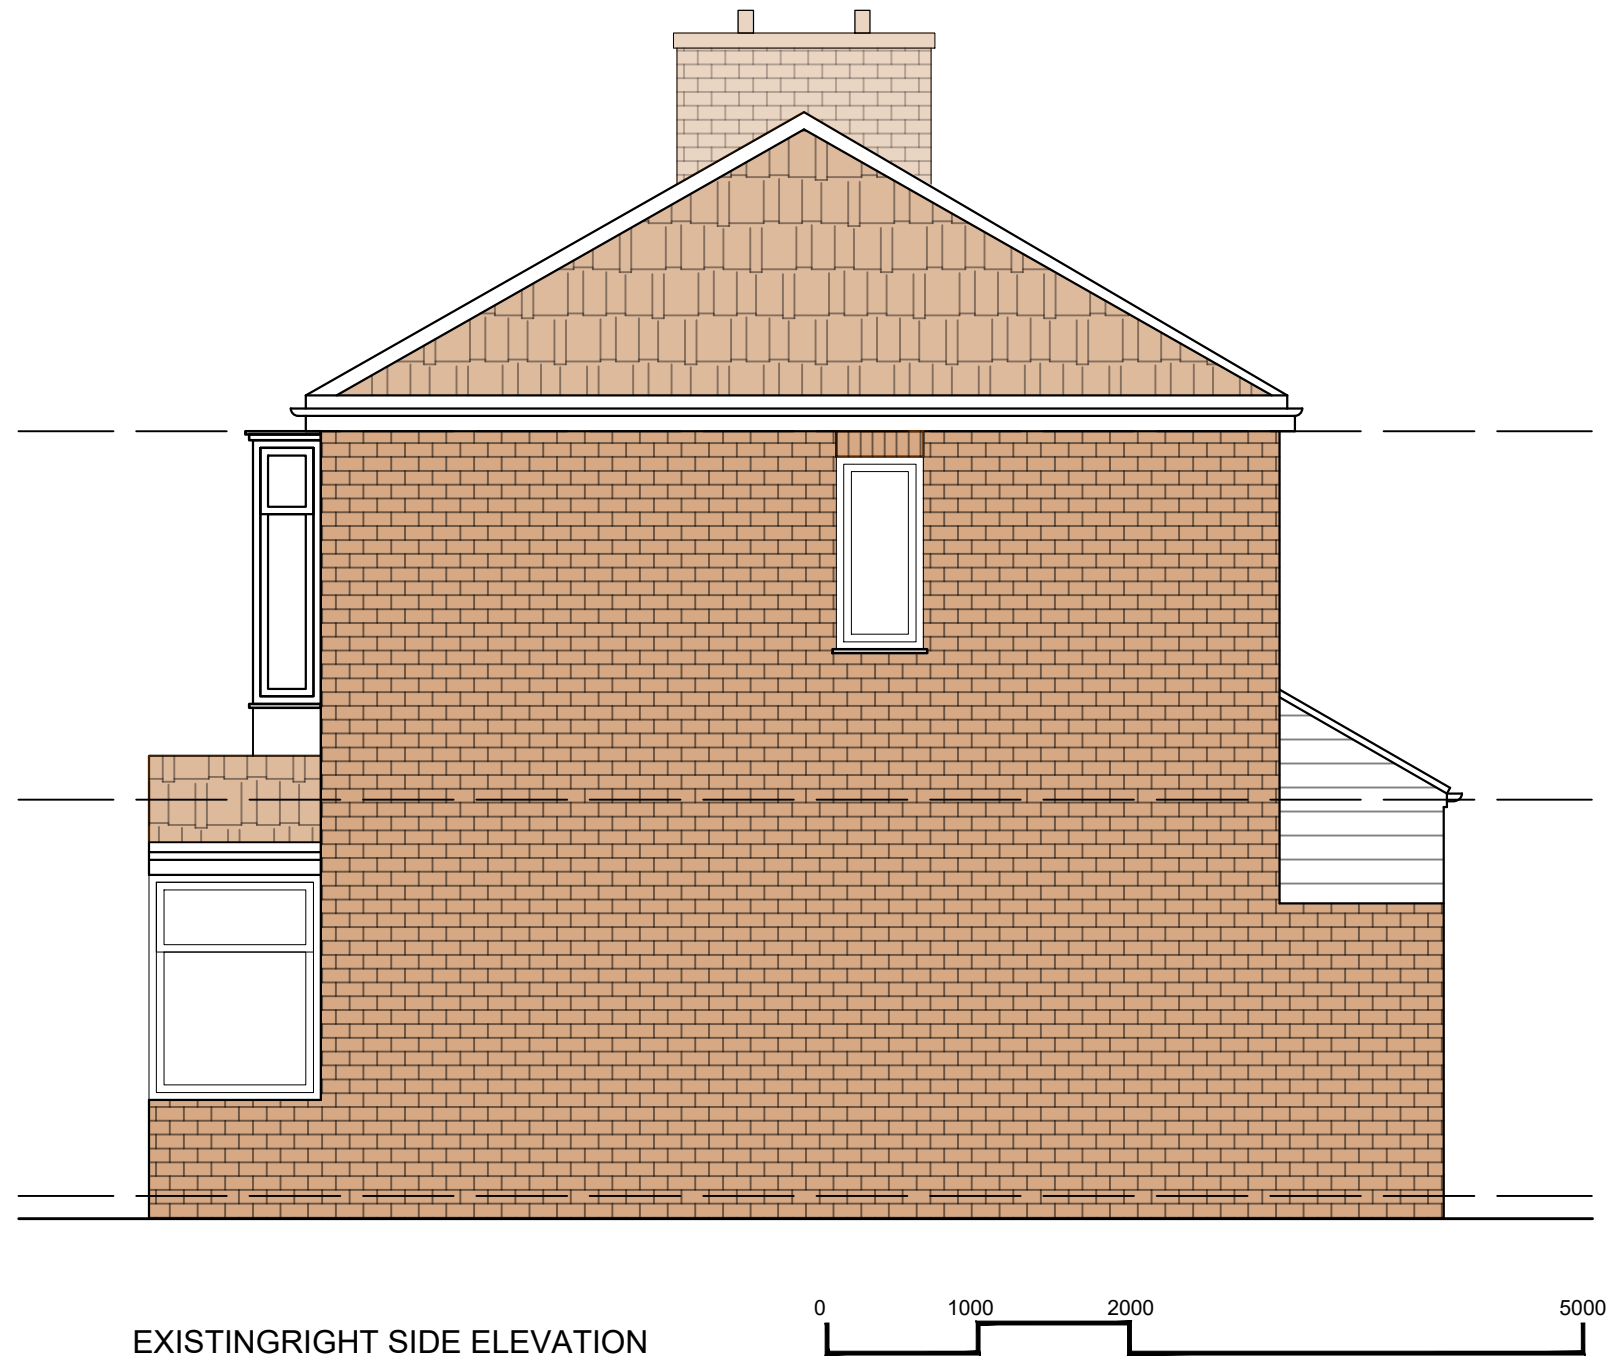

General Notes

No.	Revision/Issue	Date

Firm Name and Address

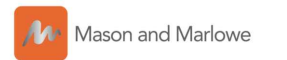

Mason and Marlowe Ltd.
Project Managers and Quantity Surveyors

5 Picadilly Place
Manchester, M1 3BR

Project Name and Address

49 Bamford street, M11 4FE


Project
49 Bamford Street

Date
20/12/2023

Scale
1/50

Sheet

A3

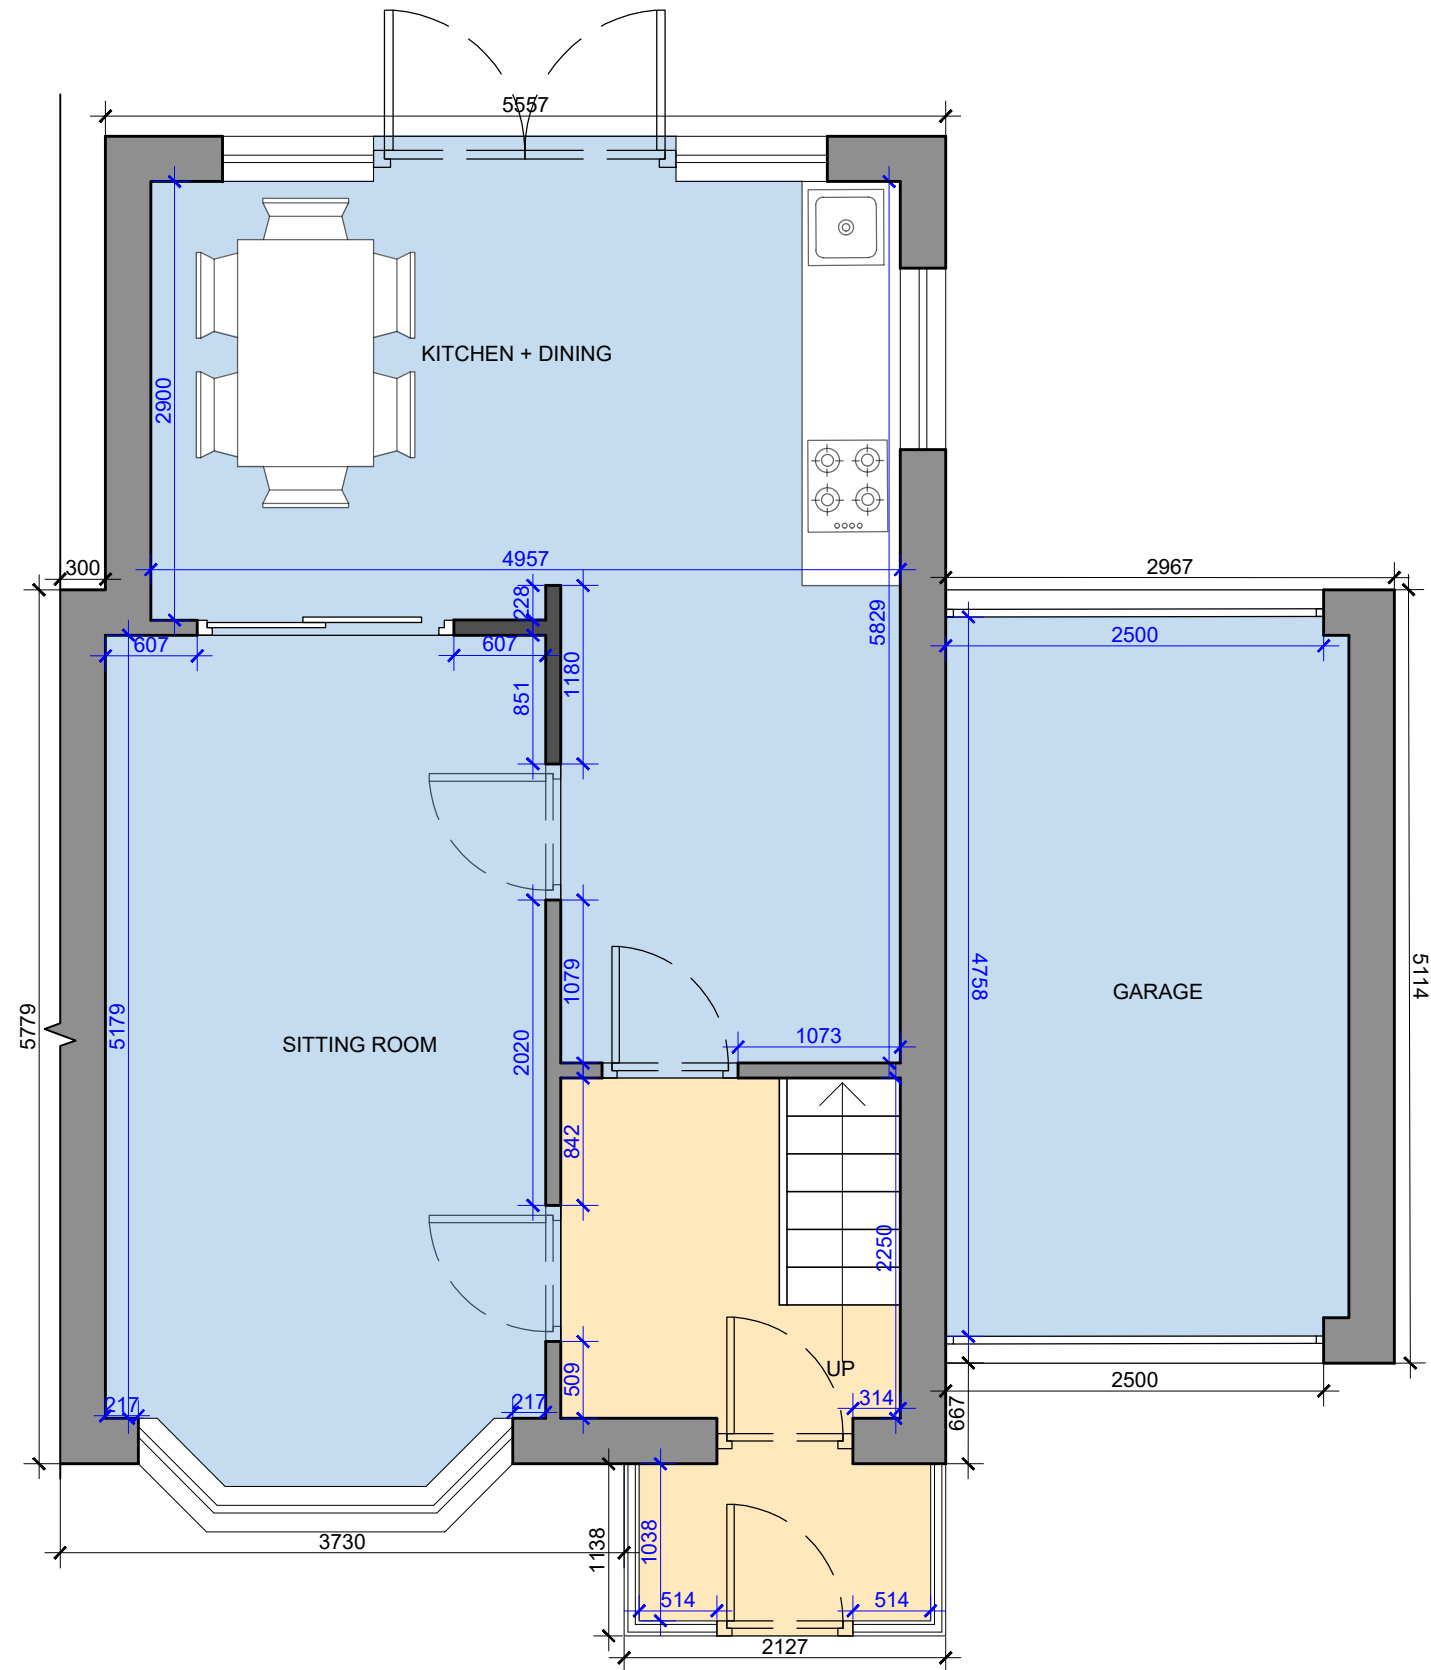

PROPOSED GROUND FLOOR PLAN



General Notes

No.	Revision/Issue	Date

Firm Name and Address




Mason and Marlowe Ltd.
Project Managers and Quantity Surveyors

5 Picadilly Place
Manchester, M1 3BR

Project Name and Address

49 Bamford street, M11 4FE

Project	Sheet
49 Bamford Street	A3
Date 20/12/2023	
Scale 1/50	

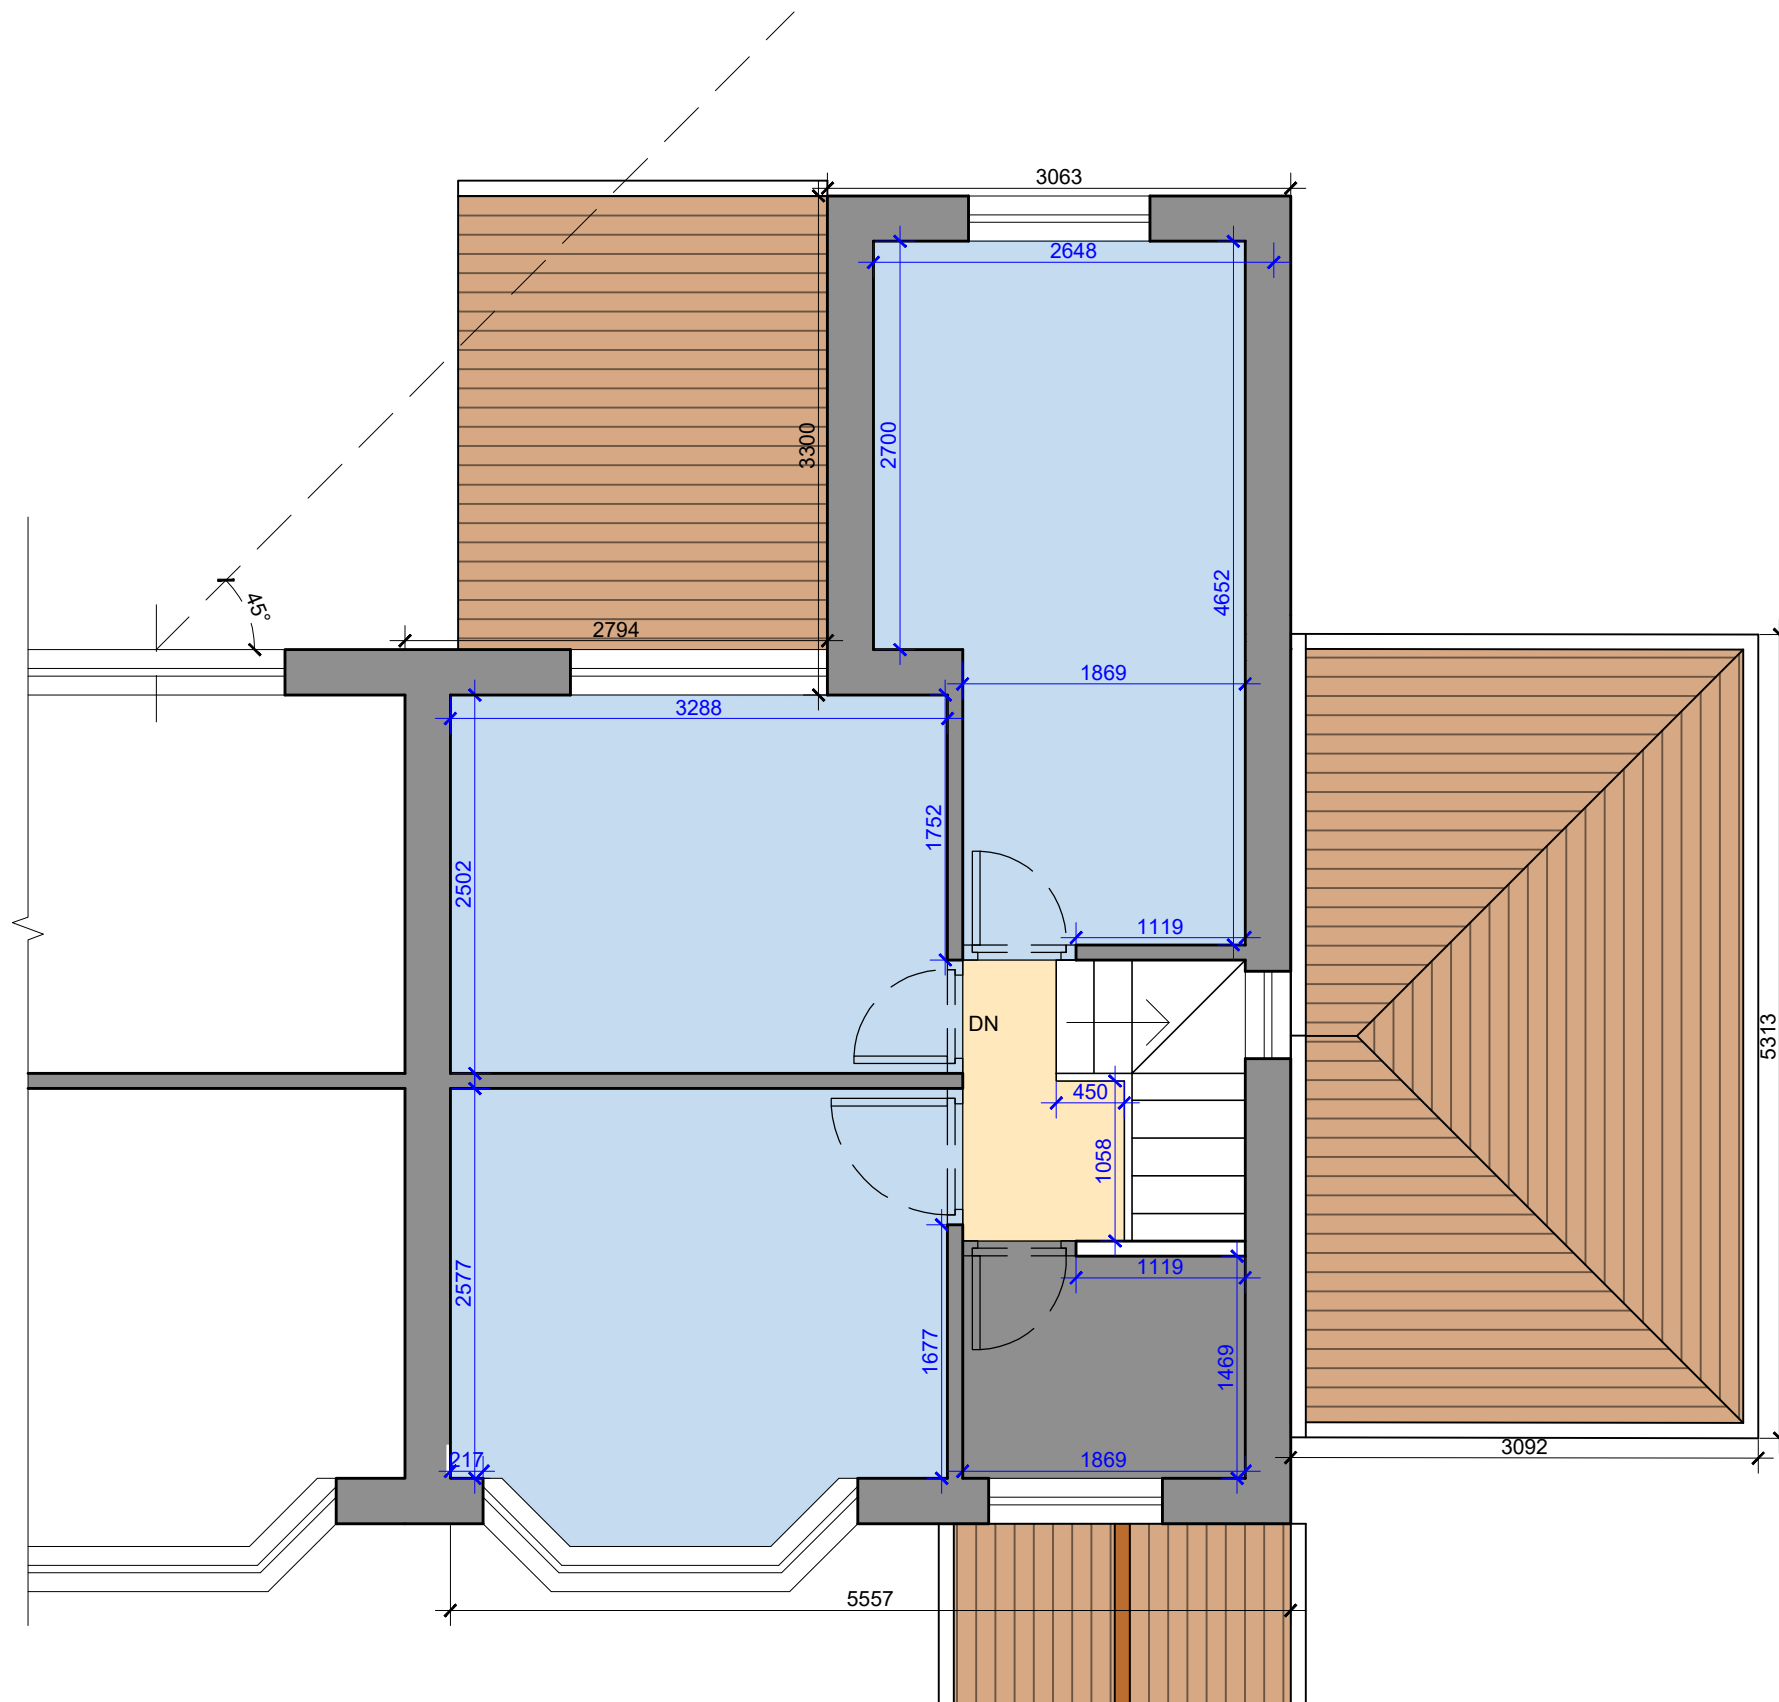

PROPOSED FIRST FLOOR PLAN



General Notes

No.	Revision/Issue	Date

Firm Name and Address



Mason and Marlowe Ltd.
Project Managers and Quantity Surveyors

5 Picadilly Place
Manchester, M1 3BR

Project Name and Address

49 Bamford street, M11 4FE

Project

49 Bamford Street

Date

21/12/2023

Scale

1/50

Sheet

A3



PROPOSED FRONT ELEVATION



General Notes

No.	Revision/Issue	Date

Firm Name and Address



Mason and Marlowe Ltd.
Project Managers and Quantity Surveyors

5 Picadilly Place
Manchester, M1 3BR

Project Name and Address

49 Bamford street, M11 4FE

Project

49 Bamford Street

Date


20/12/2023

Scale

1/50

Sheet

A3

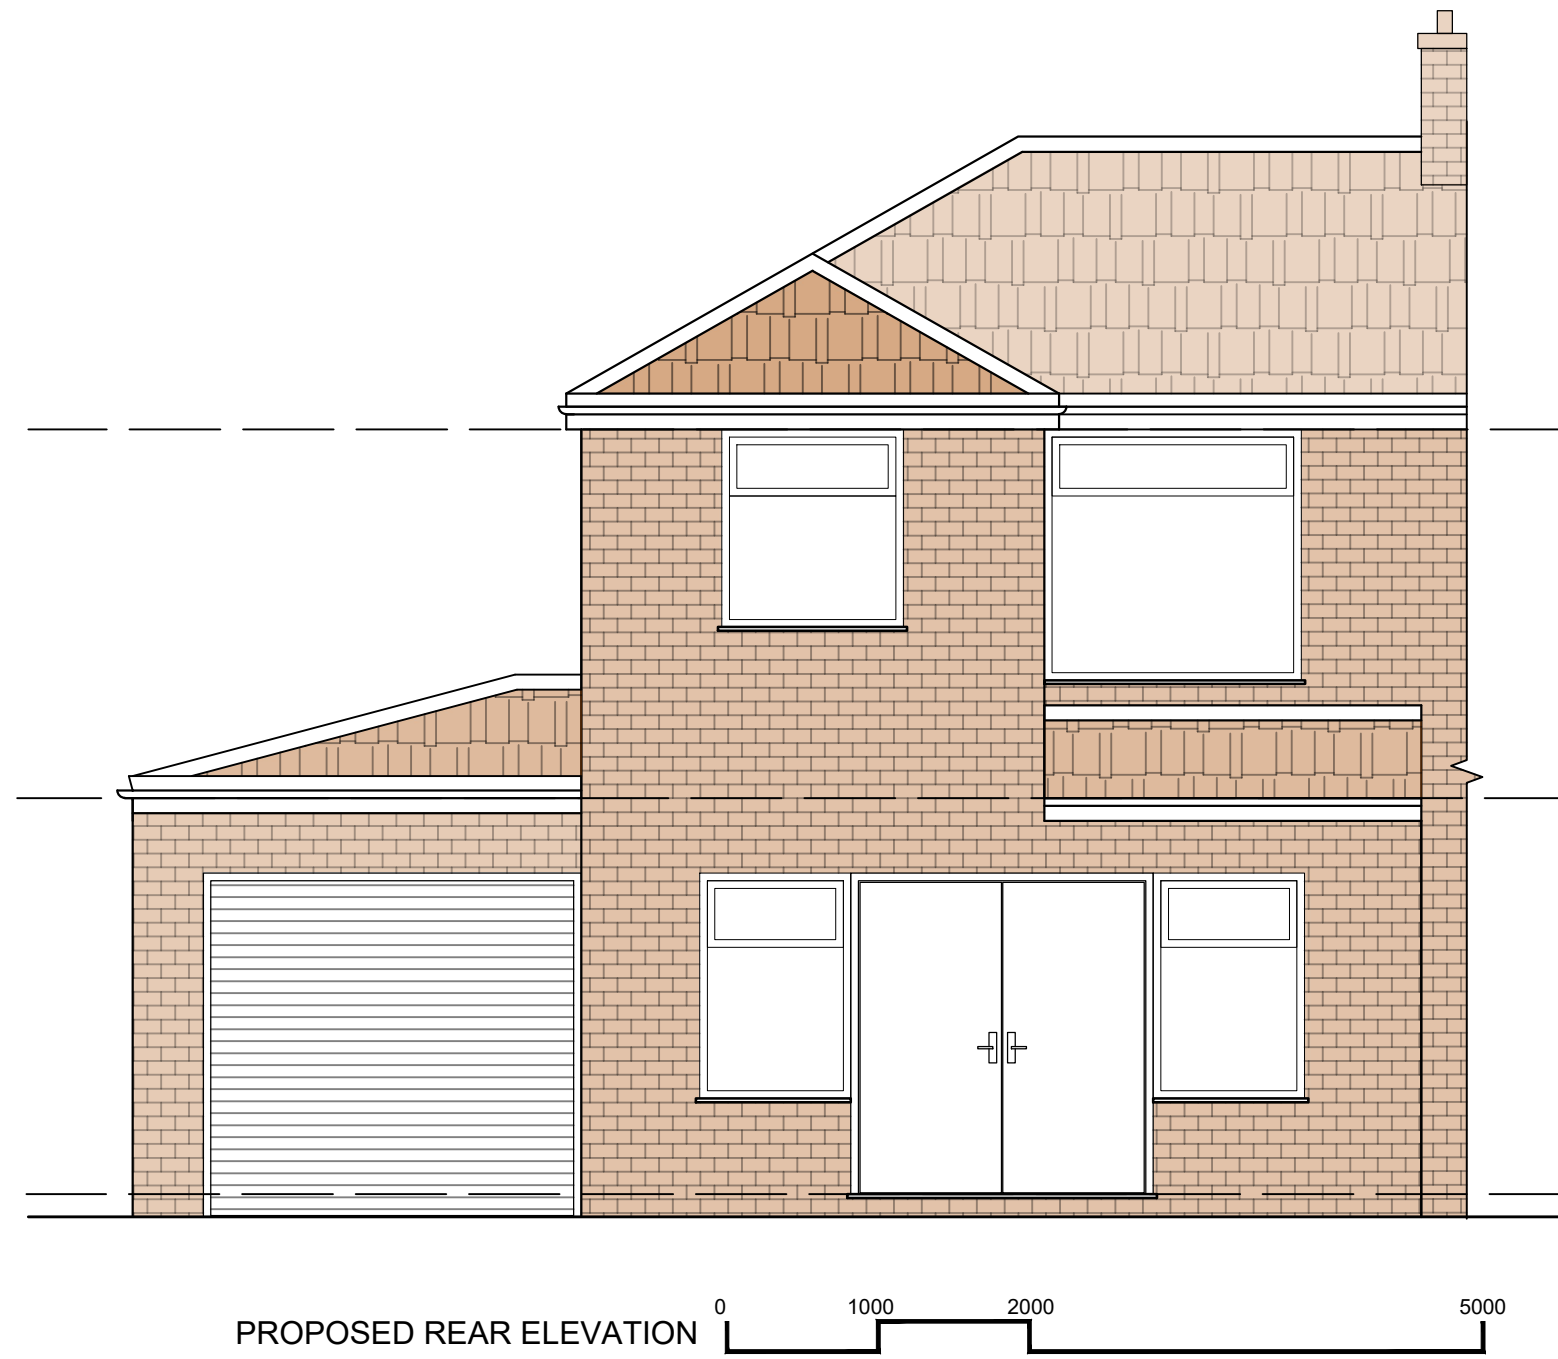

General Notes

No.	Revision/Issue	Date


Firm Name and Address

 Mason and Marlowe
Mason and Marlowe Ltd.
Project Managers and Quantity Surveyors
5 Picadilly Place
Manchester, M1 3BR

Project Name and Address

49 Bamford street, M11 4FE

Project	Sheet
49 Bamford Street	A3
Date 20/12/2023	
Scale 1/50	

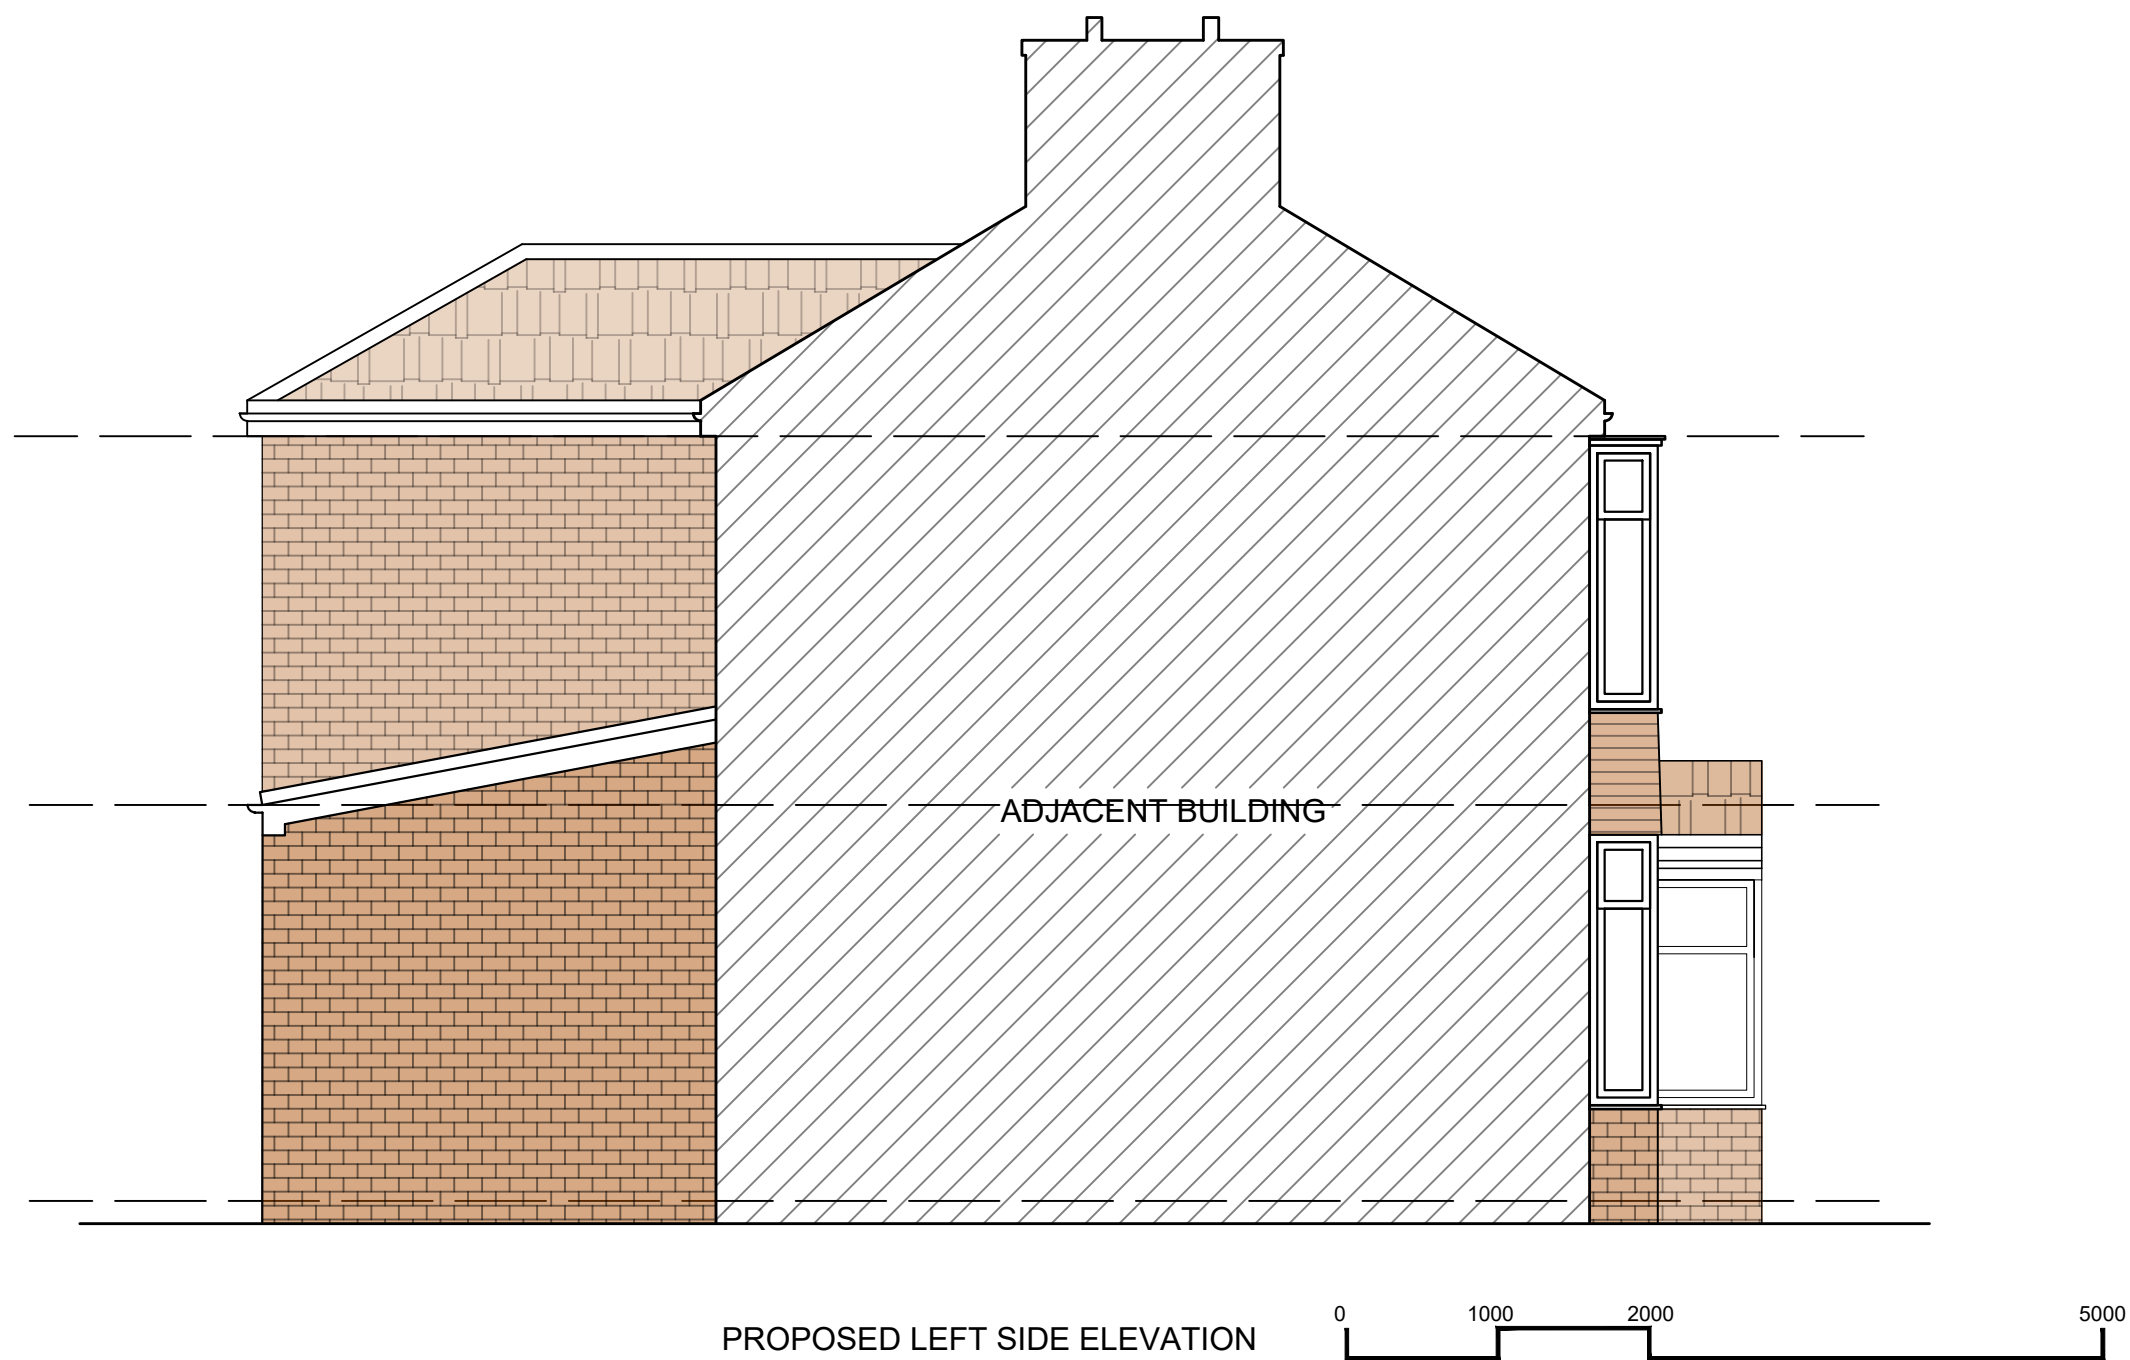

General Notes

No.	Revision/Issue	Date

Firm Name and Address

 Mason and Marlowe
Mason and Marlowe Ltd.
Project Managers and Quantity Surveyors
5 Picadilly Place
Manchester, M1 3BR

Project Name and Address

49 Bamford street, M11 4FE


Project
49 Bamford Street

Date
21/12/2023

Scale
1/50

Sheet

A3

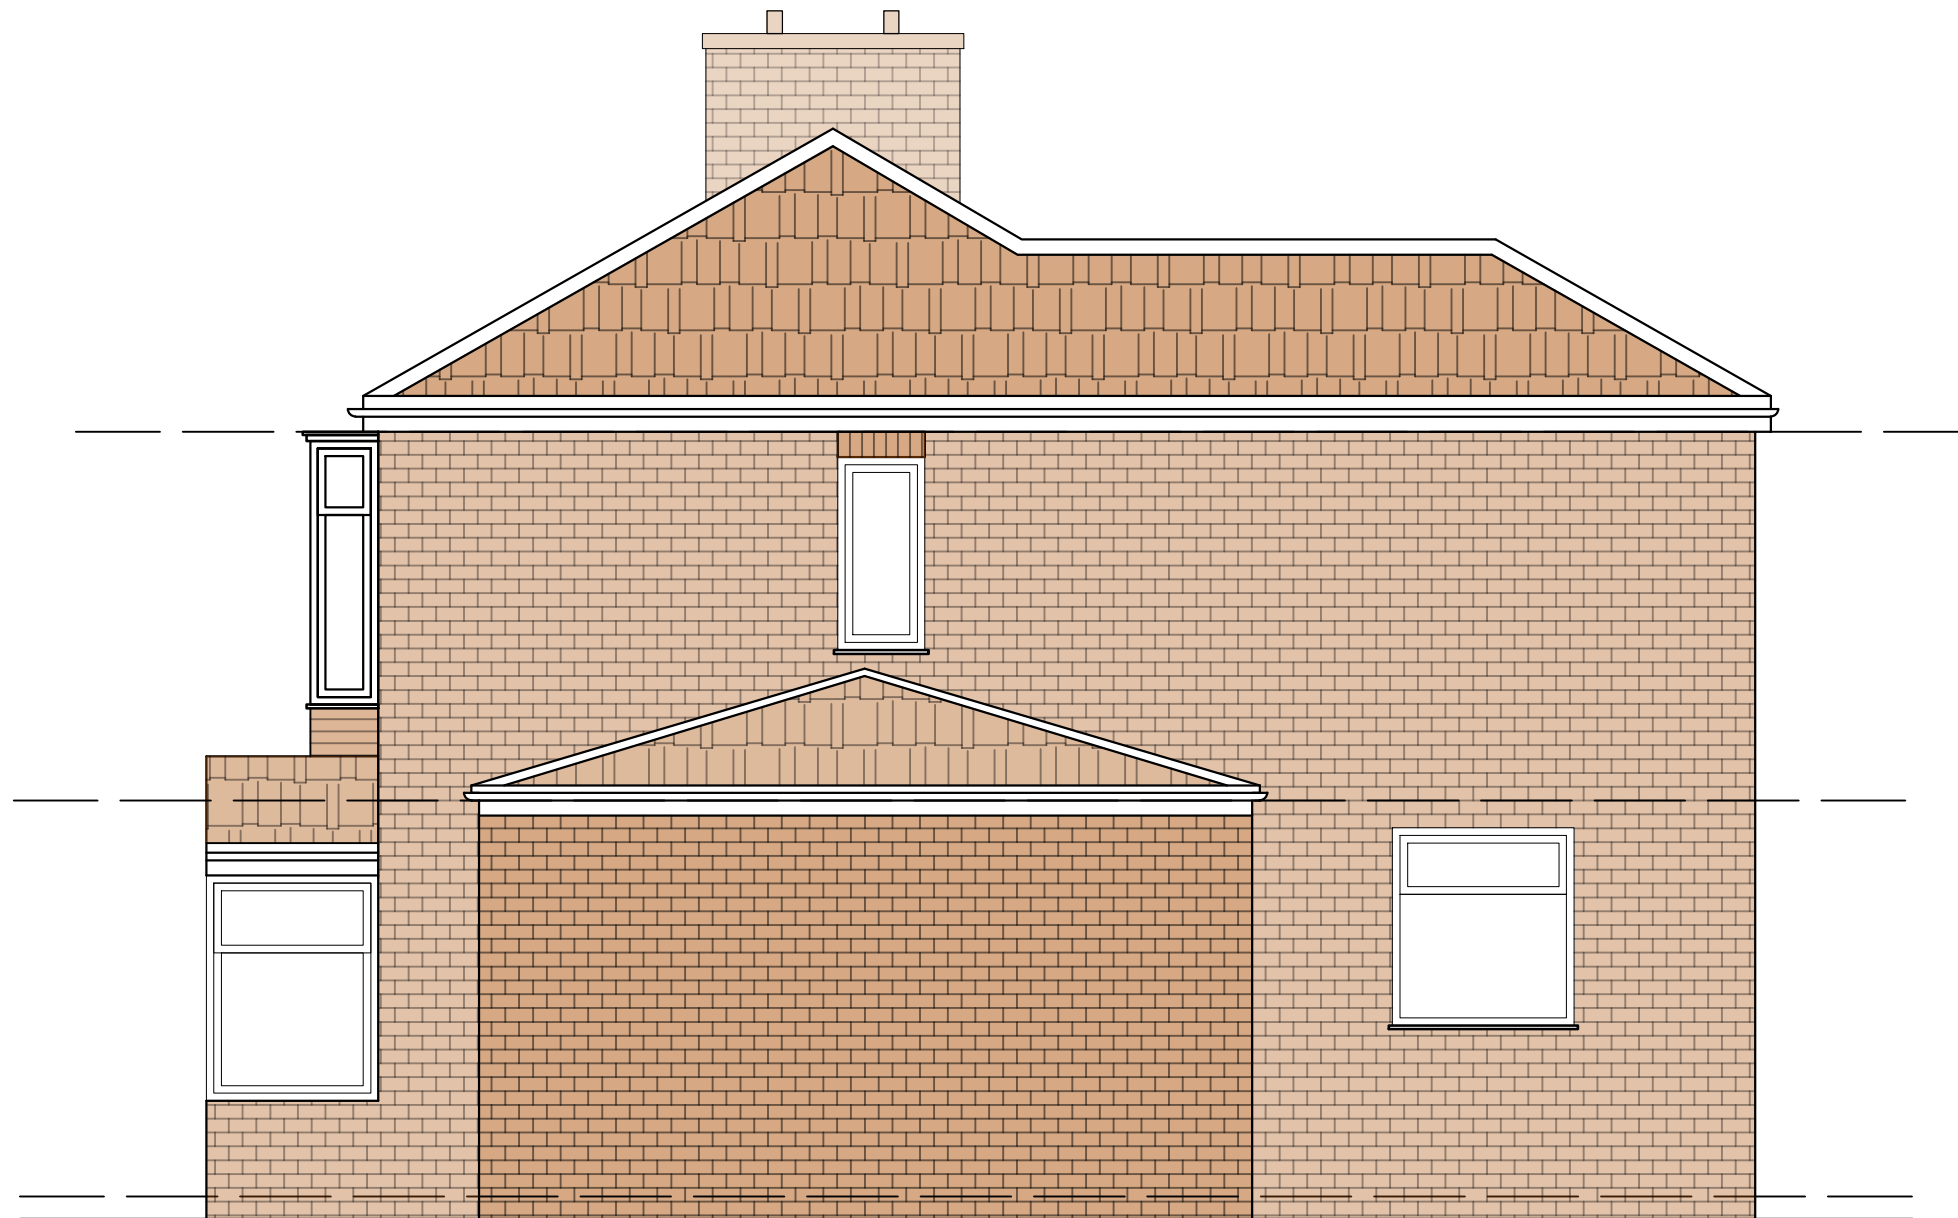

PROPOSED RIGHT SIDE ELEVATION



General Notes

No.	Revision/Issue	Date

Firm Name and Address



Mason and Marlowe Ltd.
Project Managers and Quantity Surveyors

5 Picadilly Place
Manchester, M1 3BR

Project Name and Address

49 Bamford street, M11 4FE

Project

49 Bamford Street

Date

20/12/2023

Scale

1/50

Sheet

A3