




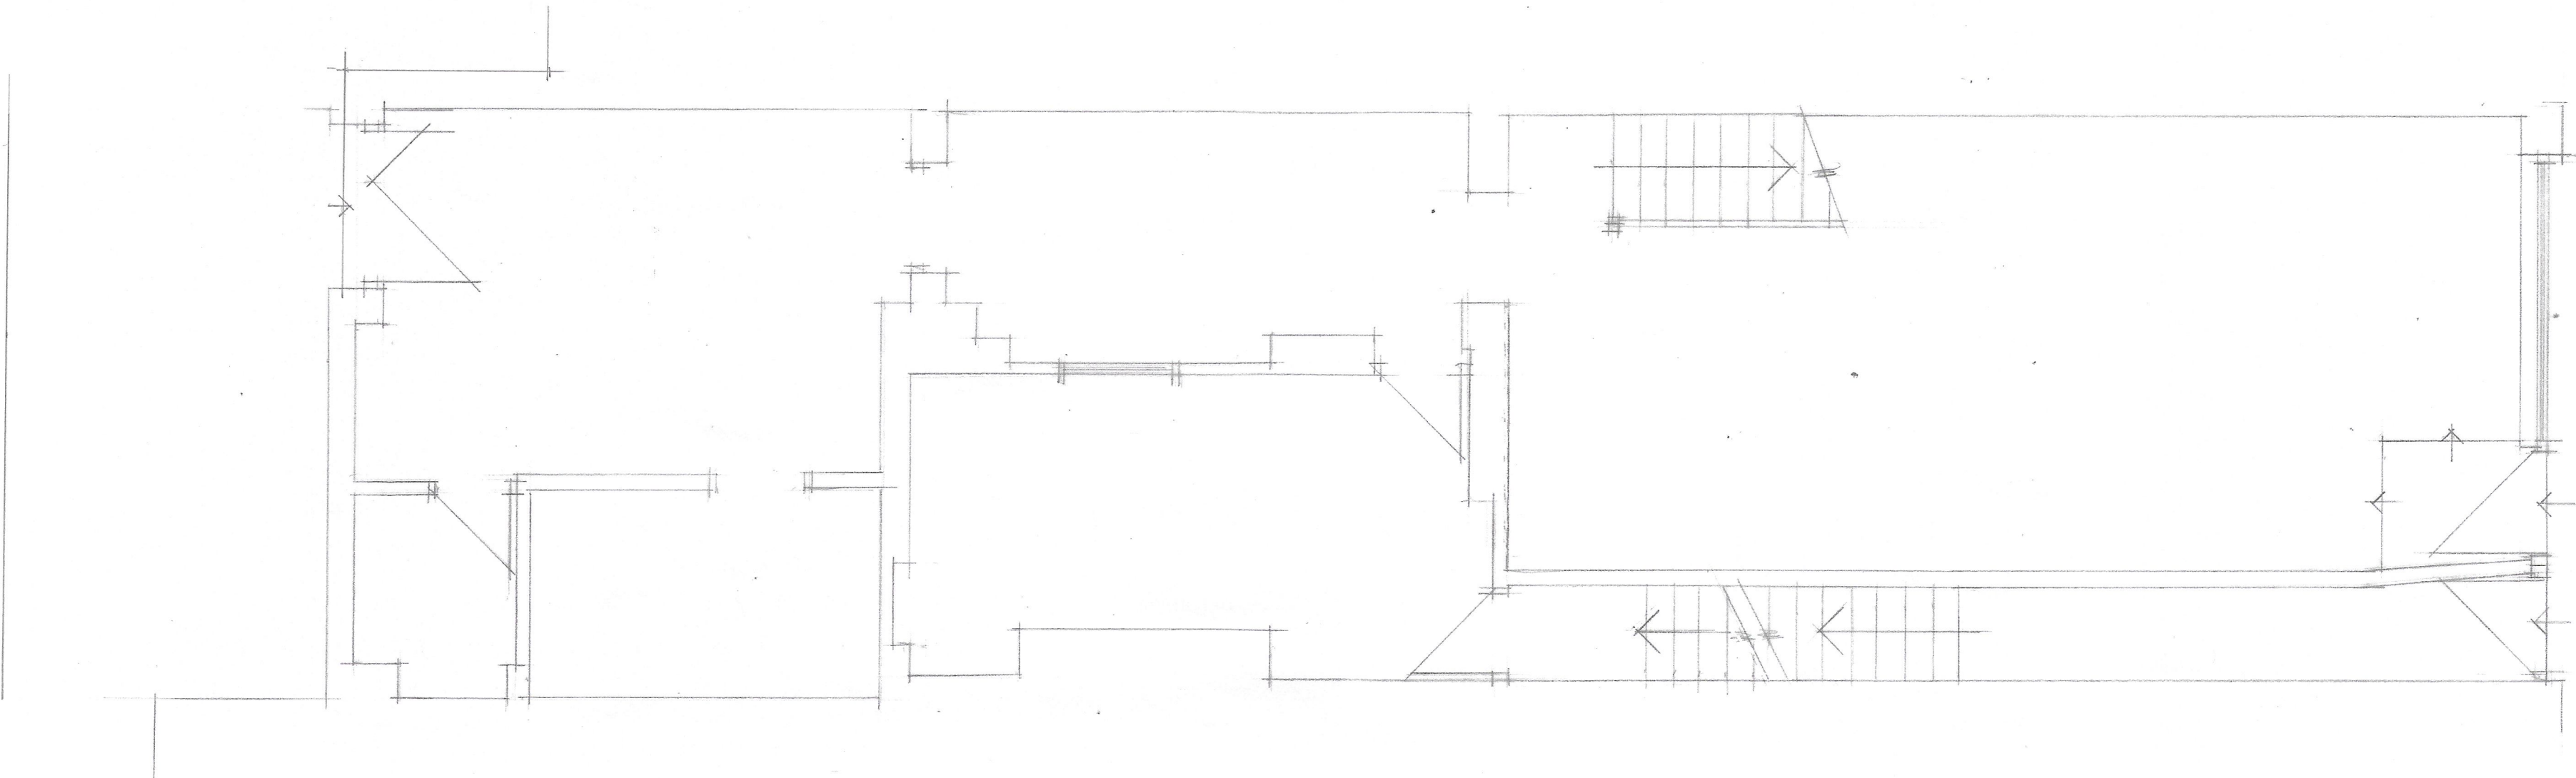


GROUND

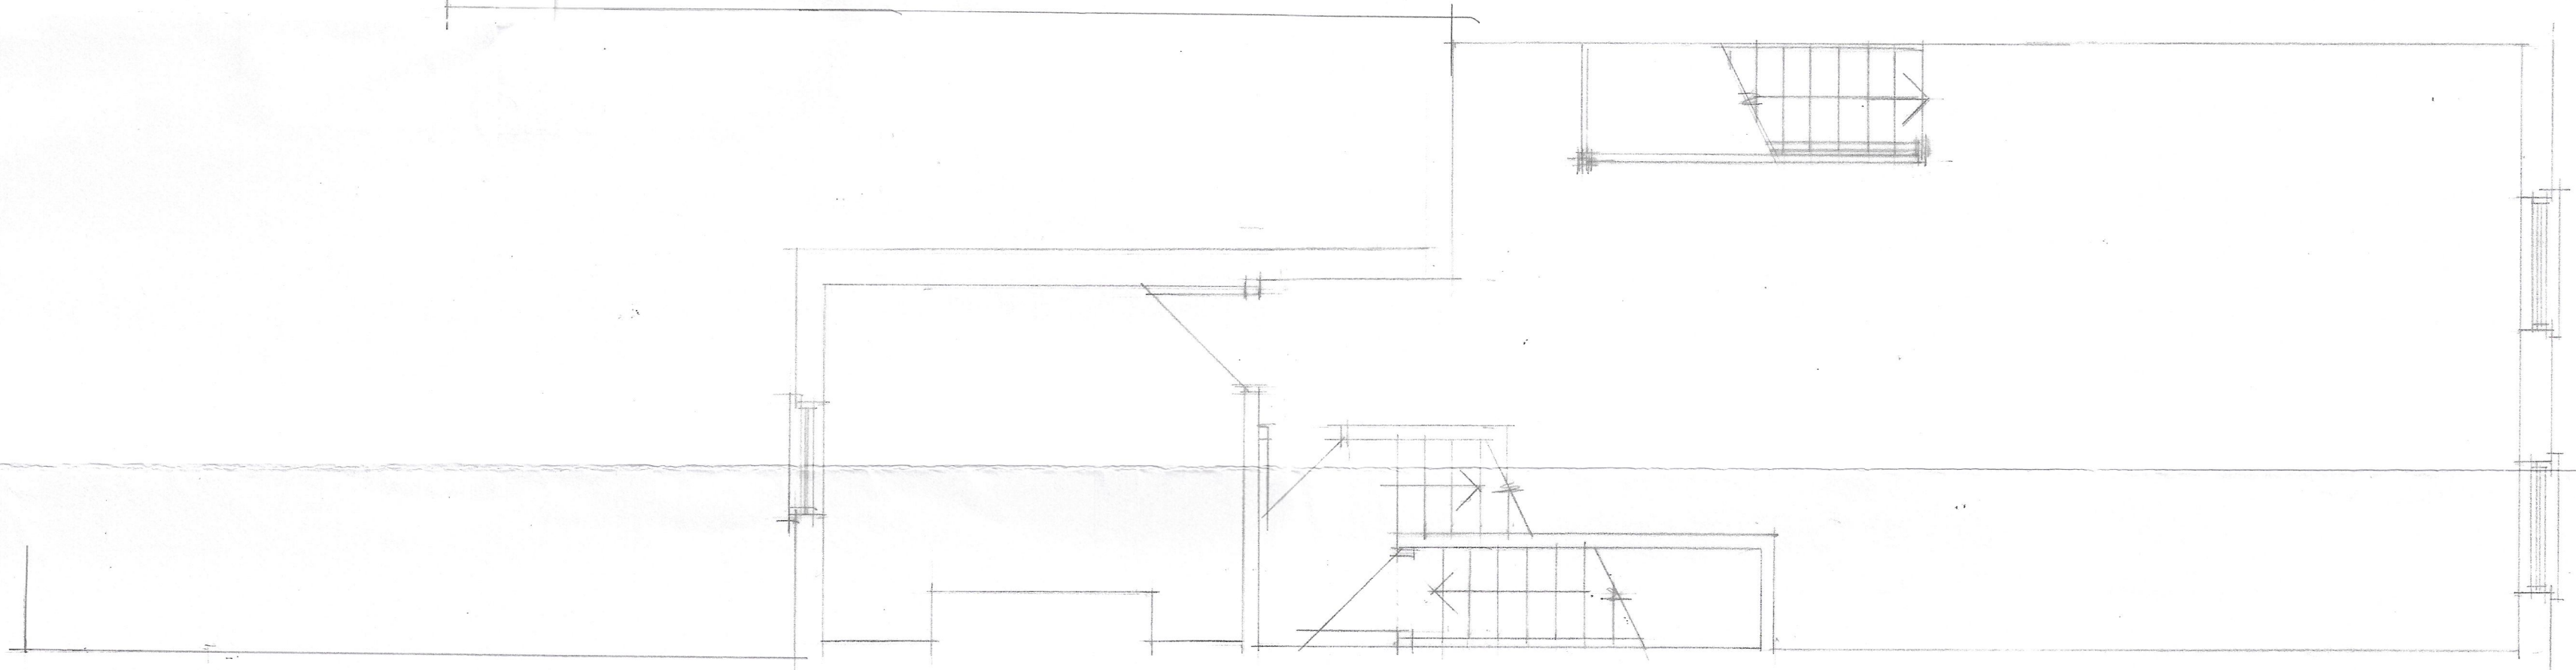


FIRST

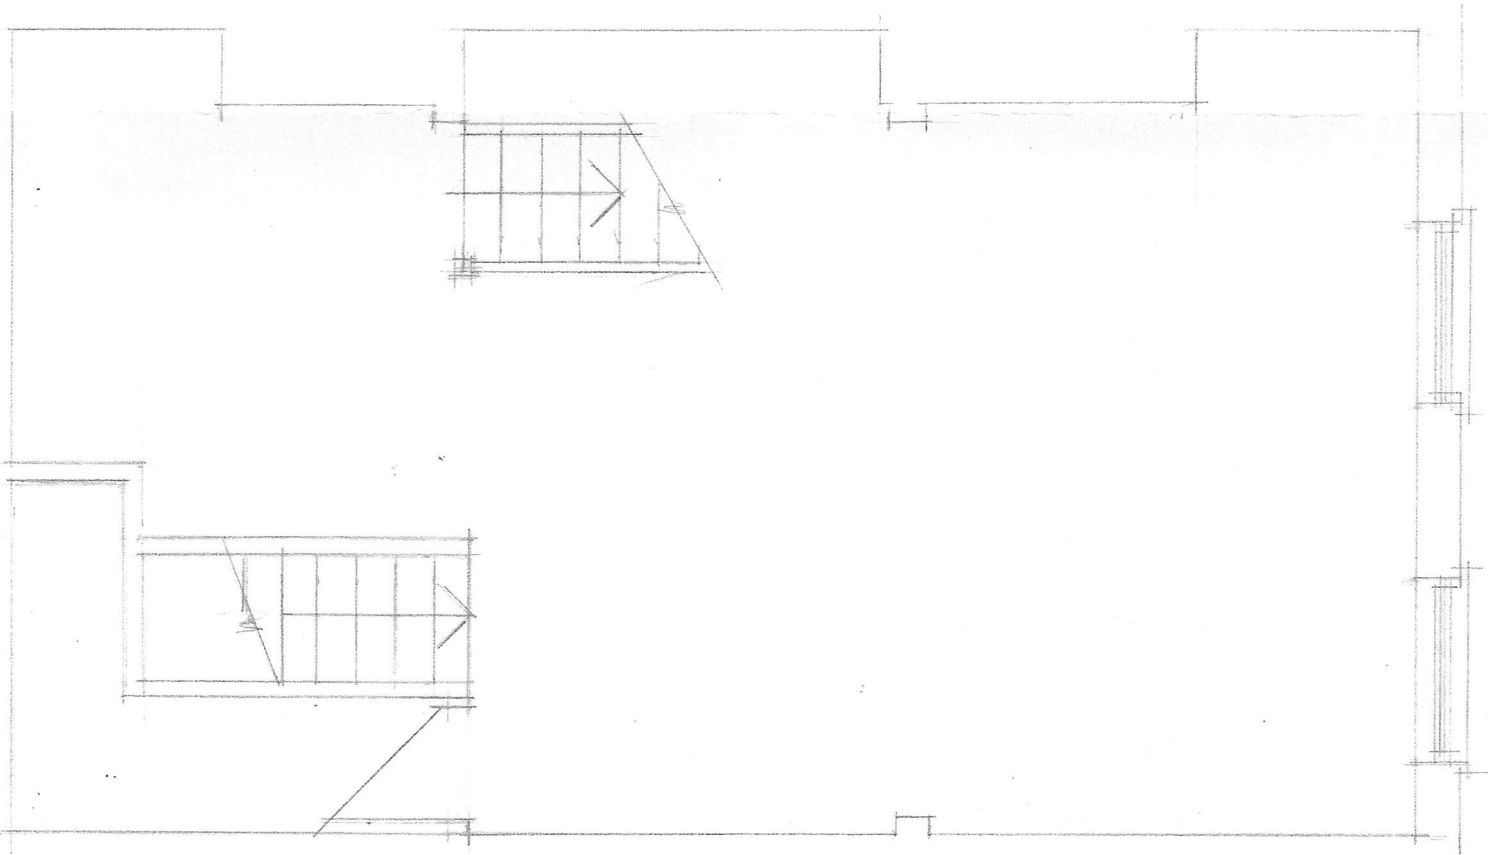

SECOND

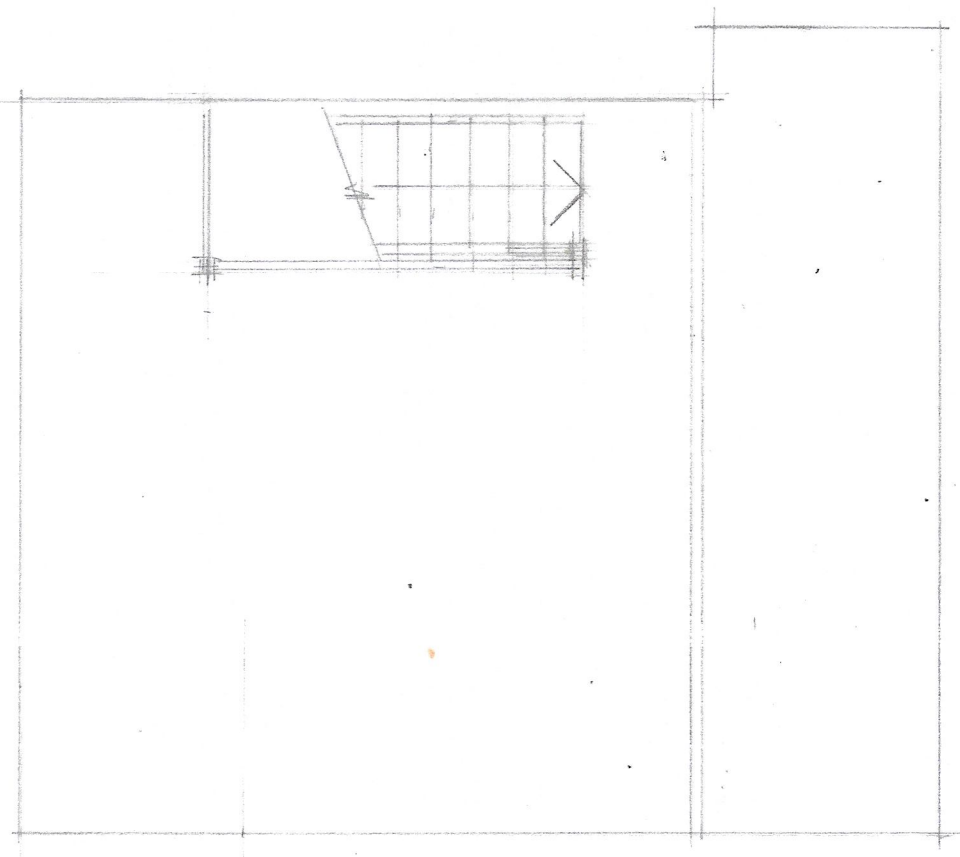

THIRD

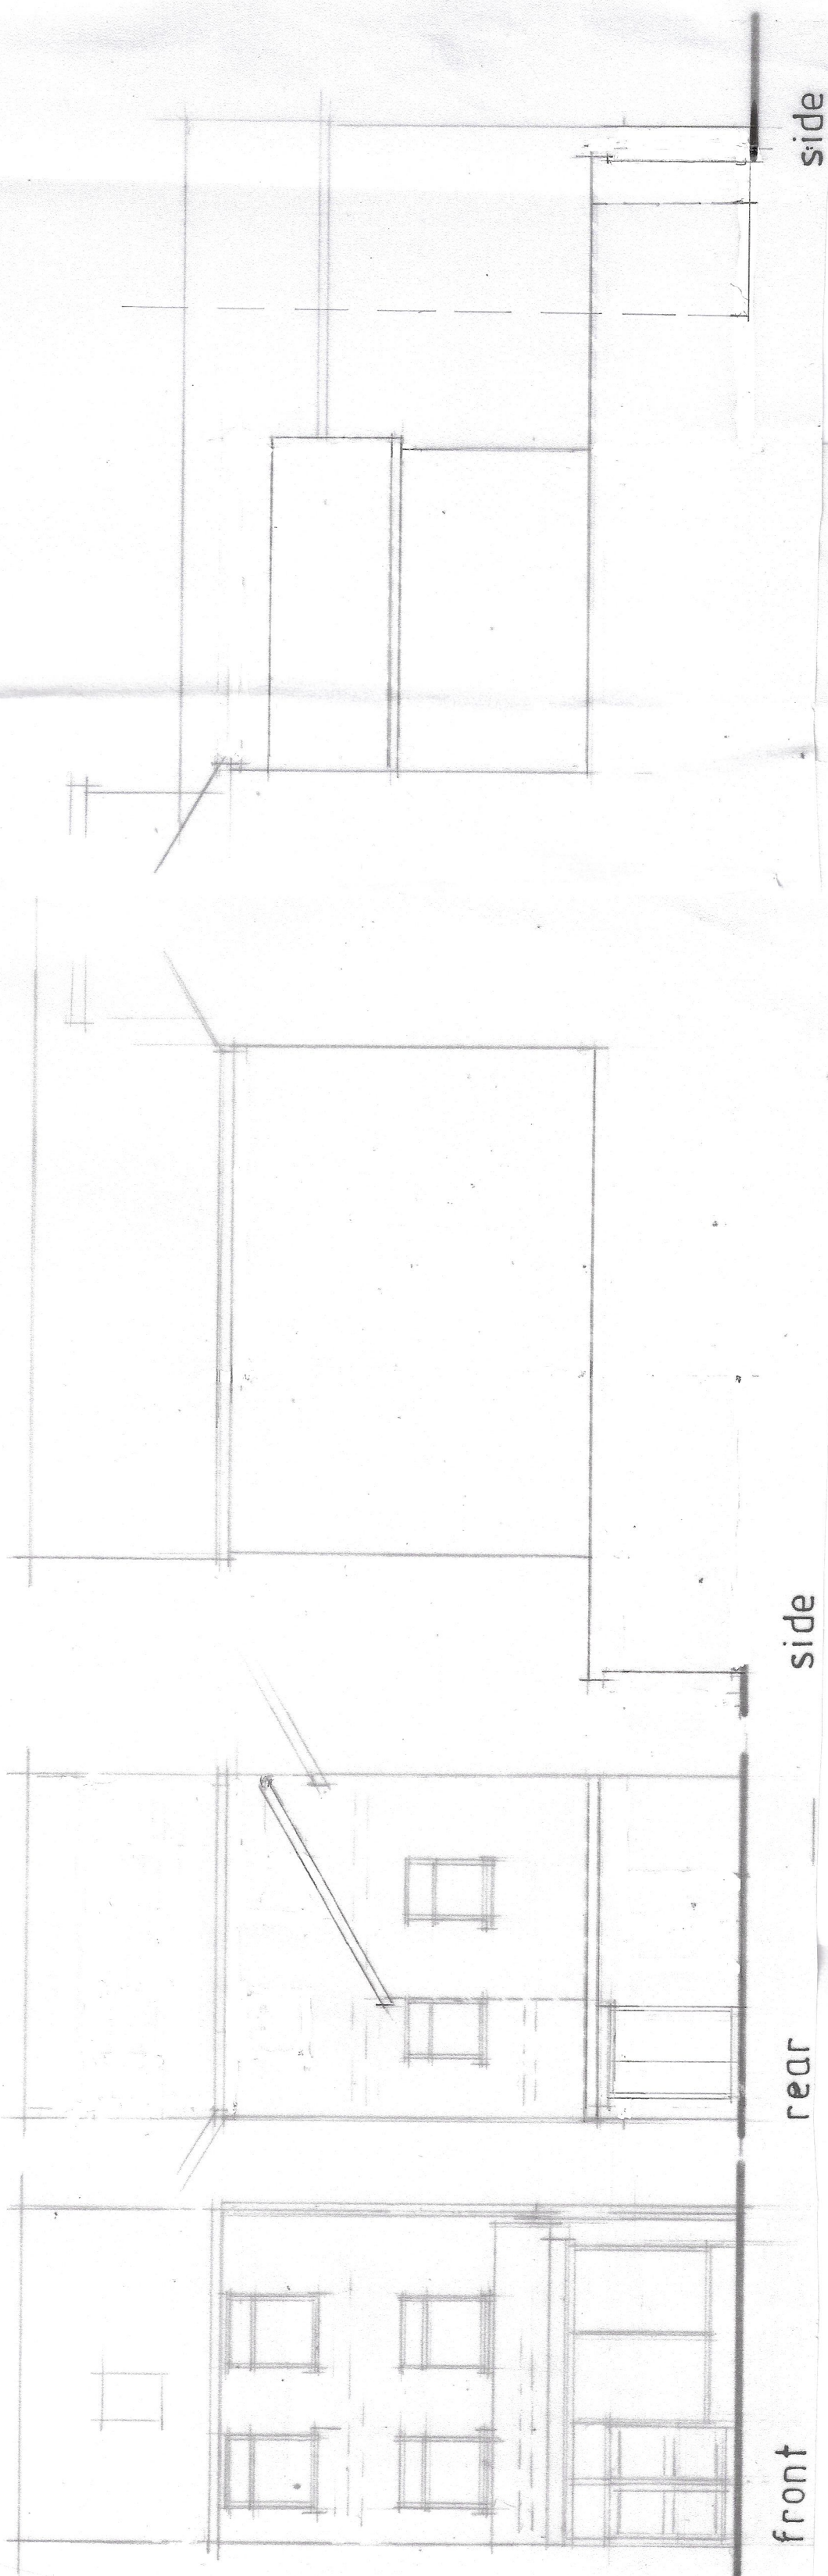

CLIENT	LUCKY SINGH PROPERTIES LTD 50 BURY NEW ROAD MANCHESTER M8 8EL
JOB TITLE	PROPOSED NEW FLATS
DRAWING TITLE	PLANS AND ELEVATIONS AS EXISTING
HOLBOROW + ORMESHER LIMITED	architectural & interior design
COMPANY ADDRESS:	100-102, WILLOW MIDSWICH CHESHIRE CV10 0PZ PHONE: 0770 884 989
SCALE	1:50 & 1:100
DATE	
BY	
APPROVED	
DRAWING NUMBER	2321 / 23 / 01