


ROOM G.01

- No cornice
- Ceiling is gone completely
- Exposed timber joists




ROOM G.02

- Cornice as noted on the plan
- Plasterboard ceiling
- Partially collapsed ceiling as noted on the plan
- Water damage restricted to plasterboard ceiling

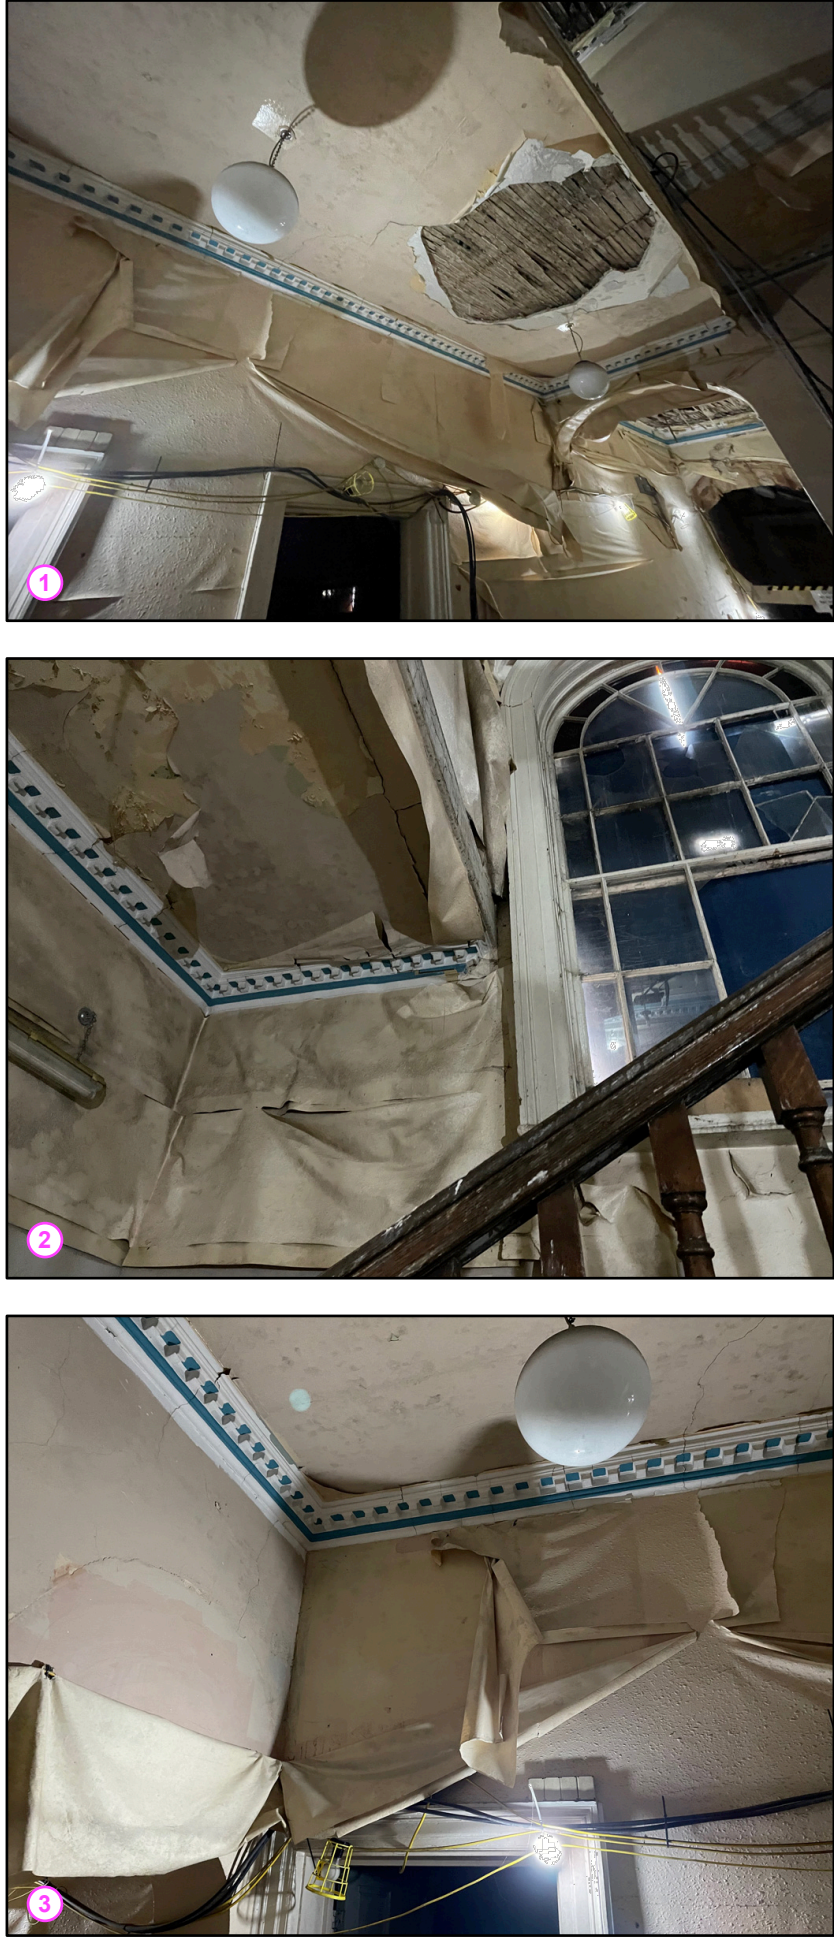

ROOM G.03

- Cornice as noted on the plan
- Most of the cornice is water damaged
- Partially collapsed ceiling as noted on the plan
- Ceiling is damaged

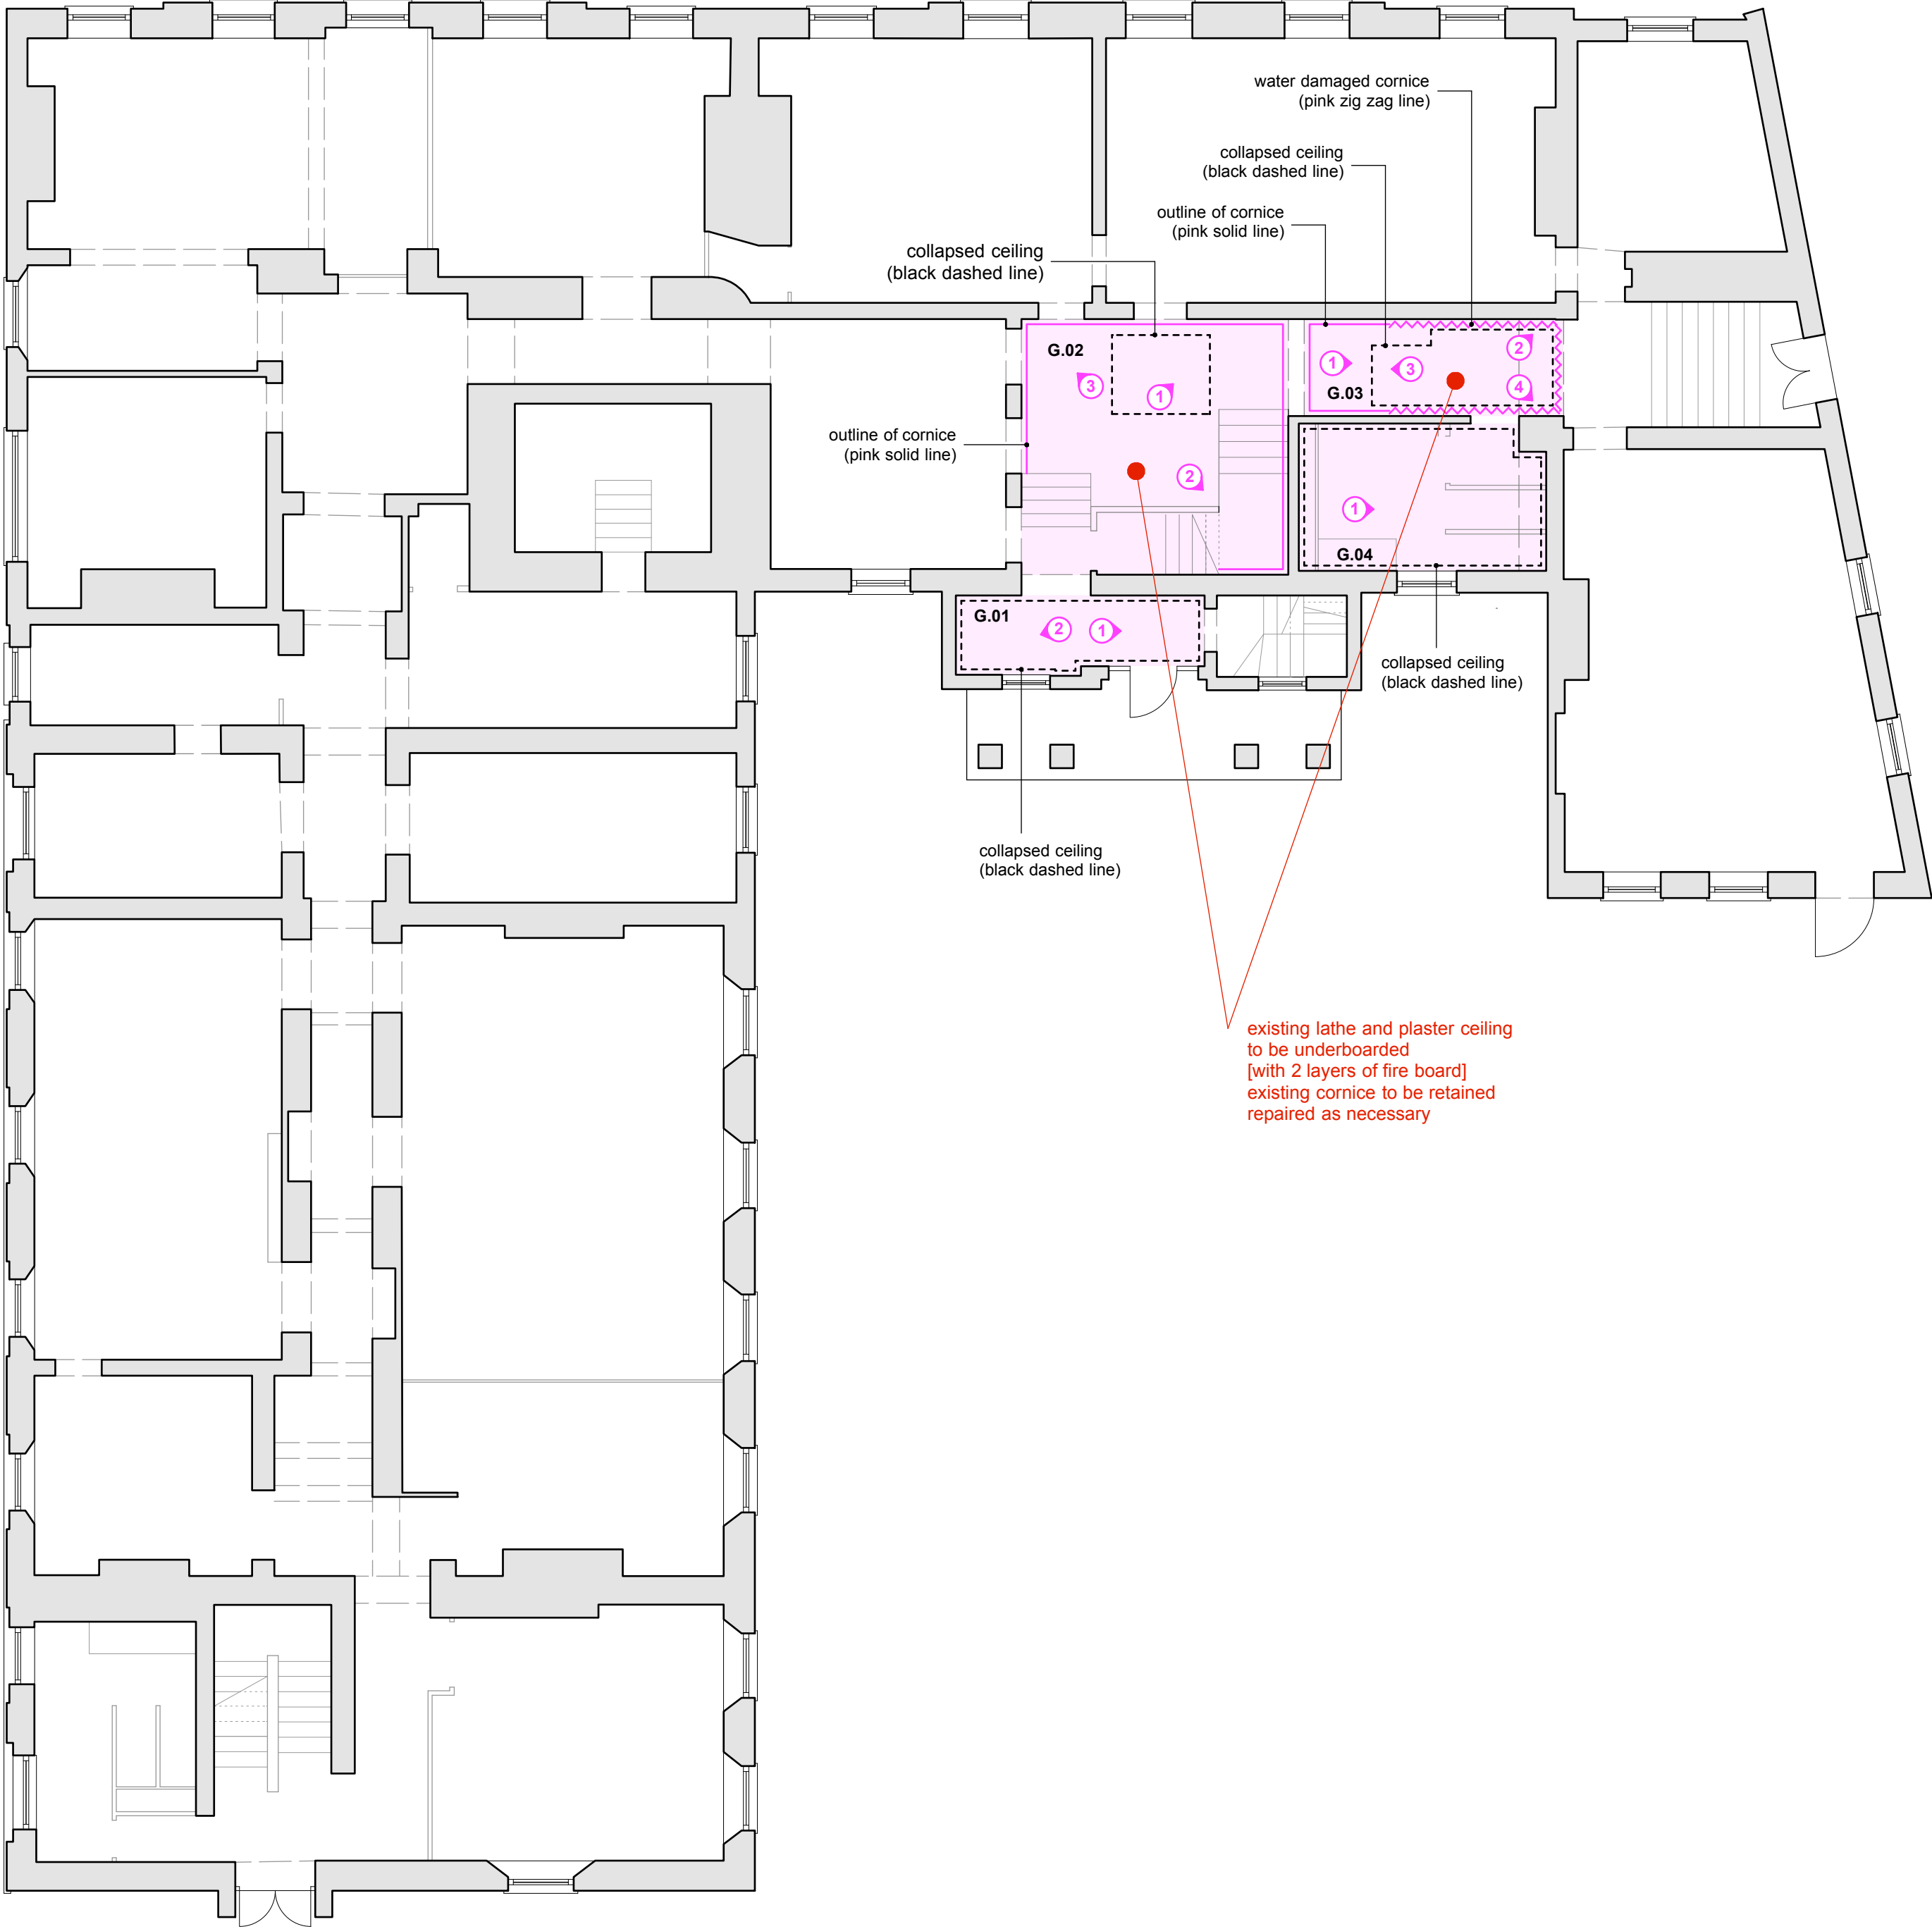

ROOM G.04

- No cornice
- Ceiling is gone completely
- Exposed timber joists



Do not scale from this drawing.
All dimensions are to be checked on site prior to commencing works on site. Discrepancy found between information given on this drawing and that given elsewhere or recorded on site shall be notified immediately to the project architect in writing.

PRELIMINARY ISSUE



snookarchitects	project:	bridgewater house
89 Wood Street	dwg no:	301
Liverpool	dwg title:	GF ceilings & cornice
t: 0151 707 0100	scale:	1:100 @ a1