


THE DEPTH OF THE GULLY CAN BE INCREASED BY UPTO 300mm BY FITTING A 225mm COUPLING CODE VC1/3 AND A 300mm HIGH RAISING PIECE CODE SIC3/1 BETWEEN THE FRAME AND THE GULLY BODY.

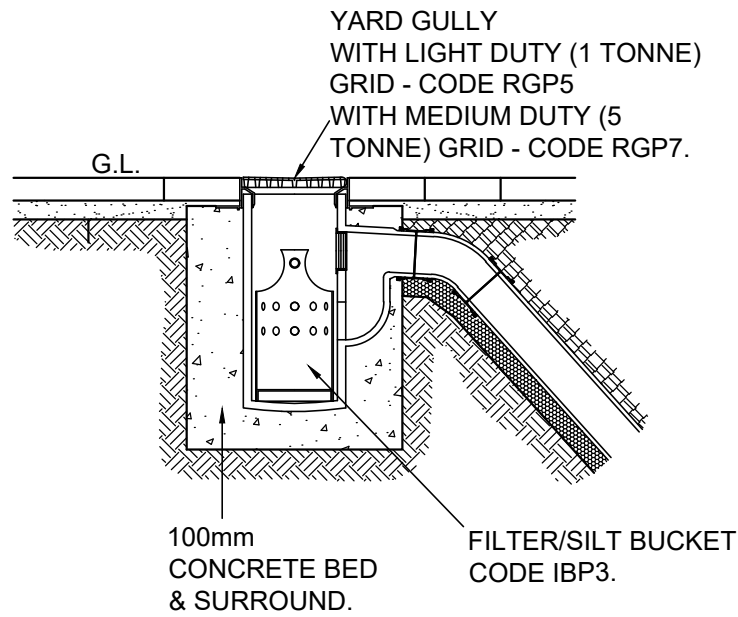


YARD GULLY

(SHOWN AS HEPWORTH PRODUCT BUT OTHER SIMILAR CAN BE USED)


NOTES

- GULLY POTS: HIGHWAY GULLIES P.C.C. TO B.S. 5911 GULLY POT TO BE OF 100 LITRES CAPACITY.
- MAXIMUM TRENCH WIDTH FOR 150mm GULLY LEAD IS 600mm.
- NUMBER OF BENDS MAY VARY DUE TO SITE DIFFERENCES - SEE DRAINAGE SCHEDULE.
- CONCRETE SURROUND TO PIPES SHALL ALWAYS FINISH AT A JOINT.
- HEAVY DUTY, CAST IRON, LAMPHOLE TYPE COVER IN HARDSTANDING AND AREAS ACCESSIBLE TO VEHICULAR TRAFFIC, TO B.S. EN 124, 1994 CLASS D400, C250, OR B125 DEPENDANT ON LOCATION.
- COVER SLAB TO BE 200MM THICK GRADE C20 CONCRETE.


INVERT OF RODDING EYE TO BE NOT GREATER THAN 1.5m ABOVE TOP OF BENCHING. (UNLESS SPECIFIC MAN ACCESS REQUIREMENTS ARE PROVIDED.)

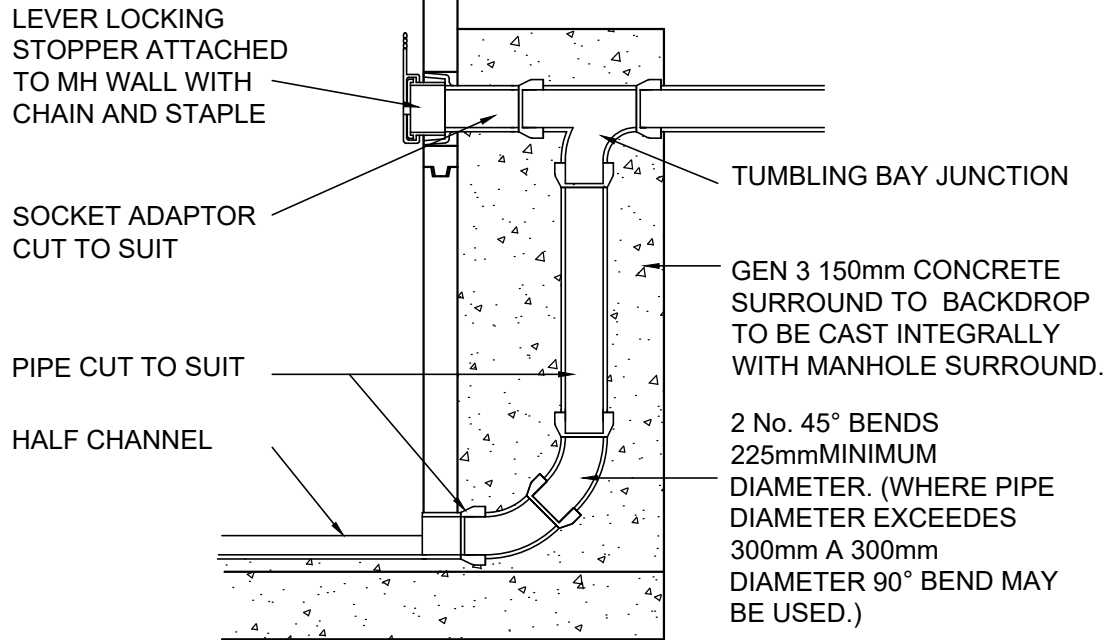

EXTERNAL VERTICAL BACKDROP

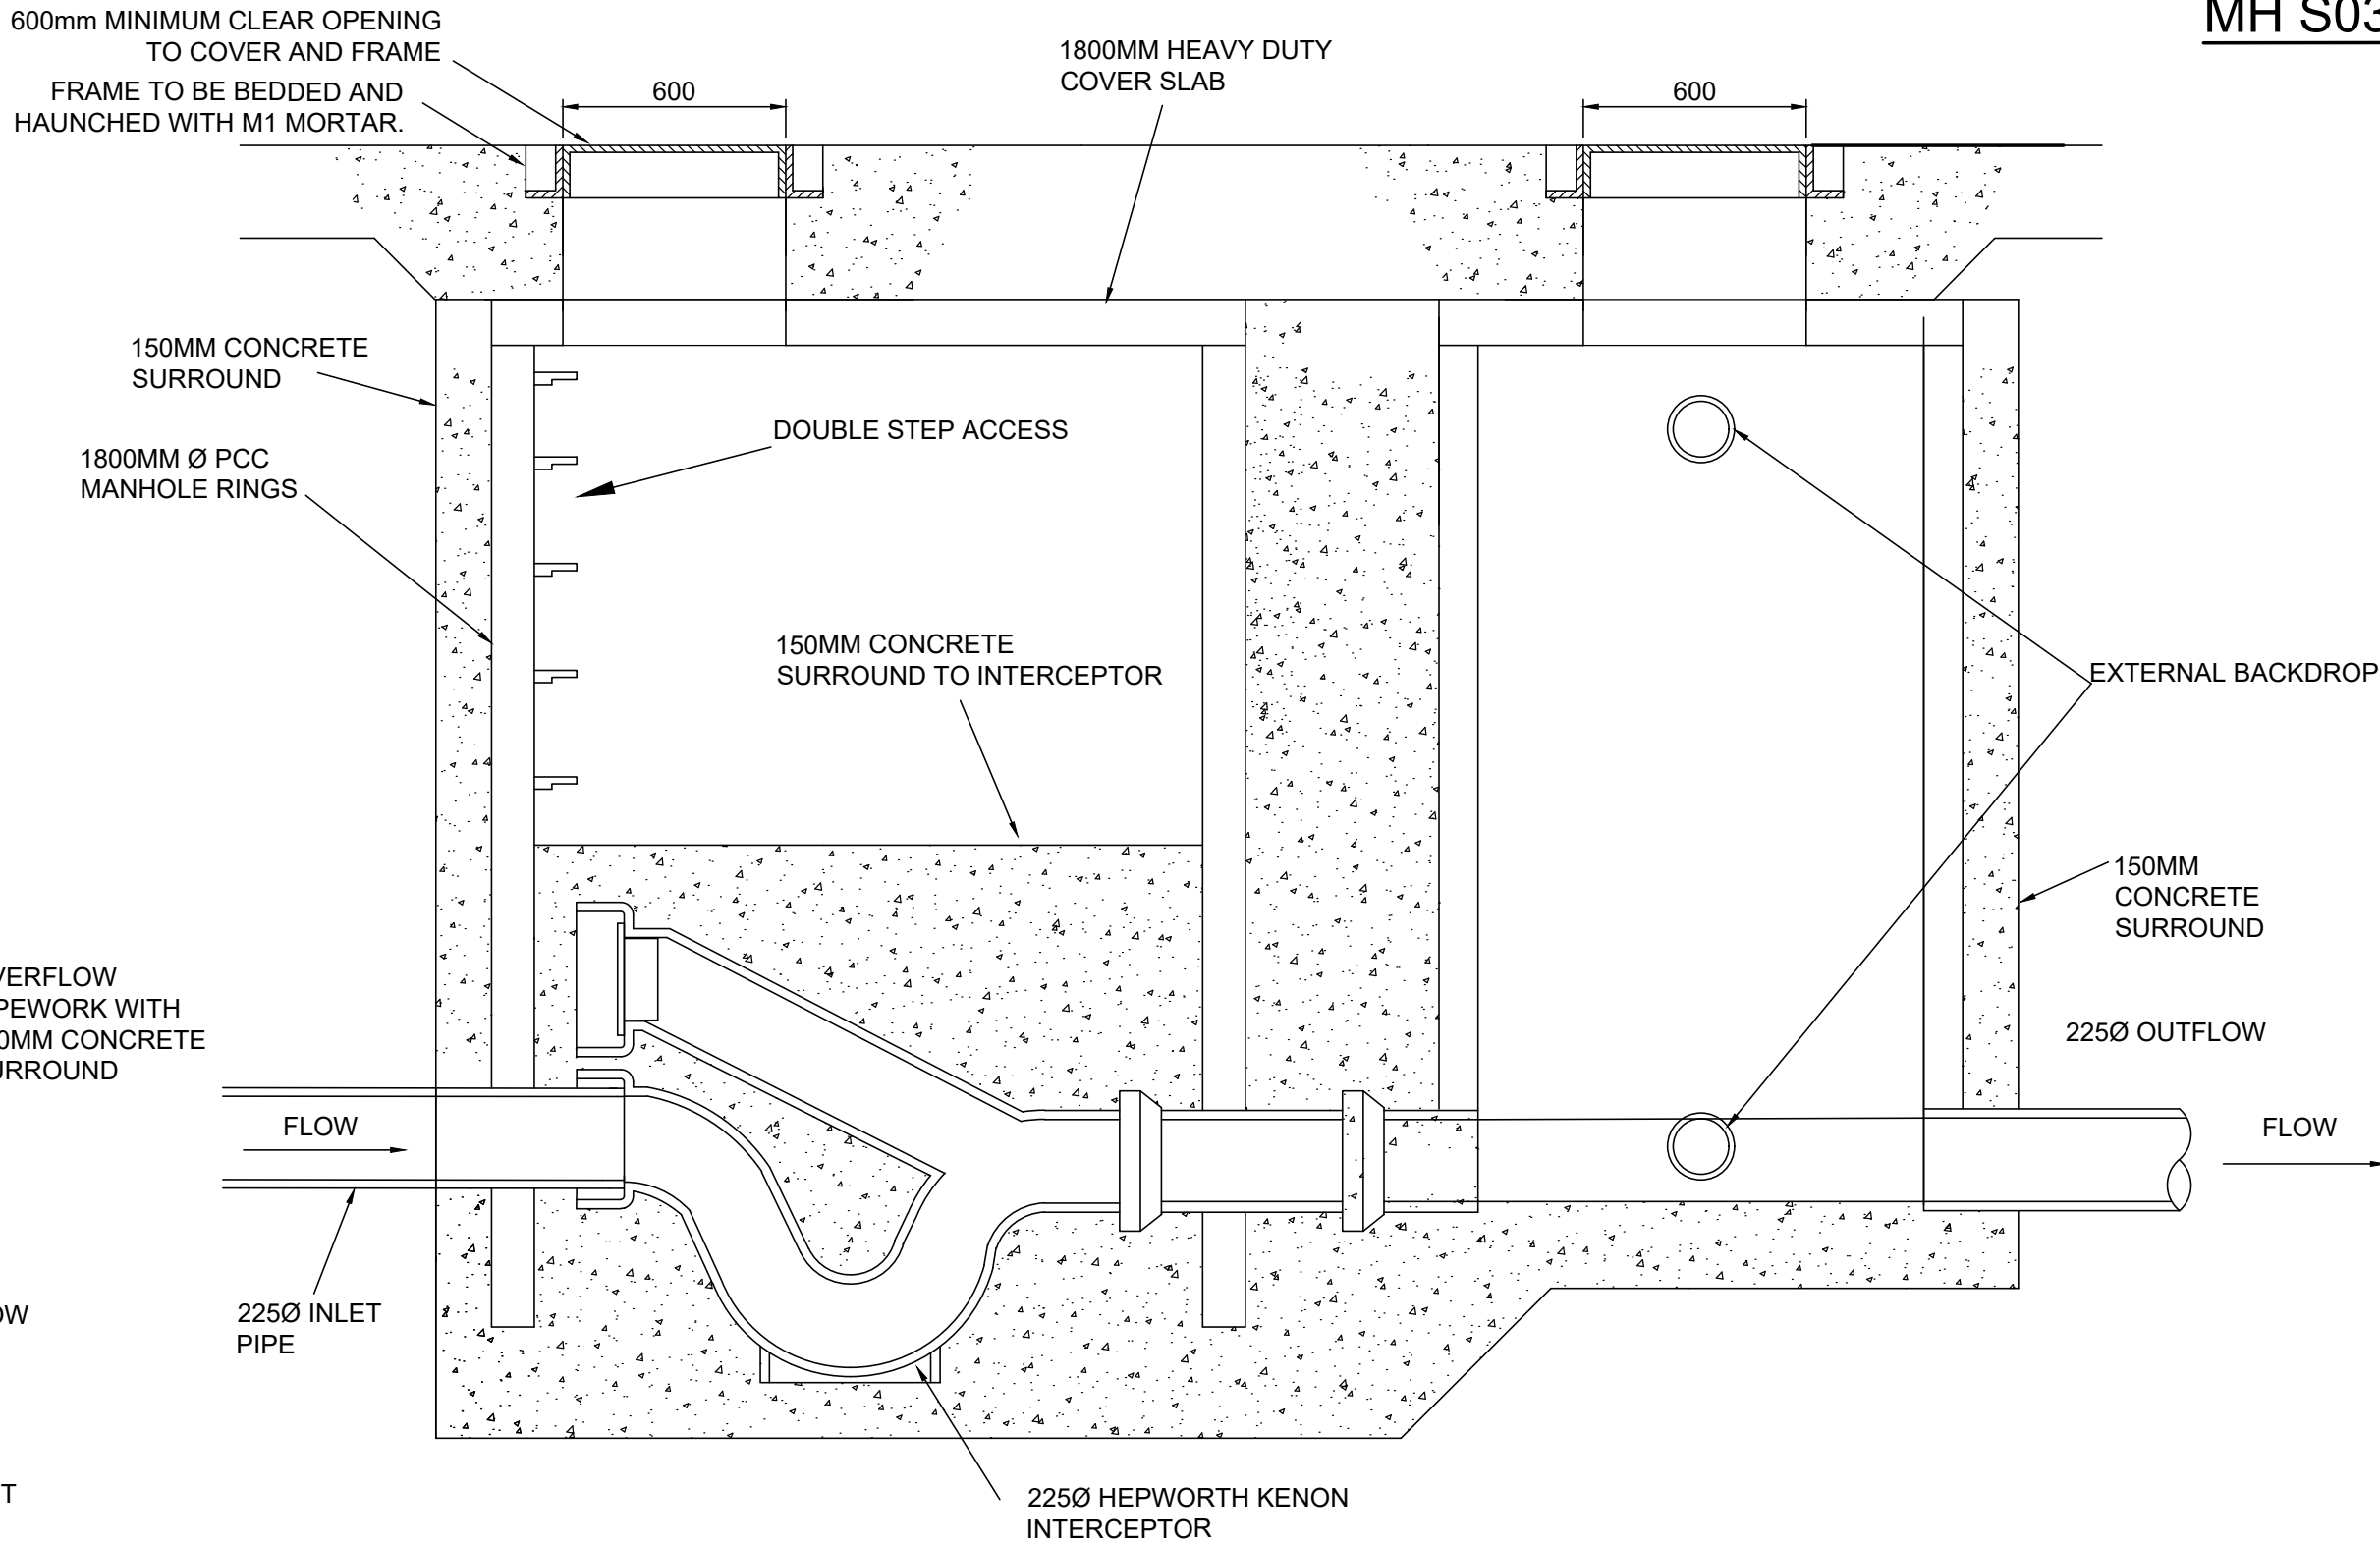


SECTION THROUGH TYPICAL INTERCEPTOR ARRANGEMENT


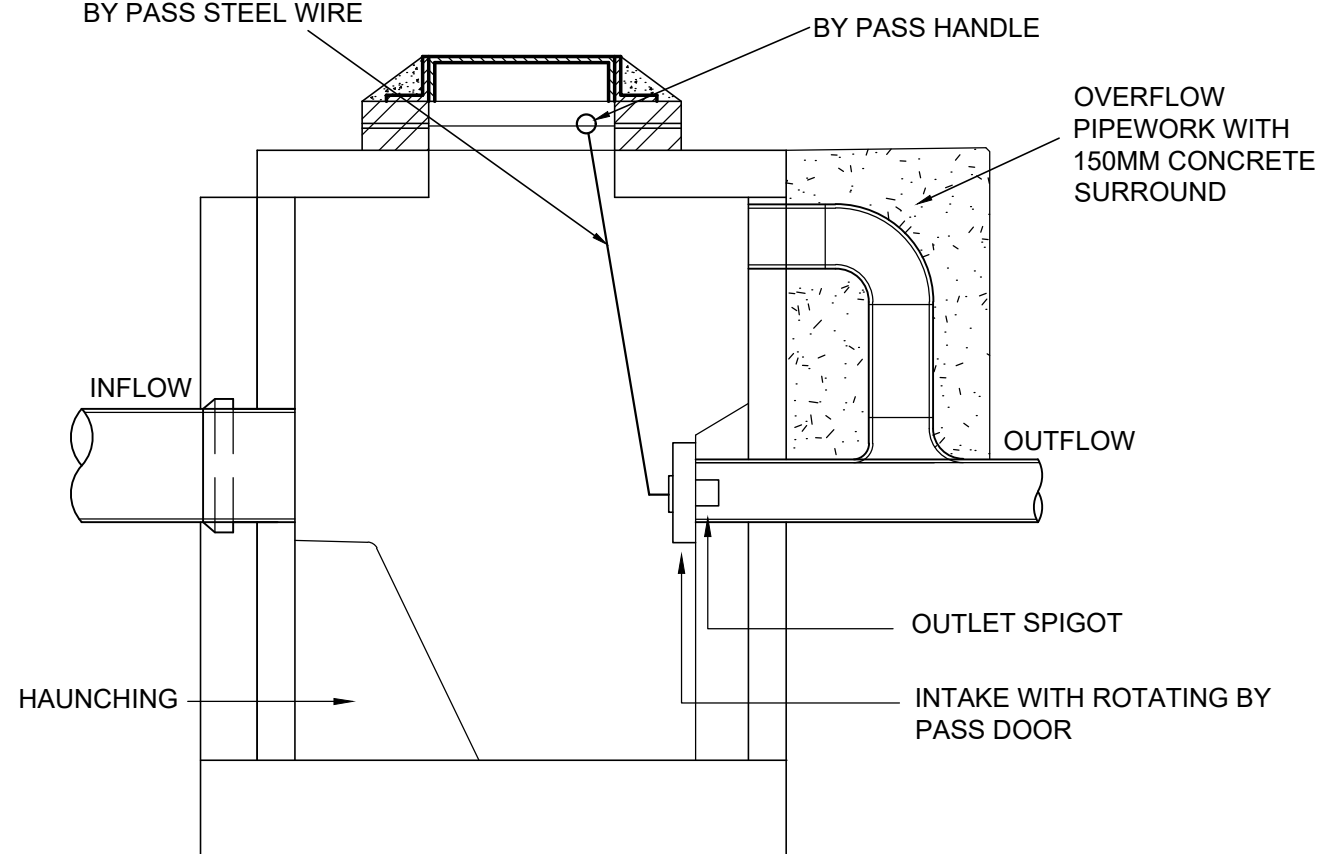


SECTION 1-1

NOTE : THIS DRAWING IS INDICATIVE ONLY. SEE MANUFACTURERS DRAWINGS AND SPECIFICATION FOR CONSTRUCTION DETAILS.

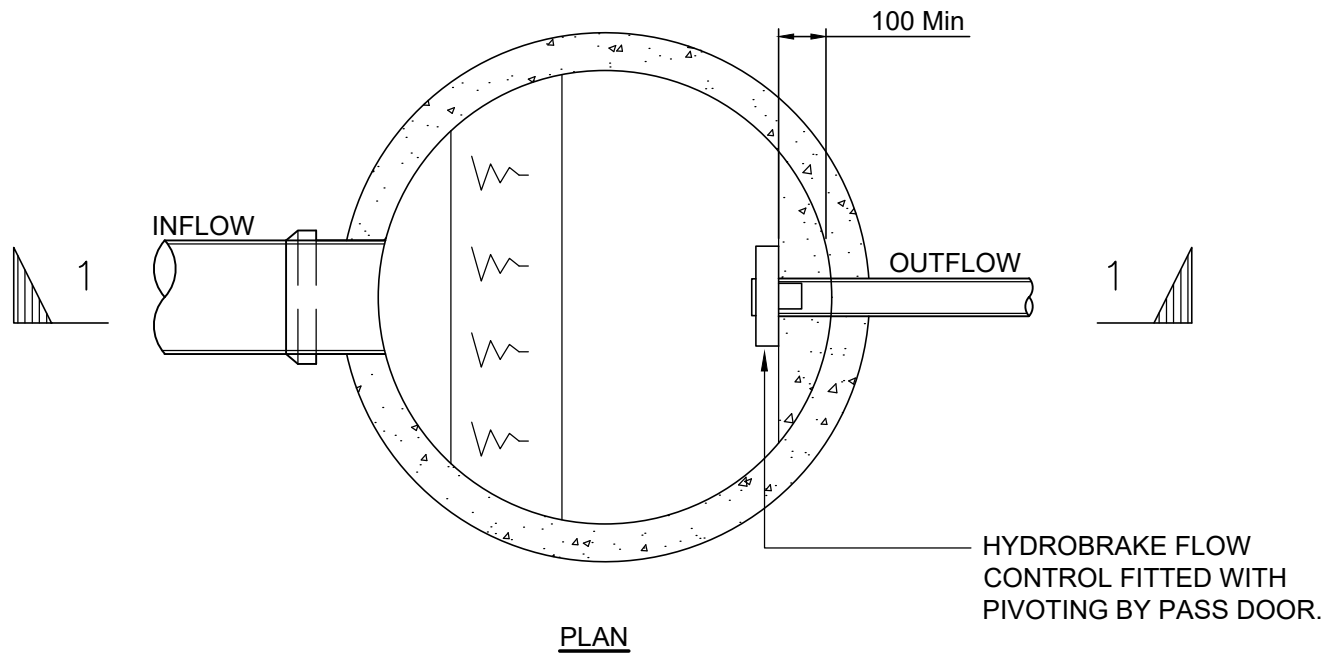

VORTEX CONTROL CHAMBER

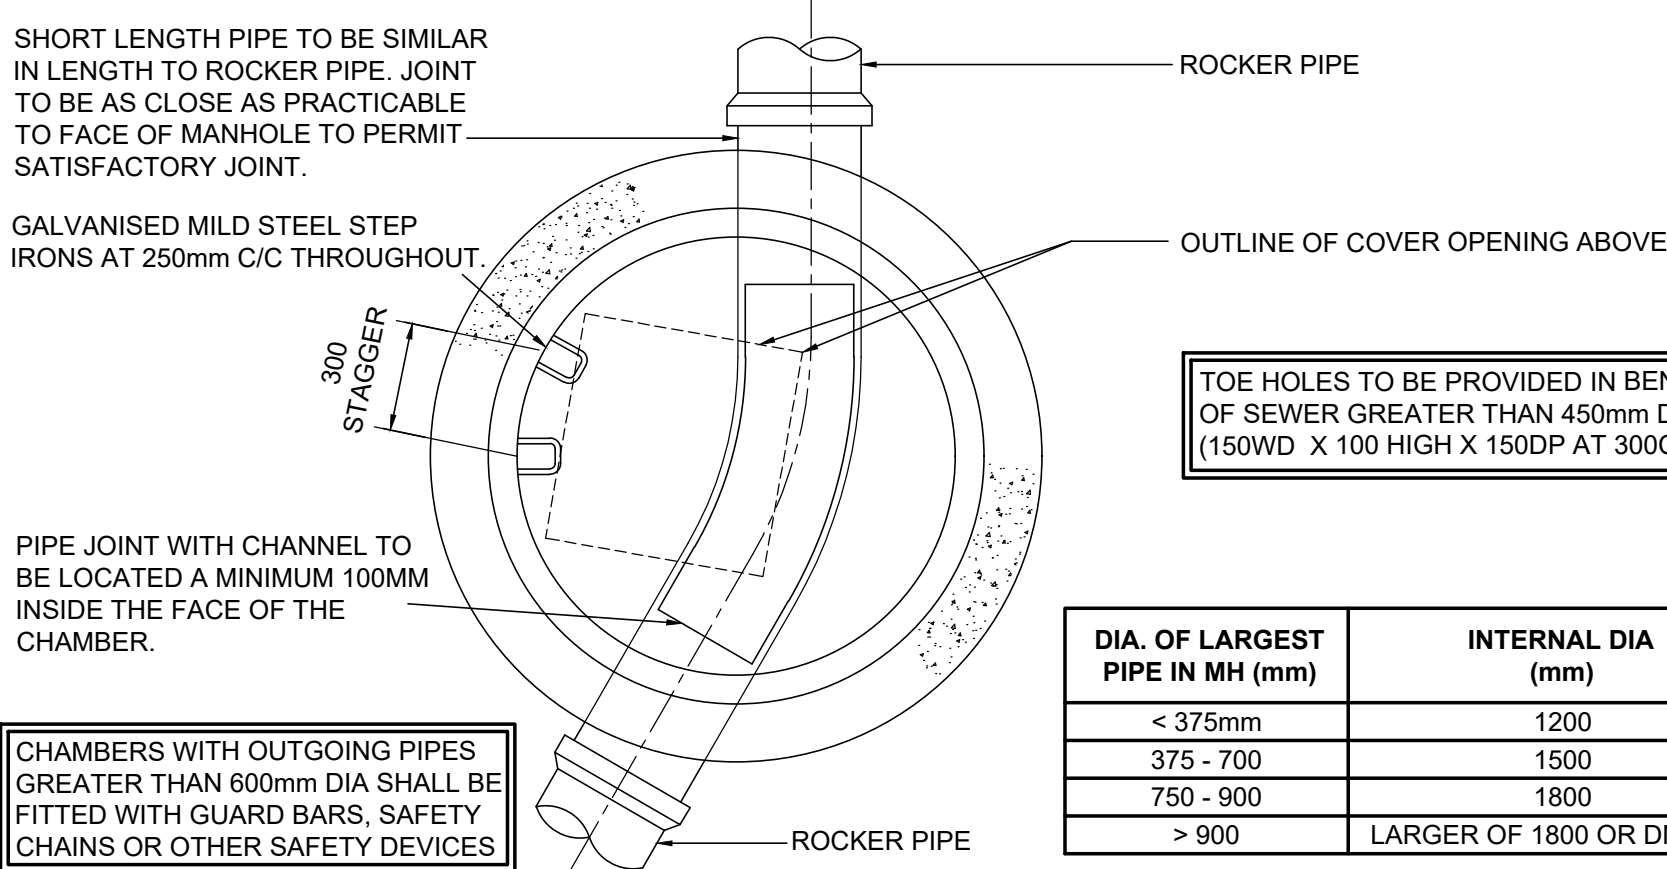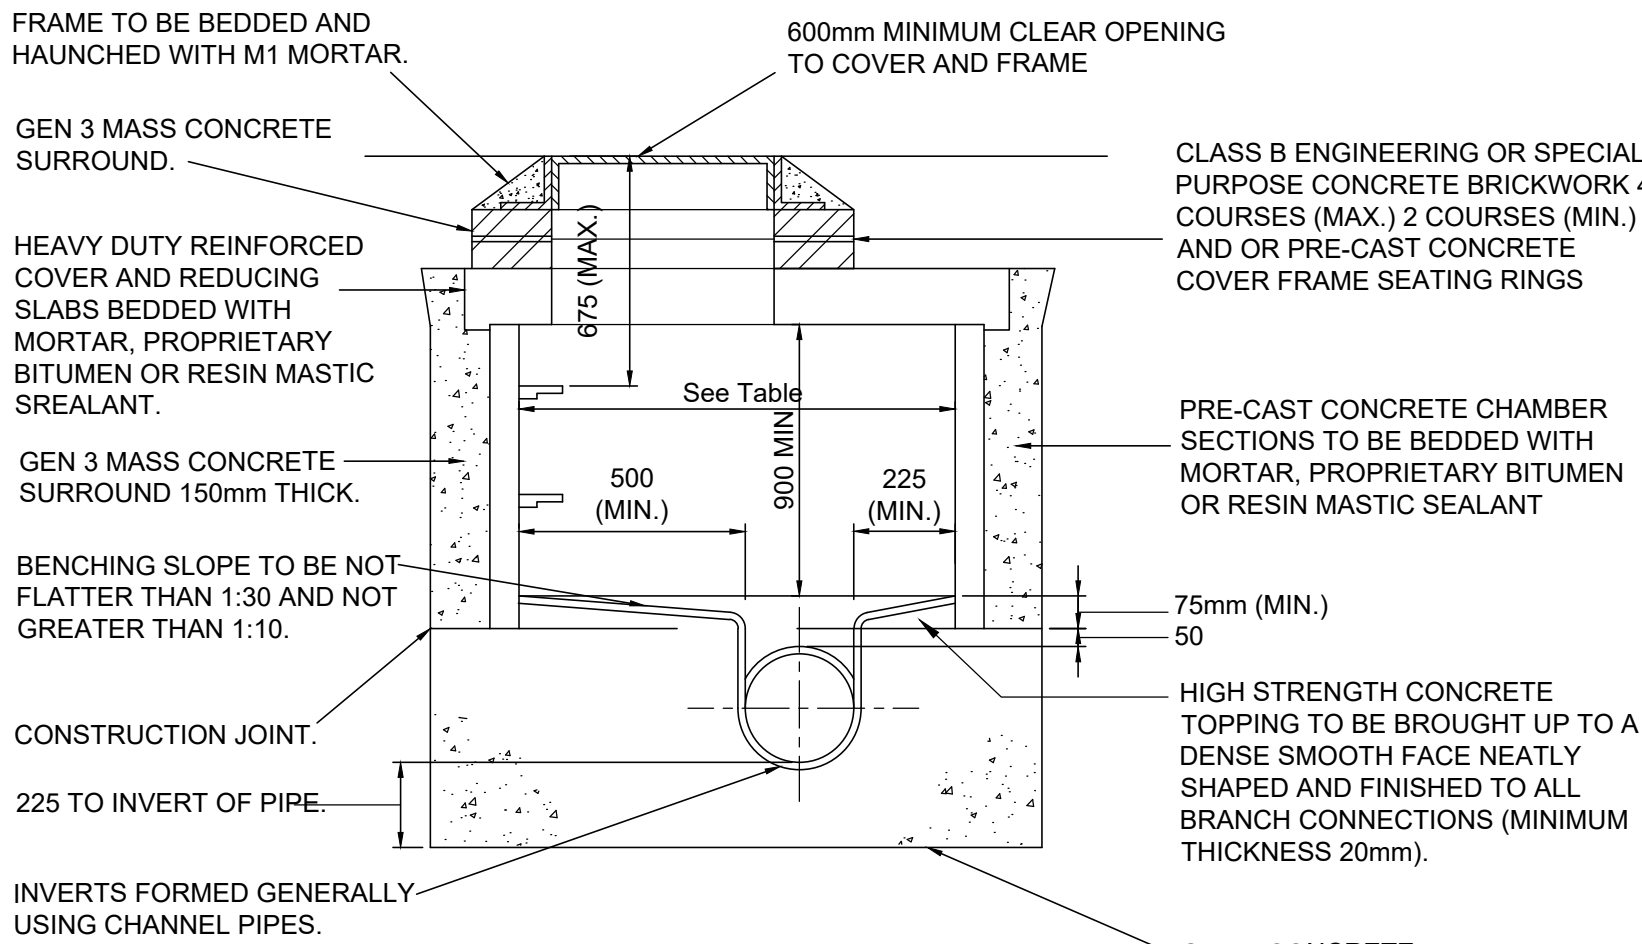

CHAMBERS WITH OUTGOING PIPES GREATER THAN 600mm DIA SHALL BE FITTED WITH GUARD BARS, SAFETY CHAINS OR OTHER SAFETY DEVICES

(1.5-3m DEEP, COVER LEVEL TO PIPE SOFFIT)

MANHOLE TYPE B

MH S03A

DISCLAIMER NOTES:

- THIS DOCUMENT IS COPYRIGHT OF THE ORIGINATOR AND MUST BE TREATED AS CONFIDENTIAL.
- THIS DOCUMENT MUST NOT BE ALTERED, REPRODUCED OR DISTRIBUTED WITHOUT PRIOR WRITTEN CONSENT OF THE ORIGINATOR.
- THIS DOCUMENT MUST NOT BE ALTERED - THE ORIGINATOR ACCEPTS NO RESPONSIBILITY FOR ANY DISCREPANCIES ARISING AS A RESULT OF THE ORIGINATORS INFORMATION BEING ALTERED BY OTHERS.
- ANY DISCREPANCY MUST BE REPORTED TO THE ORIGINATOR.
- DO NOT SCALE THIS DOCUMENT - USE FIGURED DIMENSIONS ONLY.
- ALL DIMENSIONS MUST BE CHECKED ON SITE PRIOR TO COMMENCEMENT OF ANY RELATED WORKS.
- THIS DOCUMENT MUST BE READ IN CONJUNCTION WITH ALL SUPPORTING DOCUMENTS PRODUCED BY THE ORIGINATOR AND OTHER PROJECT DISCIPLINES.
- THE ORIGINATOR ACCEPTS NO RESPONSIBILITY FOR THE ACCURACY OF BACKGROUND INFORMATION PRODUCED BY THIRD PARTIES - THIS MUST BE TREATED AS INDICATIVE ONLY.
- USERS OF THIS DOCUMENT ARE RESPONSIBLE FOR CHECKING WHICH REVISION IS CURRENT.
- THE DOCUMENT STATUS "INFORMATION" OR "PRELIMINARY" INDICATES THAT THIS DRAWING IS FOR REFERENCE PURPOSES ONLY - THE ORIGINATOR WILL ACCEPT NO RESPONSIBILITY FOR THE COMPLETENESS OF INFORMATION UNDER THIS STATUS.
- THE DOCUMENT STATUS "RECORD" OR "AS BUILT" HAS BEEN PREPARED, IN PART, BASED UPON INFORMATION FURNISHED BY OTHERS. WHILE THIS INFORMATION IS BELIEVED TO BE RELIABLE, THE ORIGINATOR ASSUMES NO RESPONSIBILITY FOR THE ACCURACY OF THIS "RECORD" OR "AS BUILT" DOCUMENT OR FOR ANY ERRORS OR OMISSIONS THAT MAY HAVE BEEN INCORPORATED INTO IT AS A RESULT OF INCORRECT INFORMATION PROVIDED TO THE ORIGINATOR. THOSE RELYING ON THE "RECORD" OR "AS BUILT" DOCUMENT ARE ADVISED TO OBTAIN INDEPENDENT VERIFICATION OF ITS ACCURACY.

DRAWING NOTES:

CDM REGULATIONS 2015

SIGNIFICANT OR NON-OBVIOUS RISKS AND RISKS WHICH ARE DIFFICULT TO MANAGE ARE IDENTIFIED ON THIS DRAWING USING THE FOLLOWING SYMBOL, IDENTIFIED TO THE RIGHT WITH BRIEF ACCOMPANYING TEXT. FOR FURTHER DETAILS OF THE RISKS IDENTIFIED BY DESIGNERS, REFERENCE SHOULD BE MADE TO CDM HAZARD REGISTER.



P01	PRELIMINARY ISSUE	09.07.21	AS	ED
REV	DESCRIPTION	DATE	BY	CHKD

ORIGINATOR:

RIDGE

5TH FLOOR
BELVEDERE HOUSE
12 BOOTH STREET
MANCHESTER, M2 4AW

TEL: 0161 833 9579
WWW.RIDGE.CO.UK

CLIENT:

MULBURY CITY

IN ASSOCIATION WITH:

PROJECT:

GOULDEN STREET

TITLE:

DRAINAGE DETAILS
SHEET 1

ENG/TECH:	CSE:	ICSE:	SCALE:	1:100	@	A1
AS	ED	ED	STATUS ISSUE:	09.07.21		

STATUS:

PRELIMINARY

"UNLESS ISSUED FOR CONSTRUCTION - WORKS AT CLIENT/CONTRACTORS RISK"

SUITABILITY: S0 - Initial Status or WIP

PROJECT:	ORG:	ZONE:	LEVEL:	TYPE:	ROLE:	NUMBER:	REV:
5015327	RDG	XX	XX	DR	C	0102	P01