



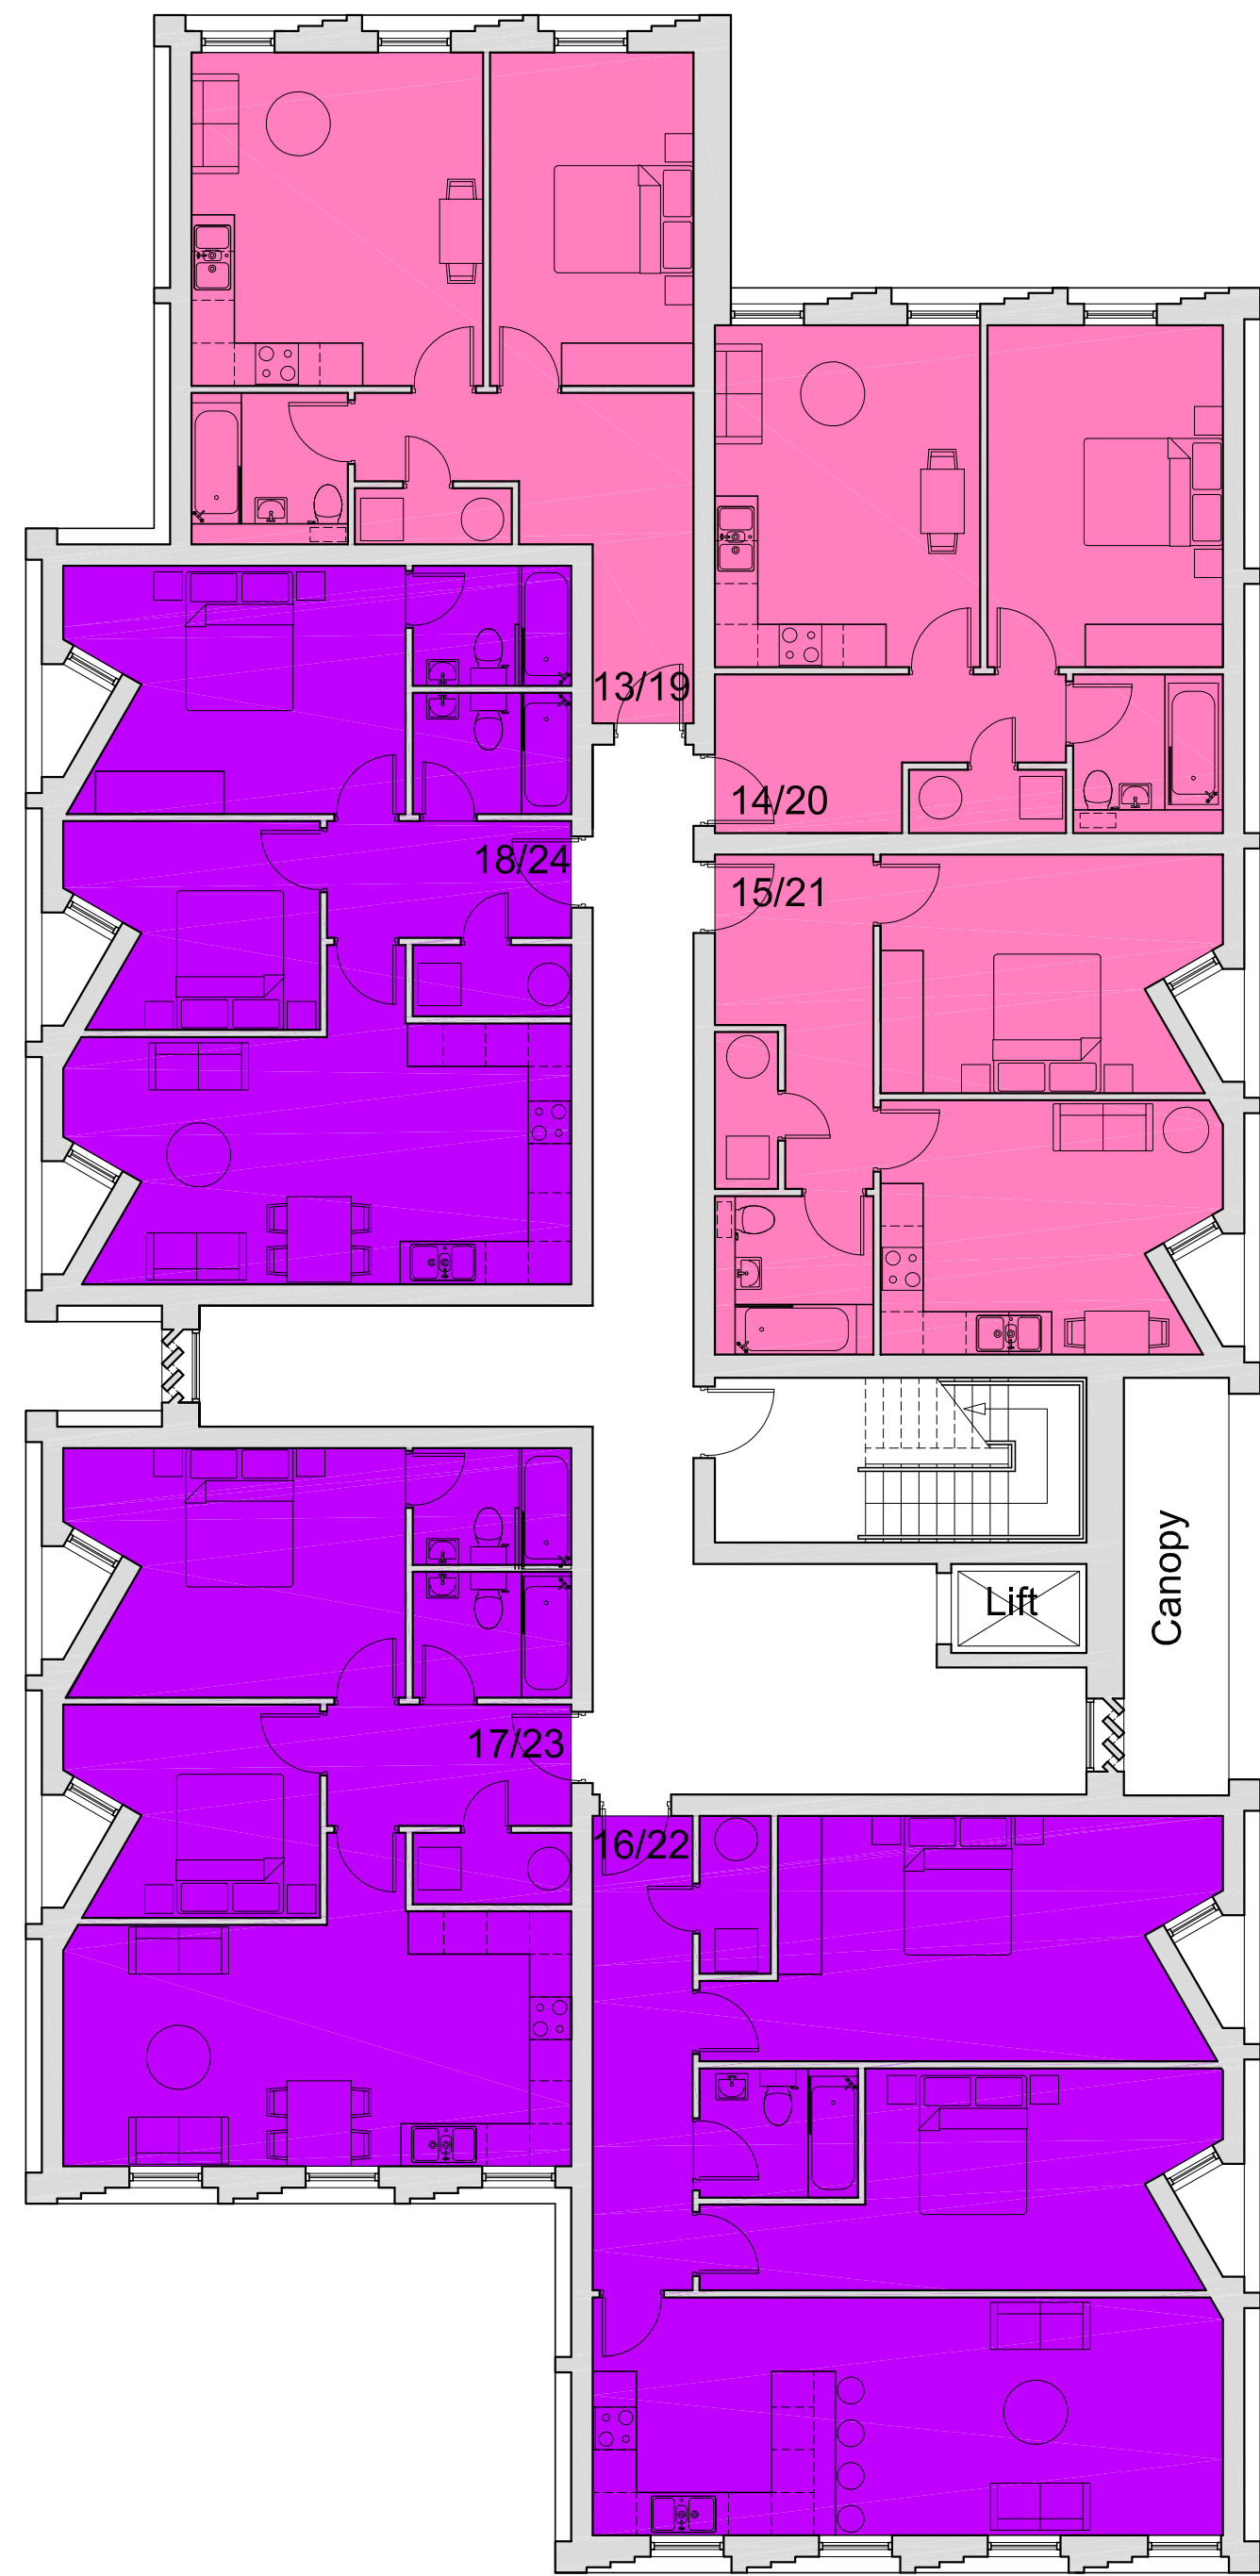


1-bed Apartment
2-bed Apartment

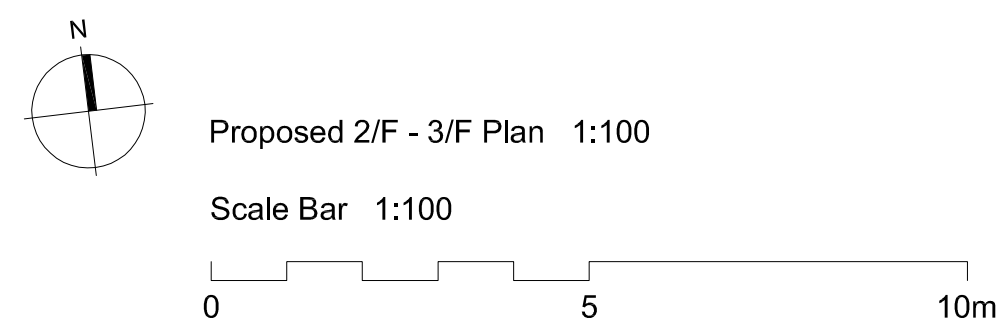

Proposed 2/F - 3/F Plan 1:100

Scale Bar 1:100

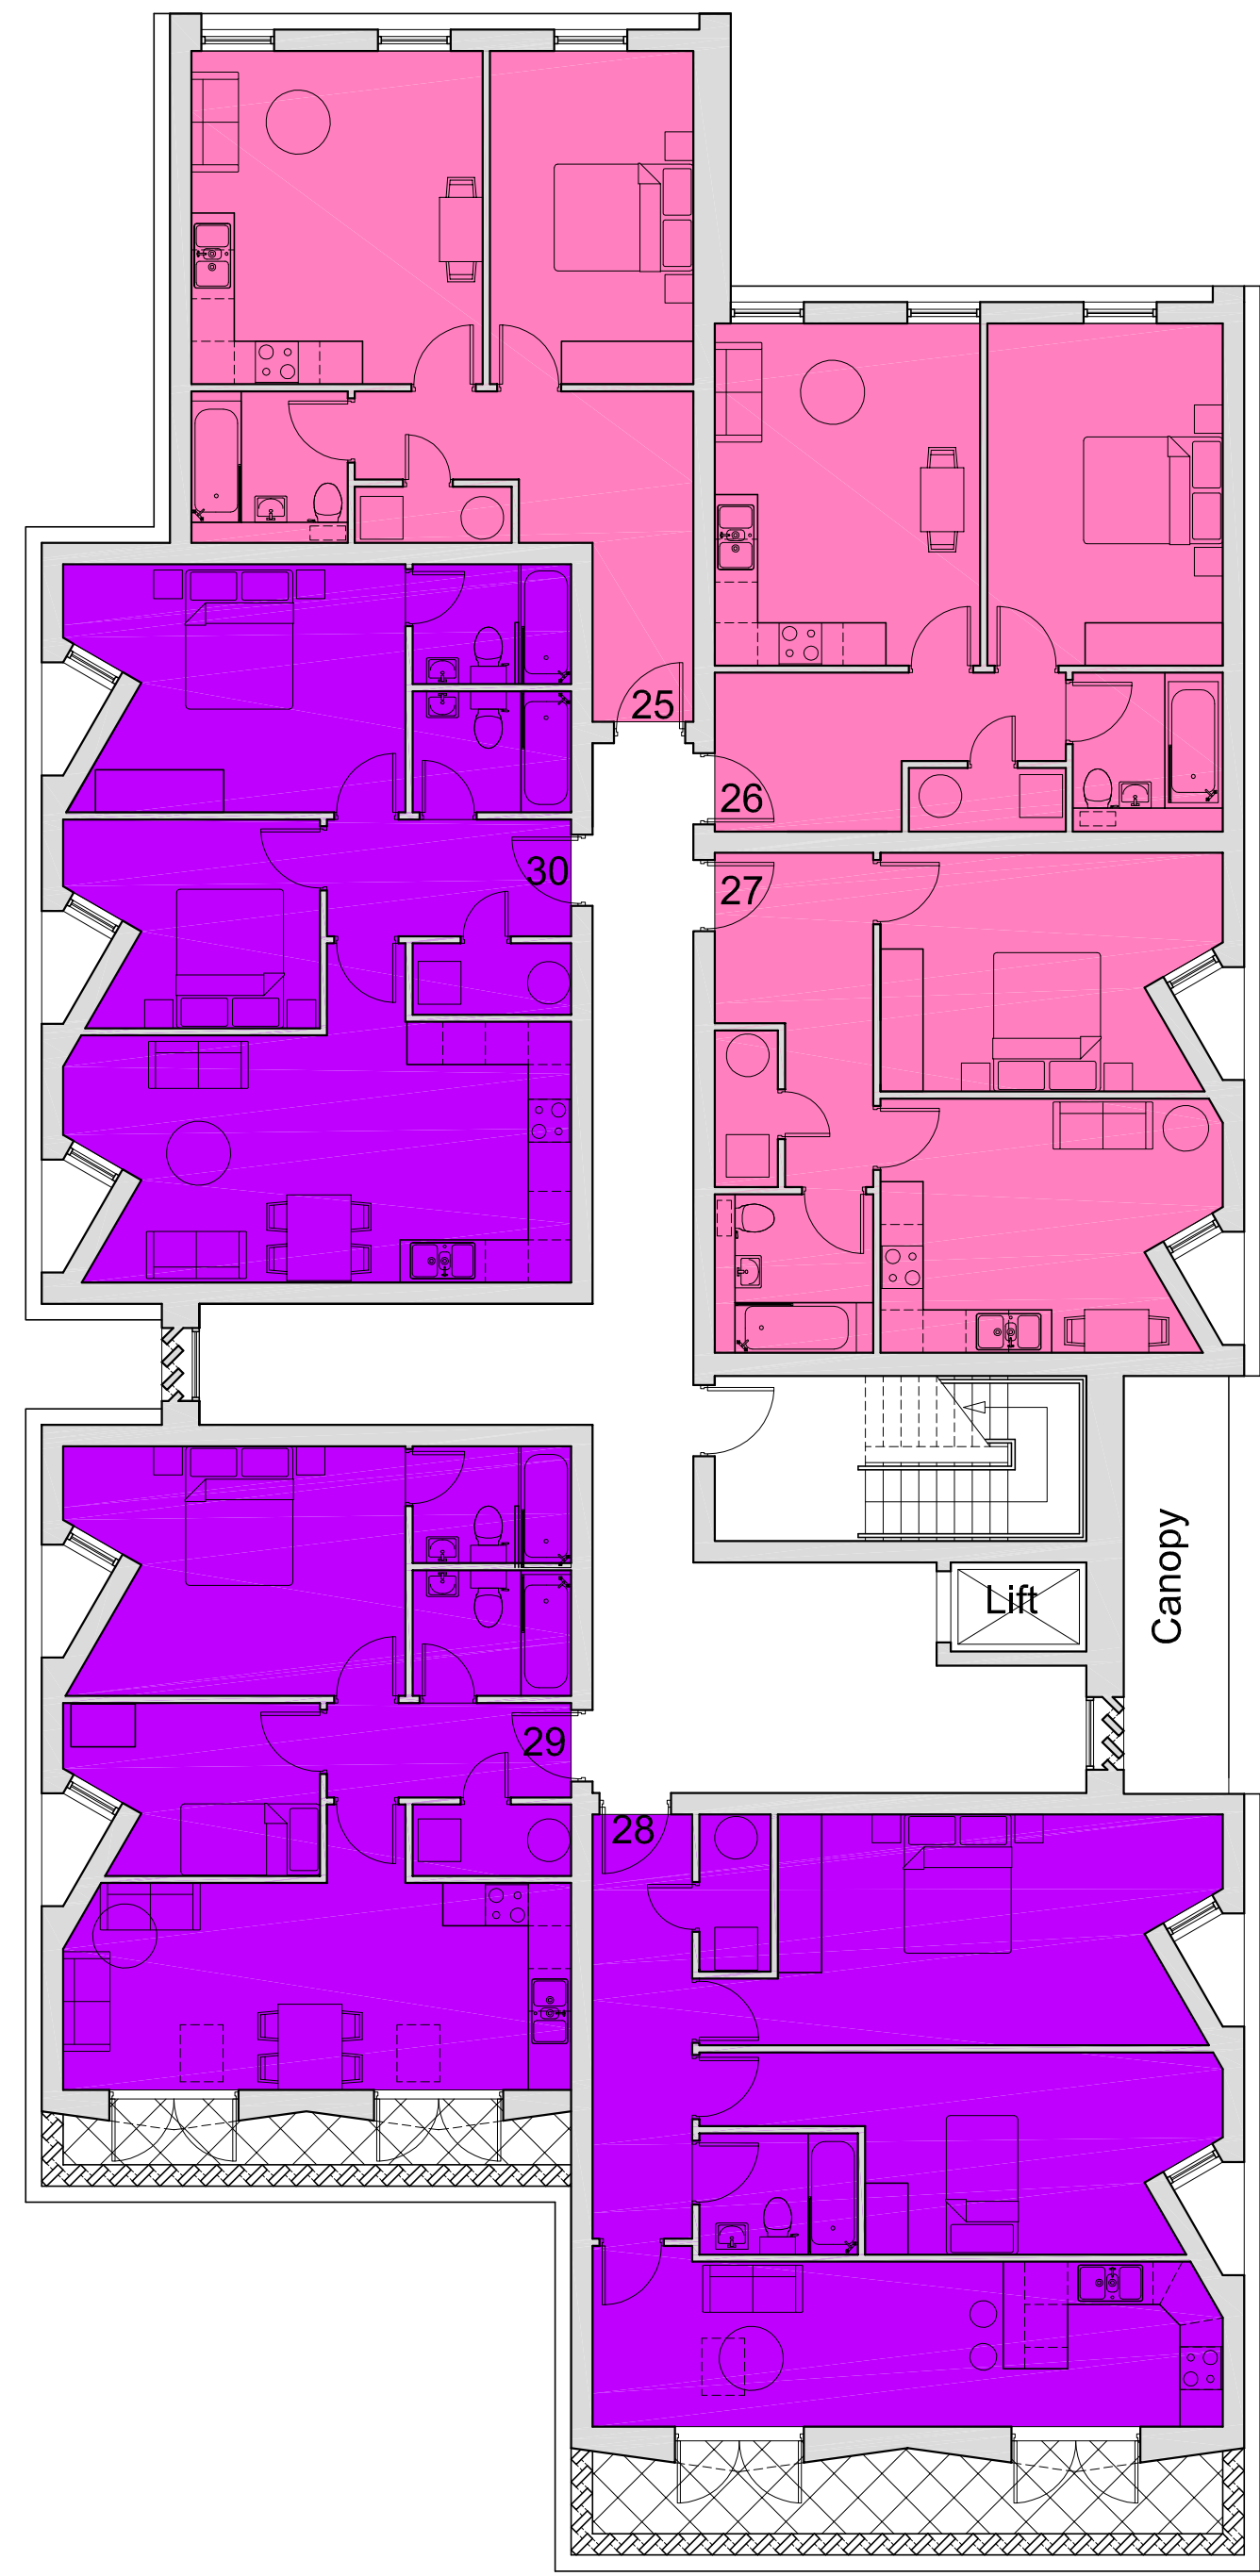

Proposed 4/F Plan 1:100