


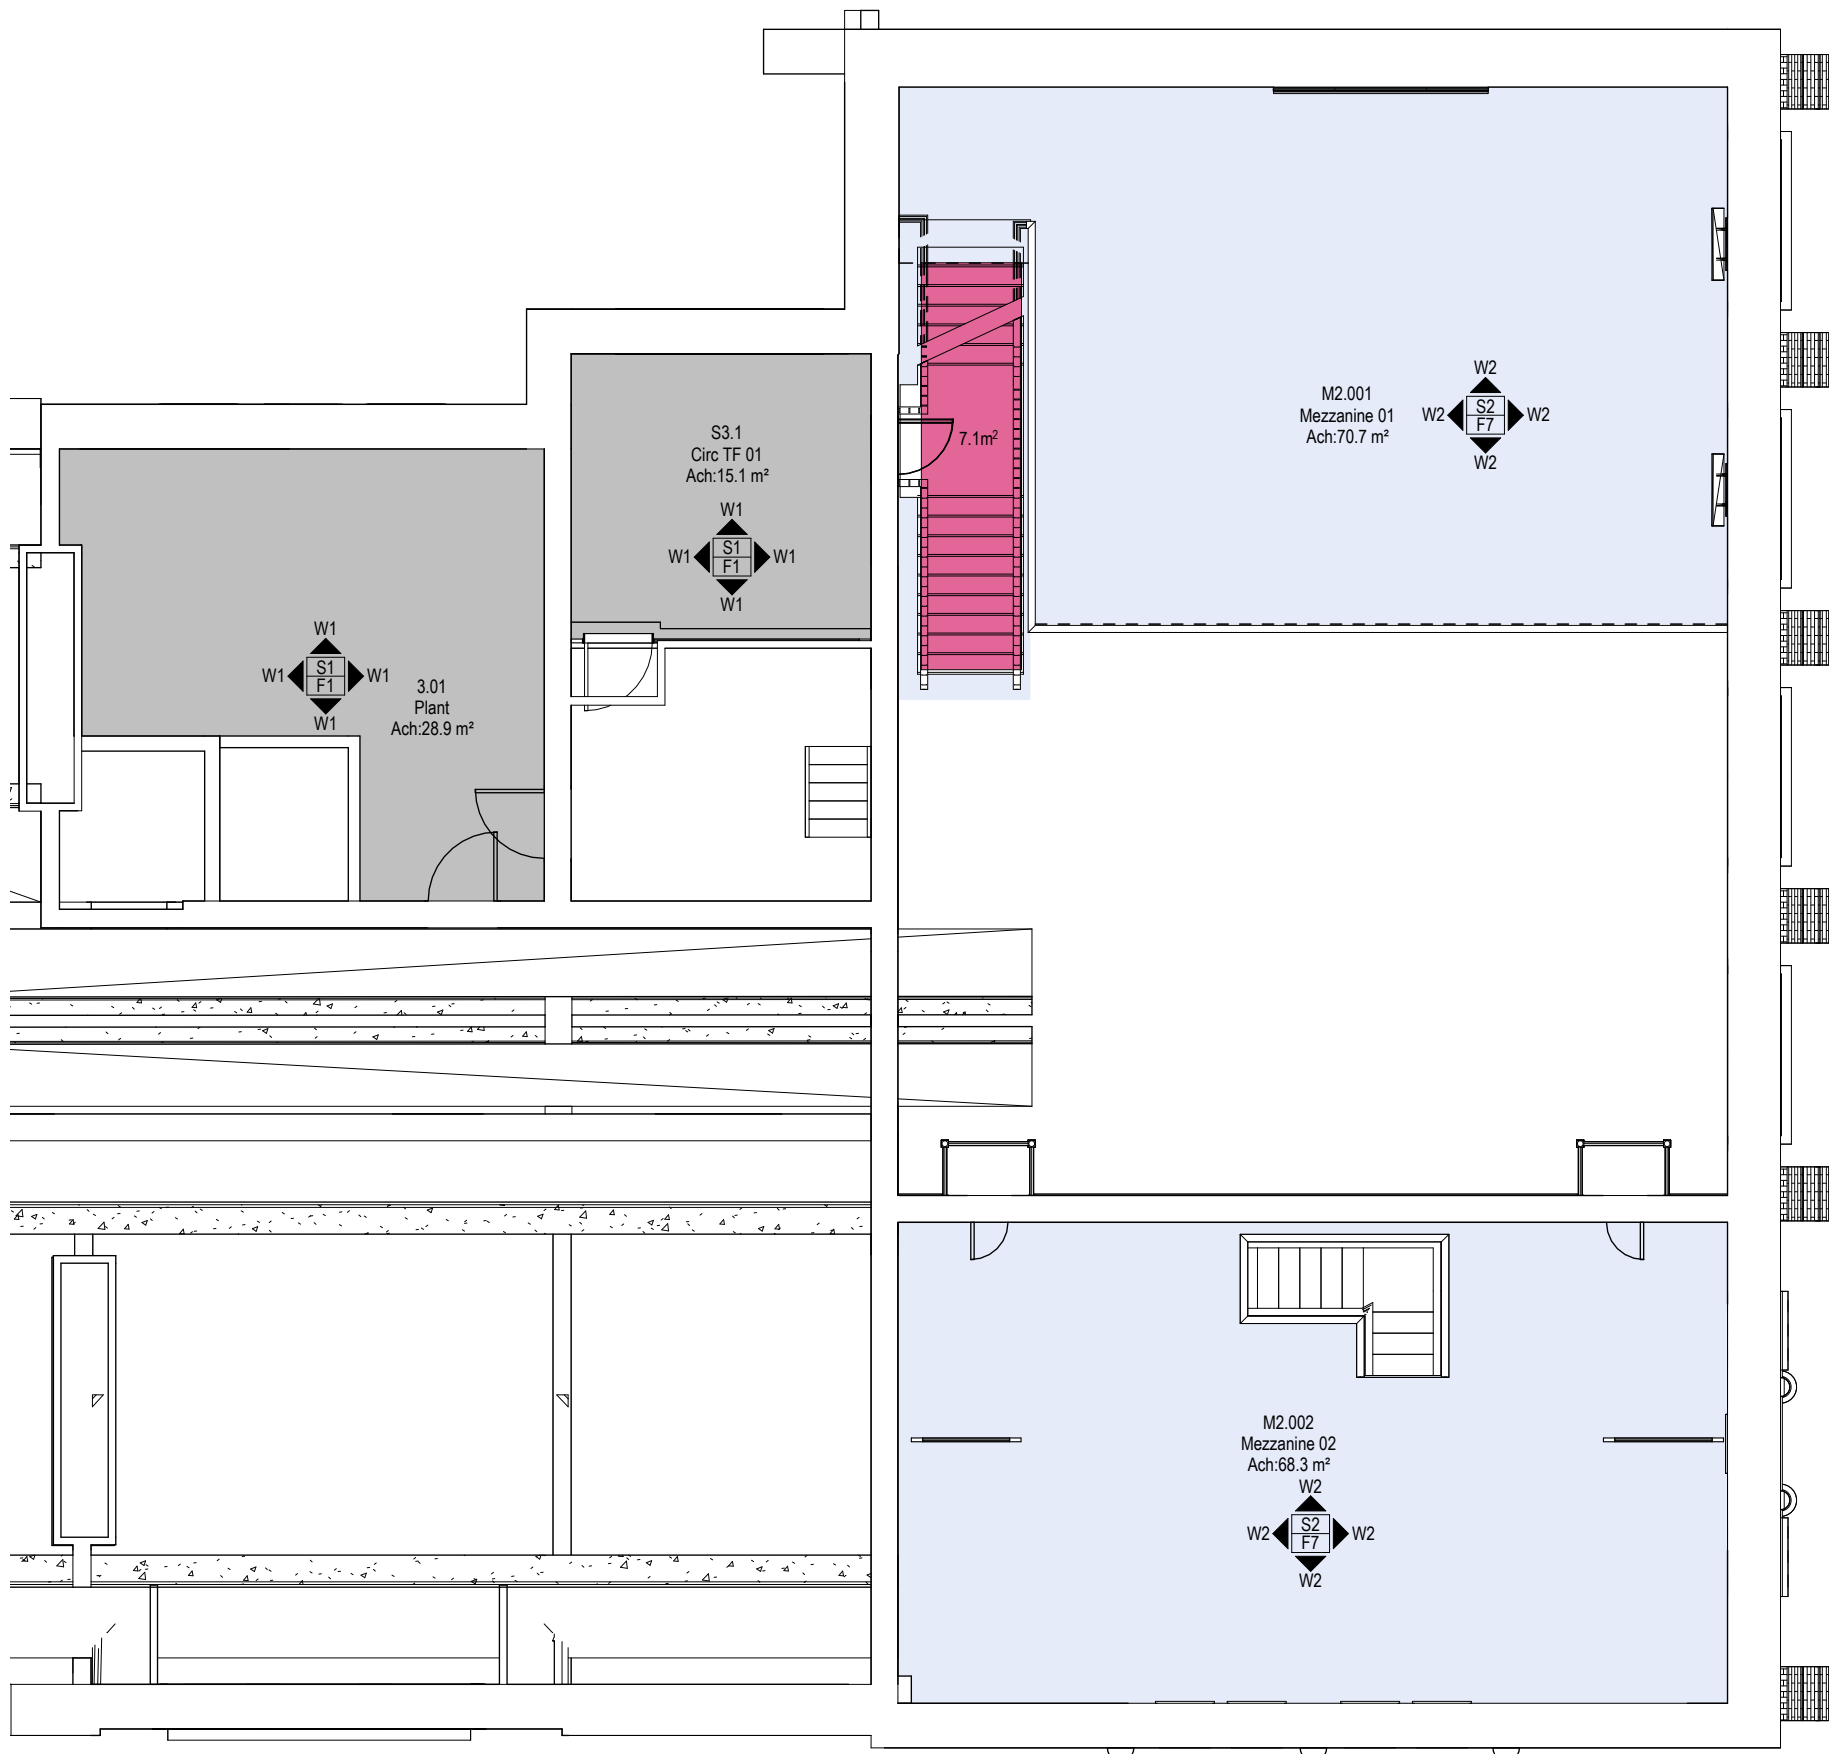

1 Proposed GA Finishes_Level 03
1 : 100

FINISHES KEY:

W1

S1

F1

W1

SKIRTING TYPE

W1 – WALL FINISH TYPE

FLOORING FINISH TYPE

▲

CHANGE IN FLOOR FINISH TYPE

[F] FLOORS:
F0: N/A
F1: AS EXISTING
F2: EXISTING TERRAZZO FLOOR SLIP RESISTANCE TO ACHIEVE PTV36 +WET
F3: FLOOR TILING - SLIP RESISTANCE PTV36+
F4: FLOOR TILING - SLIP RESISTANCE PTV36+WET
F5: FLOOR TILING KITCHEN- SLIP RESISTANCE PTV36+WET
F6: FORBO SURESTEP SAFETY VINYL
F7: FORBO TESSERA
F8: TERRAZZO TILE_SLIP RESISTANCE PTV36+WET

[S] SKIRTING:
S0: N/A
S1: OUT OF SCOPE
S2: AS EXISTING/ TILING

[W] WALLS:
W0: REFURBISHMENT OF ALL FINISHES WITHIN LIFT
W1: OUT OF SCOPE
W2: AS EXISTING
W3: TILING
W4: IPS PANEL
W5: PAINT
W6: PAINT TO DECORATIVE PLASTERWORK

FLOOR FINISHES

- As existing
- Forbo Tessera
- EGE ReForm Carpet

- Timber skirting - Painted
- Timber skirting - Satin paint
- Timber skirting - Egg shell white paint
- Coved skirting -

Notes:

- This drawing is copyright.
- Do not scale dimensions from this drawing.
- This drawing is to be read in conjunction with all other relevant drawings.
- All discrepancies on this drawing are to be reported to the architect.
- Do not modify any element of this drawing.
- Use drawing only for purpose(s) issued.
- This drawing may contain colour.

North Point

Scale Bar

0

1m

3m

5m

Scale: 1:100

Key Plan

The following external model files are included within this drawing:

Rev	Date	Revision Notes	Drawn	Review
P4	2023/12/01	Listed Building Consent Submission.	AB	RM
P3	2023/10/06	Stage 4 Issue for Costing	AB	RM
P2	2023/07/21	Preliminary Issue to Heritage Consultant	AB	RM
P1	2023/06/02	Stage 3 Preliminary Issue for costing	AB	RM

MANCHESTER

1824

The University of Manchester

ARCADIS

Project

Rutherford Building

Drawing Title

Finishes Plan - Level 03

Job Number	Date	Security Classification	Drawn By
141532	FEB'23		MTW
Scale@A2	Purpose		Reviewed By
1 : 100	LISTED BUILDING CONSENT		RM
Drawing Number			Revision
3303-RBUM-ARC-XX-03-DR-A-3303			P4