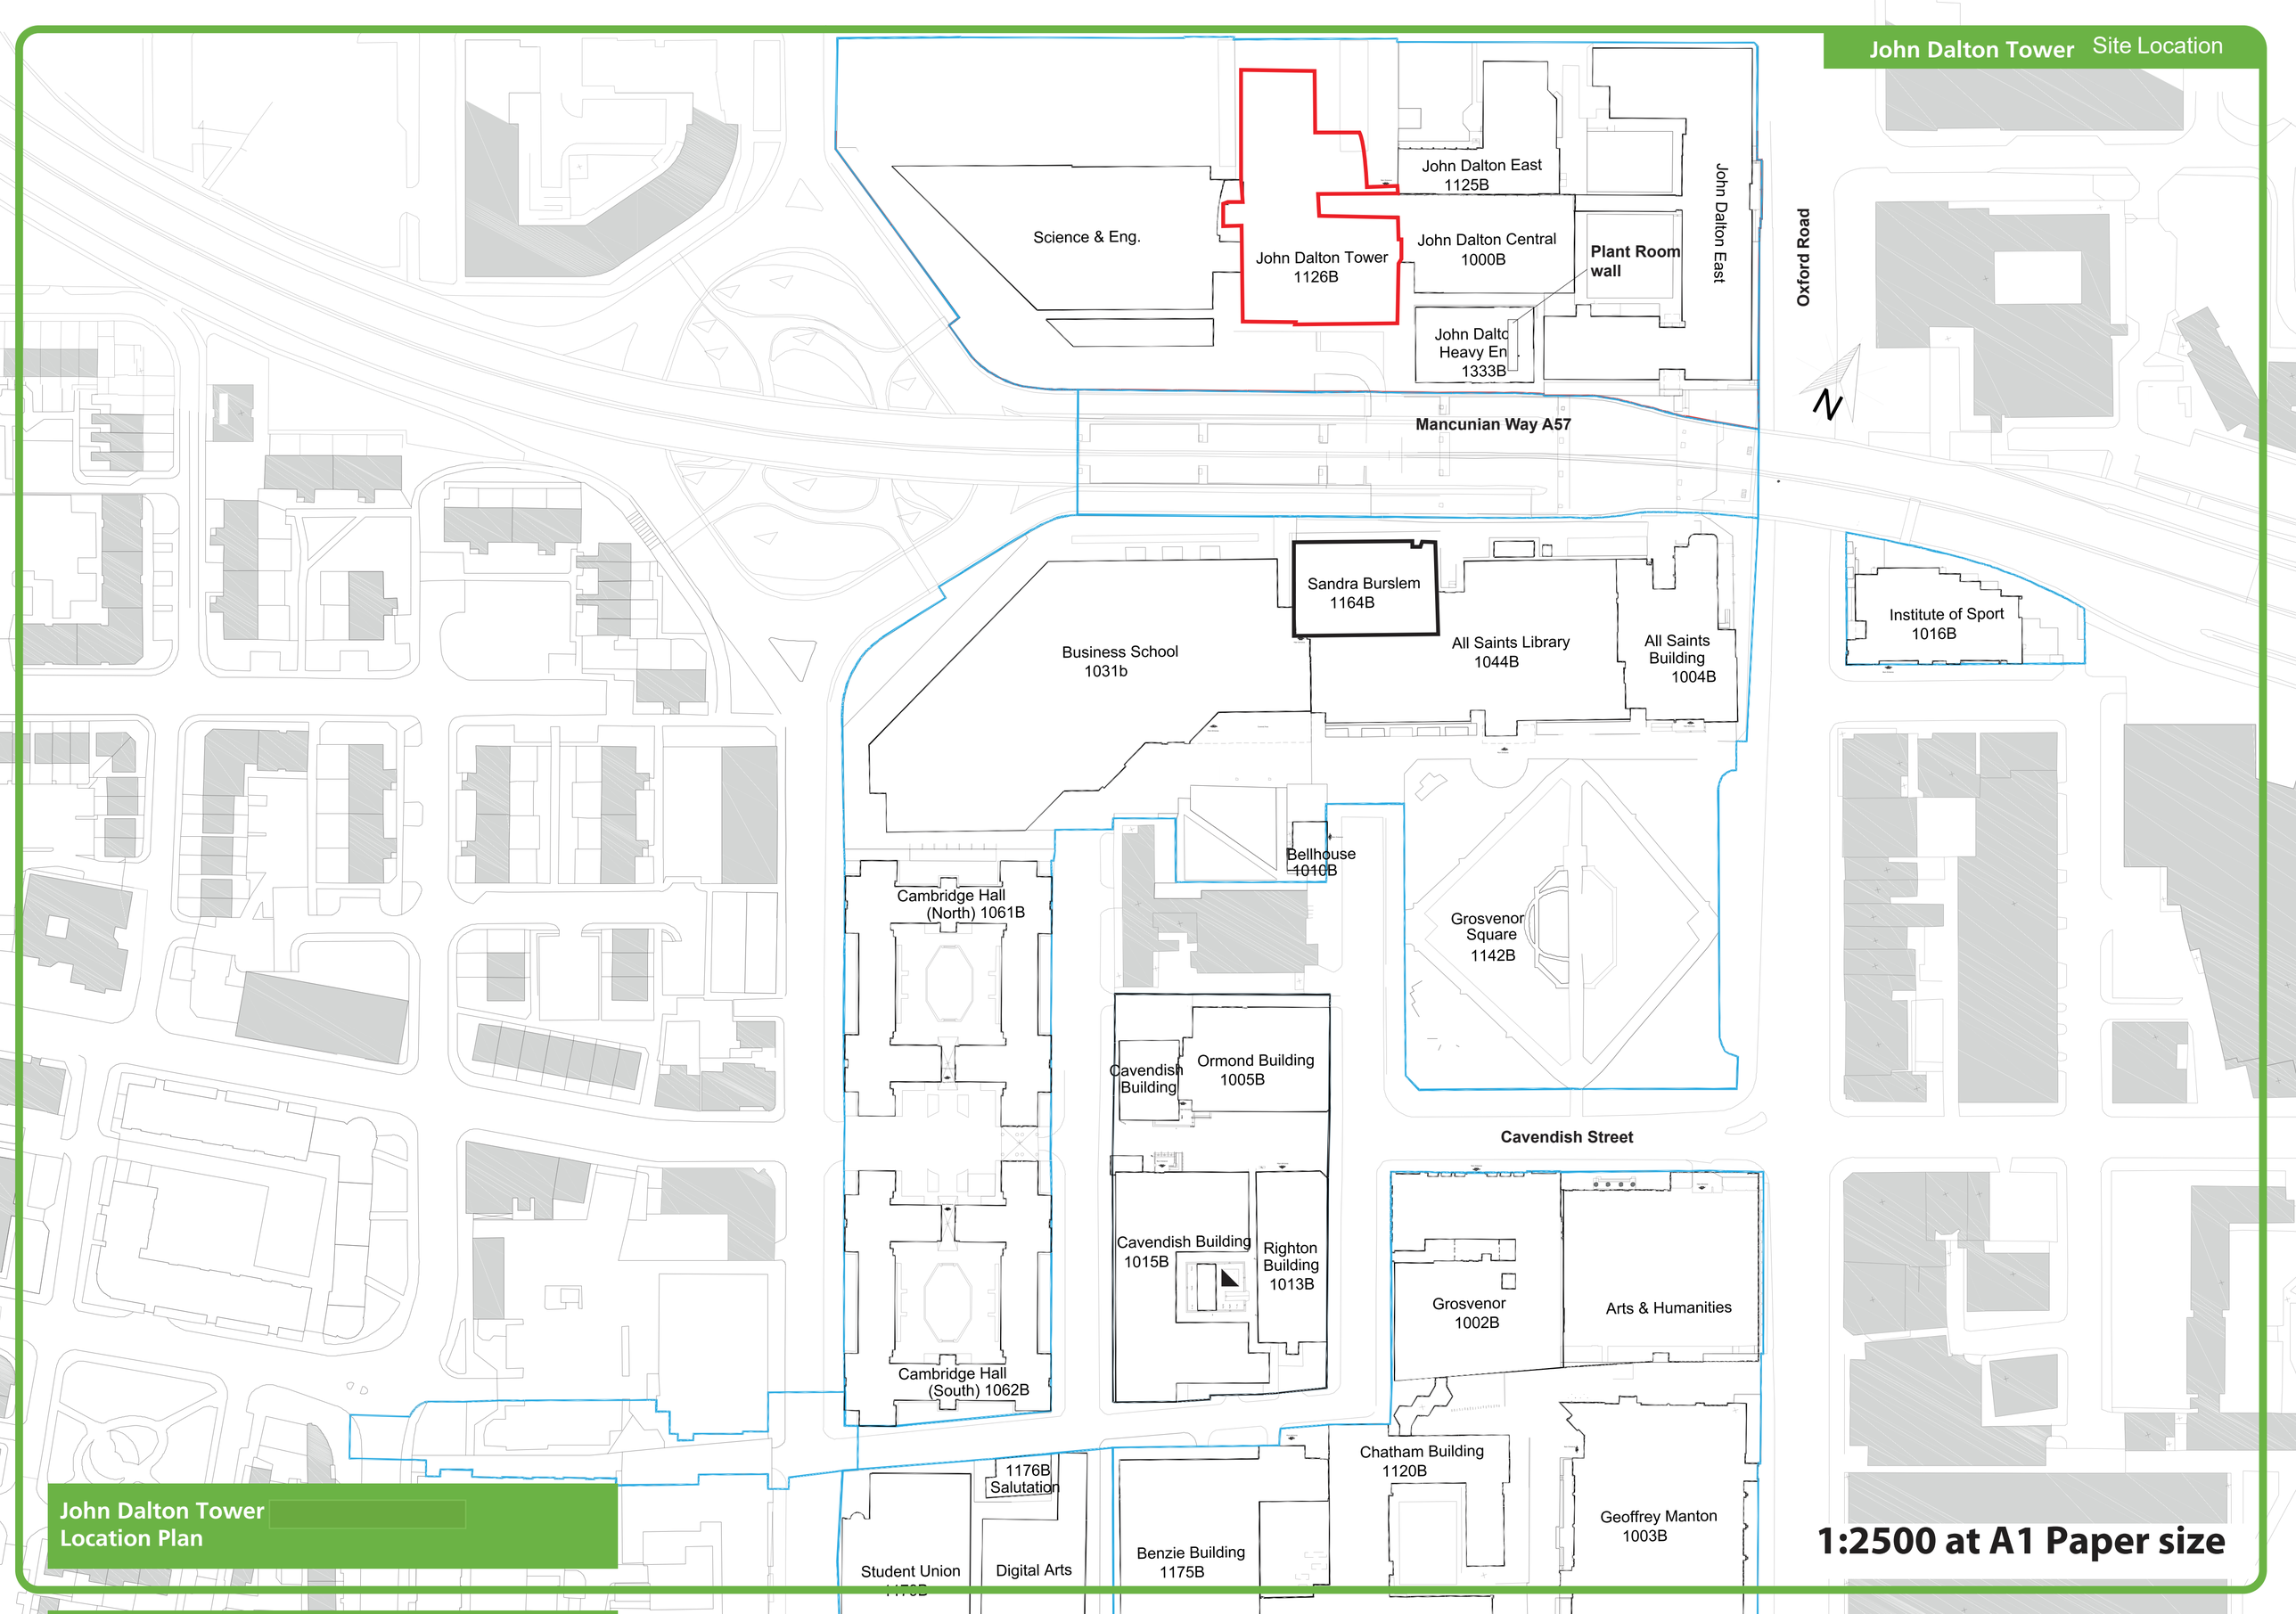

John Dalton Tower
Location Plan

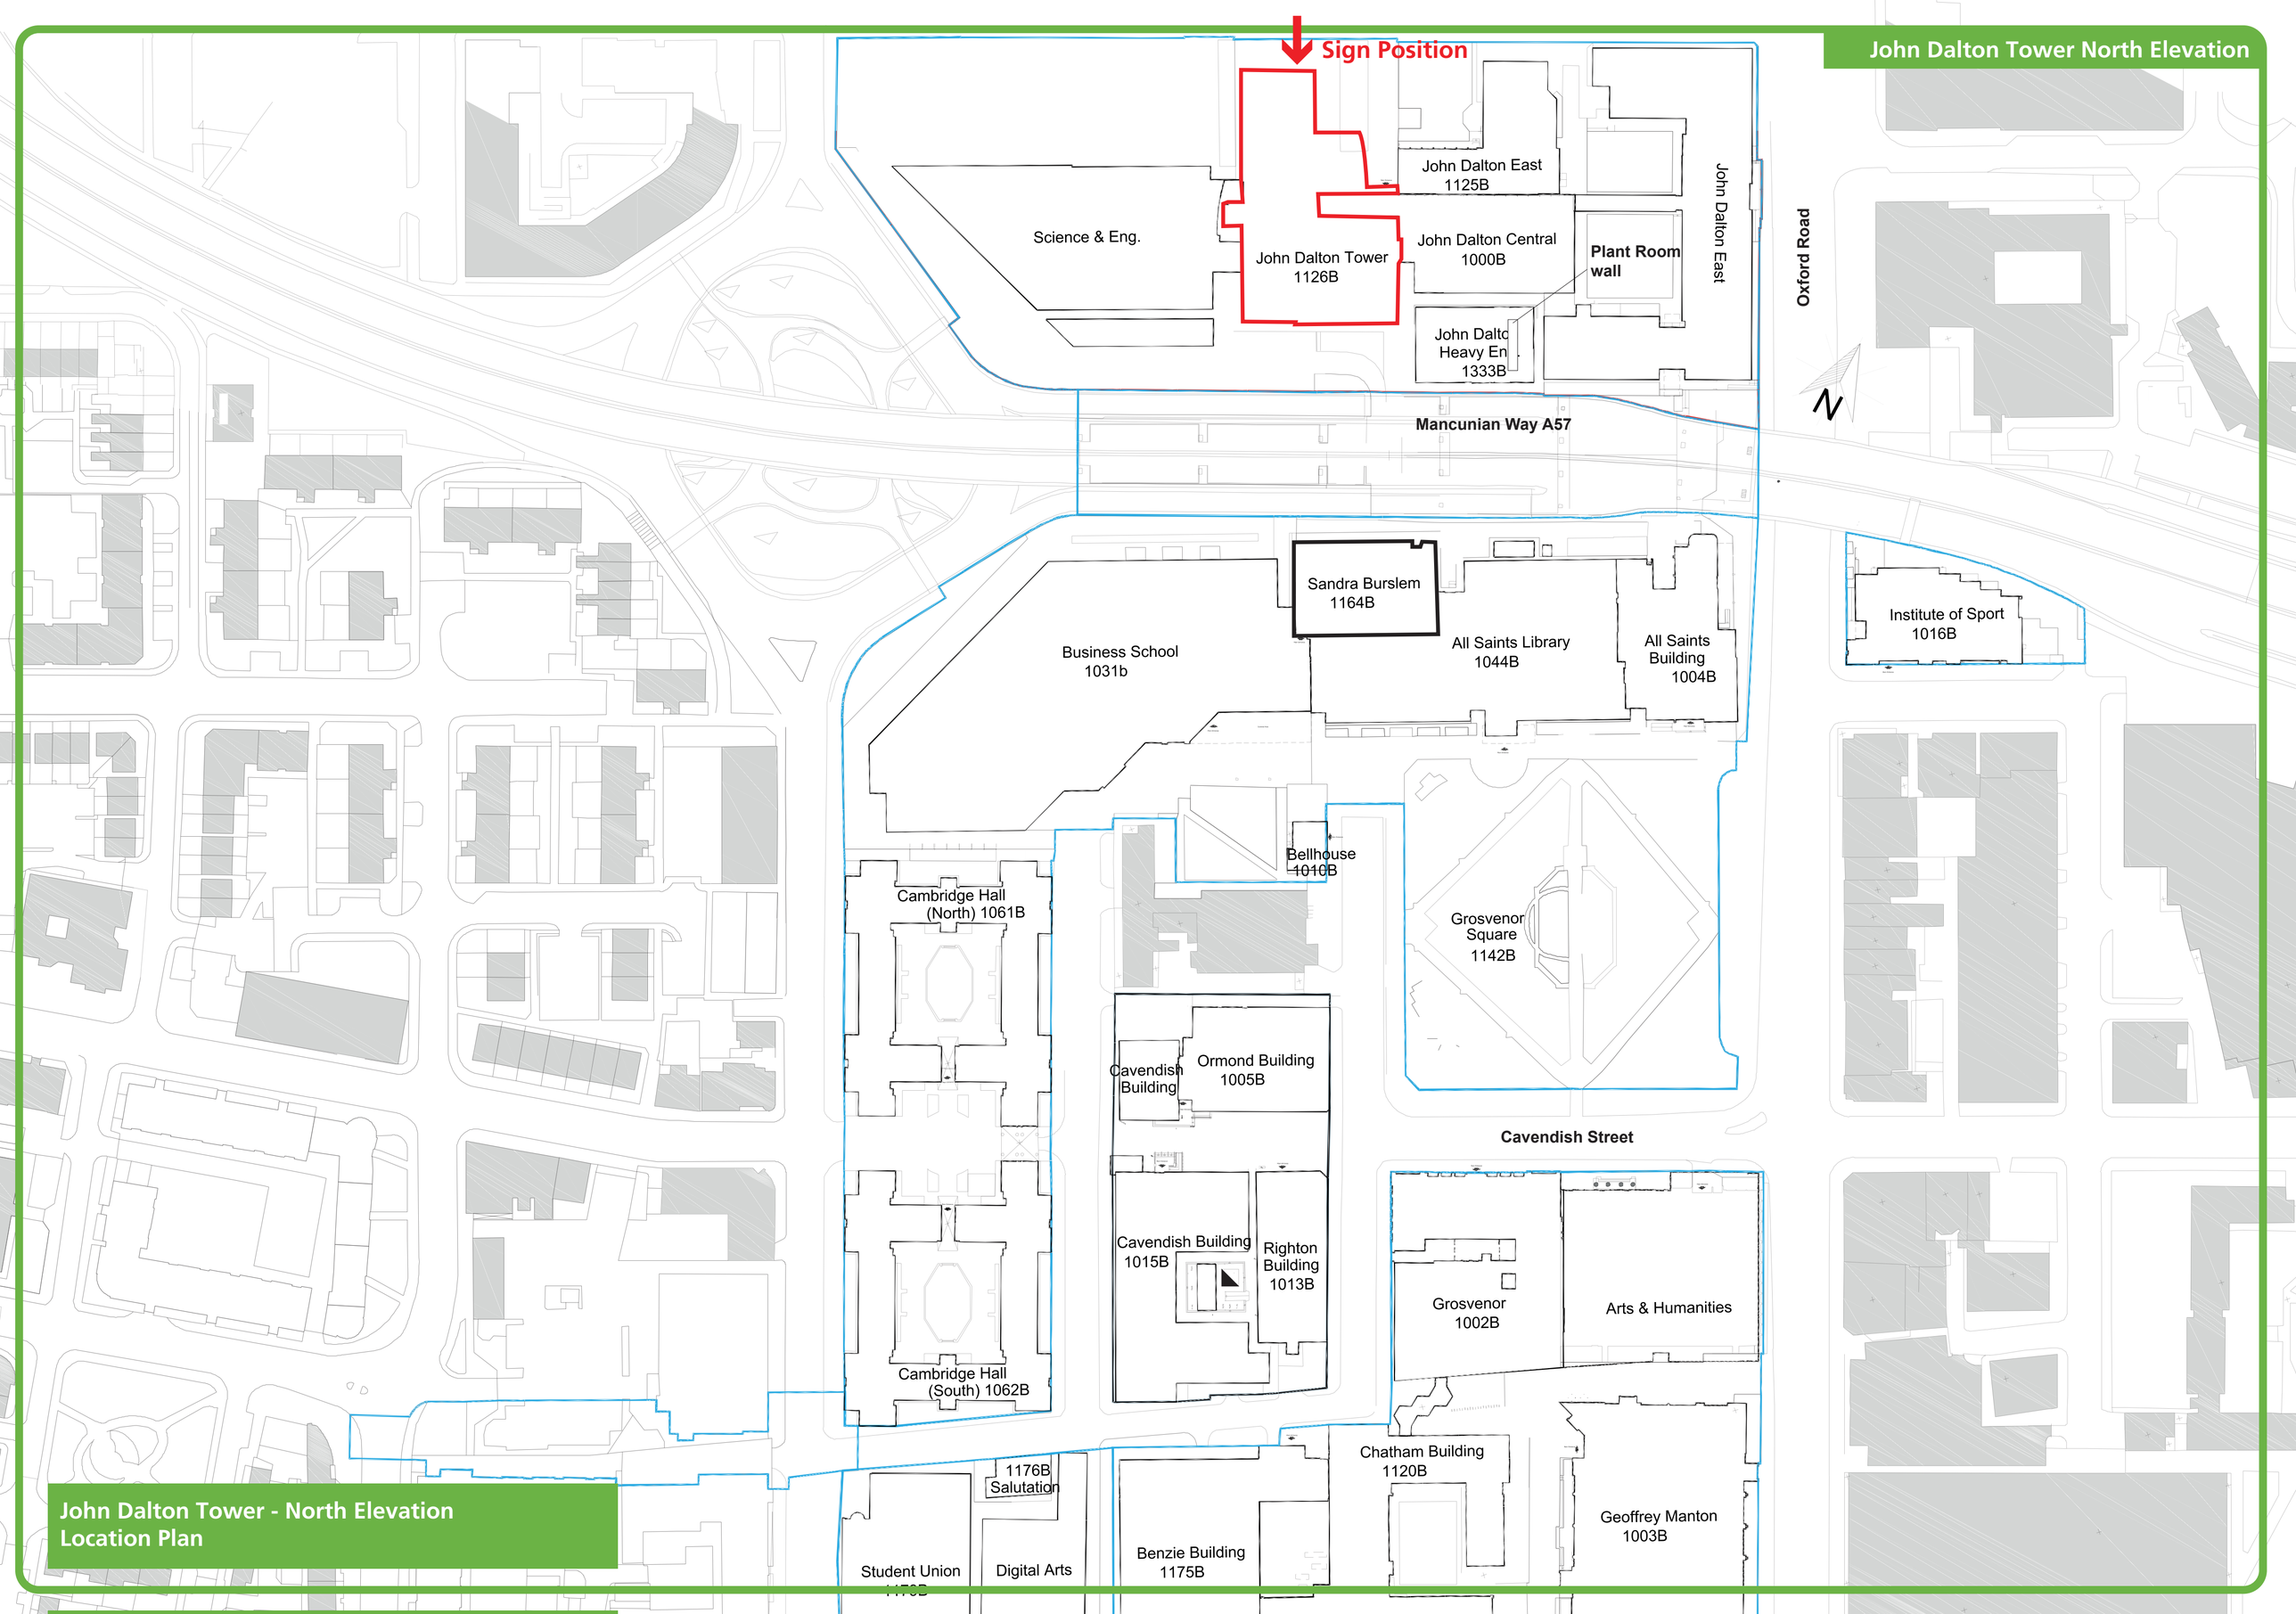

John Dalton Tower - North Elevation
Location Plan

John Dalton Tower South Elevation

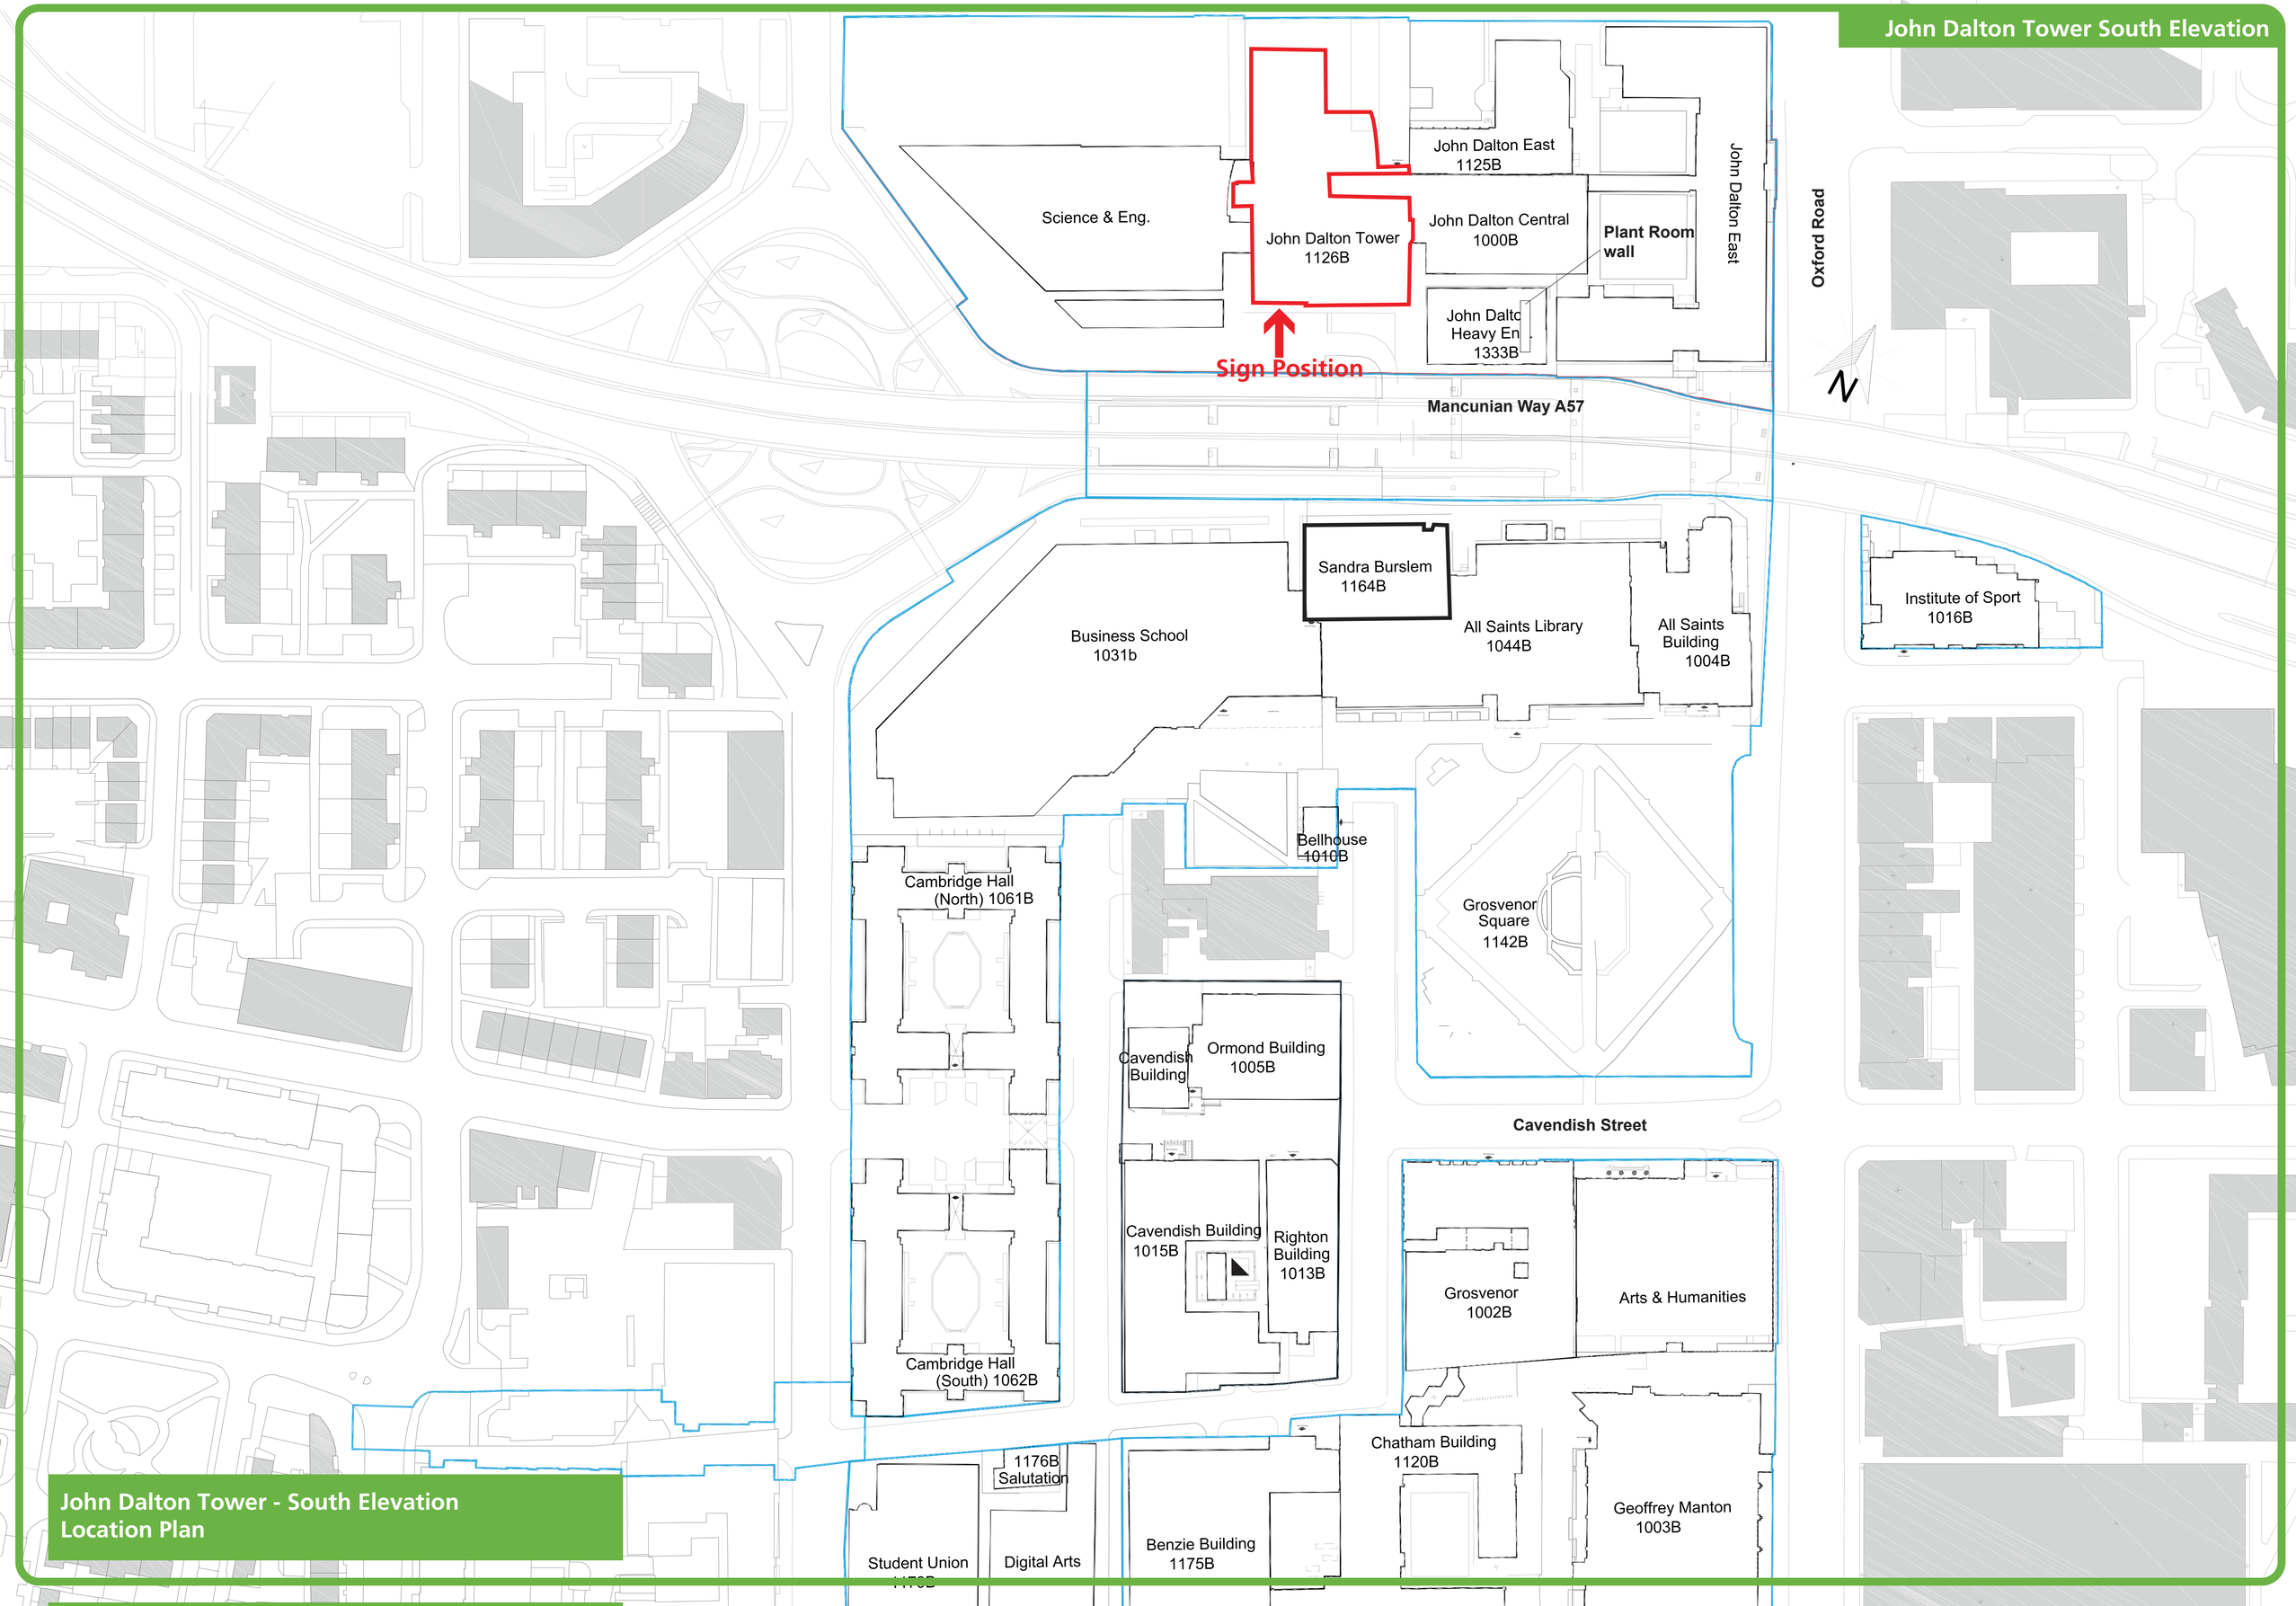

John Dalton Tower - South Elevation
Location Plan

PROPOSED ELEVATION (NORTH ELEVATION)

USING DRAWING:- ASCJDT 6928-13-07 NORTH ELEVATION.dwg

EXISTING SIGNAGE

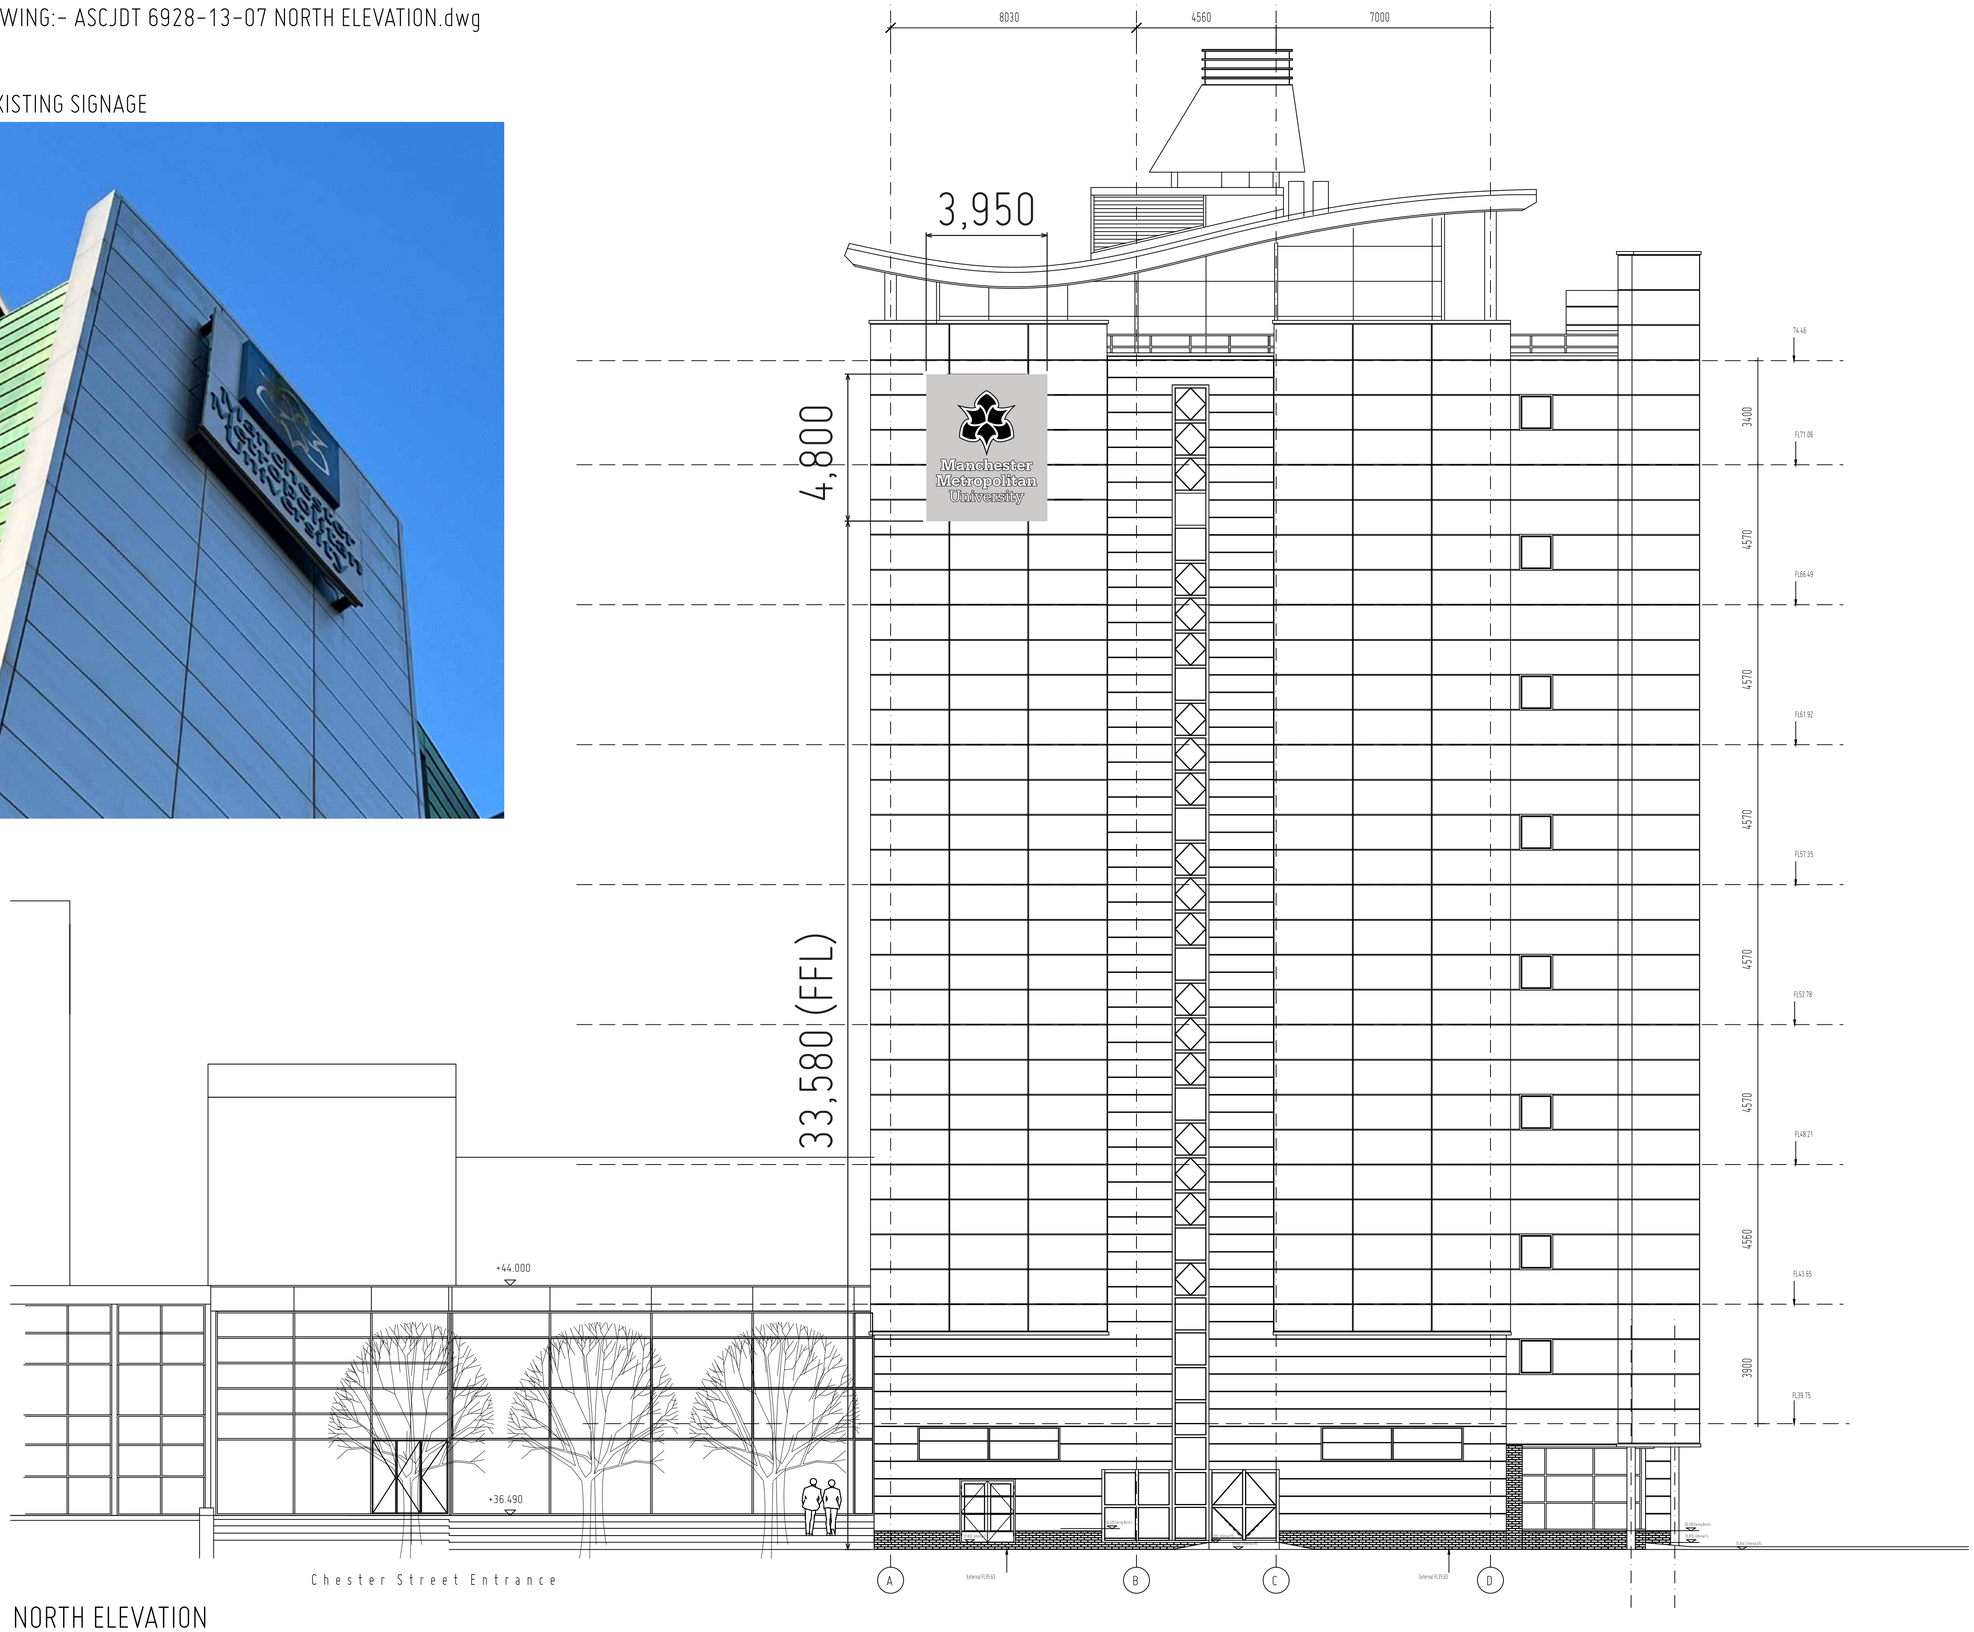

NORTH ELEVATION

SCALE 1/100

JOB NUMBER XJ89382 ACCOUNT MANAGER JLJ

SCALE 1:100@A1 DRAWN BY ARP

	INITIAL	DATE
FILE SIZES CHECKED		
QUANTITIES CHECKED		
CORRECT MEDIA USED		
PRINT PROFILE CHECKED		
PRINTED BY		
COLOURS CHECKED AND MATCH SPECIFIED COLOURS (INC APPROVED SAMPLE COLOURS)		
DIMENSIONS CHECKED BEFORE CUTTING		
KONGSBERG CUT BY		
VINYL CUT BY		
FINISHED BY		
QUALITY CHECK		
ADDITIONAL ITEMS COLLATED BY		
PACKAGING IS SUITABLE FOR DISPATCH / INSTALLATION		

COLOUR SPECIFICATION

ARTWORK SUPPLIED IN CMYK

PLEASE NOTE THAT COLOURS SUPPLIED AS CMYK WILL PRINT DIFFERENTLY ON VARIOUS MEDIA/MACHINES AND WILL NOT MATCH IF PRINTED AT A LATER DATE.
PLEASE SUPPLY PANTONE COLOURS IF A COLOUR MATCH IS REQUIRED.

CLIENT

MANCHESTER & CHESHIRE CONSTRUCTION

VISUAL

JOHN DALTON BUILDING

ASTRA GROUP

UNIT 1 FIRST AVENUE
EUROPA VILLAGE
MANCHESTER M17 1JZ

© ALL RIGHTS RESERVED, INCLUDING THE RIGHT TO REPRODUCE IN WHOLE OR IN PART WITHOUT THE CONSENT OF ASTRA SIGNS LTD.
THIS PRINTOUT IS FOR VISUAL PURPOSES ONLY AND NOT TO BE USED AS AN EXACT COLOUR REFERENCE.

PROPOSED ELEVATION (SOUTH ELEVATION)

SOUTH ELEVATION
SCALE 1/100

EXISTING SIGNAGE

JOB NUMBER XJ89382 ACCOUNT MANAGER JLJ

SCALE 1:100@A1 DRAWN BY ARP

	INITIAL	DATE
FILE SIZES CHECKED		
QUANTITIES CHECKED		
CORRECT MEDIA USED		
PRINT PROFILE CHECKED		
PRINTED BY		
COLOURS CHECKED AND MATCH SPECIFIED COLOURS (INC APPROVED SAMPLE COLOURS)		
DIMENSIONS CHECKED BEFORE CUTTING		
KONGSBERG CUT BY		
VINYL CUT BY		
FINISHED BY		
QUALITY CHECK		
ADDITIONAL ITEMS COLLATED BY		
PACKAGING IS SUITABLE FOR DISPATCH / INSTALLATION		

COLOUR SPECIFICATION

ARTWORK SUPPLIED IN CMYK

PLEASE NOTE THAT COLOURS SUPPLIED AS CMYK WILL PRINT DIFFERENTLY ON VARIOUS MEDIA/MACHINES AND WILL NOT MATCH IF PRINTED AT A LATER DATE. PLEASE SUPPLY PANTONE COLOURS IF A COLOUR MATCH IS REQUIRED.

CLIENT
MANCHESTER & CHESHIRE CONSTRUCTION

VISUAL
JOHN DALTON BUILDING

UNIT 1 FIRST AVENUE
EUROPA VILLAGE
MANCHESTER M17 1JZ

© ALL RIGHTS RESERVED, INCLUDING THE RIGHT TO REPRODUCE IN WHOLE OR IN PART WITHOUT THE CONSENT OF ASTRA SIGNS LTD.
THIS PRINTOUT IS FOR VISUAL PURPOSES ONLY AND NOT TO BE USED AS AN EXACT COLOUR REFERENCE.

PROPOSED ELEVATION (SOUTH ELEVATION)

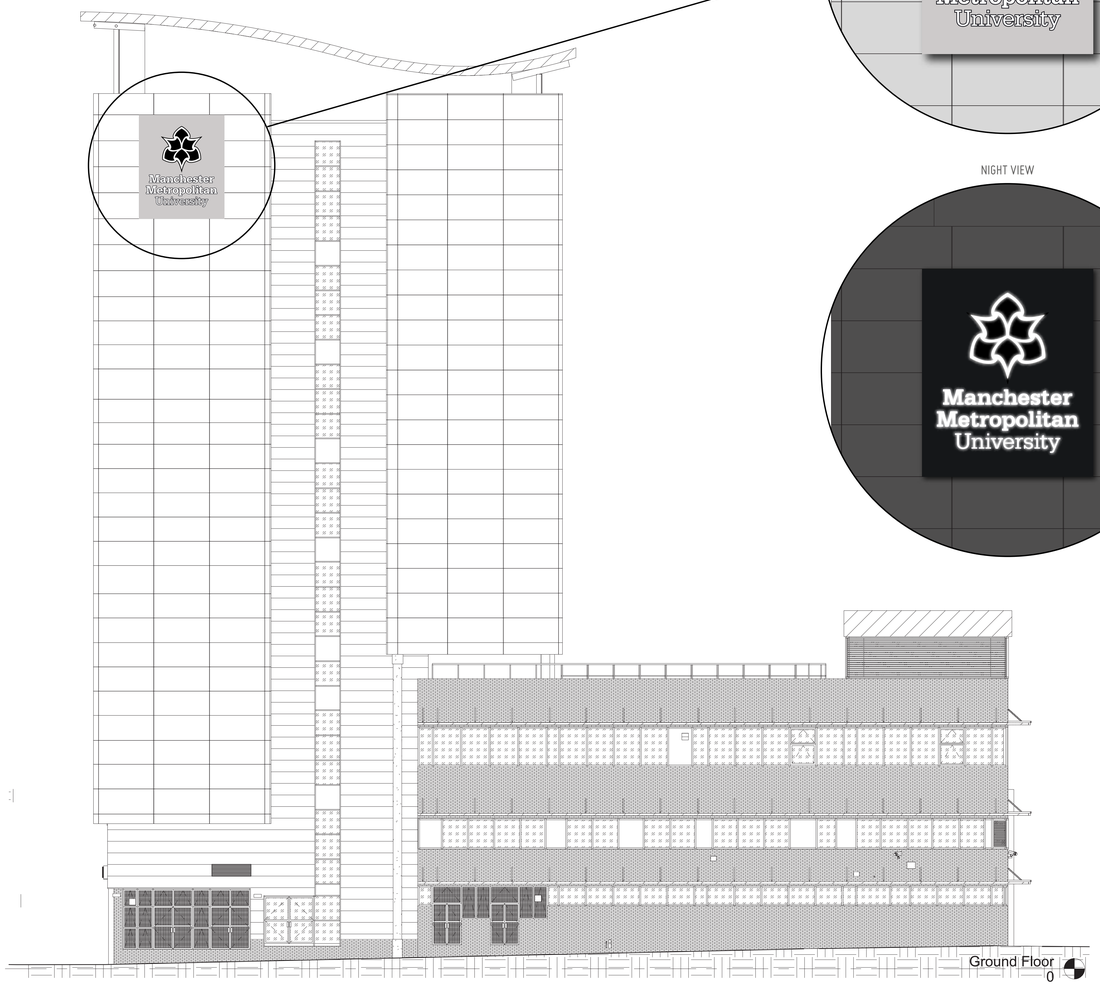

SOUTH ELEVATION
SCALE 1/100

DAY VIEW

NIGHT VIEW

PROPOSED ELEVATION (NORTH ELEVATION)

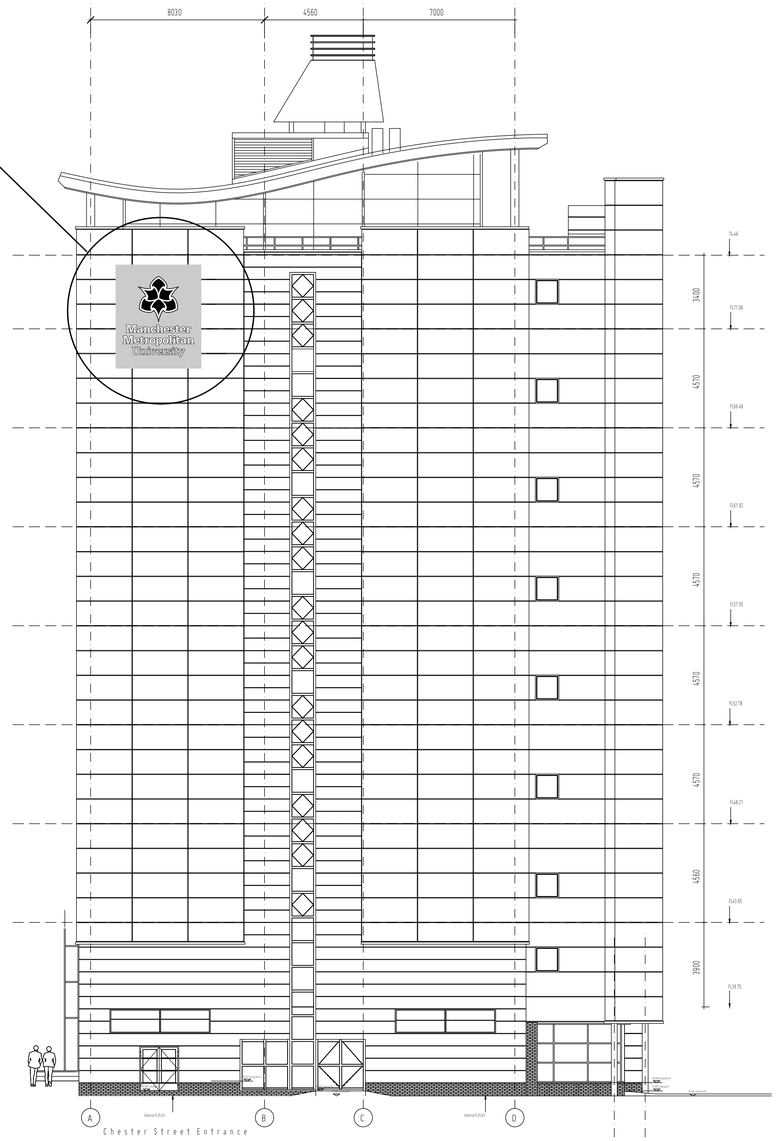

NORTH ELEVATION
SCALE 1/100

JOB NUMBER XJ89382 ACCOUNT MANAGER JLJ

SCALE 1:100@A0 DRAWN BY ARP

	INITIAL	DATE
FILE SIZES CHECKED		
QUANTITIES CHECKED		
CORRECT MEDIA USED		
PRINT PROFILE CHECKED		
PRINTED BY		
COLOURS CHECKED AND MATCH SPECIFIED COLOURS (INC APPROVED SAMPLE COLOURS)		
DIMENSIONS CHECKED BEFORE CUTTING		
KONGSBERG CUT BY		
VINYL CUT BY		
FINISHED BY		
QUALITY CHECK		
ADDITIONAL ITEMS COLLATED BY		
PACKAGING IS SUITABLE FOR DISPATCH / INSTALLATION		

COLOUR SPECIFICATION

ARTWORK SUPPLIED IN CMYK

PLEASE NOTE THAT COLOURS SUPPLIED AS CMYK WILL PRINT DIFFERENTLY ON VARIOUS MEDIA/MACHINES AND WILL NOT MATCH IF PRINTED AT A LATER DATE.
PLEASE SUPPLY PANTONE COLOURS IF A COLOUR MATCH IS REQUIRED.

CLIENT
MANCHESTER & CHESHIRE CONSTRUCTION

VISUAL
JOHN DALTON BUILDING

ASTRA GROUP

UNIT 1 FIRST AVENUE
EUROPA VILLAGE
MANCHESTER M17 1JZ

© ALL RIGHTS RESERVED, INCLUDING THE RIGHT TO REPRODUCE IN WHOLE OR IN PART WITHOUT THE CONSENT OF ASTRA SIGNS LTD
THIS PRINTOUT IS FOR VISUAL PURPOSES ONLY AND NOT TO BE USED AS AN EXACT COLOUR REFERENCE.

ILLUMINATED FLEX FACE

UTILISEING EXISTING BRACKETS

CUSTOM MADE BACK TRAY REQUIRED SUBJECT OT SURVEY

(DAY)

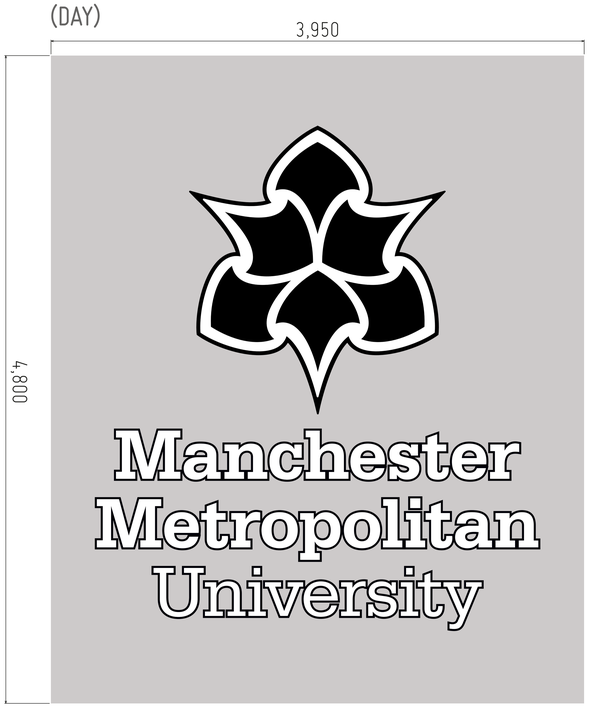

(NIGHT) MAX 300 CANDELA P/S/M

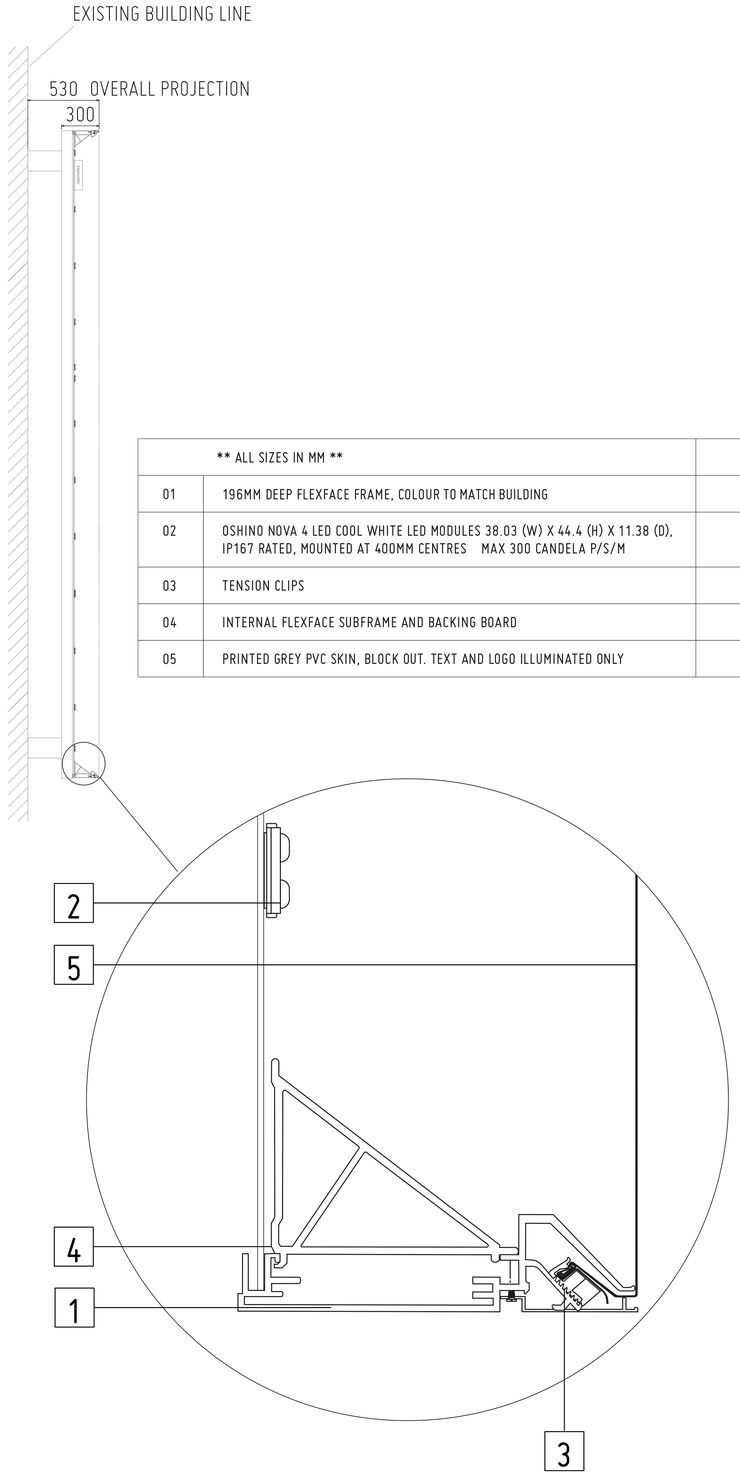

	** ALL SIZES IN MM **	
01	196MM DEEP FLEXFACE FRAME, COLOUR TO MATCH BUILDING	
02	OSHINO NOVA 4 LED COOL WHITE LED MODULES 38.03 (W) X 44.4 (H) X 11.38 (D), IP167 RATED, MOUNTED AT 400MM CENTRES MAX 300 CANDELA P/S/M	
03	TENSION CLIPS	
04	INTERNAL FLEXFACE SUBFRAME AND BACKING BOARD	
05	PRINTED GREY PVC SKIN, BLOCK OUT. TEXT AND LOGO ILLUMINATED ONLY	

JOB NUMBER XJ89382 ACCOUNT MANAGER JLJ

SCALE 1:10 DRAWN BY ARP

	INITIAL	DATE
FILE SIZES CHECKED		
QUANTITIES CHECKED		
CORRECT MEDIA USED		
PRINT PROFILE CHECKED		
PRINTED BY		
COLOURS CHECKED AND MATCH SPECIFIED COLOURS (INC APPROVED SAMPLE COLOURS)		
DIMENSIONS CHECKED BEFORE CUTTING		
KONGSBERG CUT BY		
VINYL CUT BY		
FINISHED BY		
QUALITY CHECK		
ADDITIONAL ITEMS COLLATED BY		
PACKAGING IS SUITABLE FOR DISPATCH / INSTALLATION		

COLOUR SPECIFICATION

ARTWORK SUPPLIED IN CMYK

PLEASE NOTE THAT COLOURS SUPPLIED AS CMYK WILL PRINT DIFFERENTLY ON VARIOUS MEDIA/MACHINES AND WILL NOT MATCH IF PRINTED AT A LATER DATE.
PLEASE SUPPLY PANTONE COLOURS IF A COLOUR MATCH IS REQUIRED.

RAL COLOUR TBC (TO MATCH BUILDING)

RAL 9017

CLIENT

MANCHESTER & CHESHIRE CONSTRUCTION

VISUAL

JOHN DALTON BUILDING

ASTRA GROUP

UNIT 1 FIRST AVENUE
EUROPA VILLAGE
MANCHESTER M17 1JZ

© ALL RIGHTS RESERVED, INCLUDING THE RIGHT TO REPRODUCE IN WHOLE OR IN PART WITHOUT THE CONSENT OF ASTRA SIGNS LTD.
ALL PRINTOUT ESTIMATE VISUAL PURPOSES ONLY AND NOT TO BE USED AS AN EXACT COLOUR REFERENCE.