
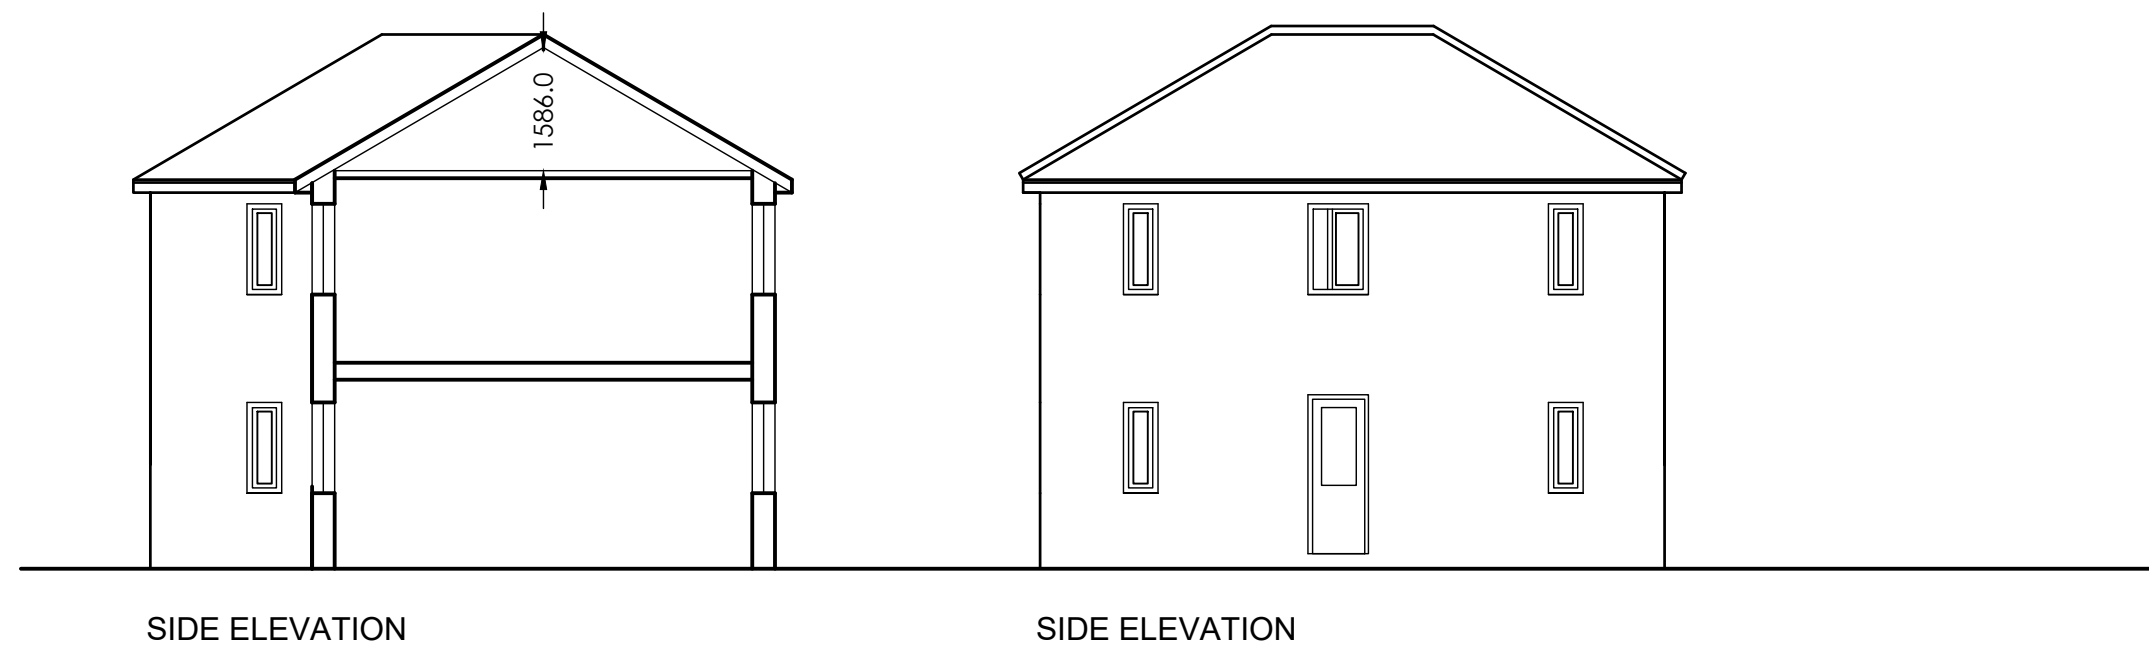


All dimensions to be checked on site prior to the commencement of works.

Any drains passing under building to be exposed & encased in 150mm conc.

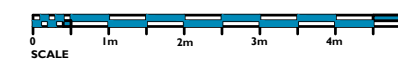

Rev.		By	Date

pha ARCHITECTS

Chartered Architects & Interior Designers
1 Cranleigh Avenue
Stockport
SK4 3 PZ

Tel : 07581 056 056

Site
210 LLYOD STREET SOUTH
MANCHESTER

Title	EXISTING ELEVATIONS
-------	---------------------

Project Manager/ Checked	Drawn By	Scale 1:100 @ A3	Date 0224
Arch./Des.	Drawing Number F01/MS/02		Rev.