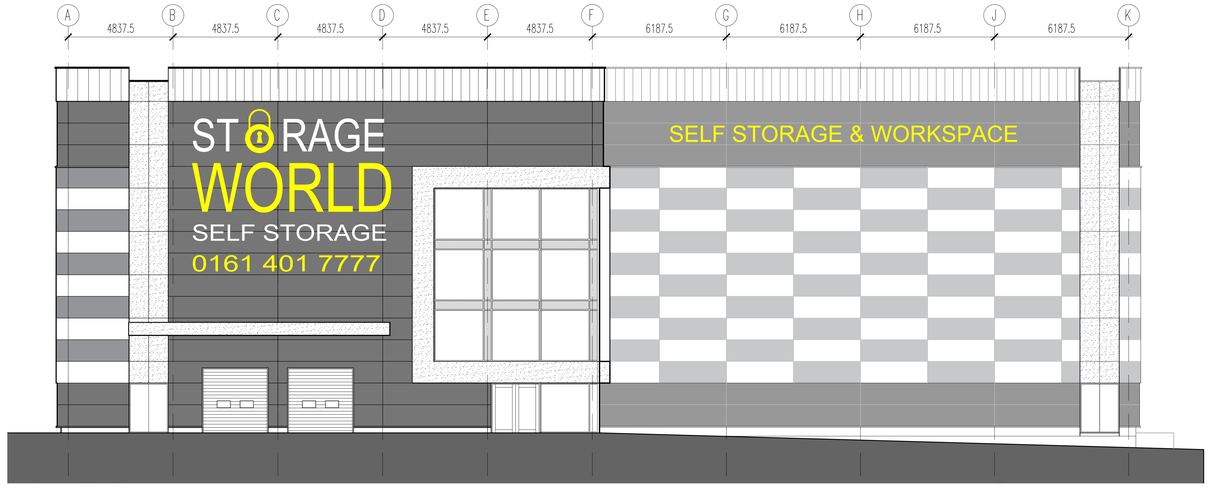

01 Proposed West Elevation
Scale 1:100 @ A1

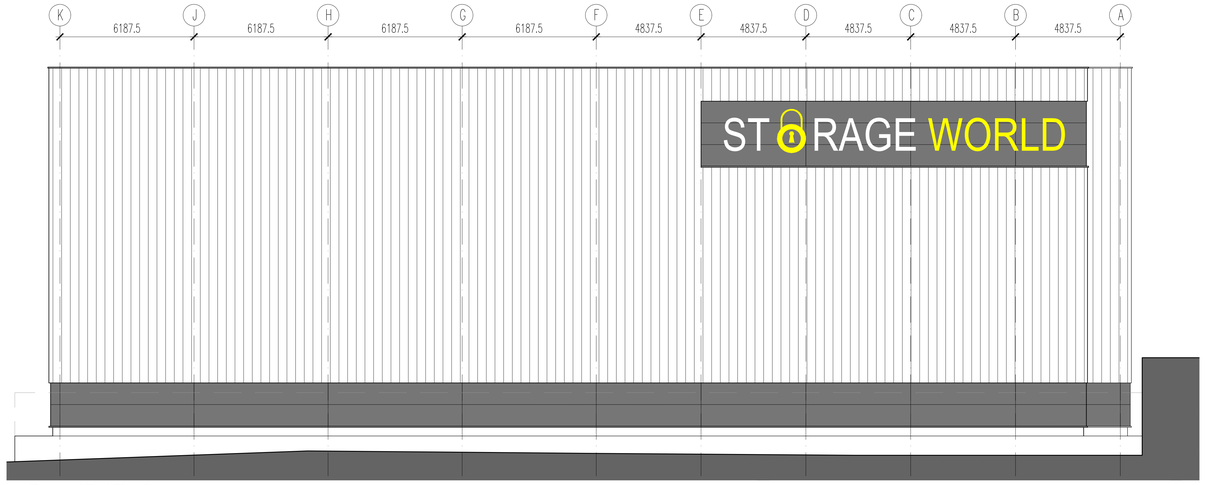

02 Proposed East Elevation
Scale 1:100 @ A1

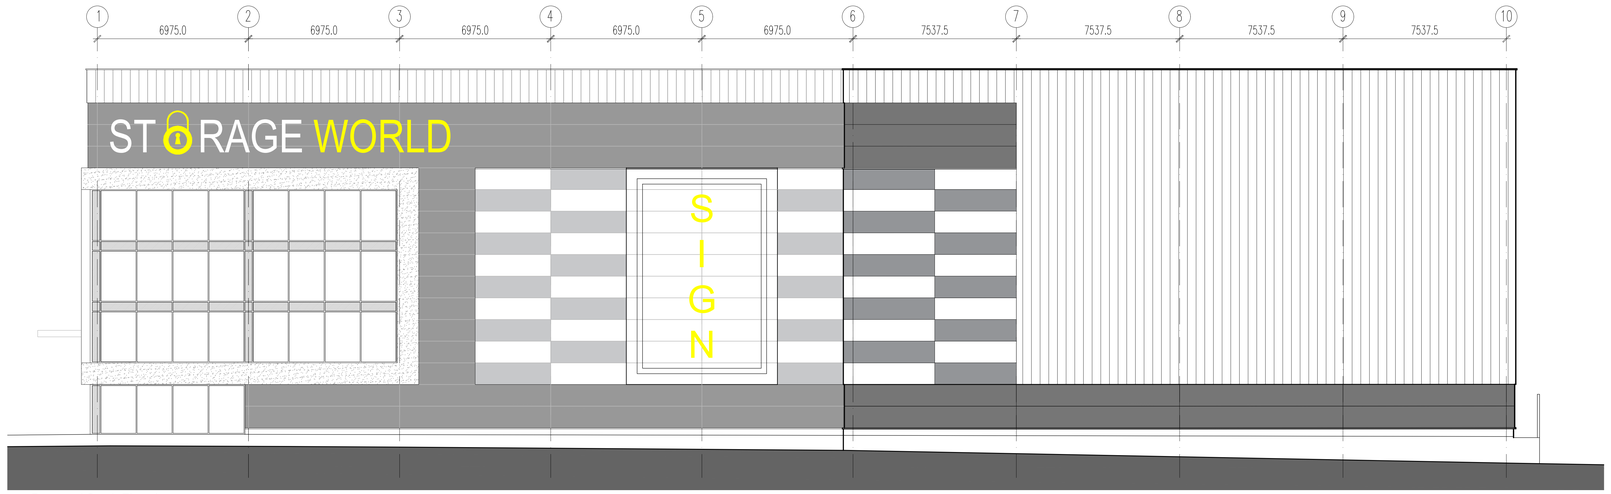

03 Proposed South Elevation
Scale 1:100 @ A1

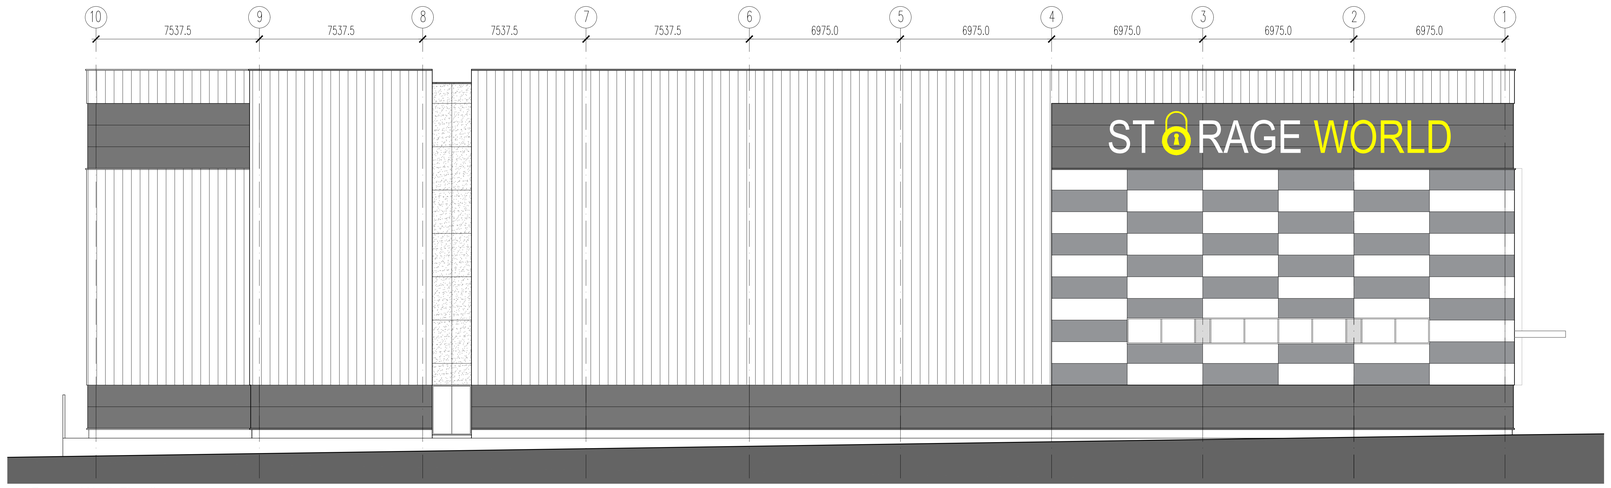

04 Proposed North Elevation
Scale 1:100 @ A1

MATERIAL KEY:

- KS1000 MR (MICRORIB) LAID HORIZONTALLY SPECTRUM COATING ANTHRACITE GREY – RAL 7016
- KS1000 FL (FLAT) LAID VERTICALLY SPECTRUM COATING SUNFLOWER YELLOW – BS 10E55
- KS1000 RW (TRAPEZOIDAL) LAID VERTICALLY XL FORTE COATING PEARL – RAL 9010
- KS1000 MR (MICRORIB) LAID HORIZONTALLY XL FORTE COATING PEARL – RAL 9010
- KS1000 MR (MICRORIB) LAID HORIZONTALLY XL FORTE COATING ADVENTURA – RAL 7000

SPECIFICATION:

EXTERNAL WALL CONSTRUCTION:
WALLS TO BE FORMED USING STEEL FRAME AND SUPPORTING CLADDING RAILS. WALL CLADDING PANELS WILL BE A COMBINATION OF KS1000 FLAT, KS1000 MICRORIB AND KS1000 RW TRAPEZOIDAL PANELS AND COLOURS ARE TO BE FROM THE SUITE OF STANDARD COLOURS. REFER TO MATERIAL KEY FOR DETAILS.
LOW LEVEL BRICK PLINTH, COLOUR BLUE WITH BLACK MORTAR.

DOORS AND WINDOWS:
DOOR AND SCREENS TO BE PPC ALUMINIUM FRAMED DOUBLE GLAZED UNITS, COMPLETE WITH STAINLESS STEEL IRONMONGERY. OPAQUE GLASS SPANDREL PANELS COLOUR MERLIN GREY RAL 180 40 05 AS SHOWN TO CONCEAL STRUCTURE. FRAME COLOUR PURE WHITE RAL 9010.

LEVEL ACCESS SERVICE DOORS TO BE HEAVY DUTY 'UP AND OVER' DOORS. PPC ALUMINIUM, FINISH COLOUR ANTHRACITE GREY RAL 7016.

FIRE ESCAPE DOORS TO BE STEEL DOOR SETS WITH PPC FINISH. FRAME AND DOOR COLOUR SUNFLOWER YELLOW BS 10E55.

ROOF CONSTRUCTION:
DUAL PITCHED ROOF TO BE PROFILED COMPOSITE METAL CLADDING PANELS. ROOF CLADDING PANELS TO BE KINGSPAN KS1000 RW OR SIMILAR APPROVED, COLOUR GOOSEWING GREY RAL 080 70 05.
ROOF TO BE CONCEALED BEHIND PARAPET WALL CONSTRUCTION, INNER PARAPET WALL FORMED USING TRAPEZOIDAL INSULATED CLADDING PANEL, COLOUR GOOSEWING GREY RAL 080 70 05.

NB. MATERIALS SUBJECT TO SIMILAR APPROVED BY CLIENT.

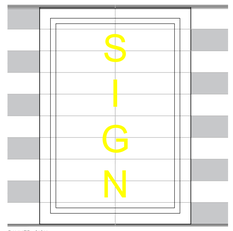

BANNER SIGN
MESH SIGN ON FRAME FIXED TO FACADE.

OTHER SIGNAGE (BY SAPPHIRE – SEE SIGNAGE PACK)
FLEX FACED BOXED LETTER SIGNS COMPLETE WITH DIGITALLY PRINTED FLEX FACE SKIN WITH DIRECT LIGHT FIXED TO FACADE.
FRONT TO BE ACRYLIC COLOUR PANTONE 012C/OPAL.
SIDES TO BE PAINTED YELLOW COLOUR PANTONE 012C/OPAL.

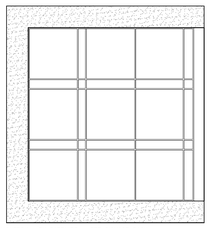

LIGHTBOX (BY SAPPHIRE – SEE SIGNAGE PACK)
FEATURE BOXED CORNER SIGN WITH DIRECT LIGHT FIXED TO FACADE.
FRONT TO BE ACRYLIC COLOUR PANTONE 012C.
OPAQUE SIDES TO BE PAINTED YELLOW COLOUR PANTONE 012C.

Rev	Description	Date	By	Chk
D	UPDATED NORTH AND EAST ELEVATION	06.09.23	LT	GB
C	SPEC. AMENDED.	26.10.22	DC	GB
B	ELEVATIONS AMENDED	19.10.22	DC	GB
A	ELEVATIONS AMENDED	03.10.22	PS	GB

Status
Planning ■ Tender ☐
Construction ☐ As Built ☐

Purpose for Issue
PLANNING

Client
STORAGE WORLD

Contract
PROPOSED ALTERATIONS
AMBROSE STREET
MANCHESTER

Drawing
PROPOSED ELEVATIONS

bateandtaylor architects
www.bate-taylor.co.uk
macintosh house
4a cambridge street
manchester m1 5gg
tel: 0161 236 0999
fax: 0161 236 0404
mail@bate-taylor.co.uk

Drawing No. MH1314-09 Revision D
Scales 1:100 @ A0 Date SEPT '22
Drawn PS Checked GB

Scale 1:100 in Metres

This drawing is the copyright of the Architect and may not be reproduced without licence.
DO NOT scale from this drawing.