


Notes

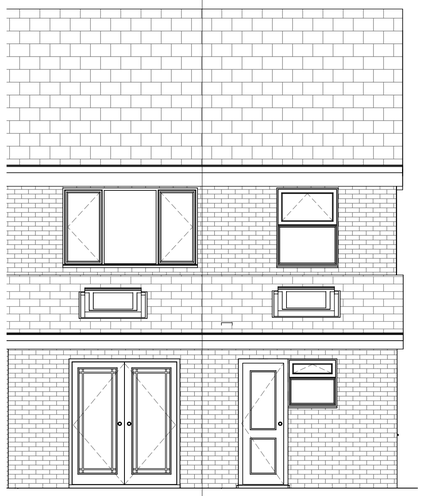


1 **North EXISTING**
1 : 50

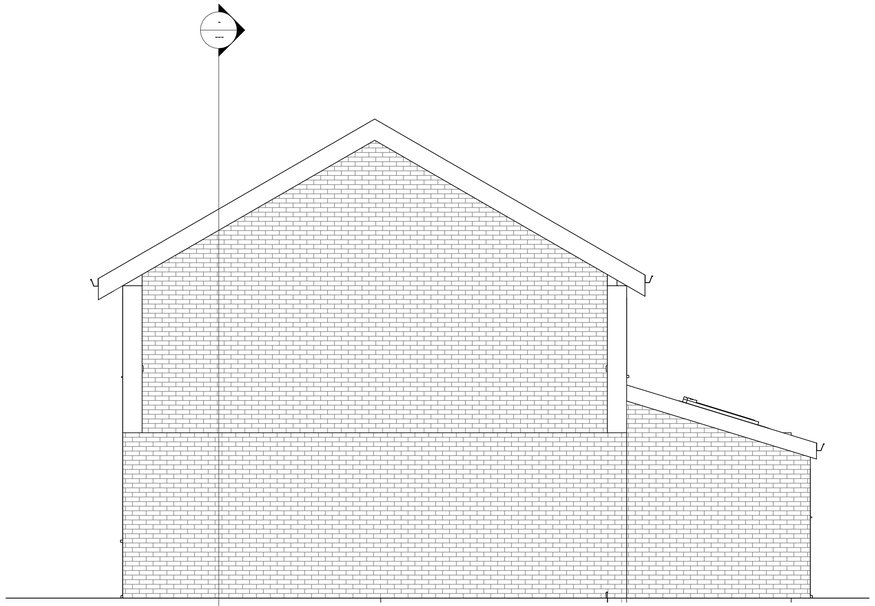

2 **East EXISTING**
1 : 50

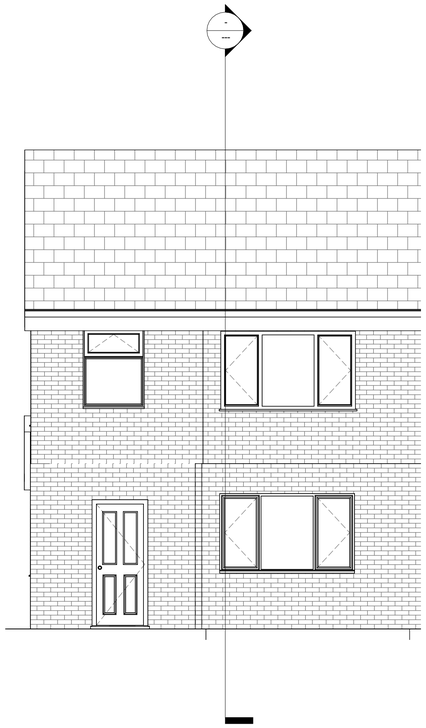

3 **South EXISTING**
1 : 50

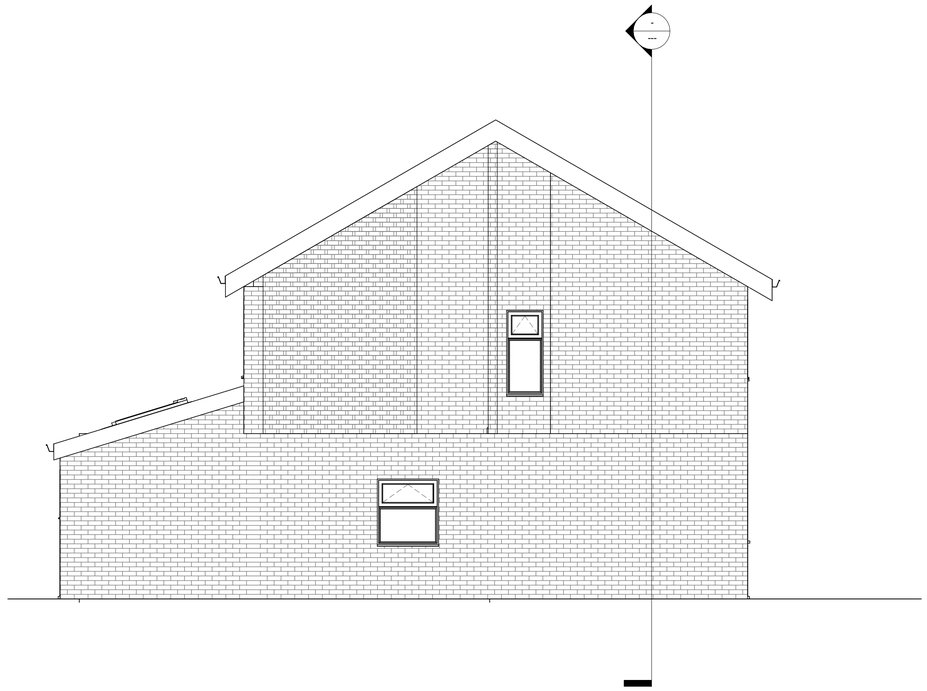

4 **West EXISTING**
1 : 50

Rev	Description	Date	Dr by	App by
original by NK		date created 11/27/20		approved by NK

NK Architectural
Enquiries@nkarchitectural.co.uk
☎ : 0161 818 4727
www.NKARCHITECTURAL.co.uk
19 HEXAGON CLOSE, MANCHESTER, M9 8RN

client name
MR A ALI

project
16 BRYNTON ROAD, MANCHESTER ROD, M13 0RB, SIDE DOUBLE STOREY EXTENSION

drawing
EXISTING ELEVATIONS

computer file	plot date
C:\Users\nkhan\Dropbox\NKARC\16 BRYNTON ROAD\16 BRYNTON ROAD.rvt	
project number 2021.0042.2247	scale 1 : 50 @A1
drawing number A102	rev / issue status

This drawing is to be read in conjunction with all related drawings. All dimensions must be checked and verified on site before commencing any work or producing shop drawings. The originator should be notified immediately of any discrepancy.
This drawing is copyright and remains the property of NK Architectural.