


Colours



RAL 7016



RAL 7047

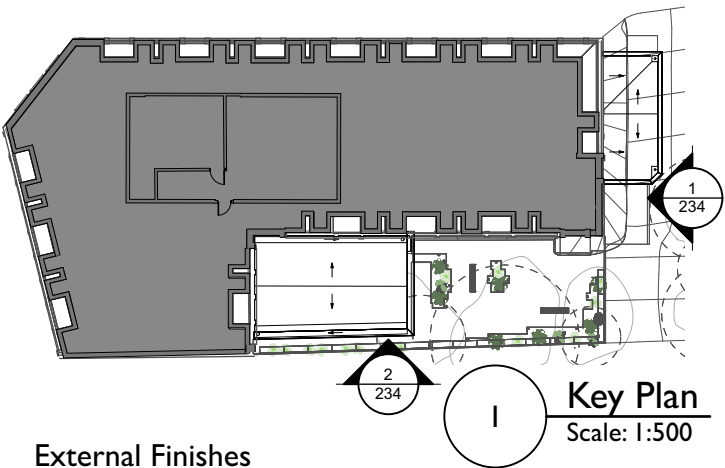


External Finishes

Item	Material	Colour
① Windows	Aluminium	Anthracite Grey (RAL 7016)
② Top Spandrel Panels	Aluminium	Anthracite Grey (RAL 7016)
③ Spandrel Panels	Opaque glass	Anthracite Grey (RAL 7016)
④ Louvres	Aluminium	Anthracite Grey (RAL 7016)
⑤ Vertical Cover Trim	Aluminium	Telegraph Grey (RAL 7047)
⑥ Glazed Doors	Aluminium	Anthracite Grey (RAL 7016)
⑦ Louvred Doors	Steel	Anthracite Grey (RAL 7016)
⑧ Parapet	Aluminium	Anthracite Grey (RAL 7016)
⑨ Stair Guarding	Steel	Anthracite Grey (RAL 7016)
⑩ Fencing and Gate	Steel	Anthracite Grey (RAL 7016)
⑪ Roof Finish	Sedum	Anthracite Grey (RAL 7016)
⑫ Walls	Facing Brick	lbstock Bradgate Claret brick

Refer to drawings I987 T430), T(441), T(440) & T(441)
for external works materials and finishes



2 **Elevation 1**
Scale: 1:100
Note: Planting not shown for clarity

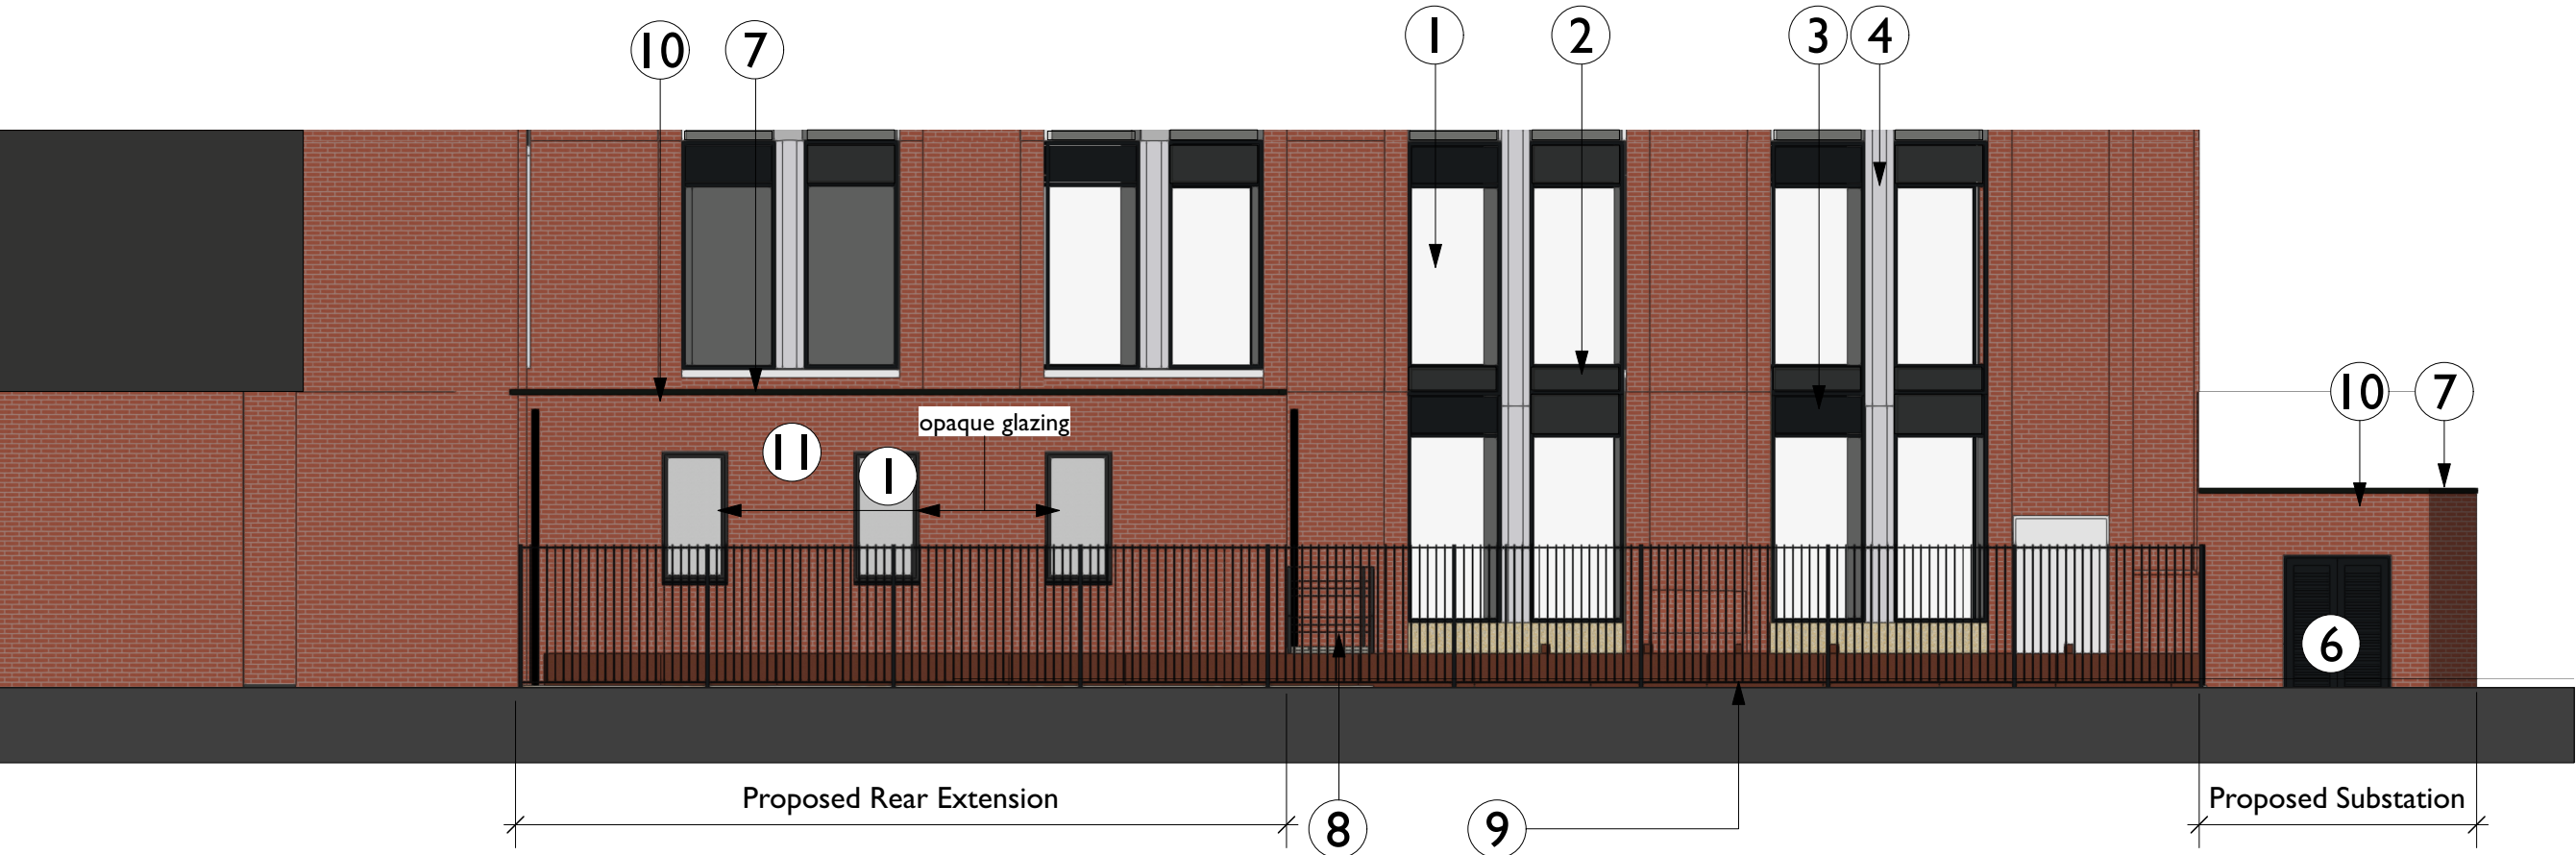

3 **Elevation 2**
Scale: 1:100
Note: Planting not shown for clarity

G	Redrawn, annotation revised	PL
F	Boundary fence amended.	RJD
E	Planting updated	RJD
D	extension revised following planner's comments and substation added.	AB AB
C	Planters Shown	RJD
B	Steps moved	RJD
A	Steps Added	RJD
Rev	Note	DRN CHK

125 Portland Street Stage 4

Ground Floor Elevations - Extensions

scheme	I877
drwg no.	P(235)
revision	G
scale	1:100 @ A3
date first drawn	Dec 23
drawn	PL