

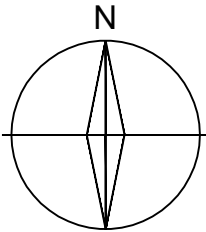



SITE LOCATION PLAN 1-1250

9 - 11 Broughton Lane, Manchester, M8 9TY

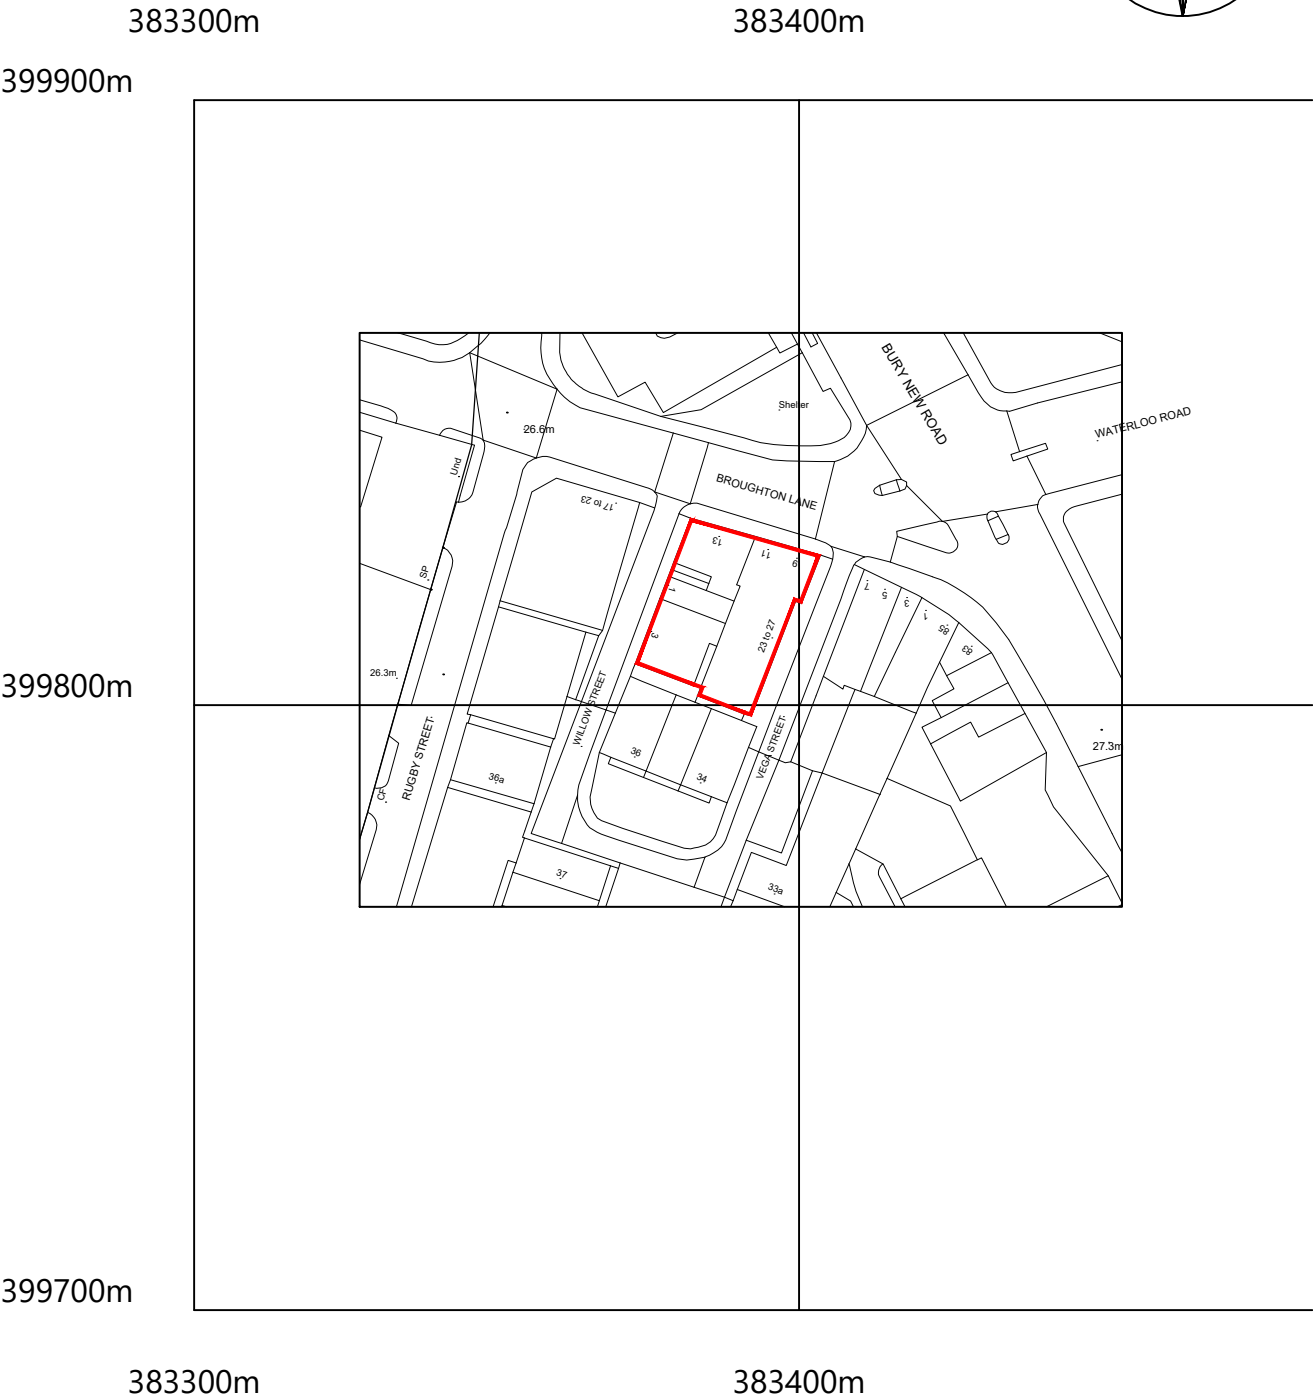

©Crown Copyright and database rights 2021 OS Licence no. 100019980

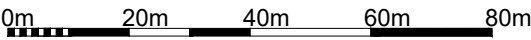

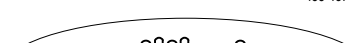CLIENT Colin Gee		TITLE Site Location Plan				<div>435-437 WALTERSLEY ROAD BURY LANCASHIRE BL9 5EU T : 0161 797 2077 F : 0161 797 2088 E : info@equilibriumarchitects.co.uk</div> <div></div>
PROJECT 9 - 11 Broughton Lane, Manchester, M8 9TY Garage conversion to bin store and small unit		SCALE 1:1250	DATE Nov. 2021	DRAWN PB	CHECKED	
		DRAWING NO. C-0472-SLP	CAD REFERENCE NO.		REVISION A	

Rev A: Updated red line to Client's requirements

12.03.2024