
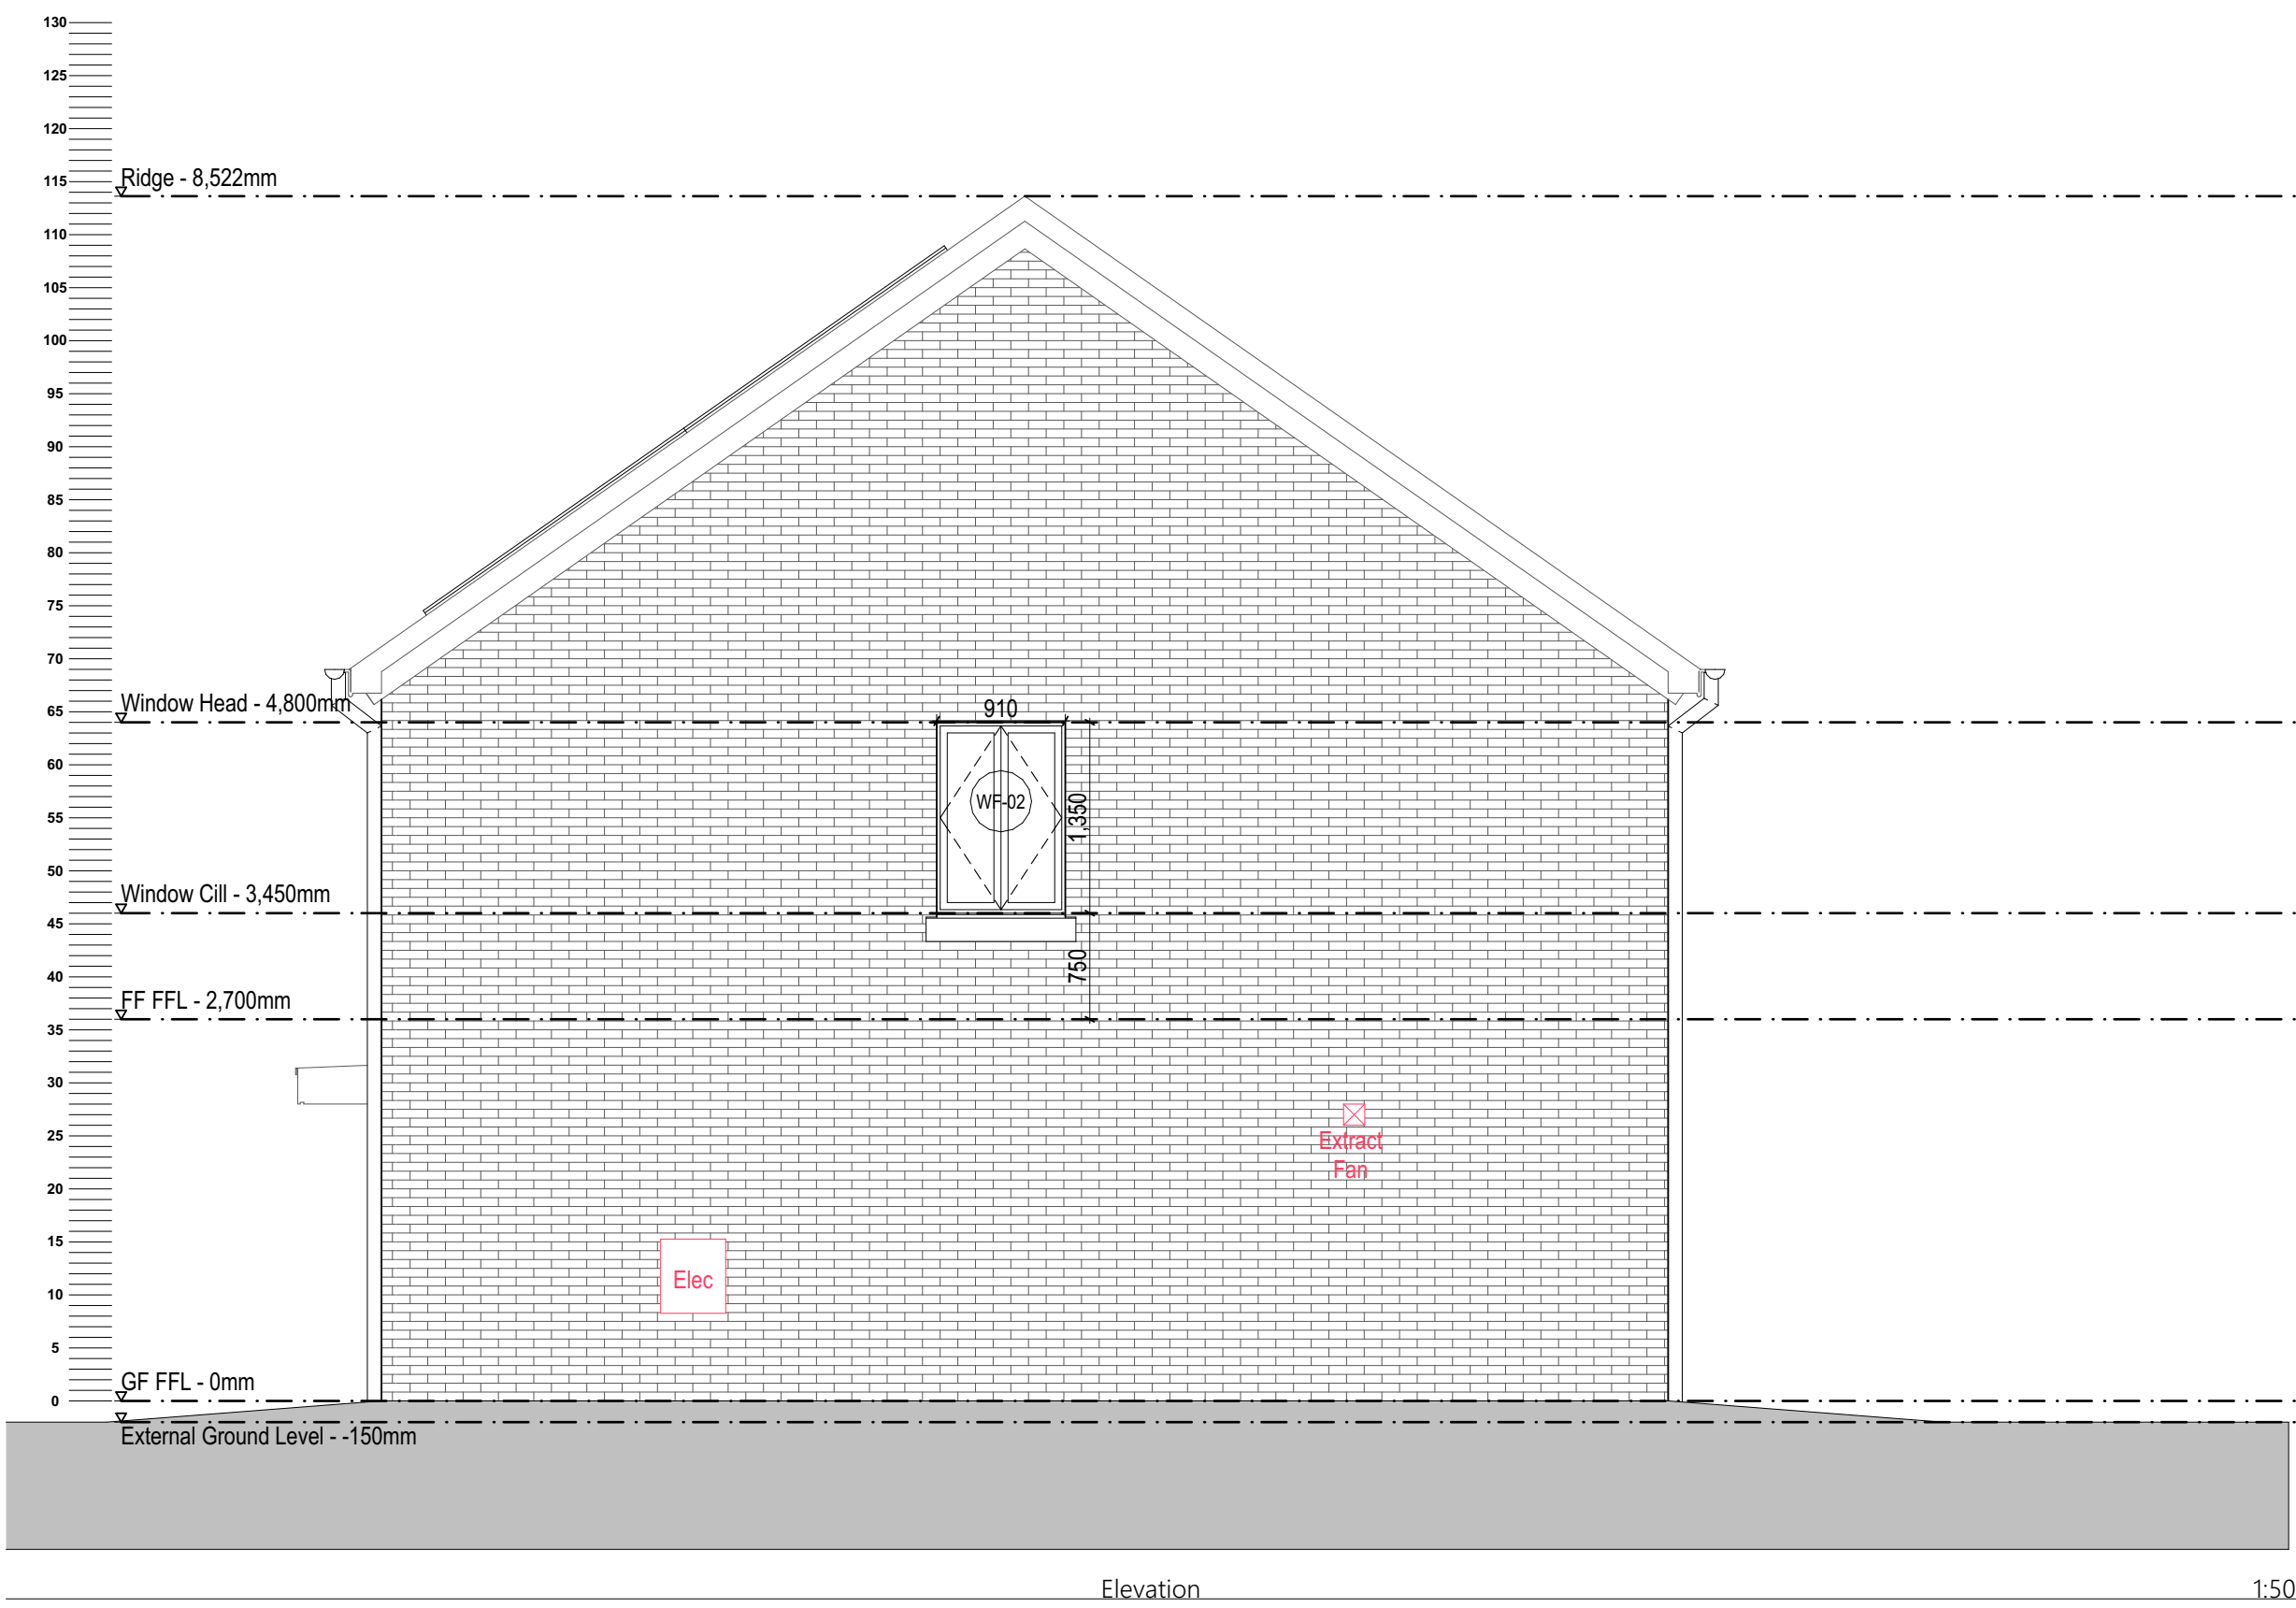
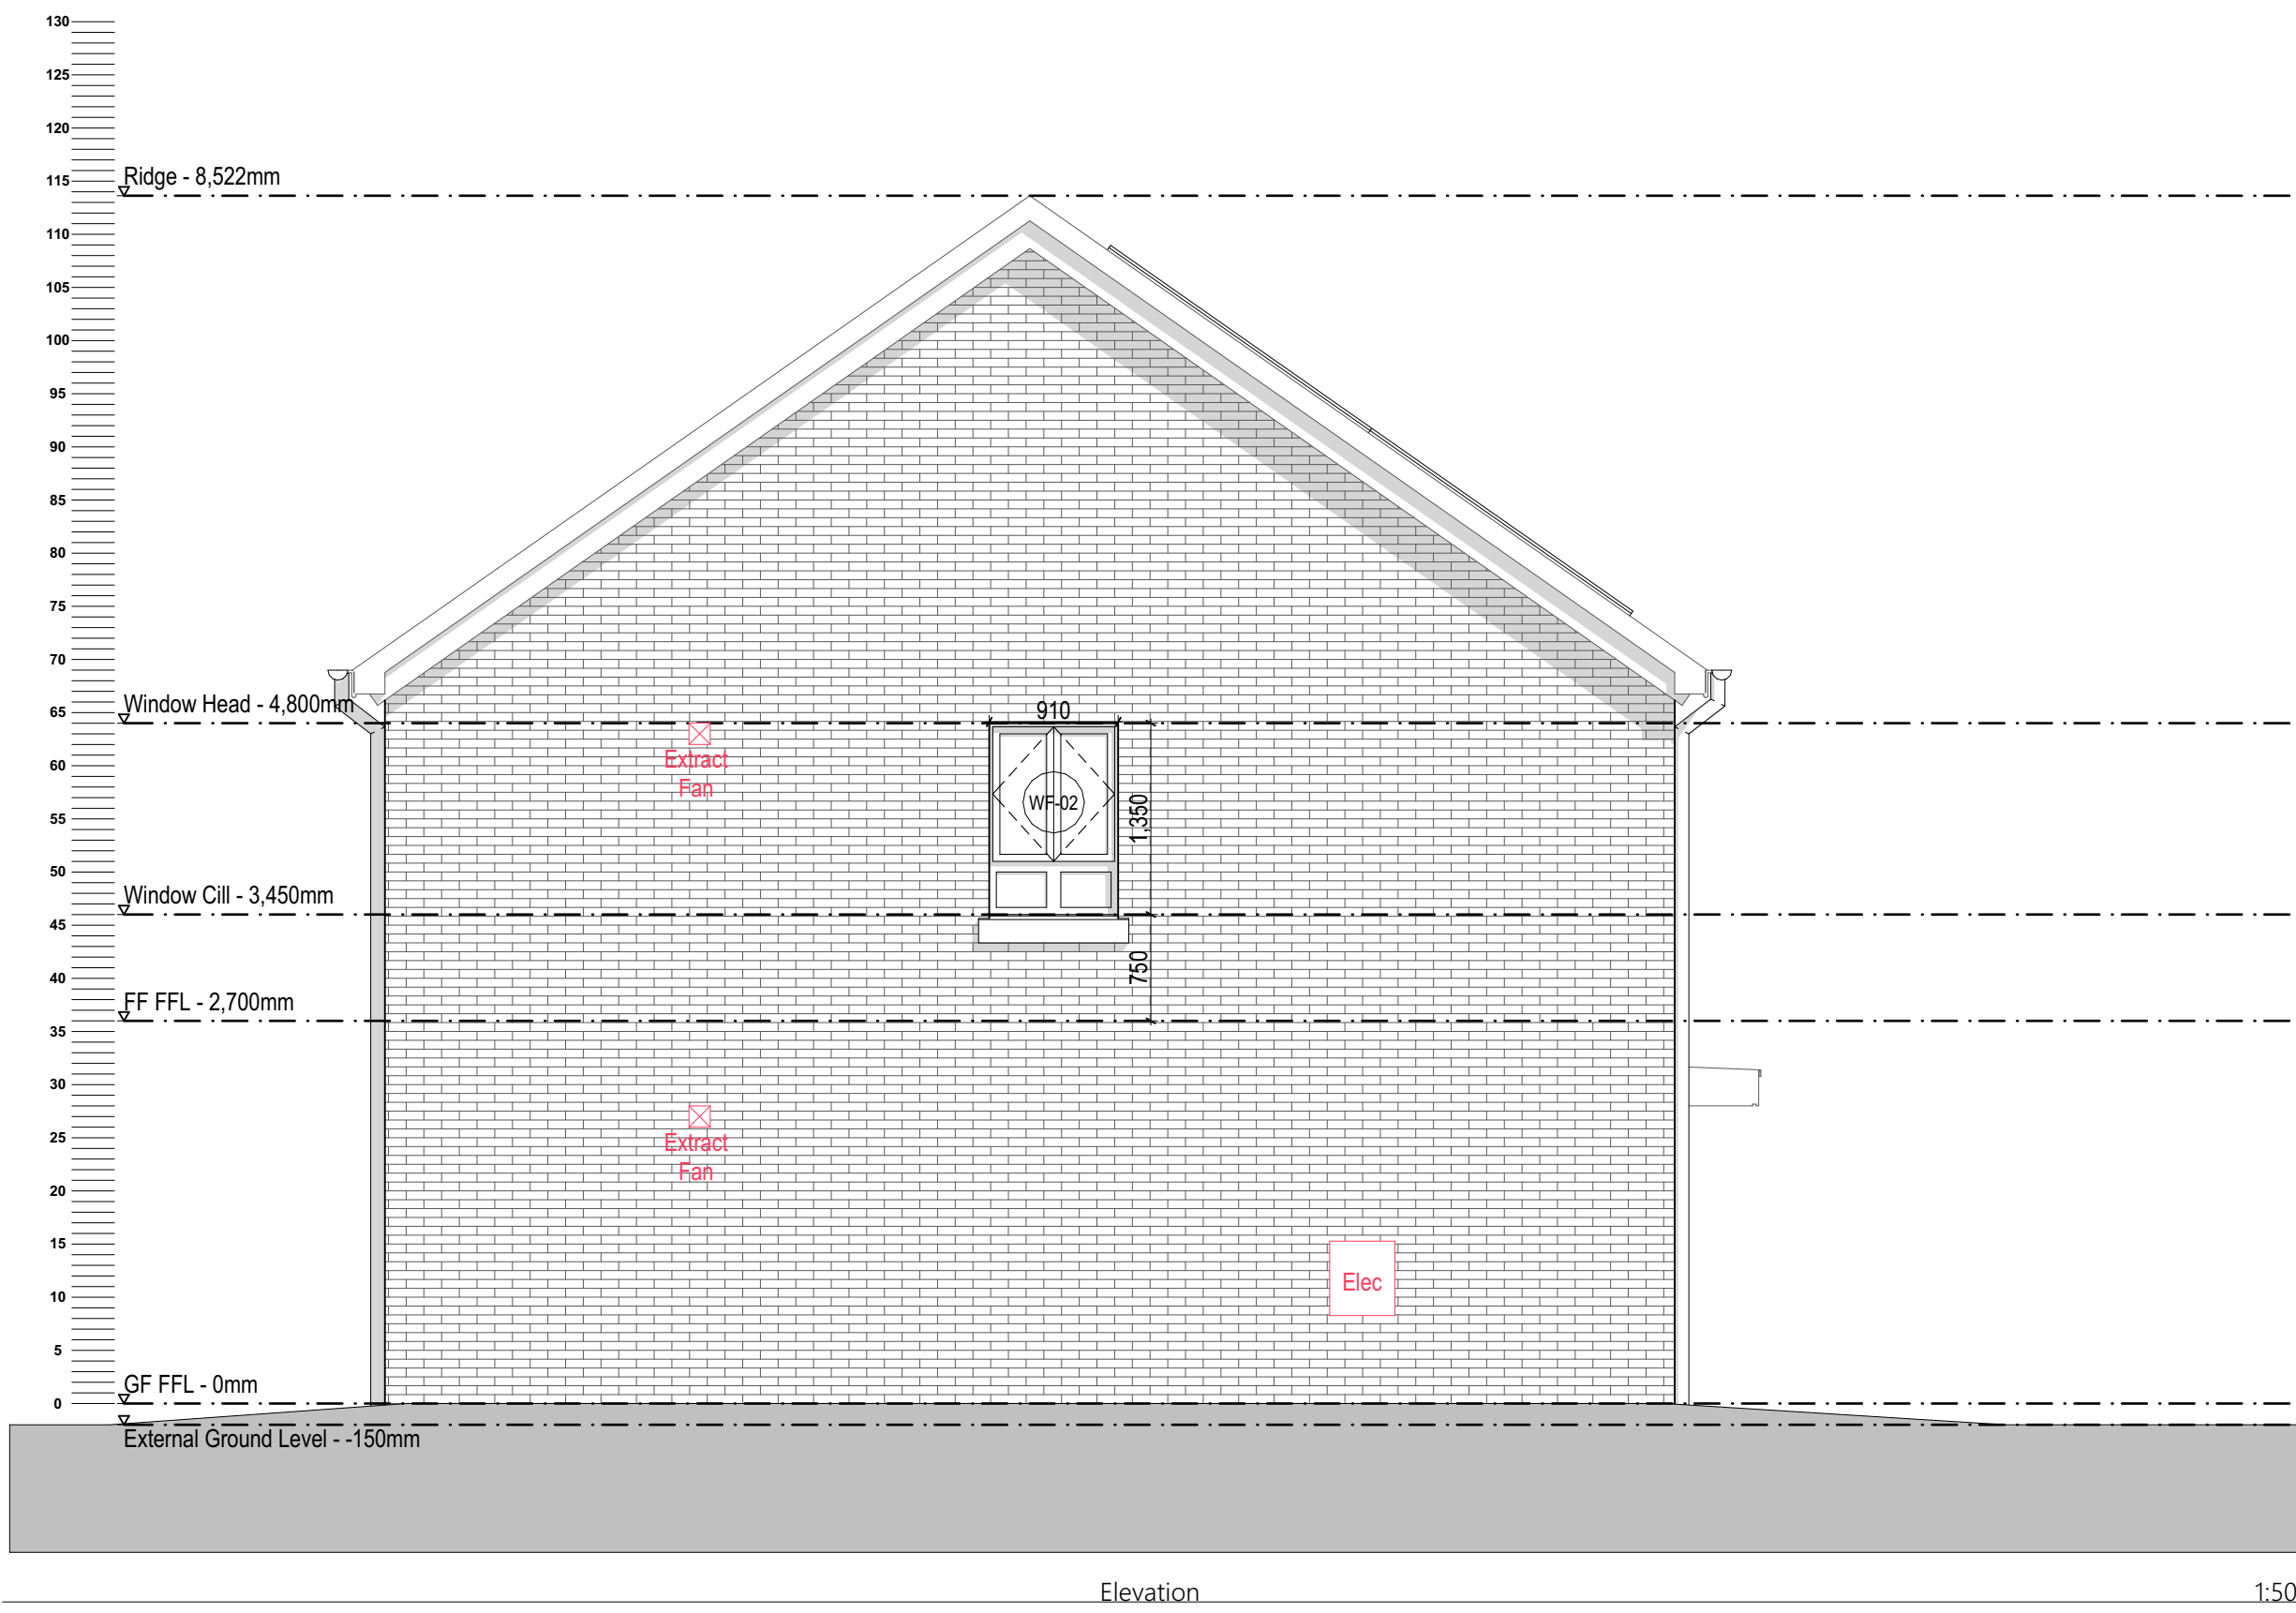


Proposed Elevations 2B4P Block Type E - Blocks 3,15

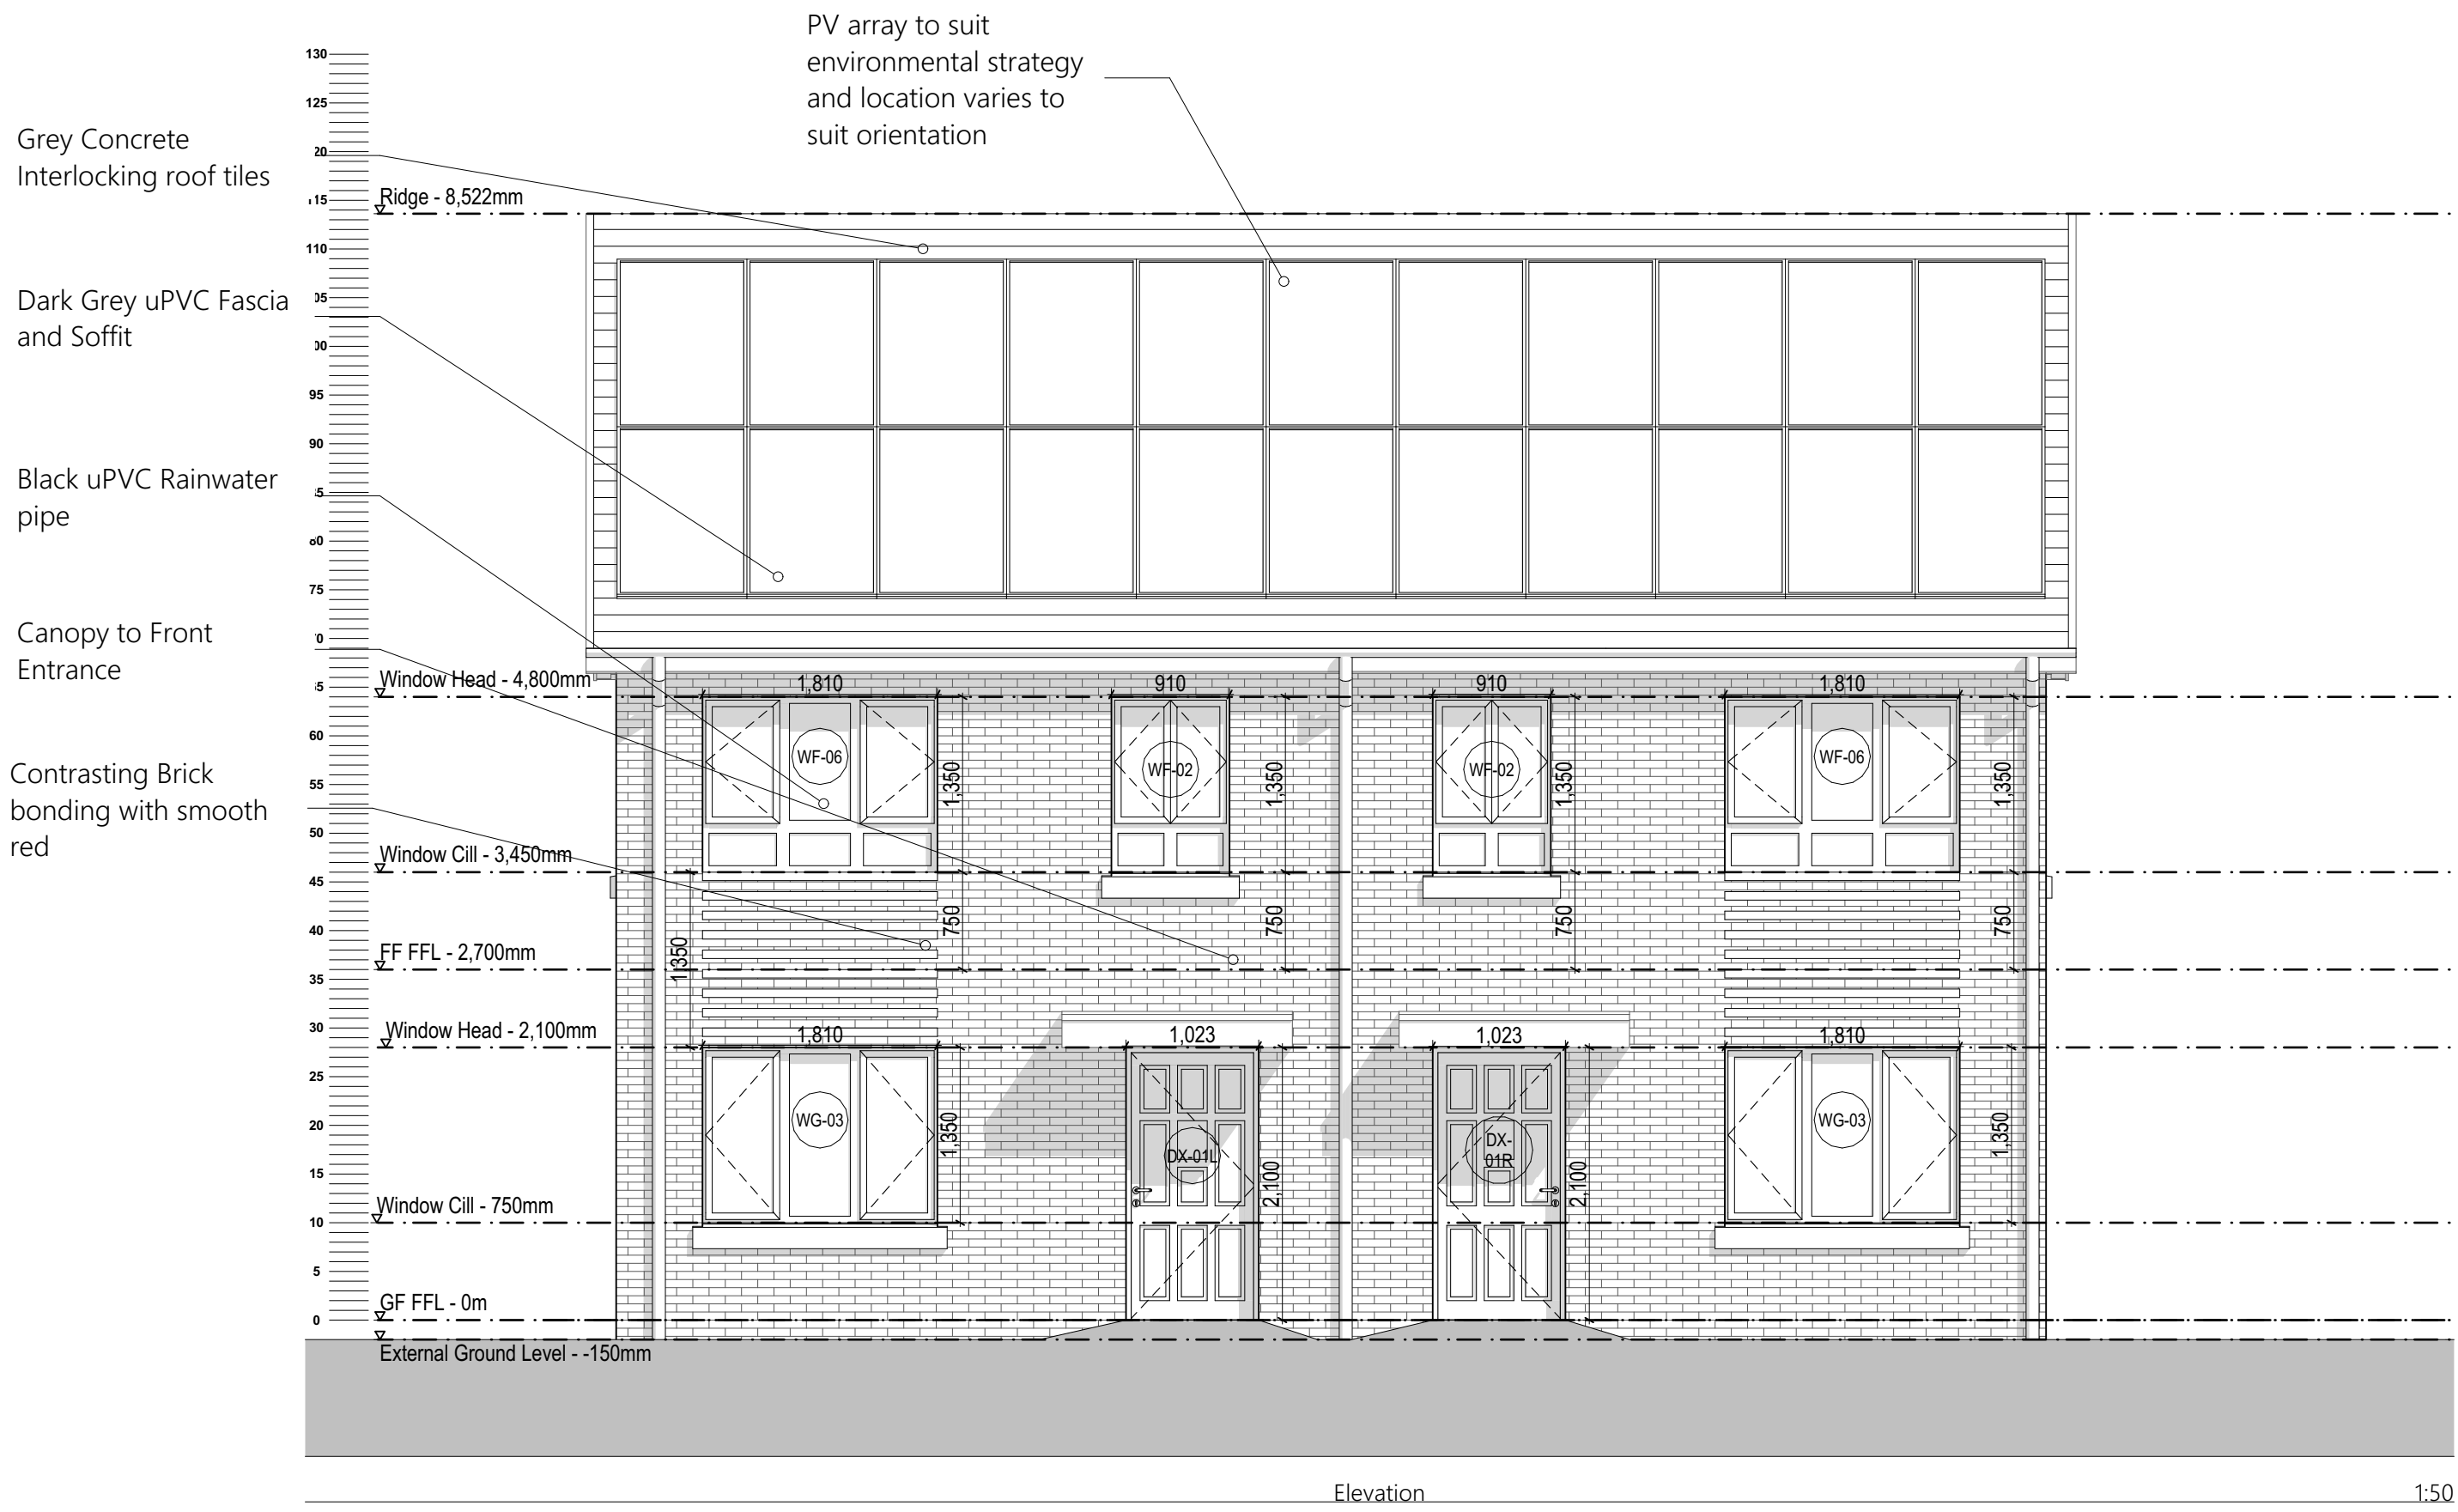

B	Elevations updated to show PV array	08/02/23	C.M.
A	Elevations updated	03/11/23	C.M.
Designation	Detail of Revision	Date	Initials

PROJECT	TITLE	SIZE	STATUS
Charlestown, White Moss Road and Dam Head Drive - P500 Phase 1 Site	Proposed Elevations 2B4P Block Type E - Blocks 3,15	A1	PLANNING

PROJECT No.	DRAWING No.
1785	PL.020B

DRAWN by	CHECKED
CM	DS

DATE	SCALE (1:10.0)
NOV 22	1:50

JOHN MCCALL ARCHITECTS LTD	No. 1 Arts Village, Henry Street, Liverpool L1 5BS Tel: 0151 707 1818 Fax: 707 1819
4a Rock Mill Lane, New Mills, SK22 3BN e-mail: admin@John McCall.co.UK	