




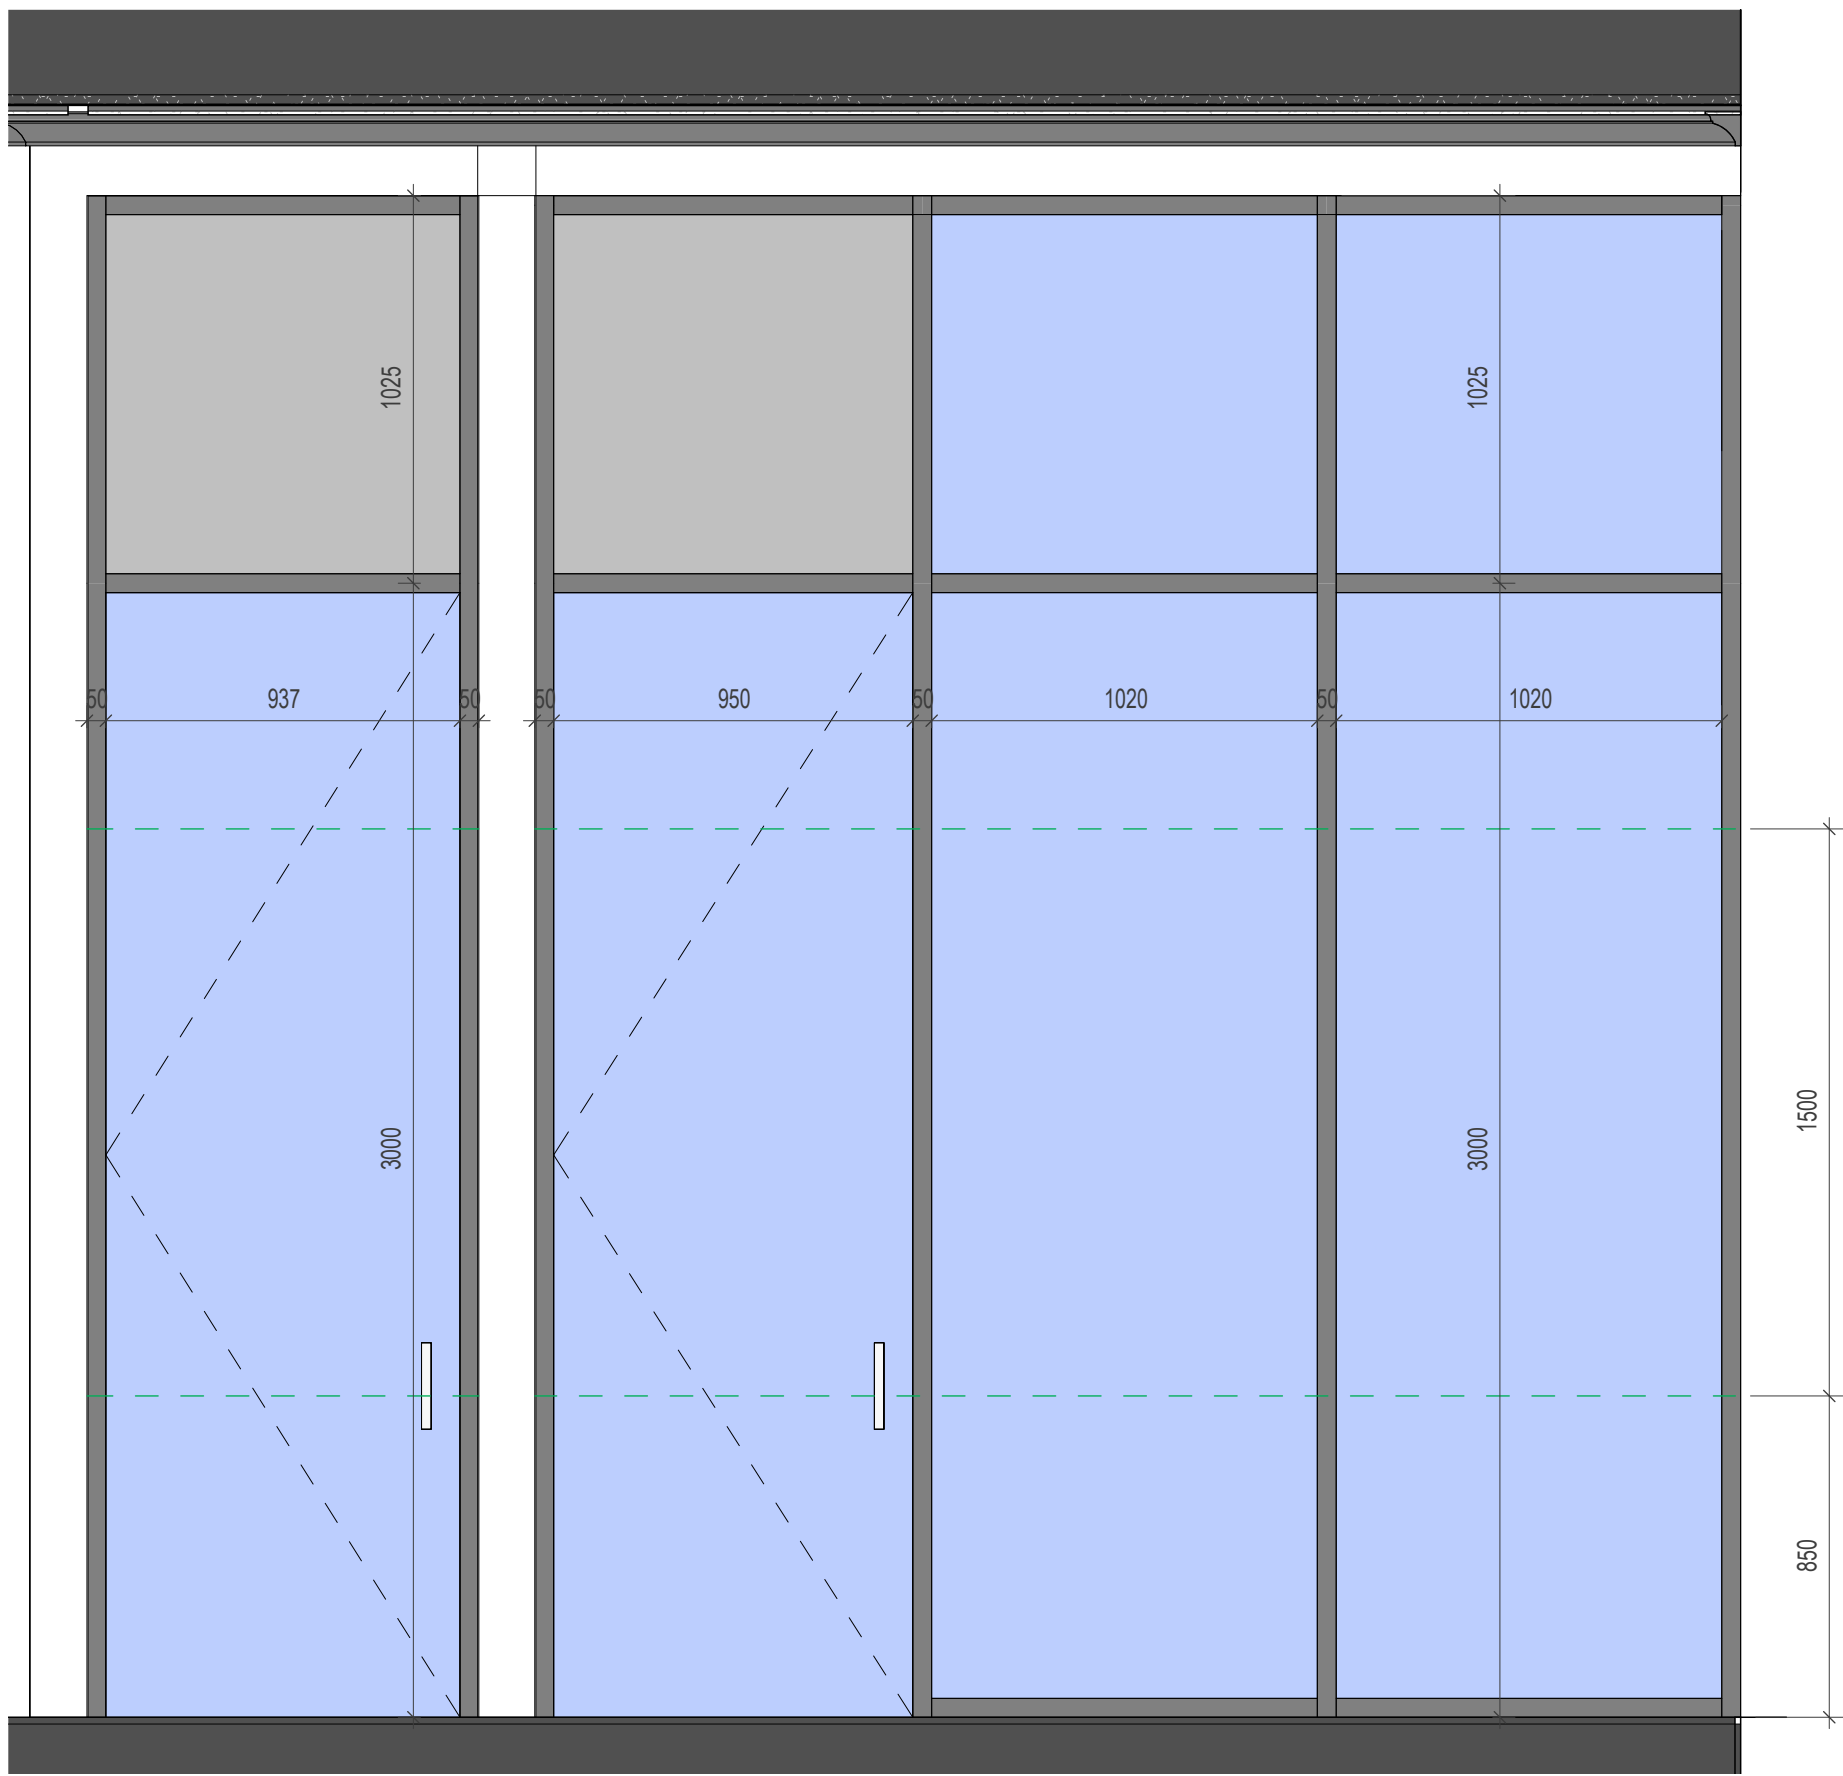


1 Elevation INS-0-028A
1 : 20

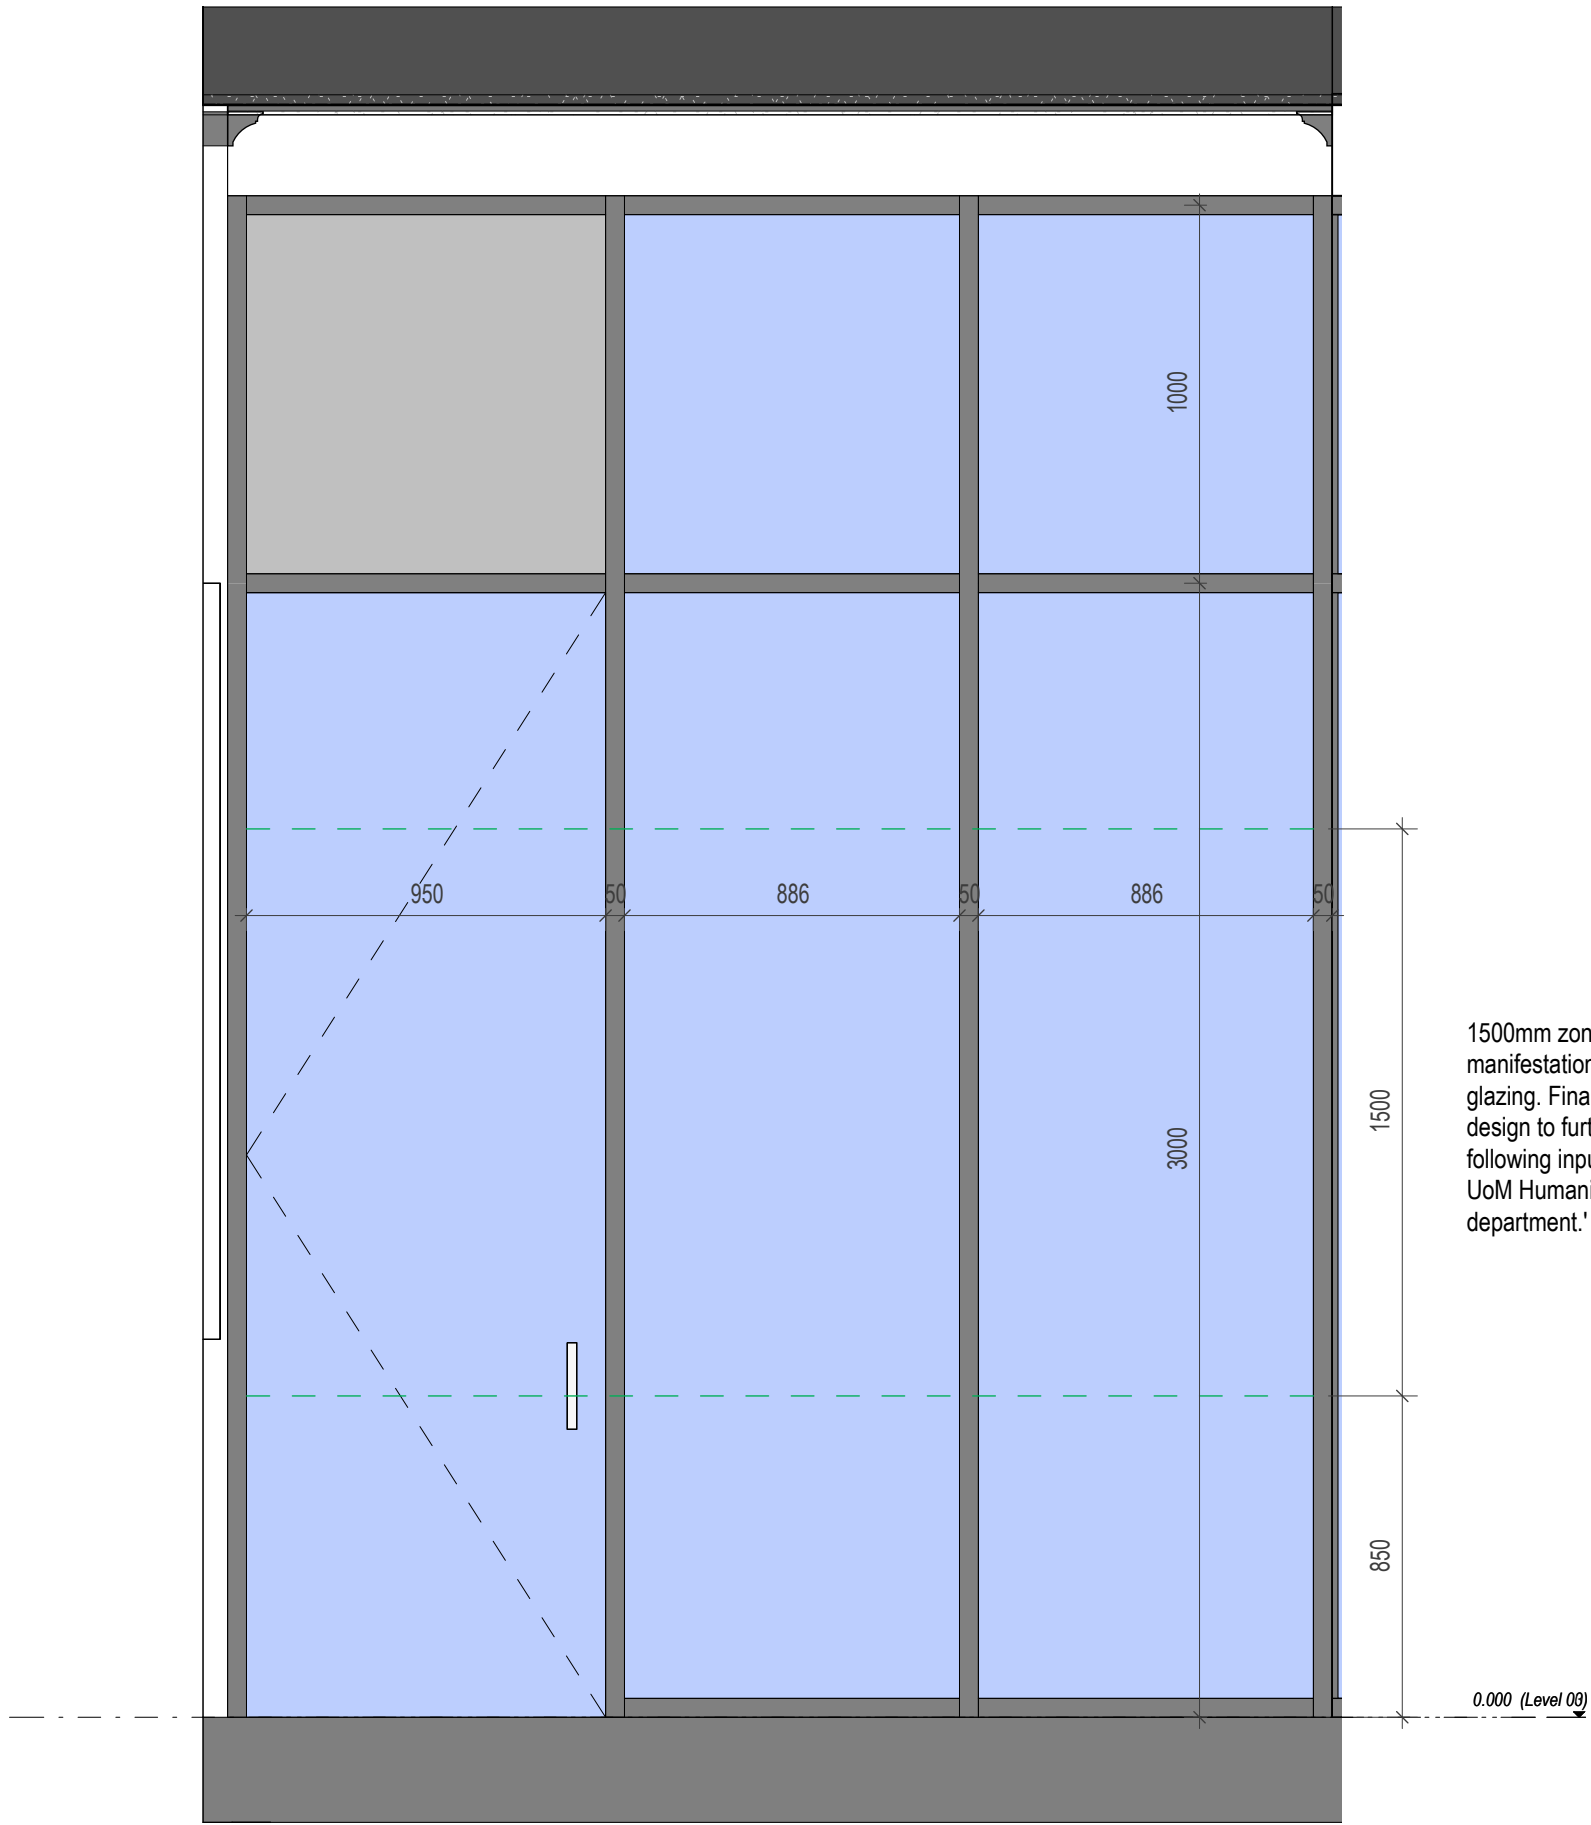


2 Elevation INS-0-028B
1 : 20

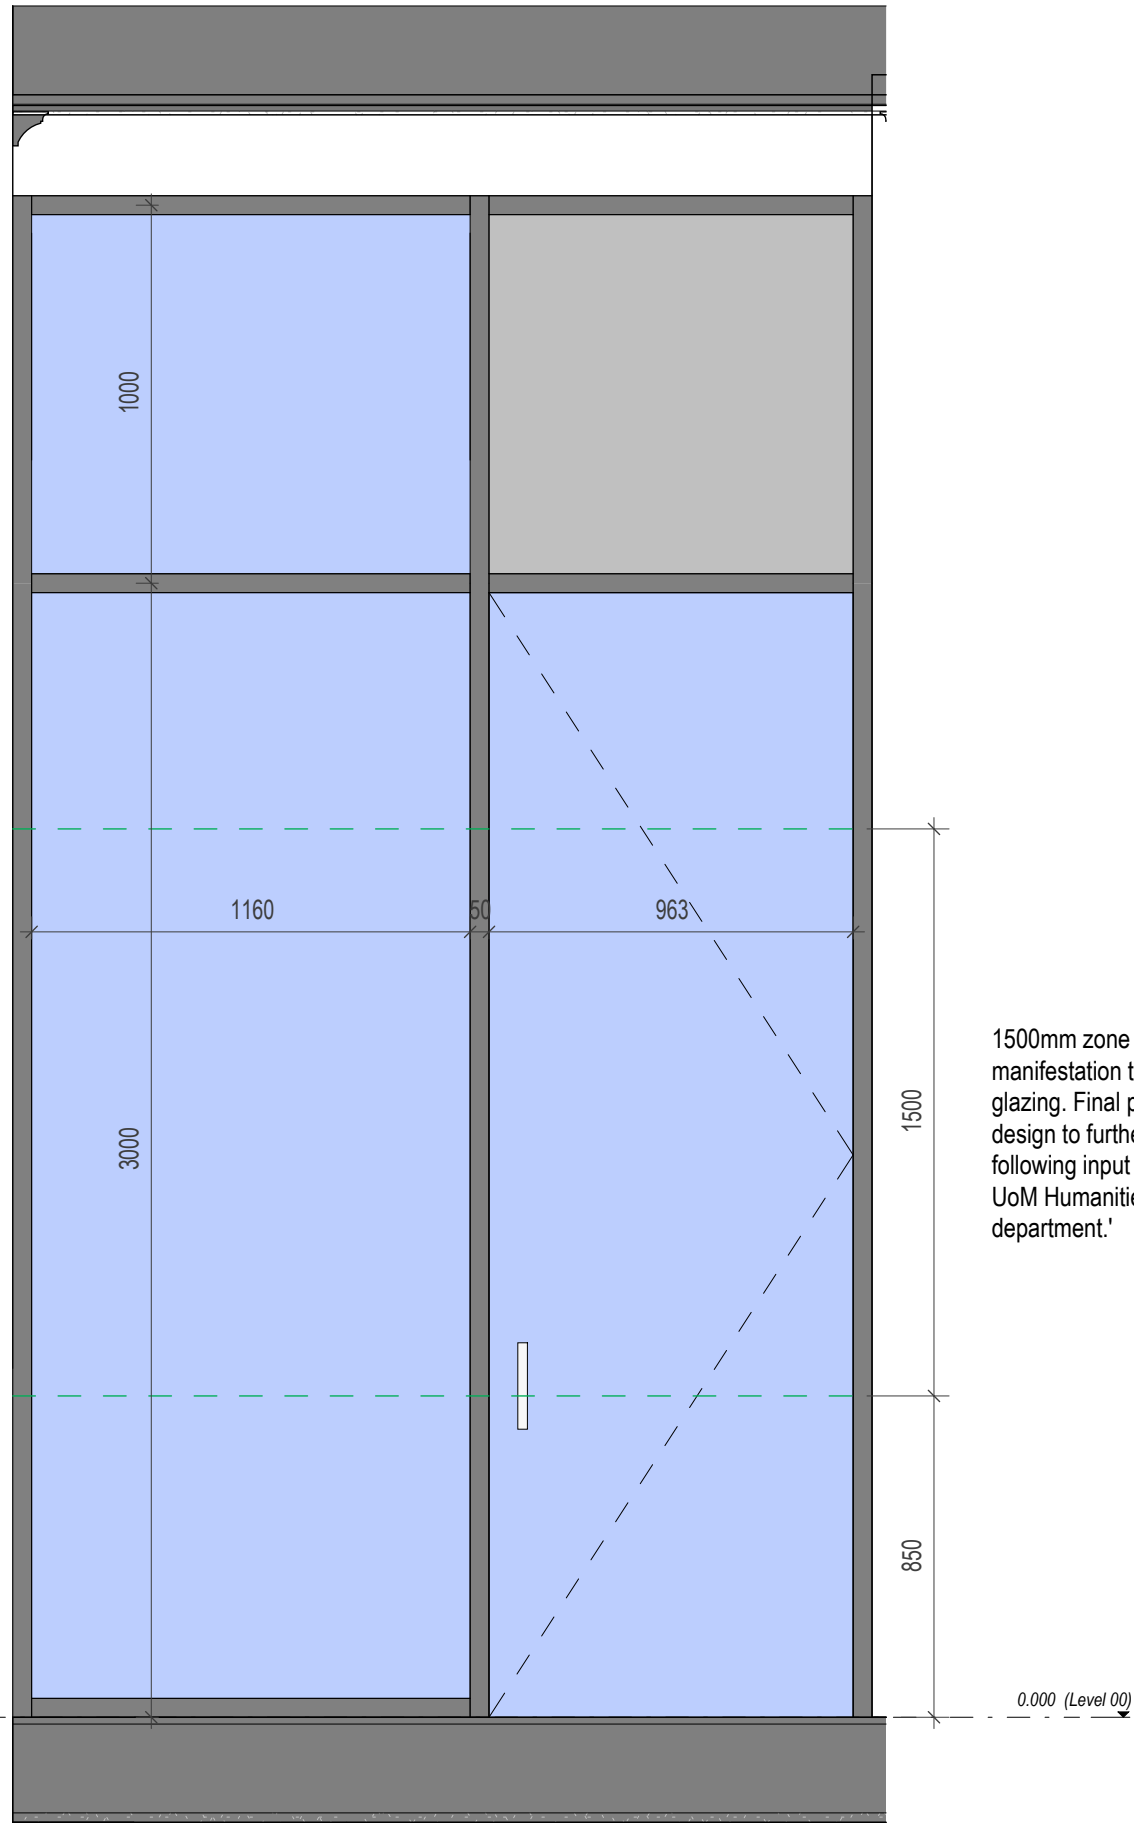

3 Elevation INS-0-028C
1 : 20

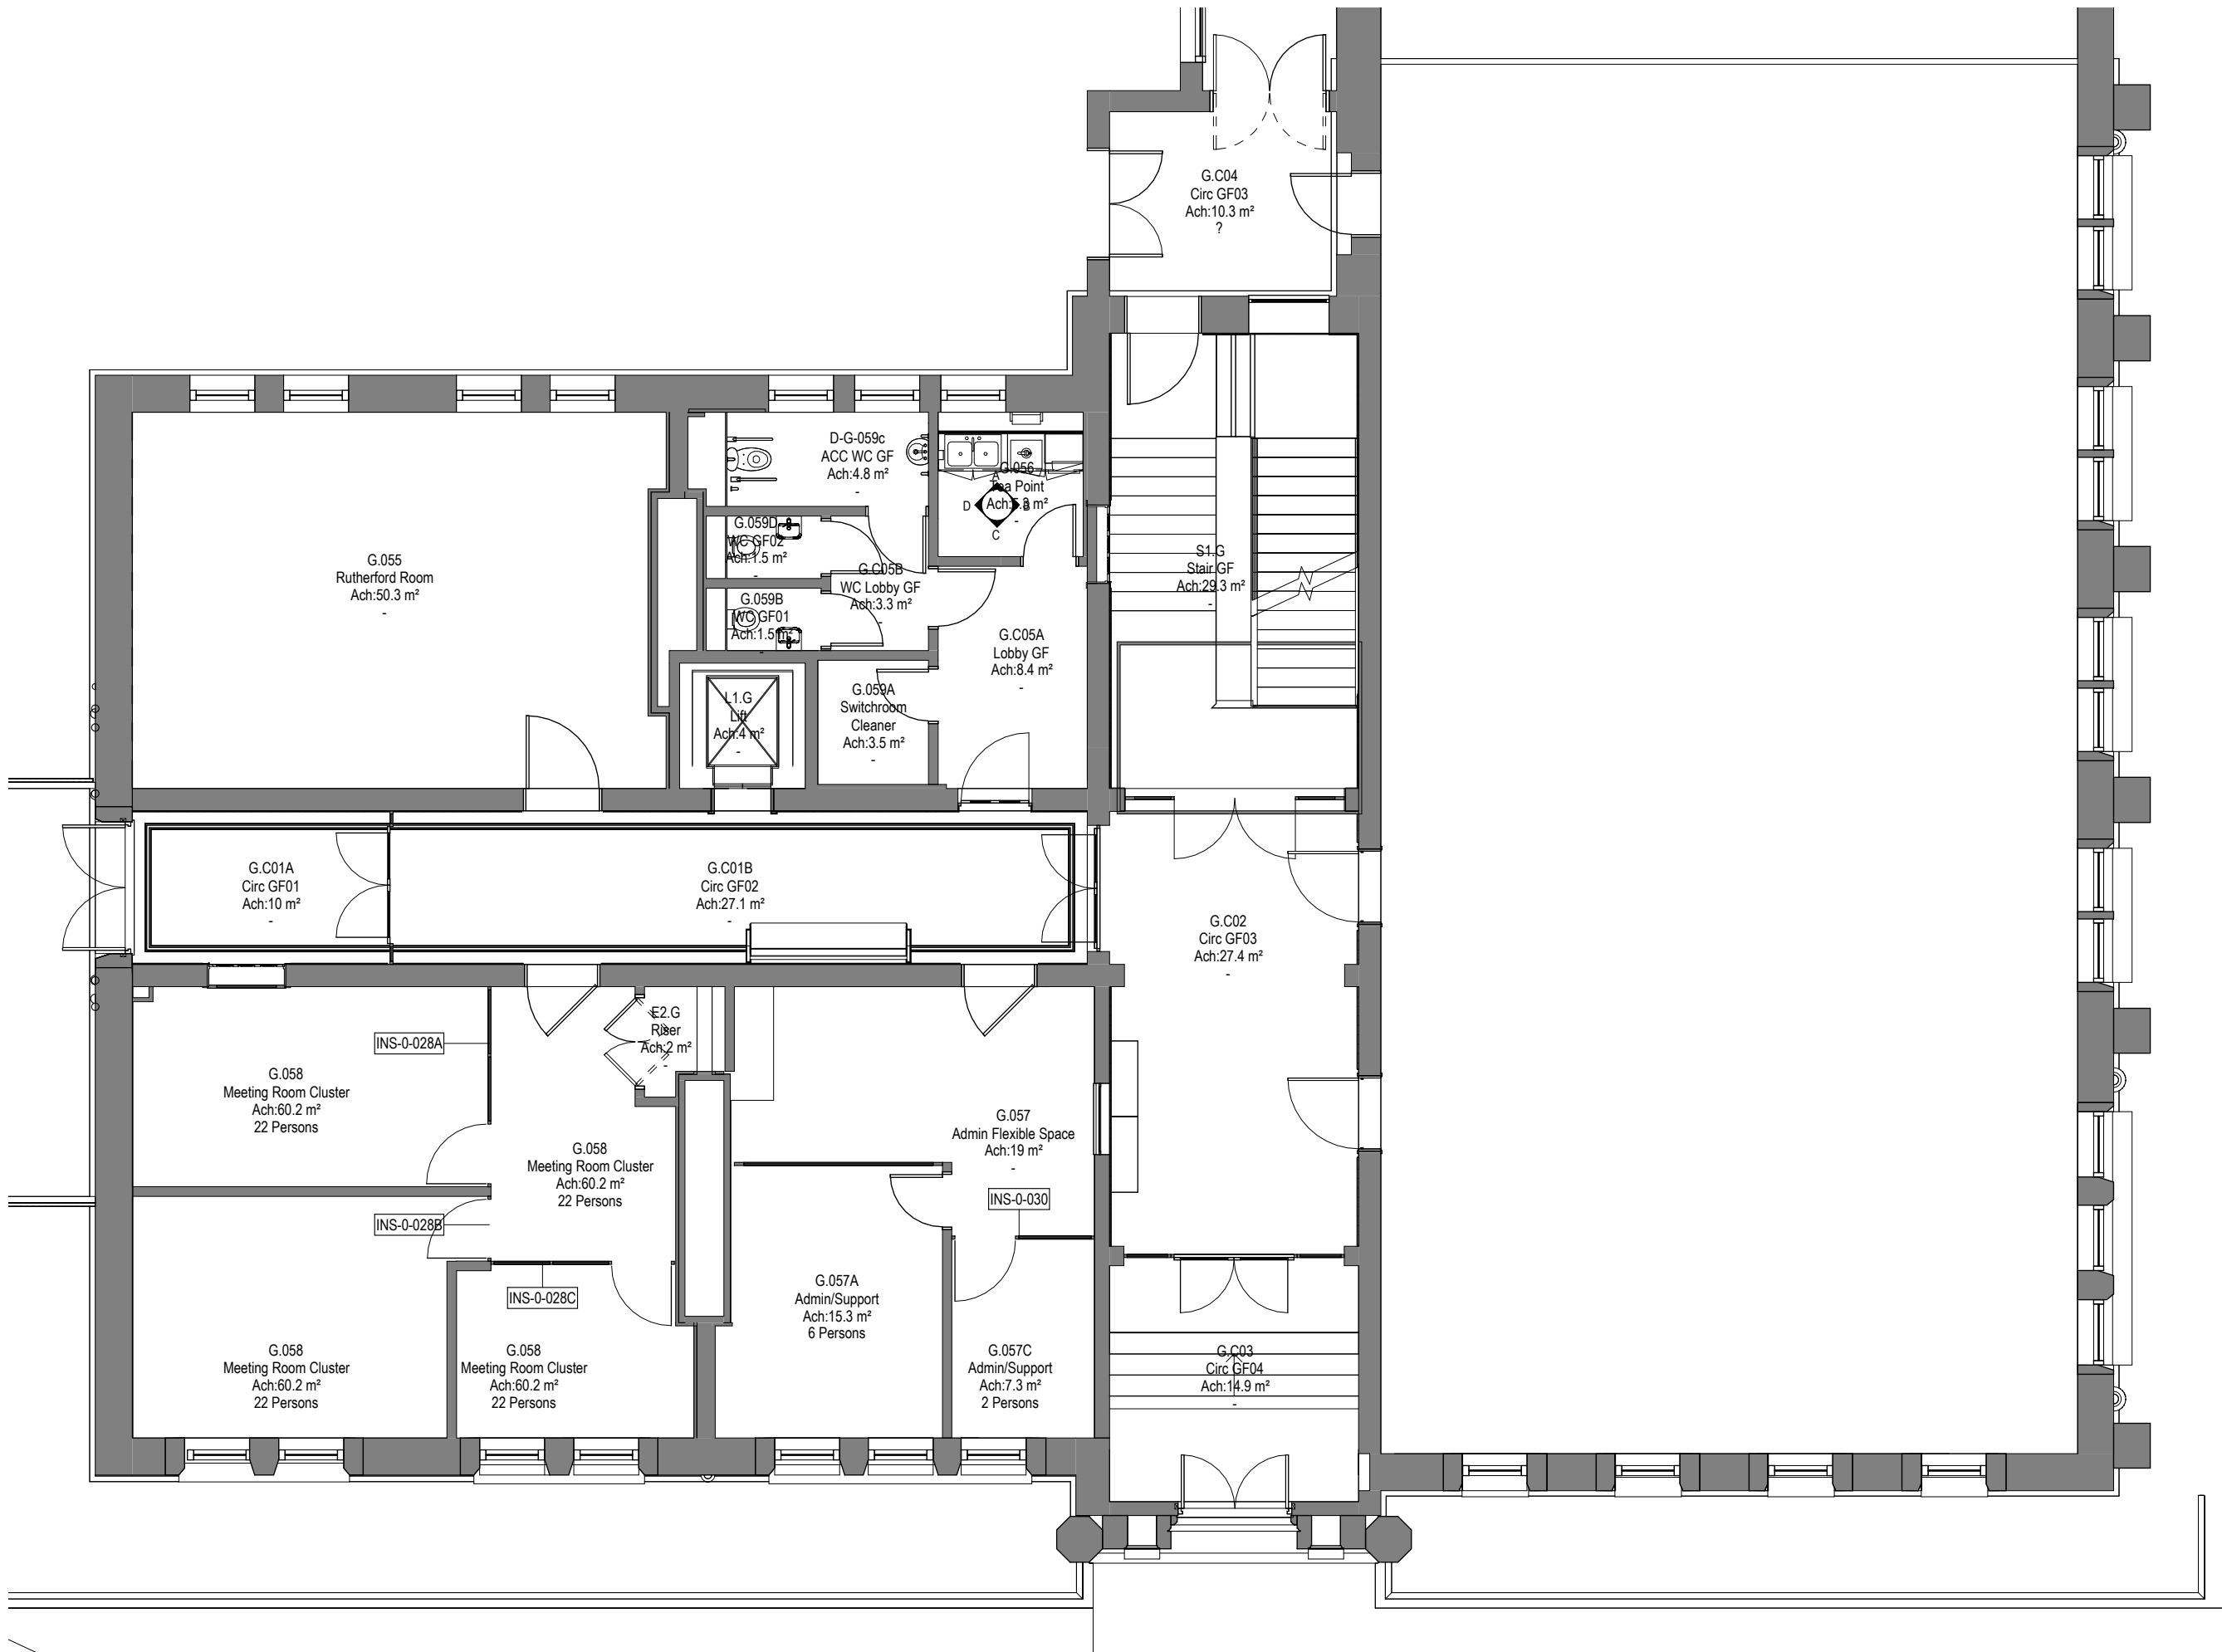


4 GA Plans - Screens_GF
1 : 100

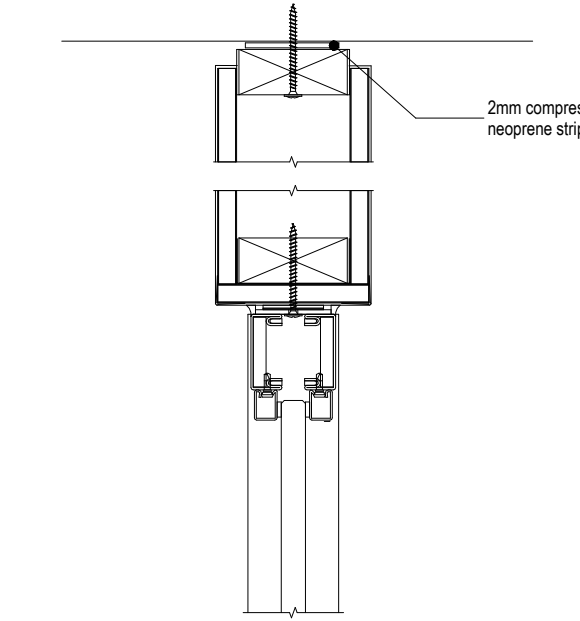


STANDARD HEAD DETAIL, INCLUDING
PARTITION HEAD SHADOW DETAIL


Typical Screen Details
1 : 5

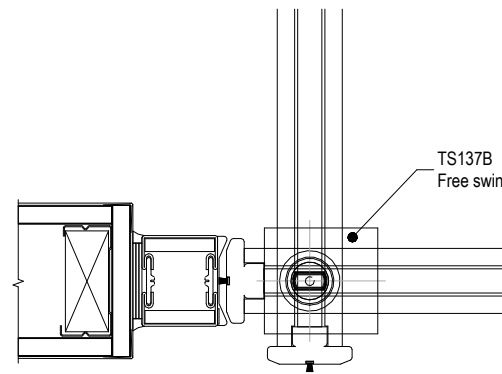

DOOR JAMB ABUTMENT DETAIL

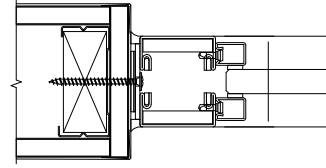

JAMB ABUTMENT DETAIL

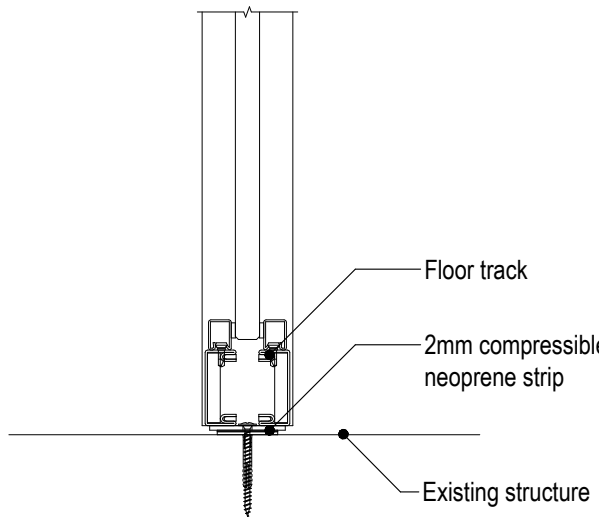

BASE DETAIL

Notes:

- This drawing is copyright.
- Do not scale dimensions from this drawing.
- This drawing is to be read in conjunction with all other relevant drawings. All discrepancies on this drawing are to be reported to the architect.
- Do not modify any element of this drawing.
- Use drawing only for purpose(s) issued.
- This drawing may contain colour.

Scale Bar

01m3m5m

Scale: 1:100

North Point

Key Plan

The following external model files are included within this drawing:

Logos

MANCHESTER

1824

The University of Manchester

ARCADIS

Project

Rutherford Building

Drawing Title

Internal Glazed Screens - Ground Floor

Job Number

141532

Date

Security Classification

Drawn By

AJ

Scale

As indicated

Purpose

LISTED BUILDING CONSENT

Reviewed By

AB

Drawing Number

3240-RBUM-ARC-XX-GF-DT-A-3240

Revision

P2

Suitability