


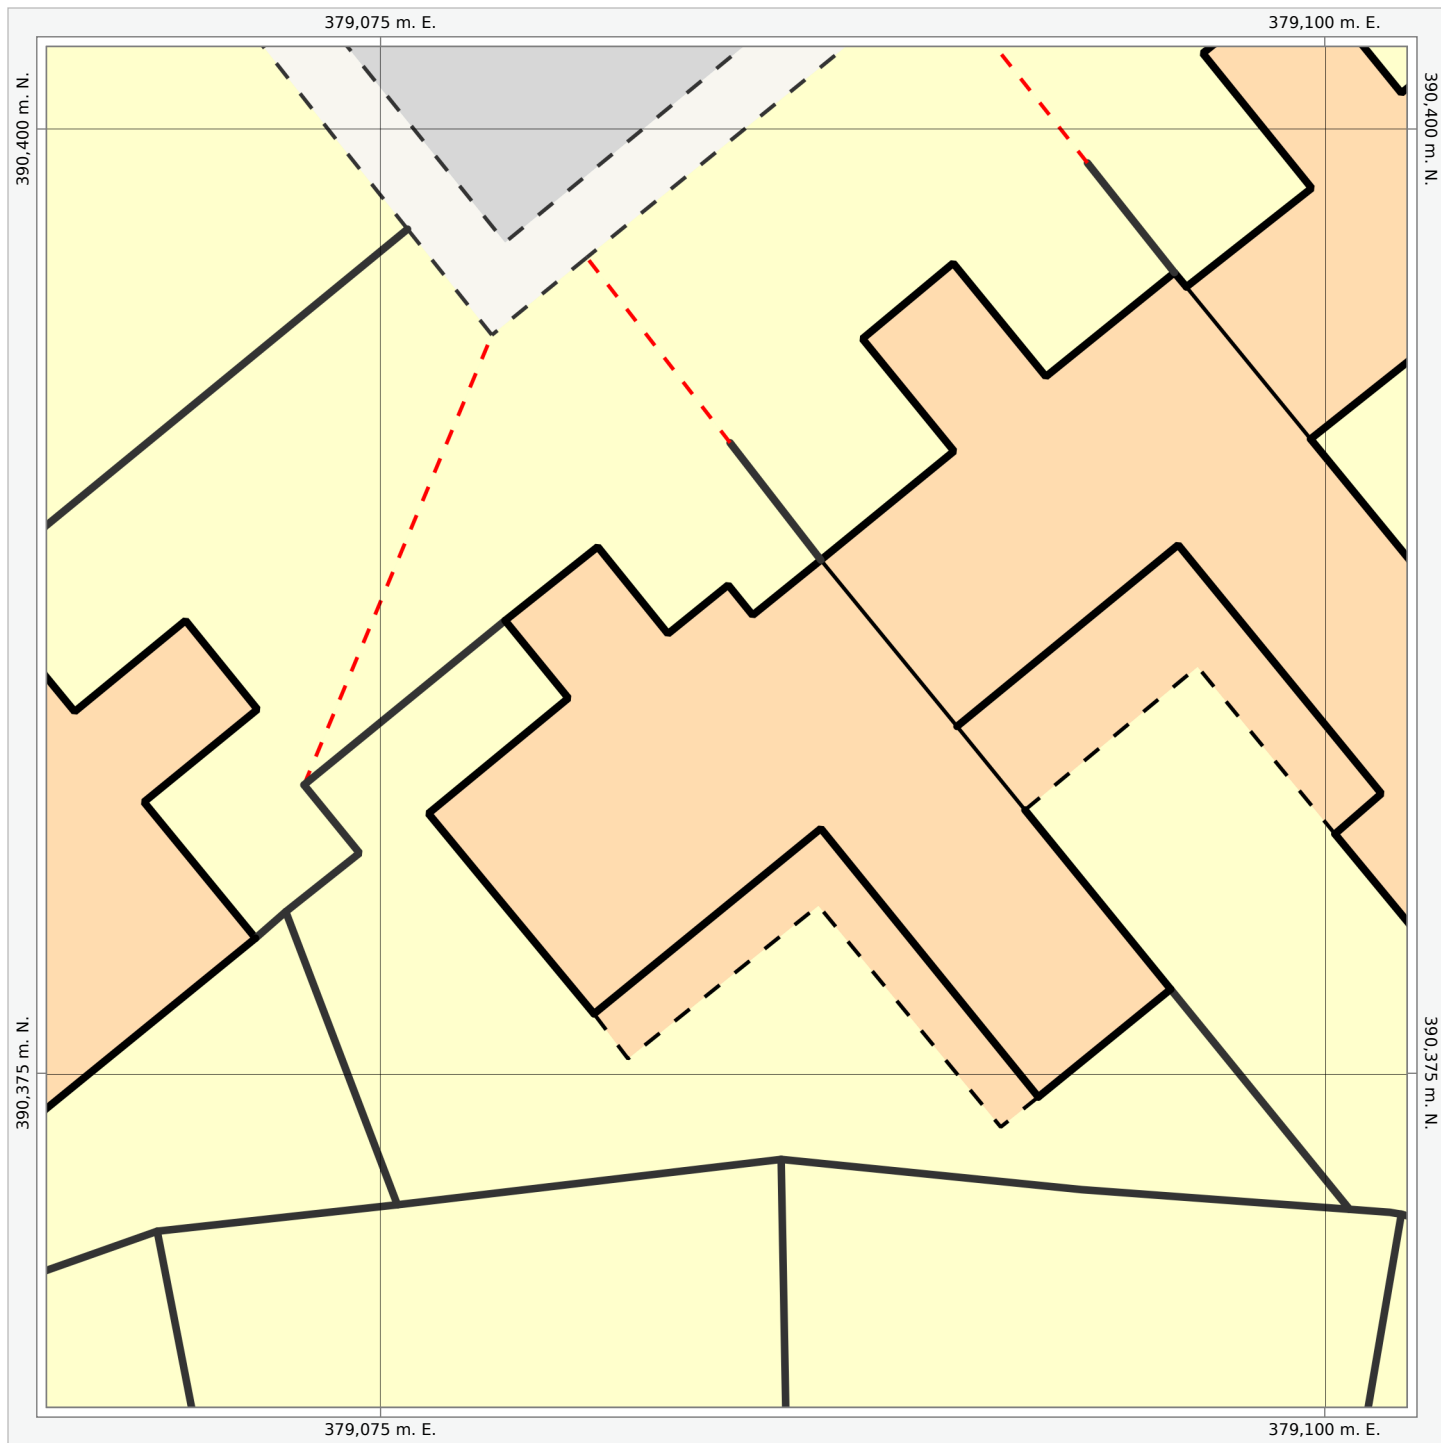


Date of Production: January 8th, 2024

© Crown copyright and database rights 2024 Ordnance Survey OS100035409.

The representation of a road, track or path is no evidence of a right of way.
The representation of features and lines is no evidence of a property boundary.

Order Licence Reference: SP38483

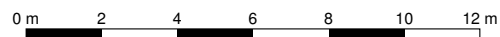

Ground Scale: 1:200
Bottom Left: 379066 390366 Top Right: 379102 390402
Center: 379084 390384
Area: 36m x 36m

15, GREENOAK DRIVE, SALE, M33
3QA