


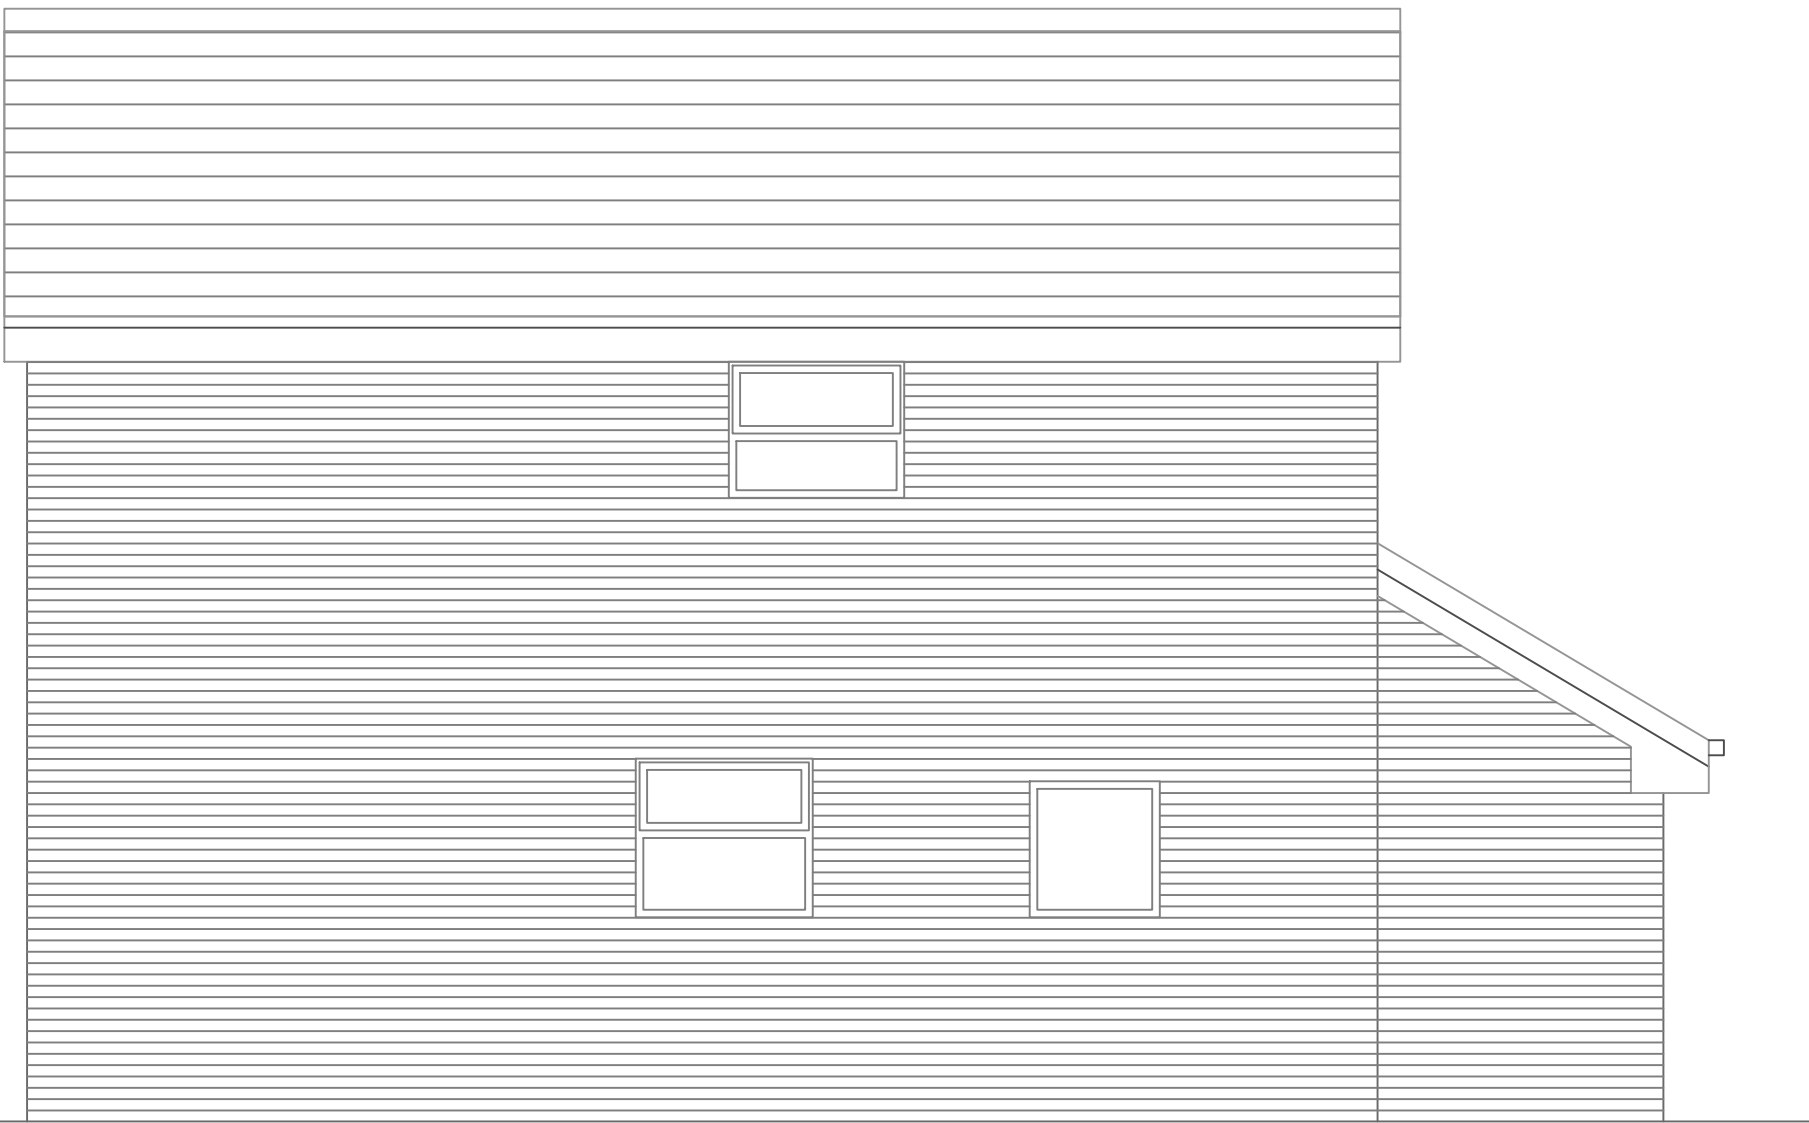

EXISTING SOUTH ELEVATION



EXISTING NORTH ELEVATION

110/10 Existing Elevations
143 Alexandra Road South
Chorlton
PLANNING ISSUE
SCALE - 1:50@A3