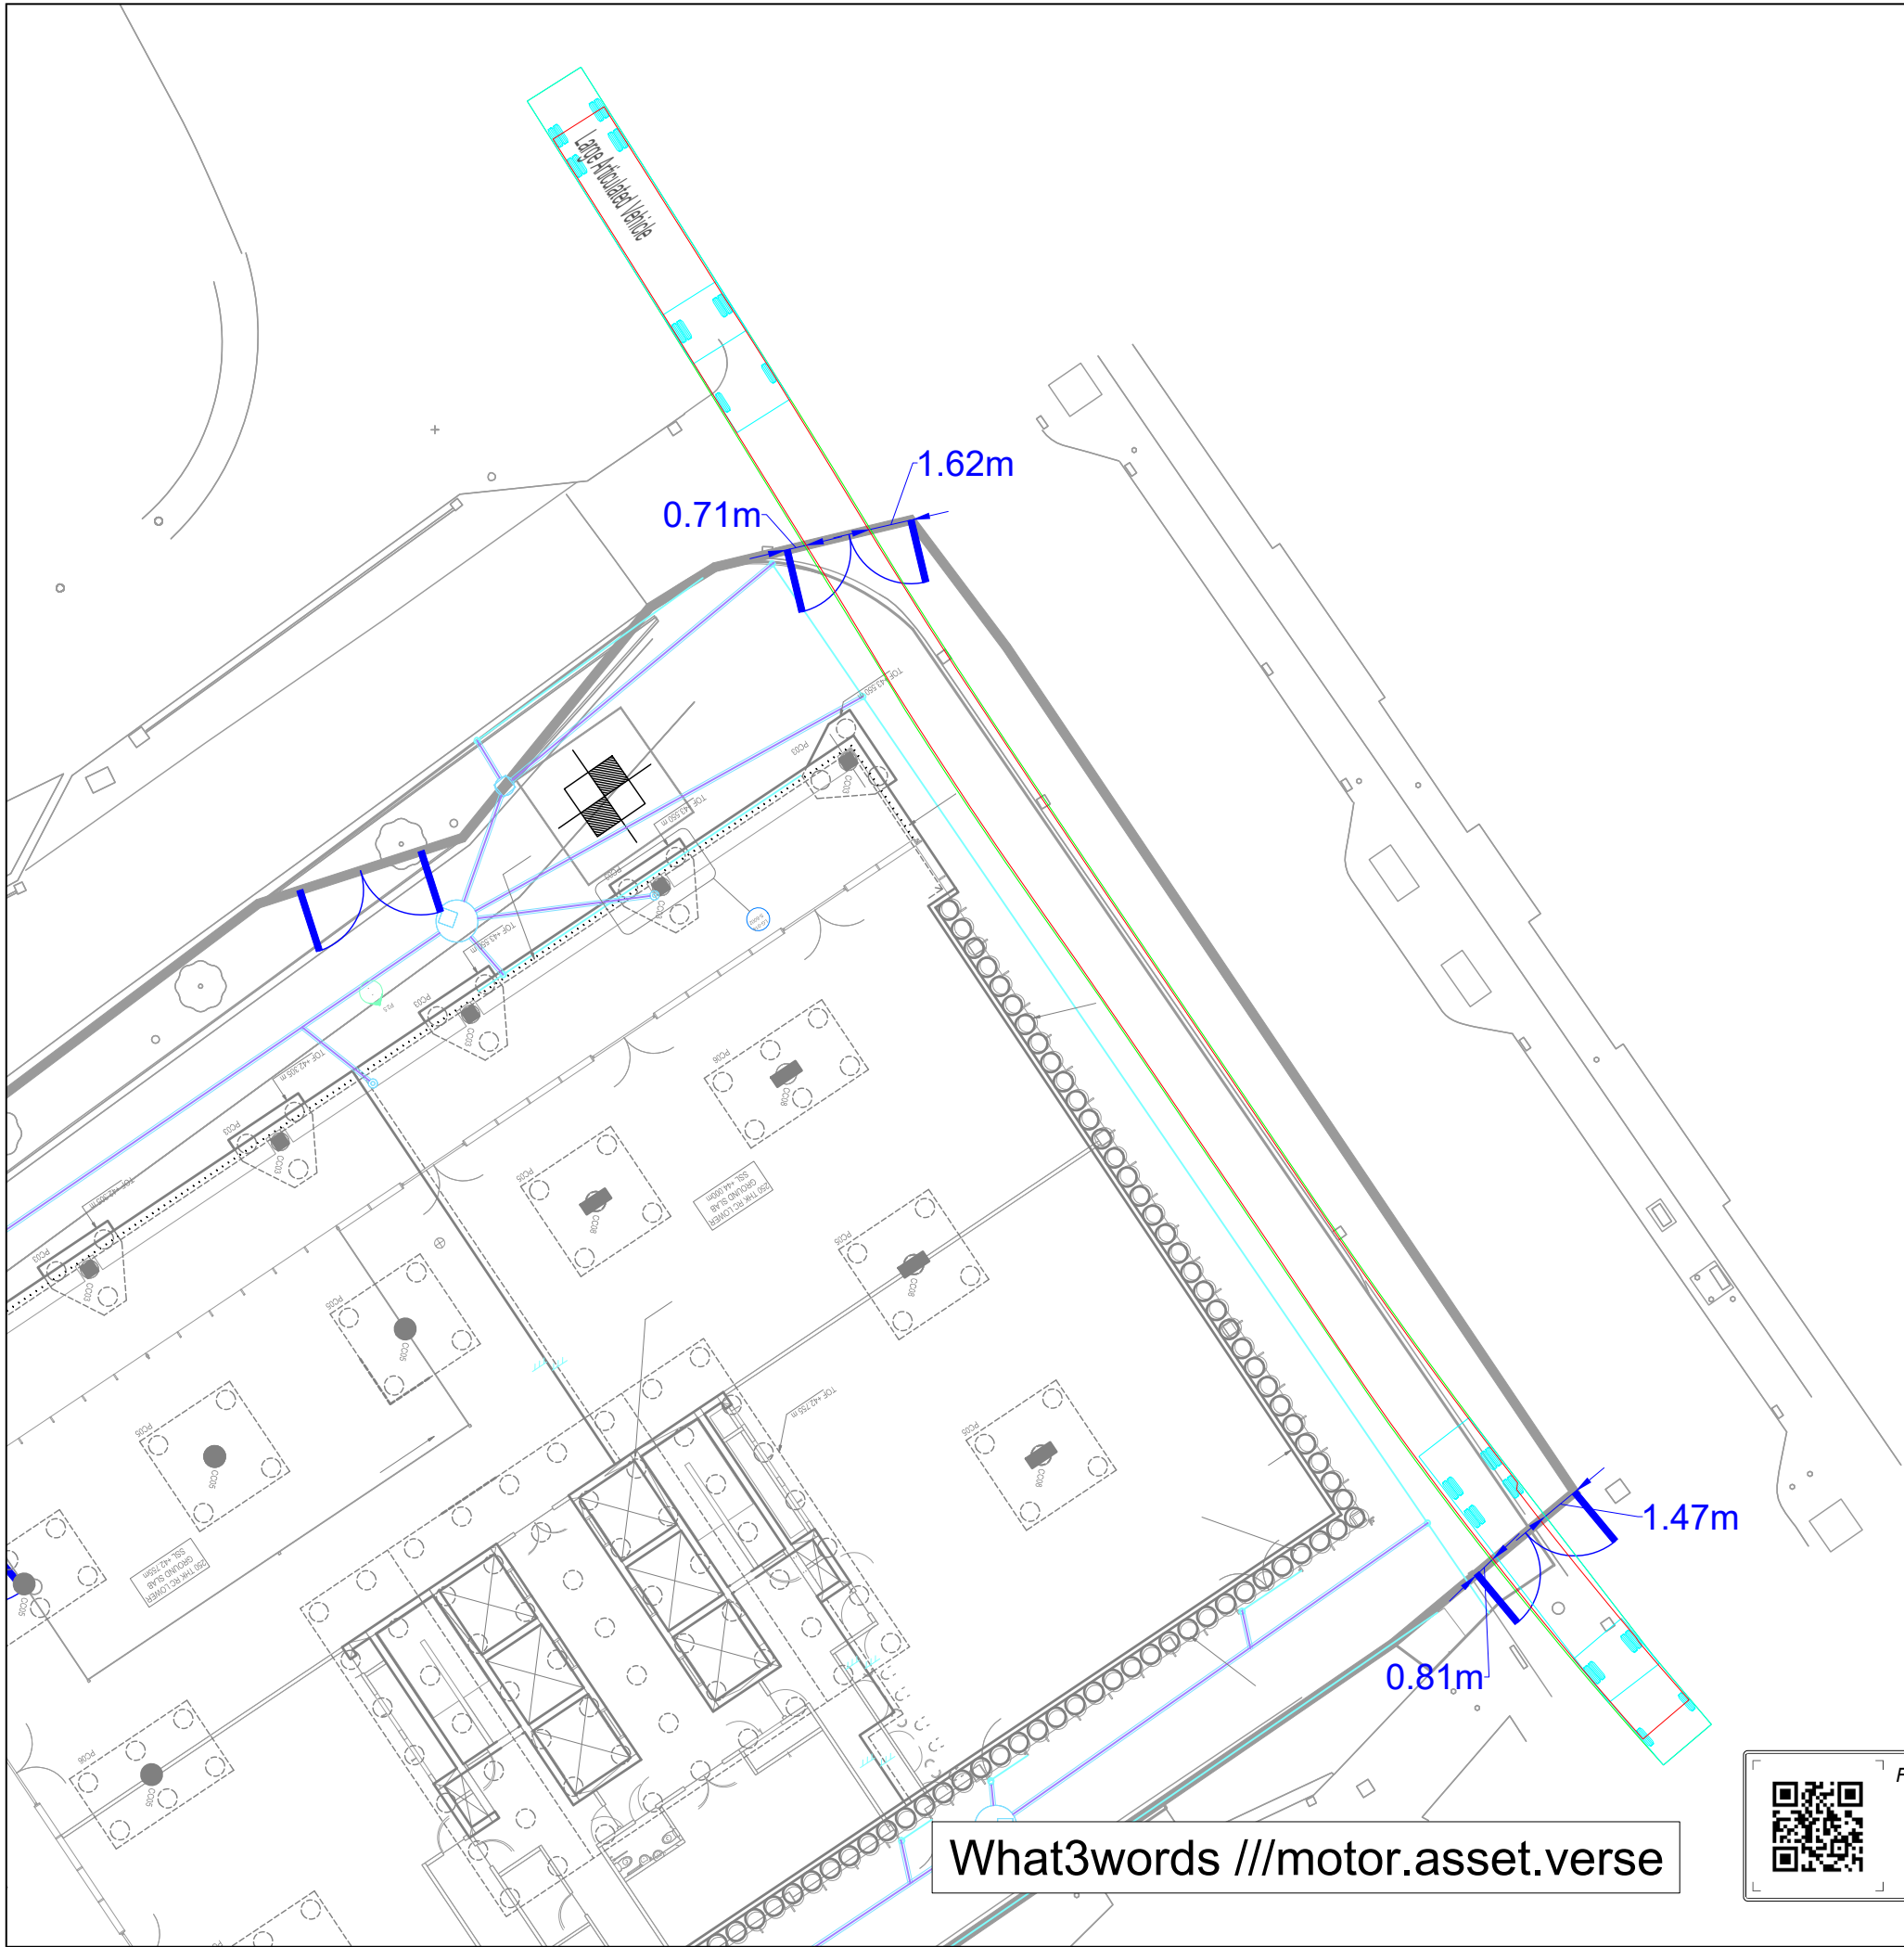


Artic		Tractor Width	Trailer Width	Tractor Track	Trailer Track	Lock to Lock Time	Steering Angle	Articulating Angle
		2.55	2.55	2.55	2.55	6.0	42.7	70.0

KEY	
WHEEL TRACK SURFACE:	

Rev	Description	By	Chkd	Date
-----	-------------	----	------	------

Revisions				
-----------	--	--	--	--

Client

Project
A665 Miller Street
Manchester
Grid Ref: 384364 , 398940

Title
Vehicle Swept Path

Design: EIA	Drawn: EIA	Chkd: CB
Date: 19/10/23	Date: 19/10/23	Date: 19/10/23
Scale: NTS	@ A3	Status: PROPOSED

Drawing No	Rev:
36530.003	

What3words [///motor.asset.verse](https://motor.asset.verse)



For exact location download the Highways Toolbox from Google Play store.

