
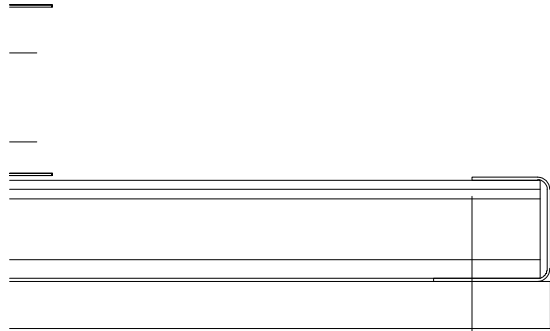
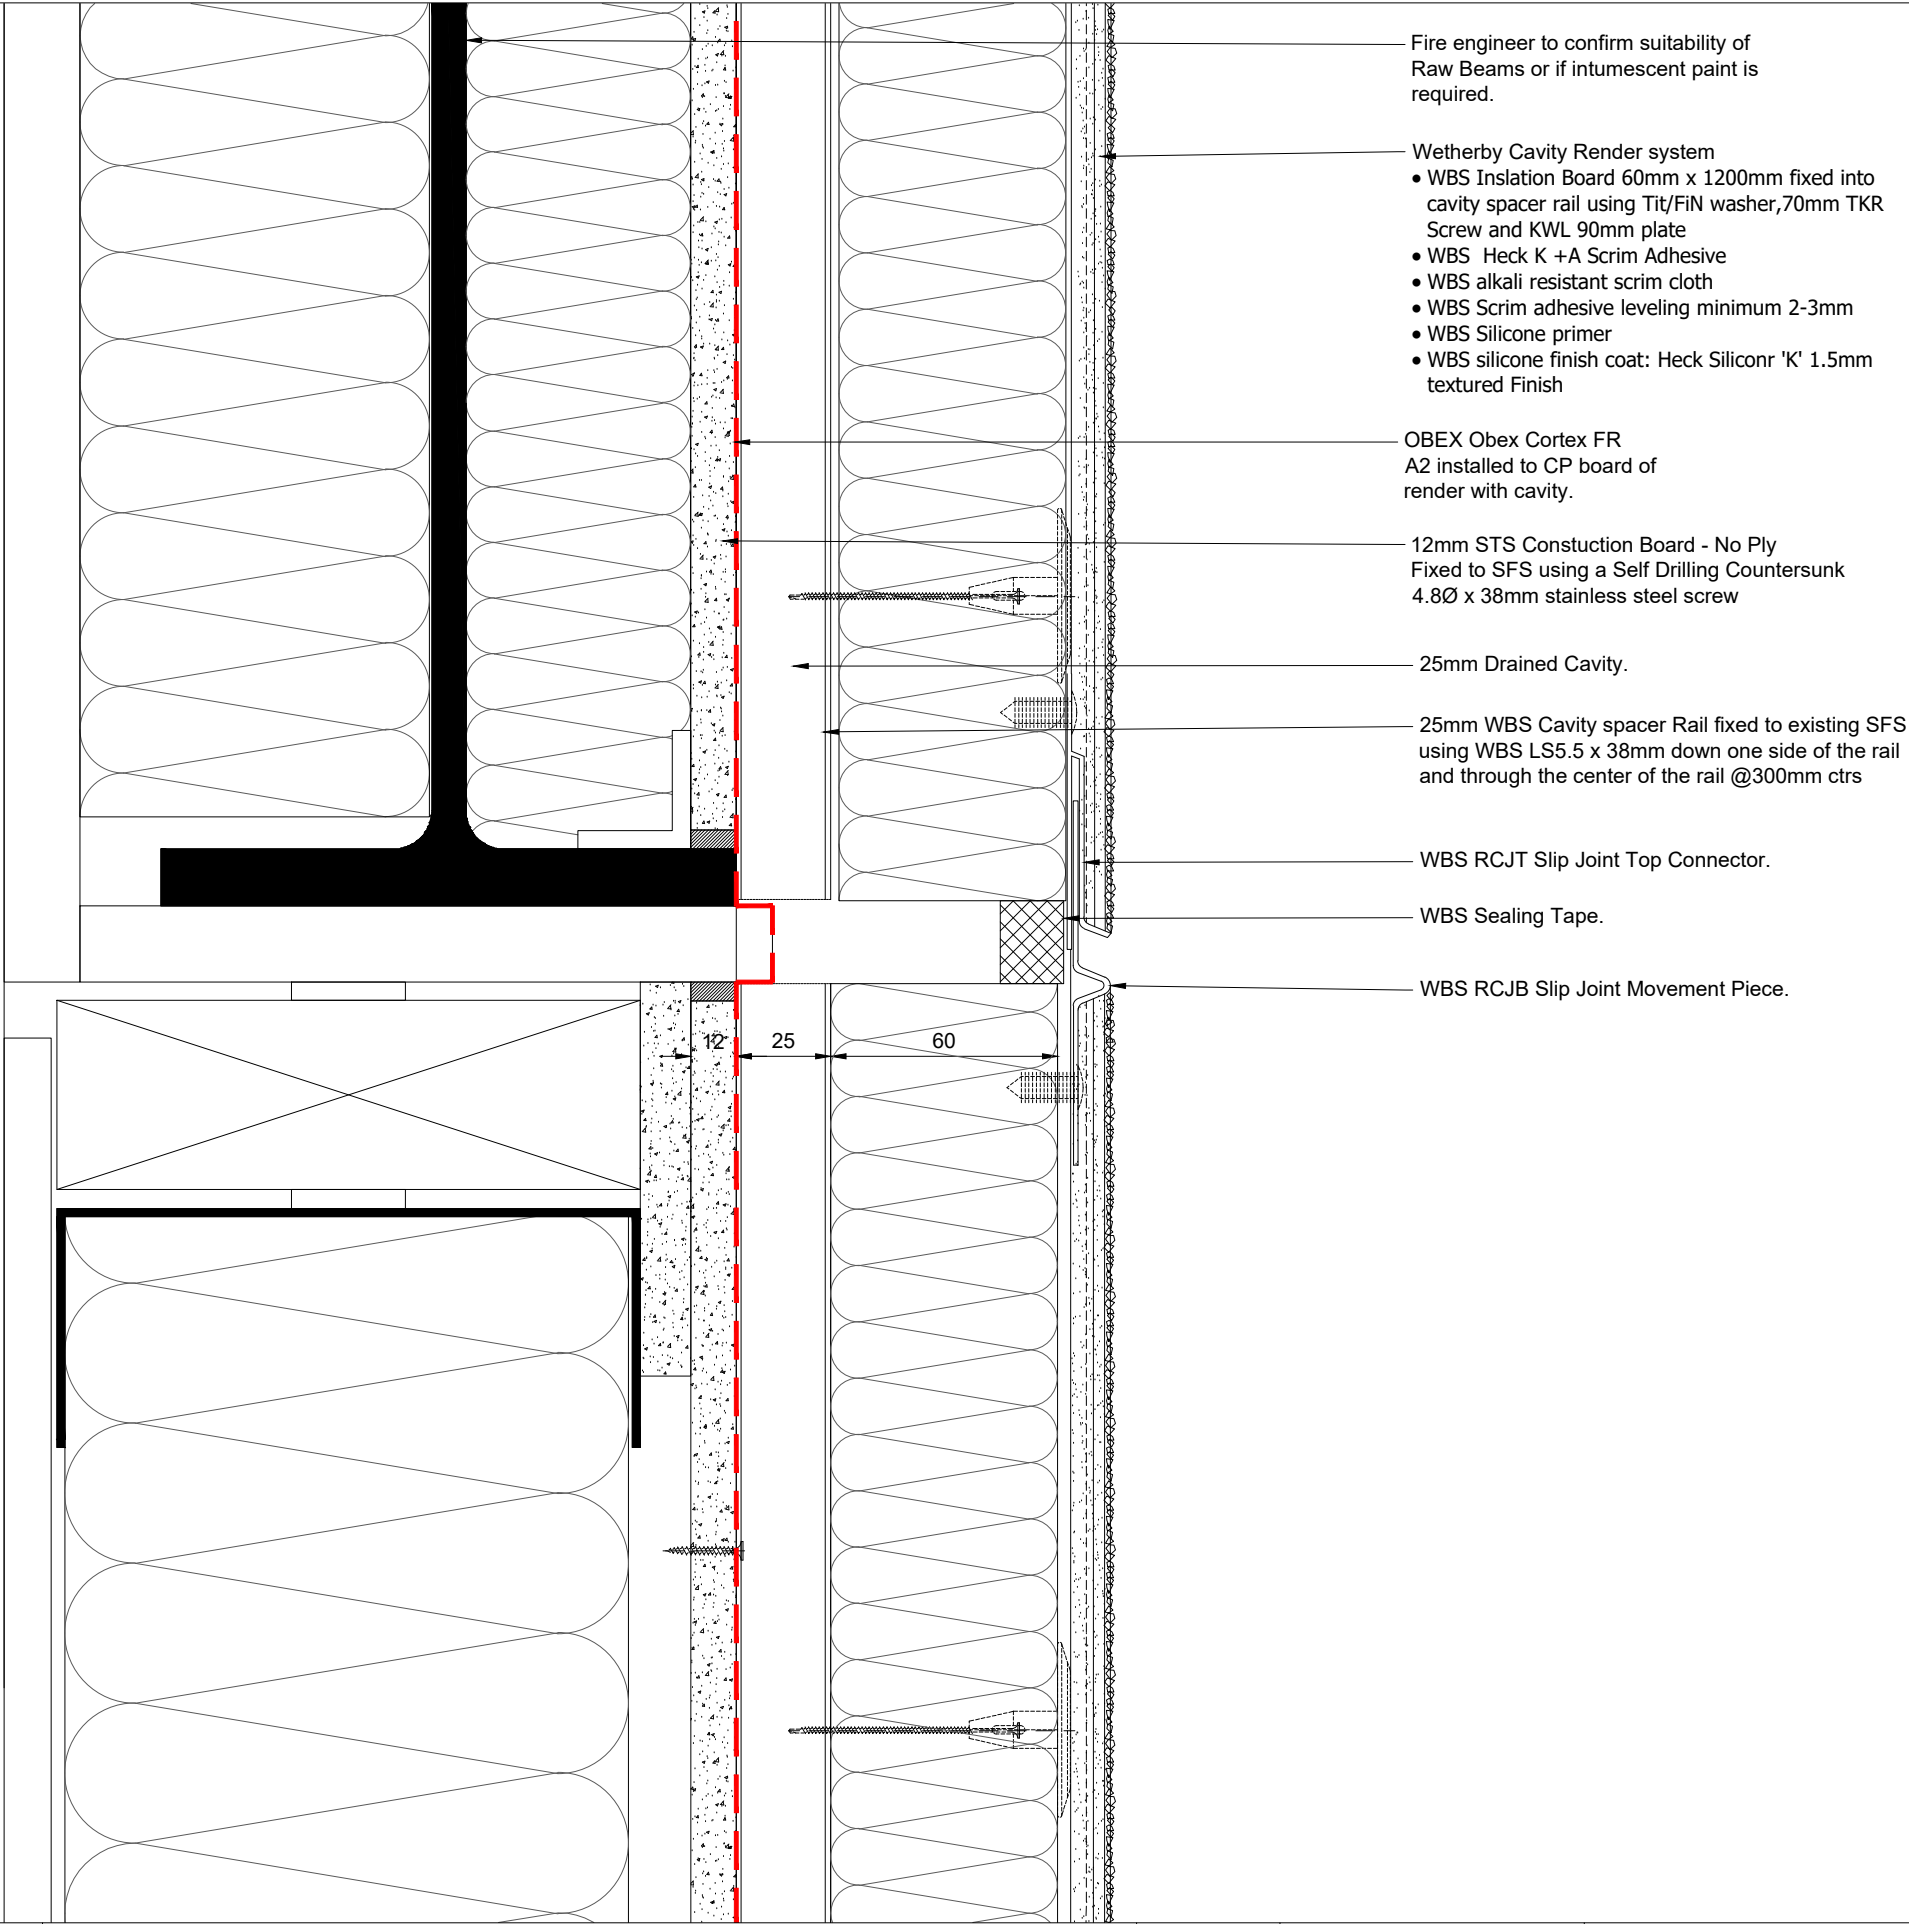


Note: SFS and sub structure drawn indicatively.  
Site survey required to confirm accuracy and  
suitability of components of the substructure.

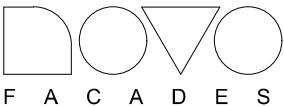

**Novo Facades LTD**  
74 Broadway  
Peterborough  
PE11SU  
Tel 01733 639020  
www.novofacades.co.uk

Architects Returned Drawing Status

☐ STATUS A

☐ STATUS B

☐ STATUS C

Project Title

Design House

Drawing Title

Scale

1:2@A3

Location

M4 1HS

Horizontal Movement Joint

Drawn by

LJ

Date 20.11.2023

Checked by

MM

Date

Drawing No

NV369-DRG-SUB-D2115

Rev

P2

Sheet 01 of 01

GENERAL NOTES:  
DIMENSIONS ARE FOR INSTALLATION PURPOSES ONLY.  
SITE DIMENSIONS MAY VARY. ANY DIMENSIONS ARE TO BE CONFIRMED ON SITE.