


General Notes

The Architect shall have no responsibility for any use made of this document other than for that which it was prepared and issued. All dimensions should be checked on site. To be read in conjunction with all other Consultant's drawings. The Architect to be immediately notified of any discrepancies.


Copyright on this drawing retained by the Architect.

LEGEND


 Site Boundary

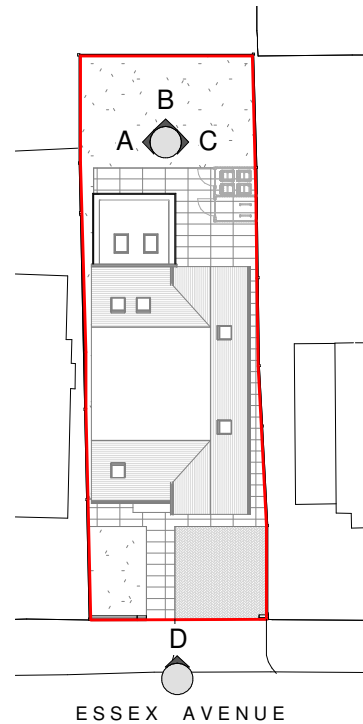


1 Key Plan
NTS

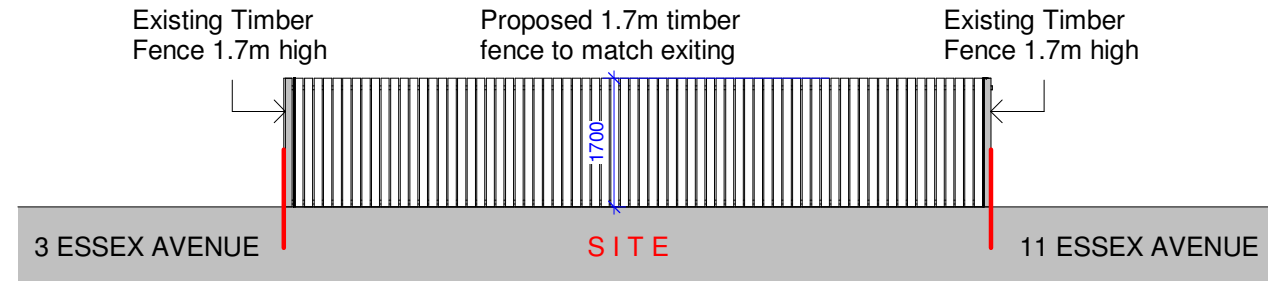


4 Boundary Treatment Elevation - B
1 : 100

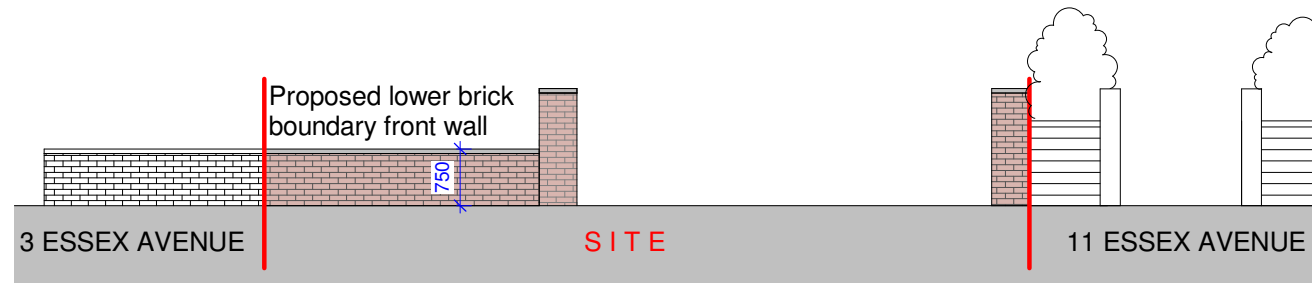


5 Boundary Treatment Elevation - D
1 : 100

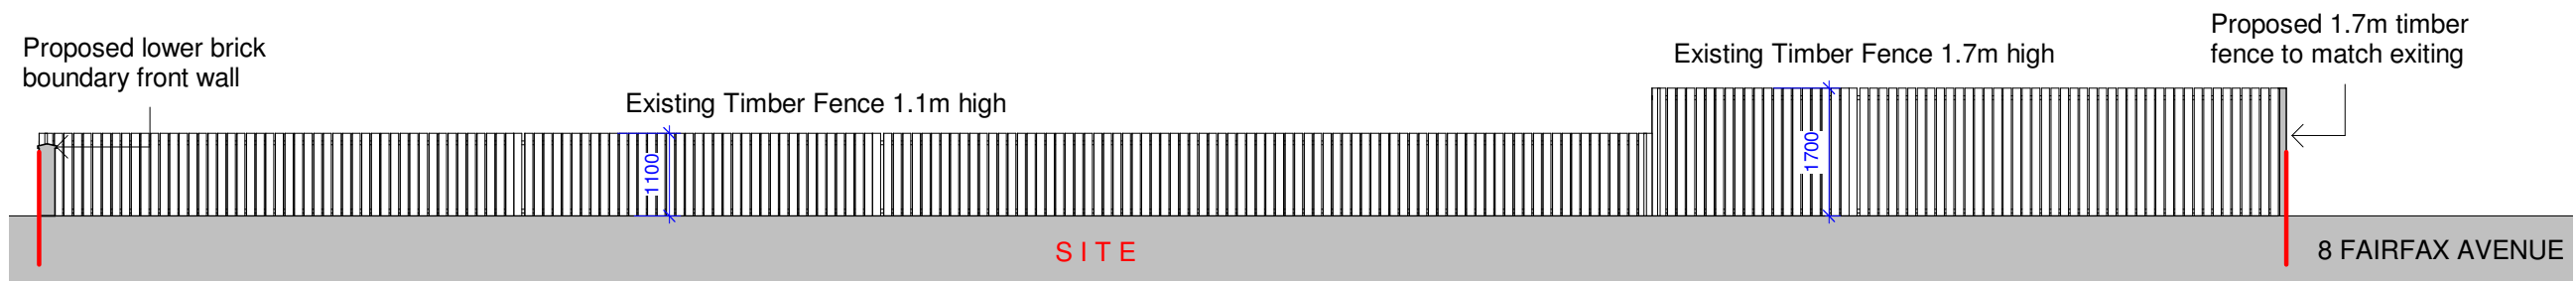

2 Boundary Treatment Elevation - A
1 : 100

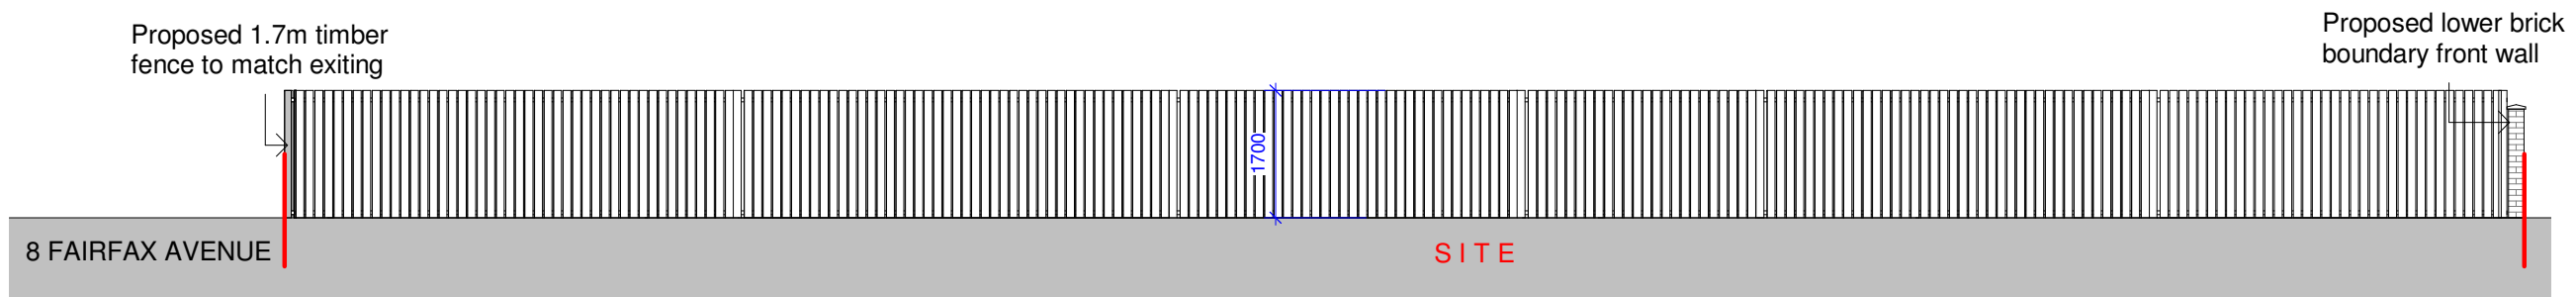

3 Boundary Treatment Elevation - C
1 : 100

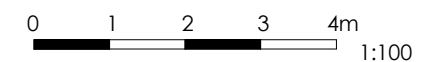

P2 03/04/24 SA Amended Proposal
P1 26/03/24 SA Initial Issue
No. Date Dwn Chk App Revision or reason for issue

Client
Twana Gardi

create it studios
Architects & Designers

Create It Studios (NW) Ltd
Universal Square
Devonshire Street North
Manchester M12 6JH
0161 974 6165
www.createitstudios.co.uk
info@createitstudios.co.uk

Project Title
Land to the rear of 8 Fairfax Ave,
Manchester M20 6AJ

Scale / North Point
As indicated

Drawing Title
Proposed Boundary Treatment

Drawing Number
A1544(02)AP007
Drawing Status
Preliminary
Revision
P2