


Sowah 350041223 - 500

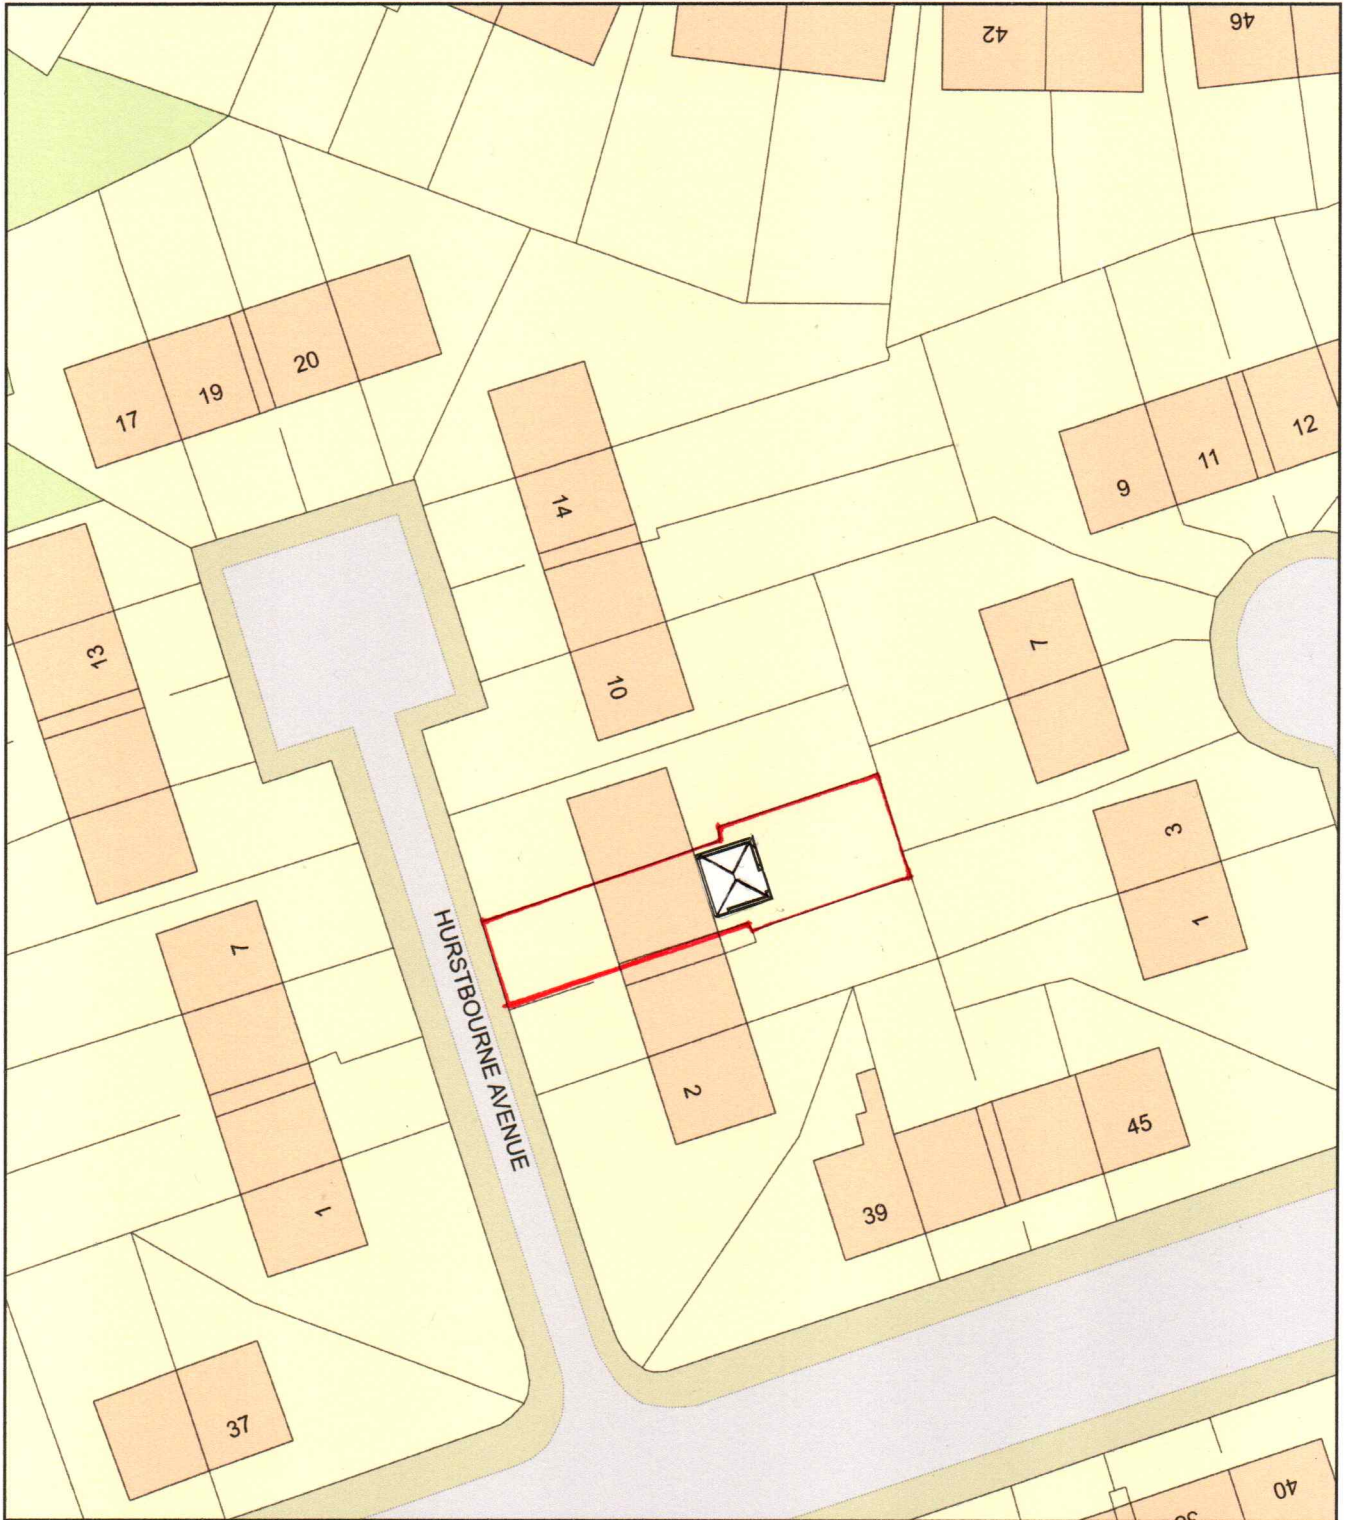

0 20
Metres



Plan Produced for: Clearview Home Improvements

Date Produced: 07 Dec 2023

Plan Reference Number: TQRQM23341163025403

Scale: 1:500 @ A4