




Manchester City Football Club - new artwork piece to be positioned outside the Etihad Stadium on forecourt:

LOCATION PLAN

Client: MCFC
Drawn: NC
Checked: RJ
Date: 09.01.24
Ref: 280866/A3 / Rev. 3

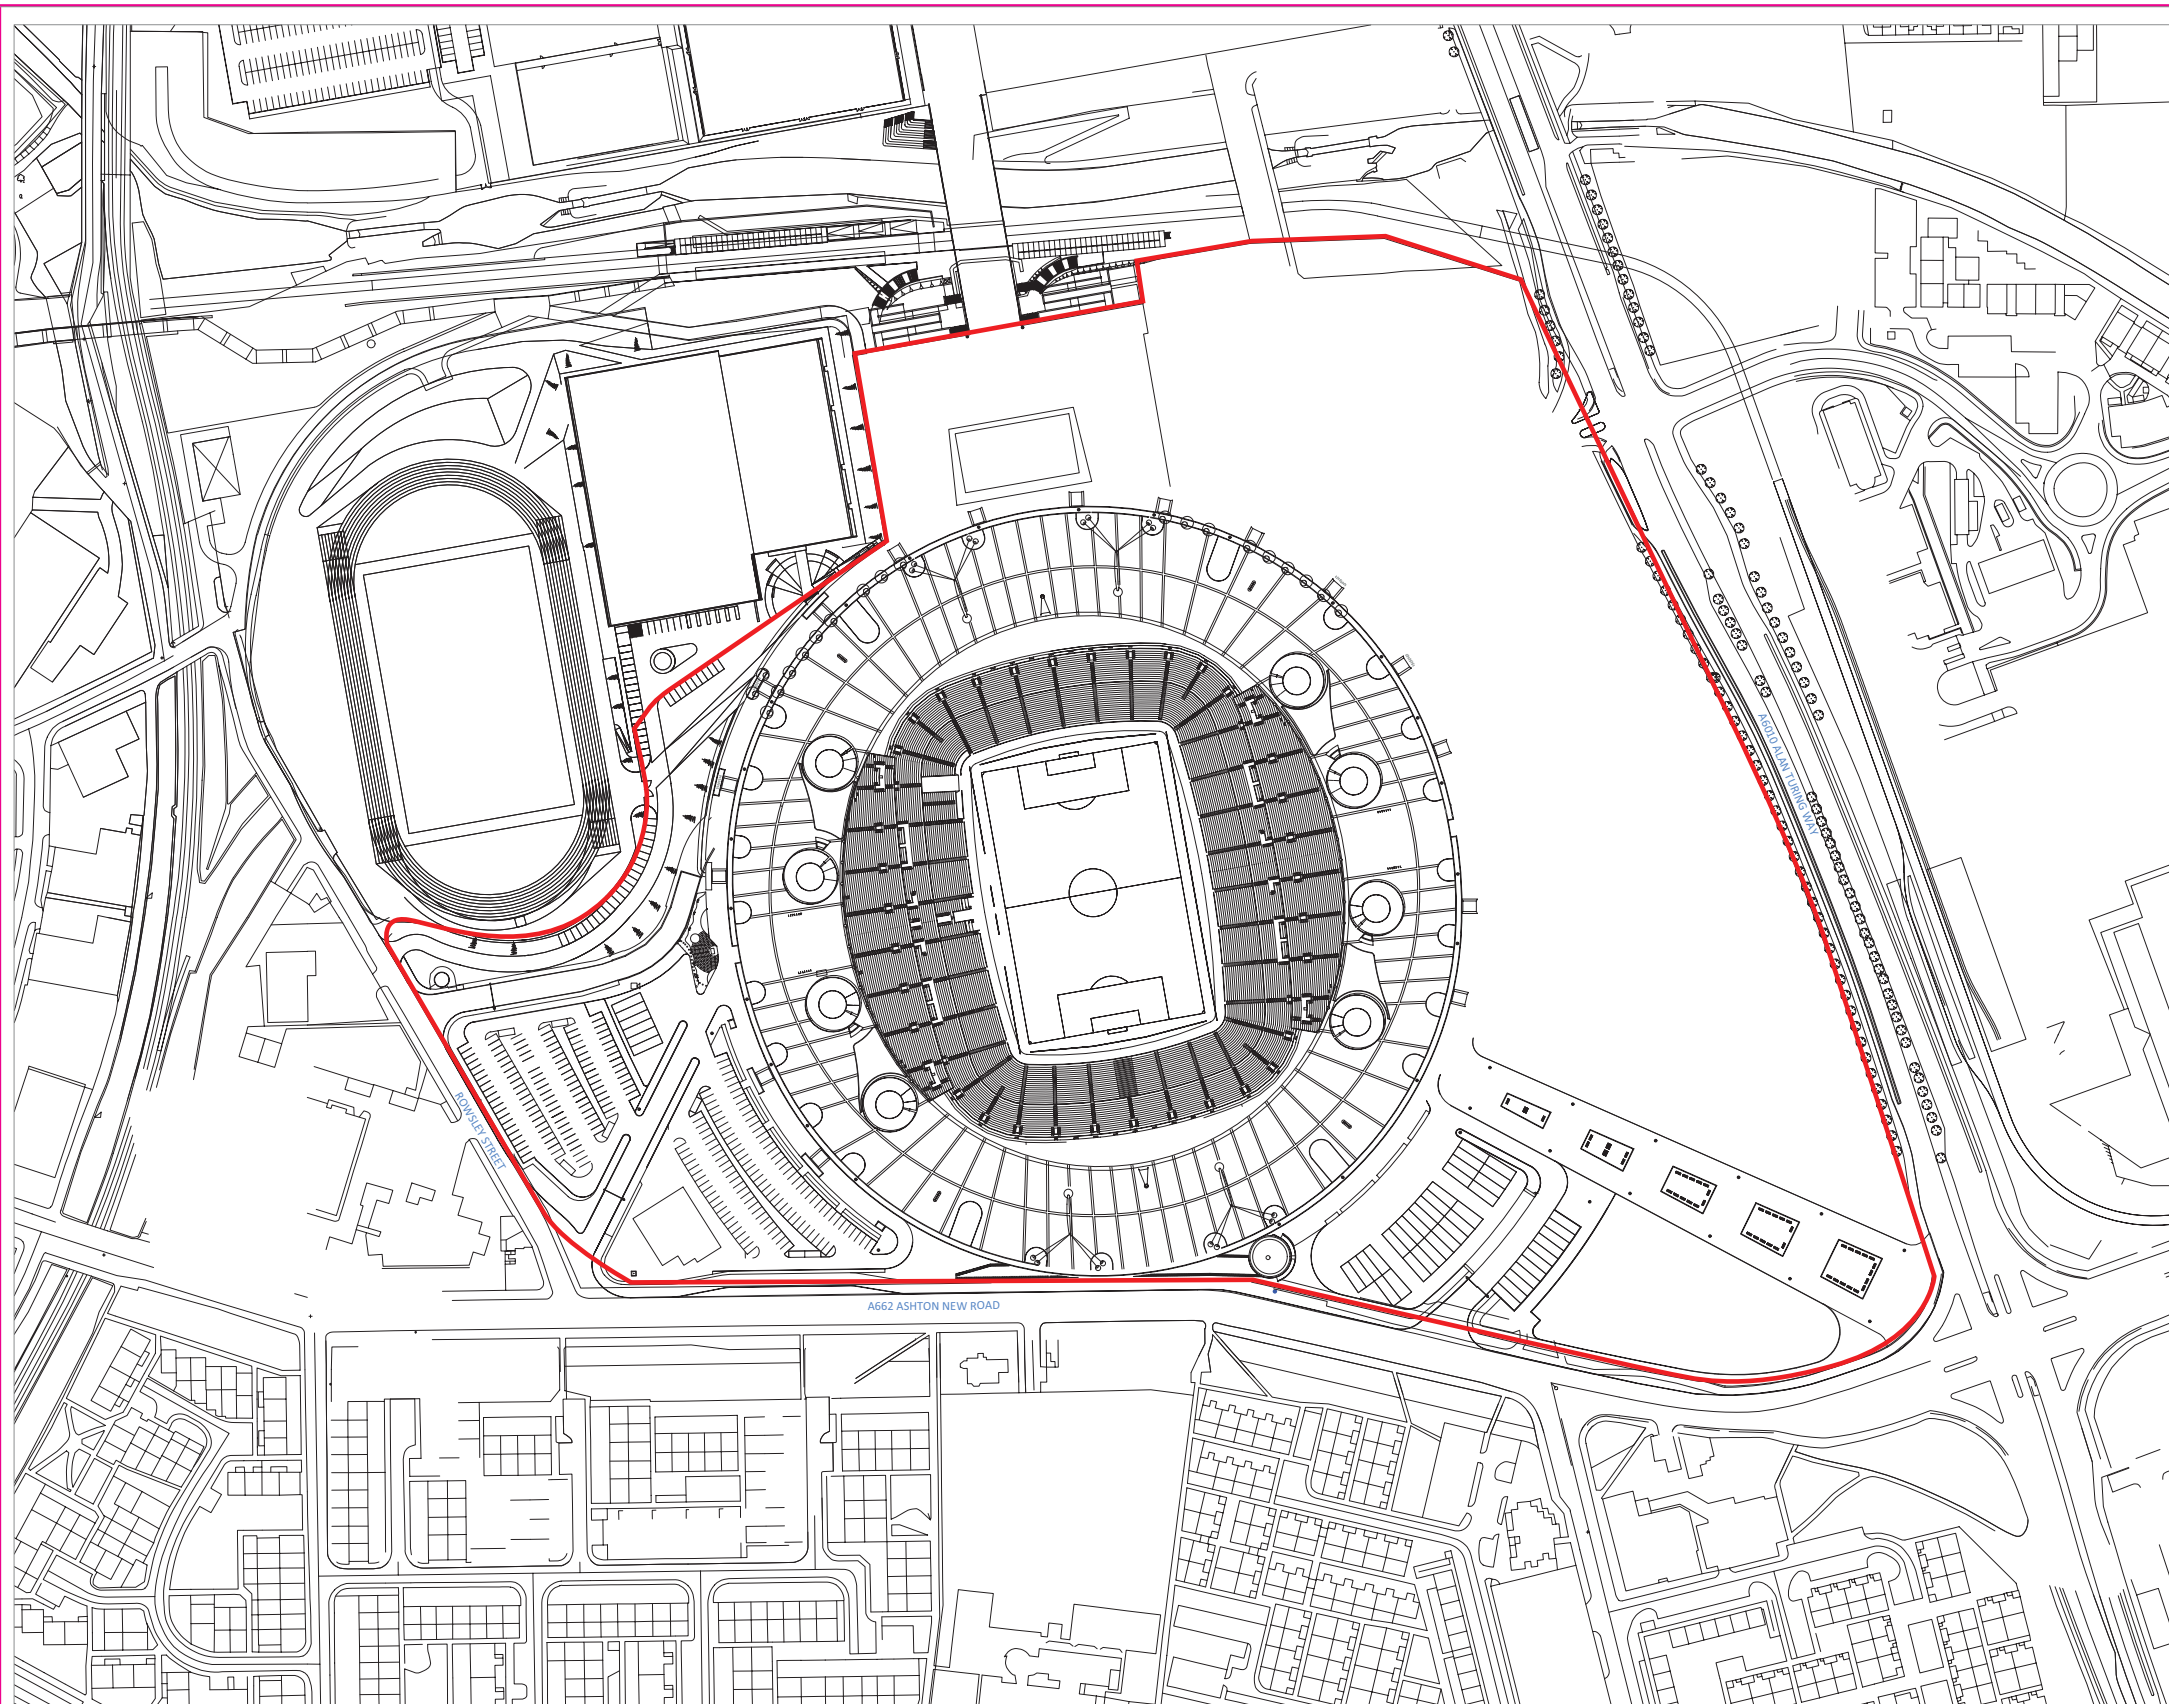

Etihad Stadium - Location Plan

LOCATION PLAN

Etihad Stadium forecourt 1:1000 @ A1

