


Location Plan

22 TURNER ST
WATCHESTER

M4 1DZ

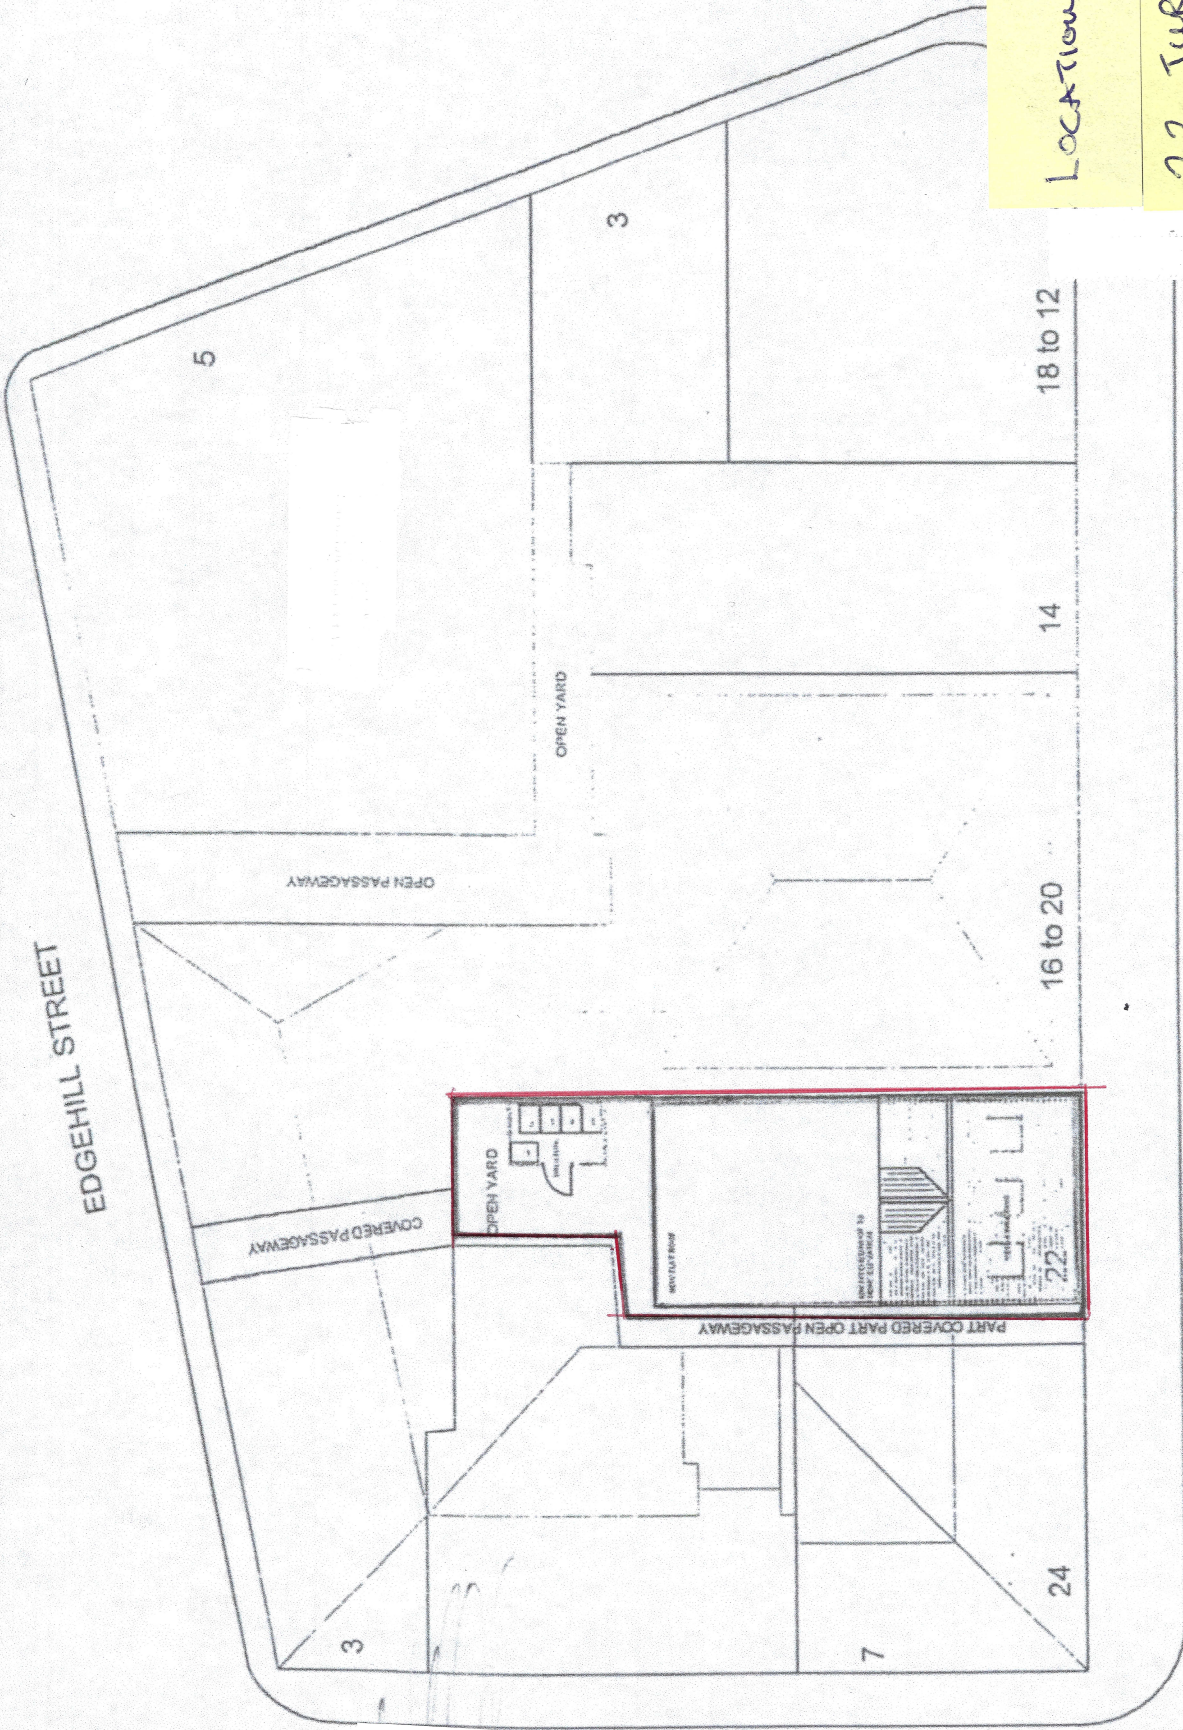

TURNER STREET

PLAN 1

SITE LAYOUT (SCALE: 1 : 200) APPROX.

UNION STREET