


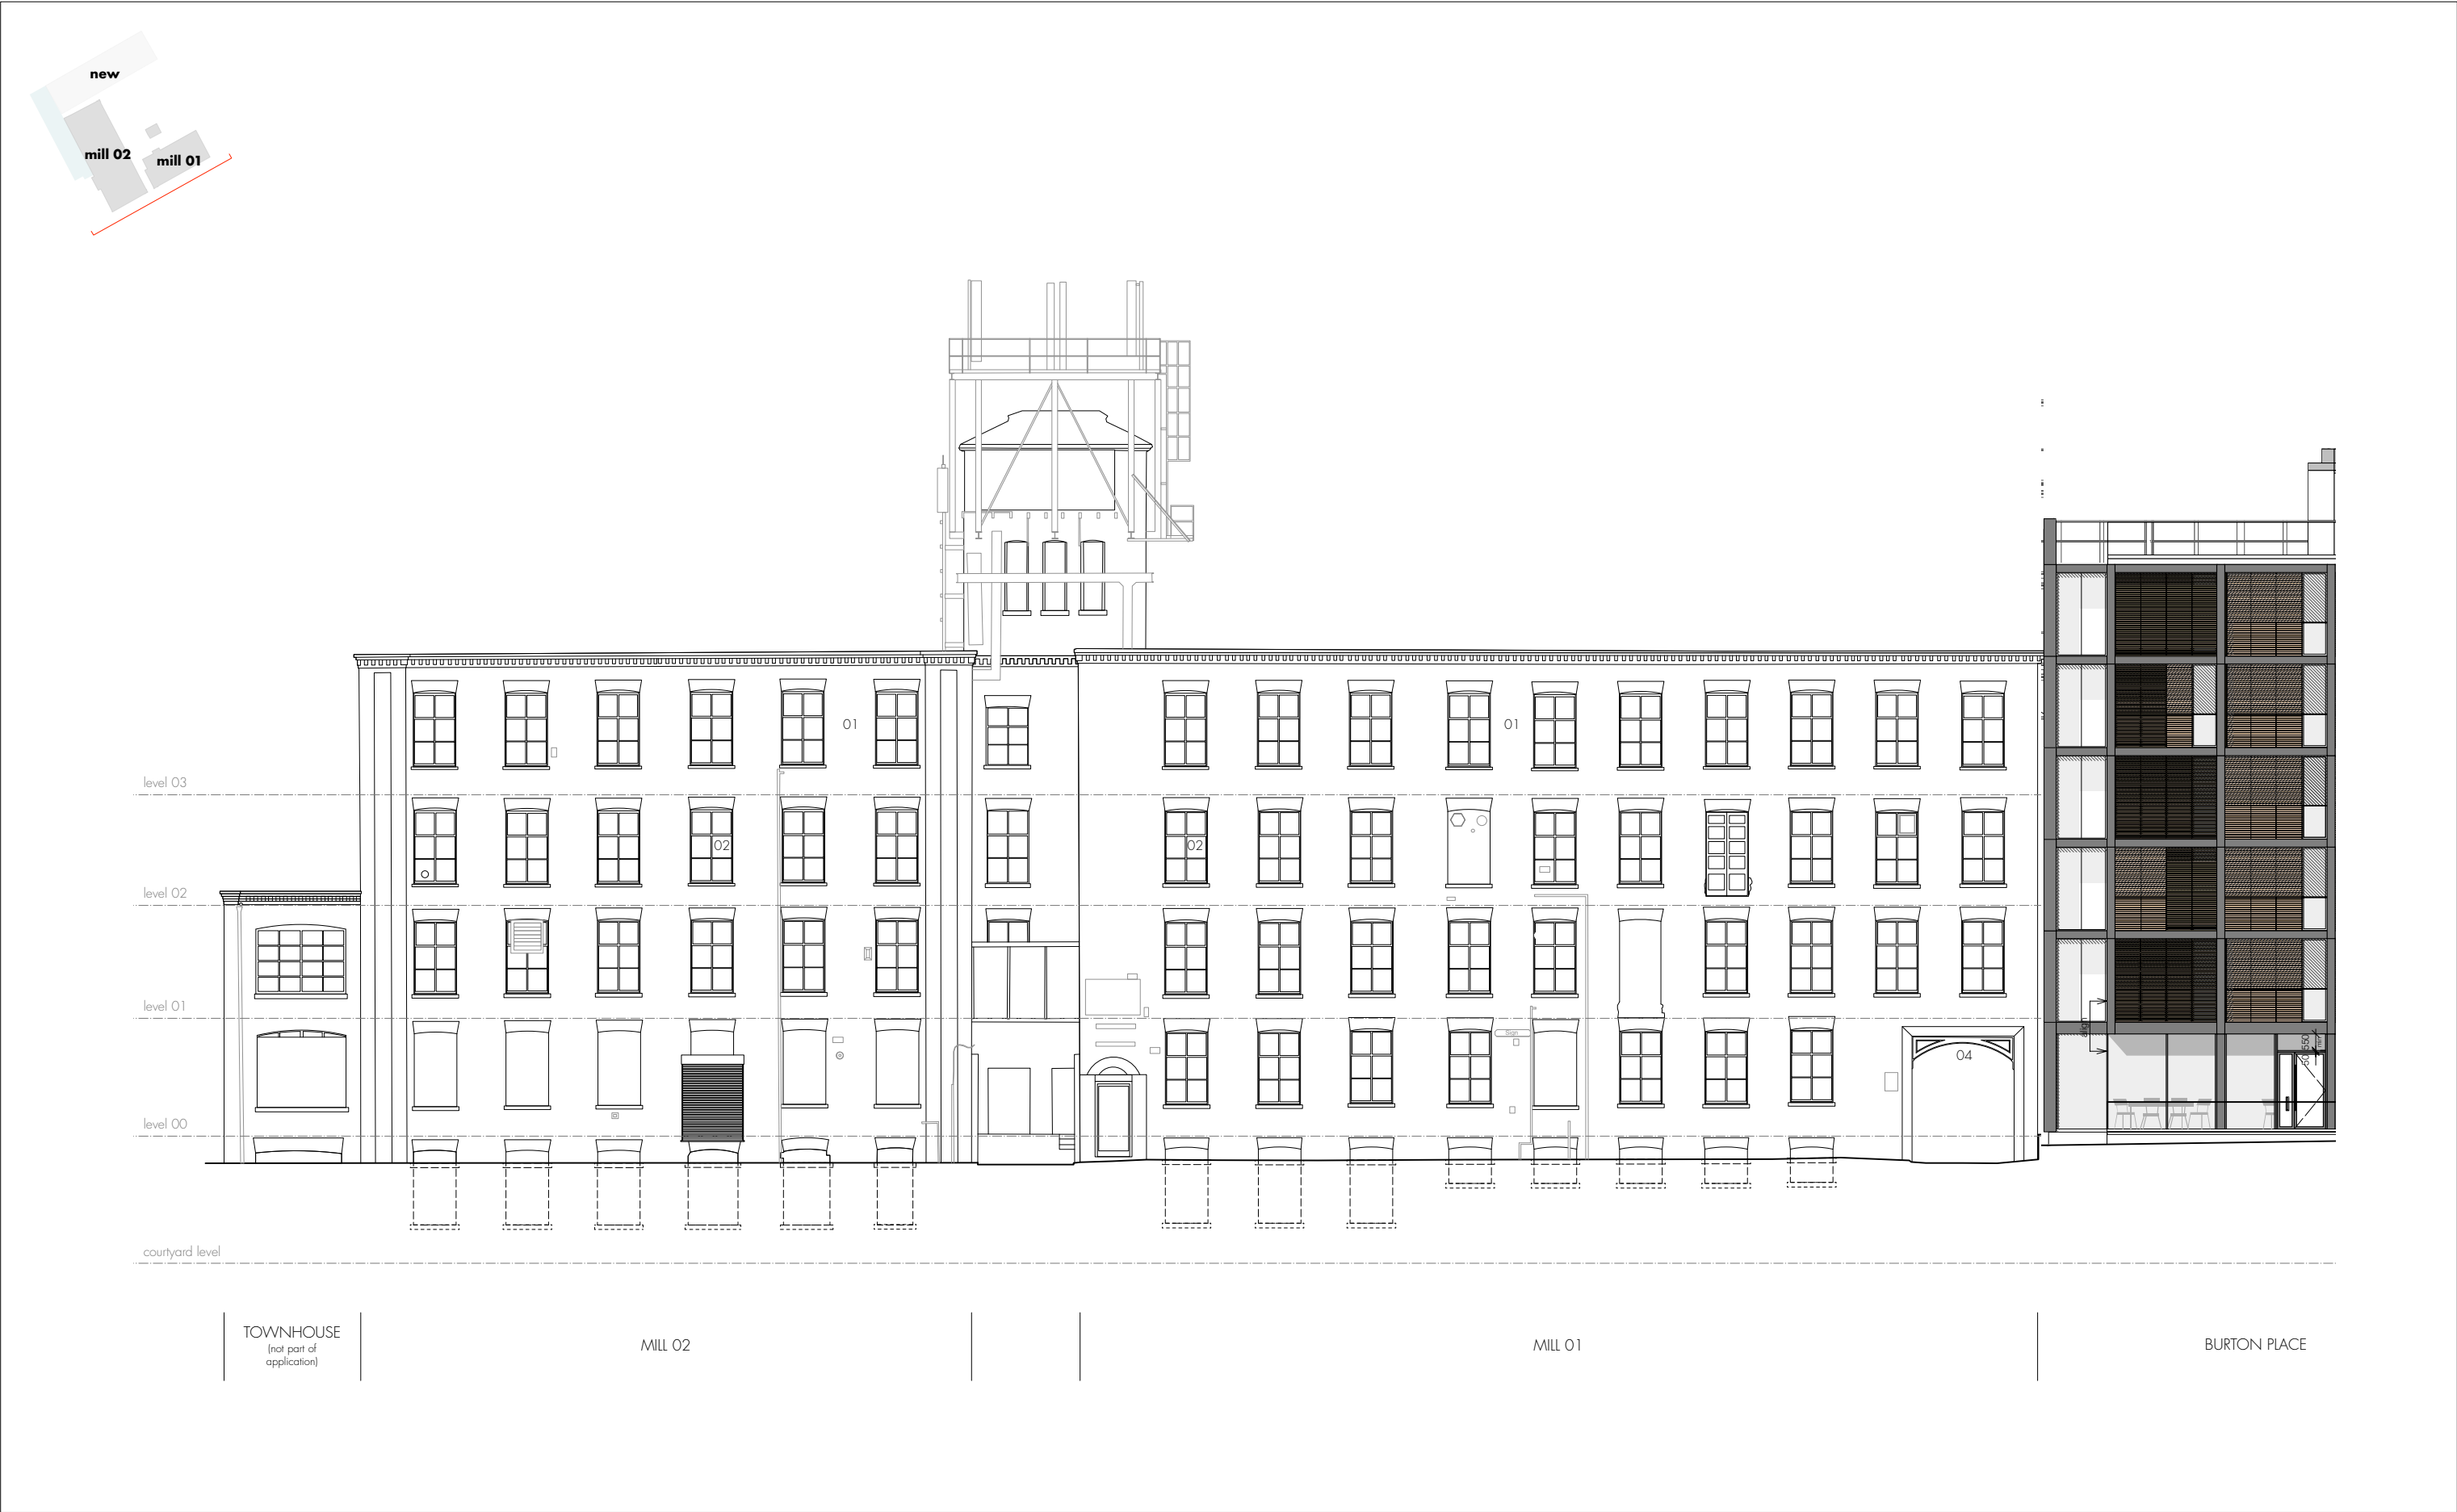

- 01 brick
- 02 timber framed window
- 03 steel and concrete detail to undercroft entrance

12 09 17 • ch • mdj

12 09 17 • ch • mdj

12 09 17 • ch • mdj

12 09 17 • ch • mdj

12 09 17 • ch • mdj

12 09 17 • ch • mdj

shedkm

project talbot mill

client capital & centric

drawing number TM SKM (00) 201

scale 1:100 @ a1

status information

existing ellesmere street elevation

do not scale from this drawing • all dimensions are to be set out and checked on site prior to starting construction

• any discrepancy found between information given on this drawing and that given elsewhere or recorded on site shall be brought to the attention of the project architect immediately