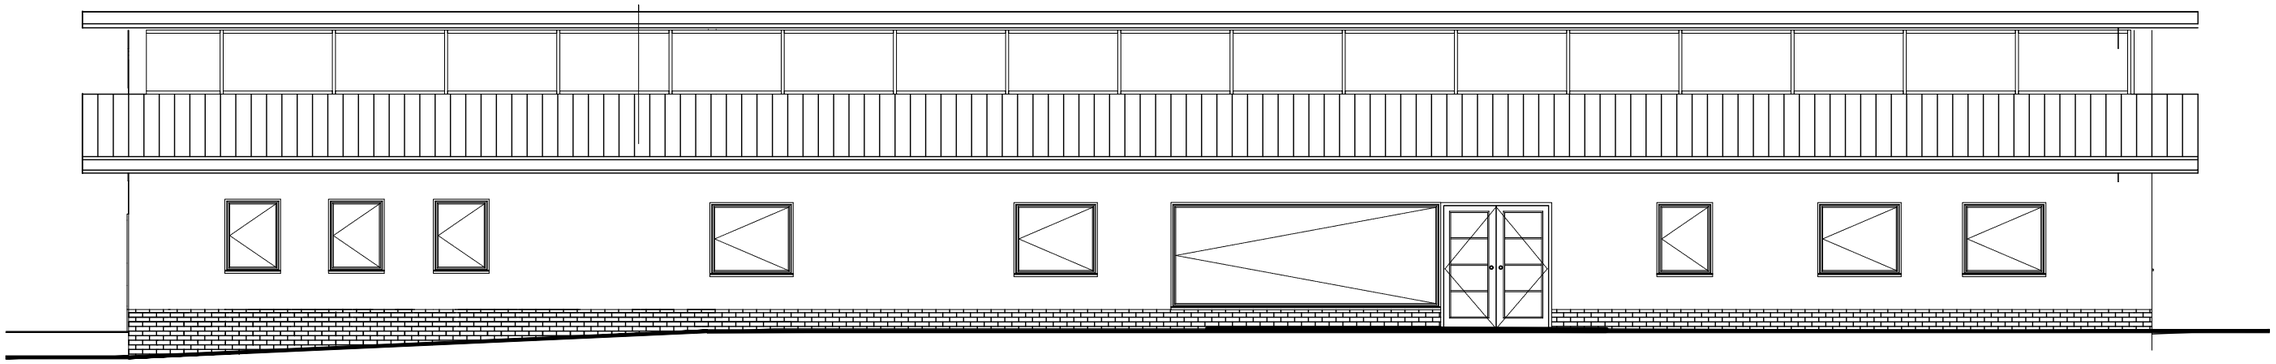

NORTH ELEVATION

SCALE : 1:100

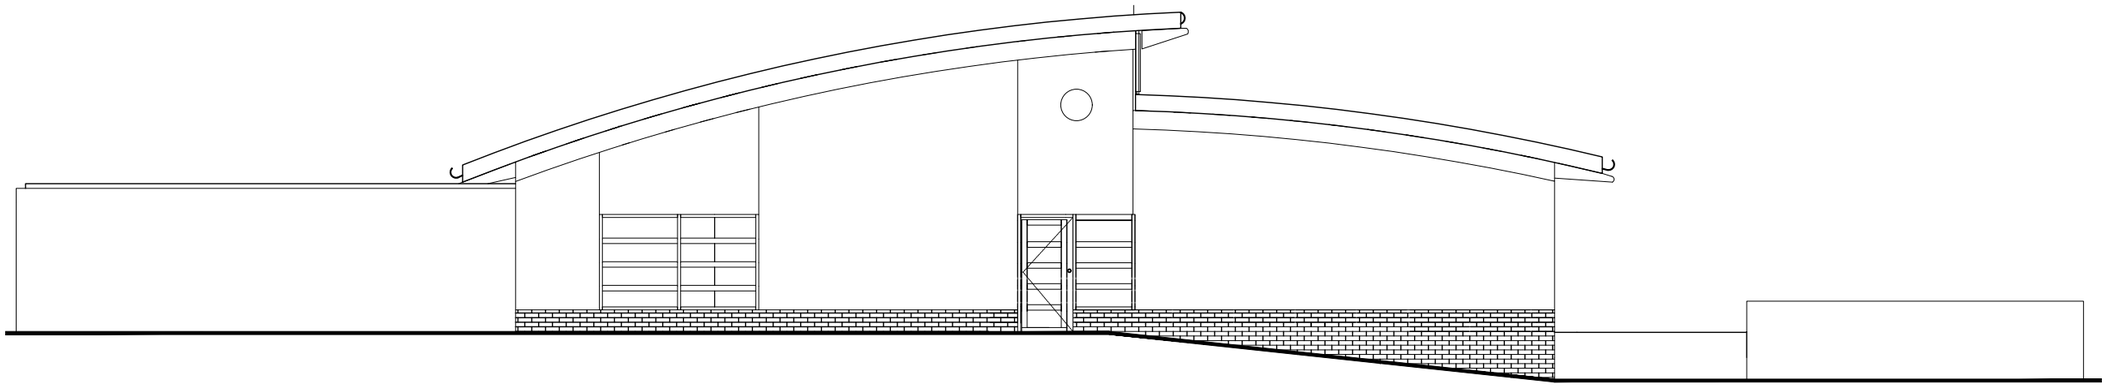

EAST ELEVATION

SCALE : 1:100

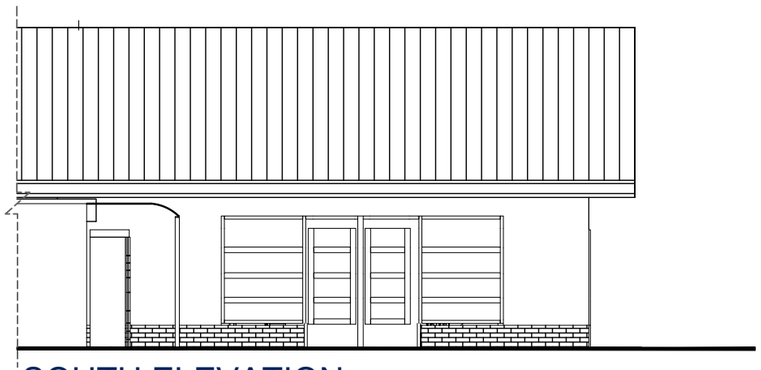

SOUTH ELEVATION

SCALE : 1:100

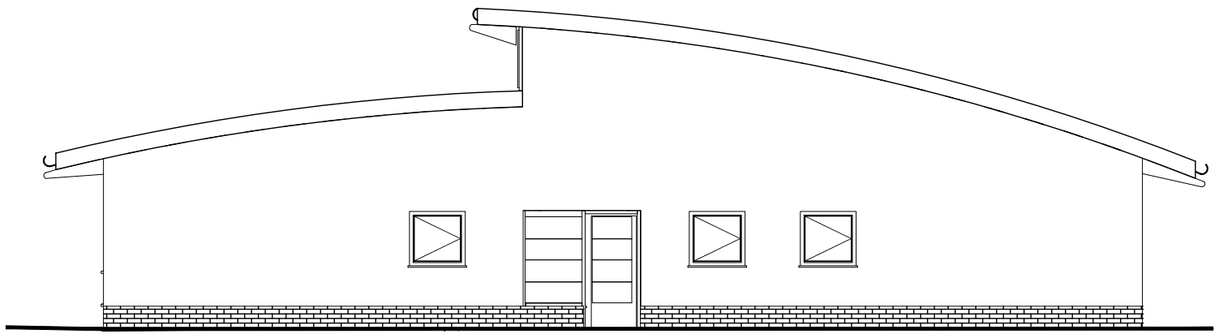

WEST ELEVATION

SCALE : 1:100

Rev	Description	Date
P01	First issue.	19/10/2023

Client:
UNIVERSITY OF MANCHESTER

Project Title:
UOM RICHMOND PARK AMENITY HUB

RLB ID: -

Drawing Number: 04

Drawing Title:
EXISTING ELEVATIONS

Stage:	Status:	Revision:
PLANNING	S2	P01

Date:	Size	Scale:
19/10/2023	A3	1:100

Rider Levett Bucknall

1 King Street, Manchester, UK, M2 6AW
+44 (0) 161 868 7700 RLB_UK RLB.com

Contact: Louise.Hollis@uk.rlb.com
Author: Amy.Le-Vasseur@uk.rlb.com
QA: Tom.Giddings@uk.rlb.com

This drawing is to be read in conjunction with all other associated specifications, schedules, drawings and information issued.

Do **NOT** scale this drawing. Check and verify **ALL** dimensions and levels and on site before work commences. For discrepancies or omissions contact Rider Levett Bucknall.

All work and materials to conform with current applicable statutory legislation and regulations.

All work to comply with Construction Design Management (CDM) 2015.

Drawings to be printed in colour, to the scale stated in the title block:

Print colour check (CMYK) Print size check 9mm

This information is not to be shared or replicated without permission from RLB.Copyright © 2021 Rider Levett Bucknall UK Limited.

0 1m 2m 5m

1:100