



Note:
Do not scale from this drawing.
Dimensions are to be checked on site.
If in doubt please ask.

General Notes

The existing general arrangement base drawings (plans, sections and elevations) are based upon 2010 data and in some instances, may not reflect the current arrangement. Dimensions and arrangements must be checked for accuracy onsite by the contractor, prior to any works commencing, ordering or manufacture / fabrication of any elements or components.

Any discrepancies / irregularities must be reported to the CA immediately.


No work shall commence until any such discrepancies have been resolved.

Limitations

The drawings are based upon existing data and no concealed and / or hidden spaces have been exposed and / or opened up for inspection, unless specifically highlighted. Therefore, the arrangement and interfacing illustrated across details are purely indicative / approximate only. The accuracy of the survey data graphically presented cannot be confirmed. These drawings are for tender purposes only.



Waterproofing System Across Exposed Slab & Troughs as Proposed
Scale 1:200

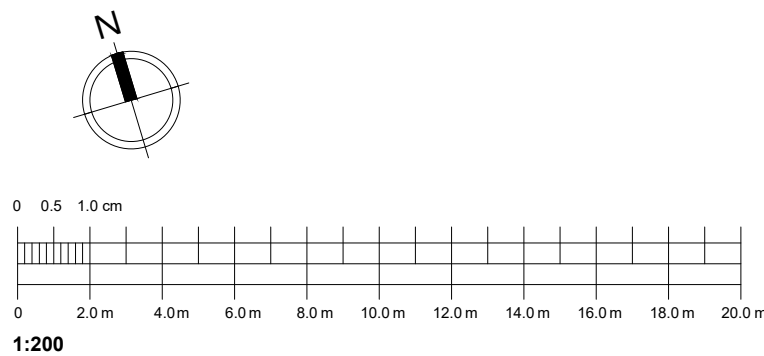

KEY

- Above ground building assets
- Waterproofing system installed
- Waterproofing upstand with lead cover flashing
- Concealed waterproofing flashing / upstand
- Waterproofing taken up and over concrete upstand with capping
- Waterproofing with DPM
- Flexible movement joint system

P1 01/09/23 Planning Issue
PL

Rev Date/Ints Details

© The moral rights of the author are hereby asserted.
This drawing and design is the sole property of Buttress Ltd and must not be reproduced without permission.
Buttress Ltd is Registered in England and Wales: 1363573

SCIENCE+
INDUSTRY
MUSEUM

Buttress

41 Bengal St
Manchester
M1 6AF

0161 236 3303
contact@buttress.net
www.buttress.net

Clockwise, Yorkshire House
Greek Street, Leeds
LS1 5SH

Project Title VIADUCT
Client SCIENCE & INDUSTRY MSUEUM
Location MANCHESTER

Drawing Title Viaduct
Waterproofing System Across Exposed Slab & Troughs
As Proposed

Date 23/11/22 Scale 1:200
Checked AS Orig Paper Size A1

Status PLANNING

Project: Origin: Zone: Level: Type: Disc: Number: Rev:

9488 - BUT - V - TL - DR - A - (04)003 - P1