
DOMESTIC WATER SERVICE LAYOUT LEGEND

- EXISTING PIPEWORK
- MAINS COLD WATER SERVICE
- BOOSTED COLD WATER SERVICE
- HOT WATER SERVICE FLOW
- HOT WATER SERVICE RETURN
- PIPEWORK AT LOW LEVEL
- PIPEWORK AT HIGH LEVEL / CEILING VOID
- PIPEWORK BELOW GROUND
- PIPEWORK RISE / FALL
- IV — ISOLATION VALVE
- DCV — DOUBLE CHECK VALVE
- WATER SERVICE OUTLET
- TMV — THERMOSTATIC MIXING VALVE
- STR — STRAINER
- TP — TEST POINT
- DC — DRAIN COCK
- AV — AIR VENT
- SV — SAFETY VALVE
- PRV — PRESSURE REDUCING VALVE
- FC — FLEXIBLE CONNECTION
- P — PRESSURE GAUGE
- T — TEMPERATURE GAUGE
- T — TEMPERATURE SENSOR
- M — METER
- SV — SOLENOID SHUT OFF VALVE
- PIR — PASSIVE INFRARED SENSOR (BY OTHERS)
- WATER PLANT
- EV — EXPANSION VESSEL
- PLANT REFERENCE

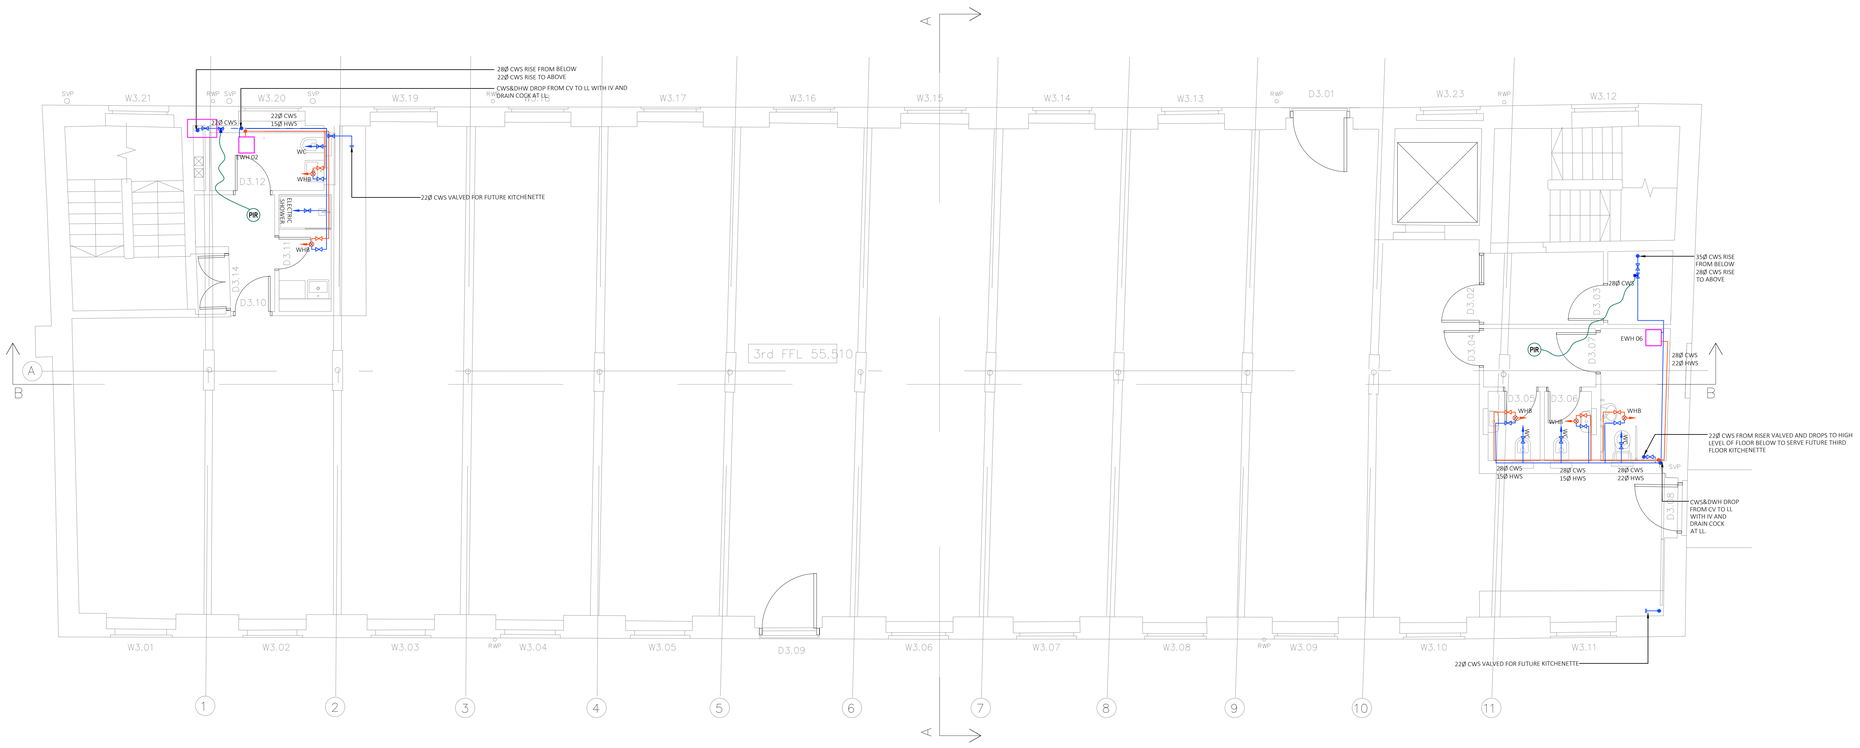

PRELIMINARY

Rev	Revision description	Drawn by	Checked by	Date
C	UPDATED INLINE WITH COMMENTS RECEIVED	K.H	A.M	12.12.23
B	UPDATED INLINE WITH COMMENTS RECEIVED	K.H	A.M	30.11.23
A	PRELIMINARY	K.H	A.M	07.11.23

Client: Workspace Design & Build

Project: Neptune Mill

Title: Domestic Water Service Third Floor

Solution environmental services

Pure Office, Brooks Drive,
Cheadle Royal Business Park, Cheadle, SK8 3TD
Tel: 0161 532 9460
www.solution-es.co.uk

Drawn by	Checked by	Scale	Sheet Size	Date
K.H	A.M	1:50	A0	12.12.23

Drawing No.: SE4676/M11

Revision: C