




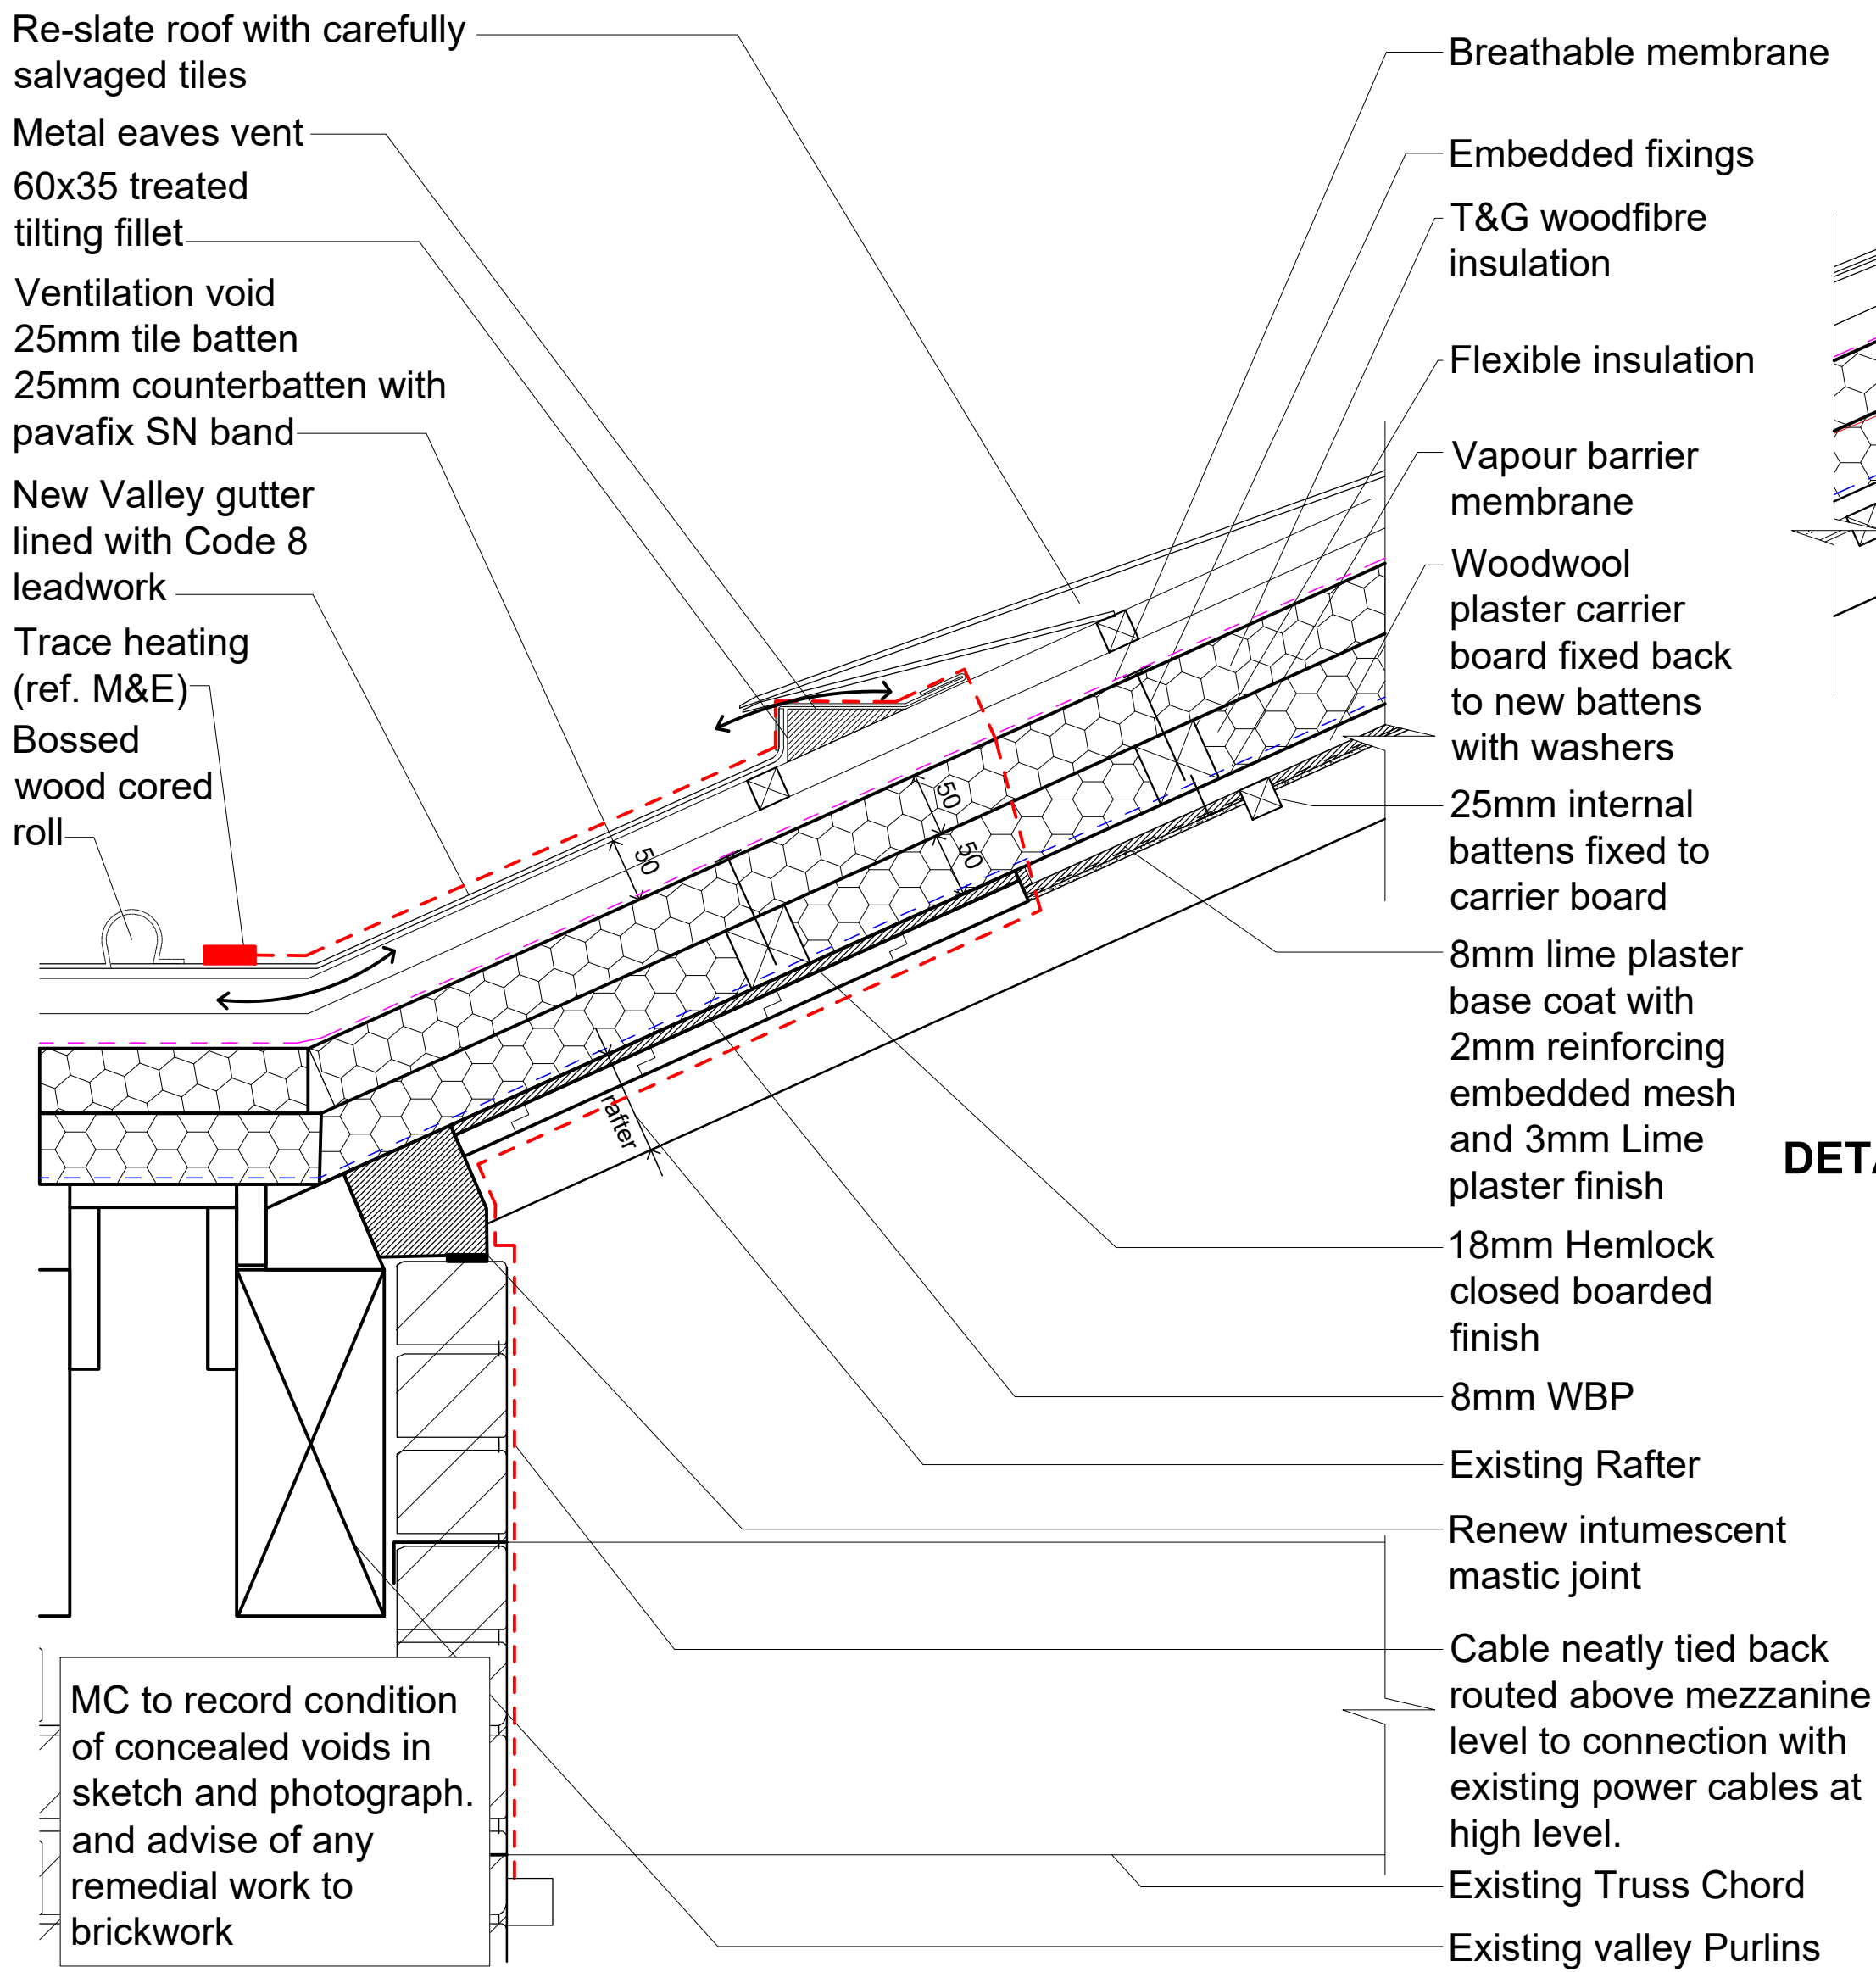


DETAIL 1 VALLEY GUTTER OVER BRICK CROSS WALL

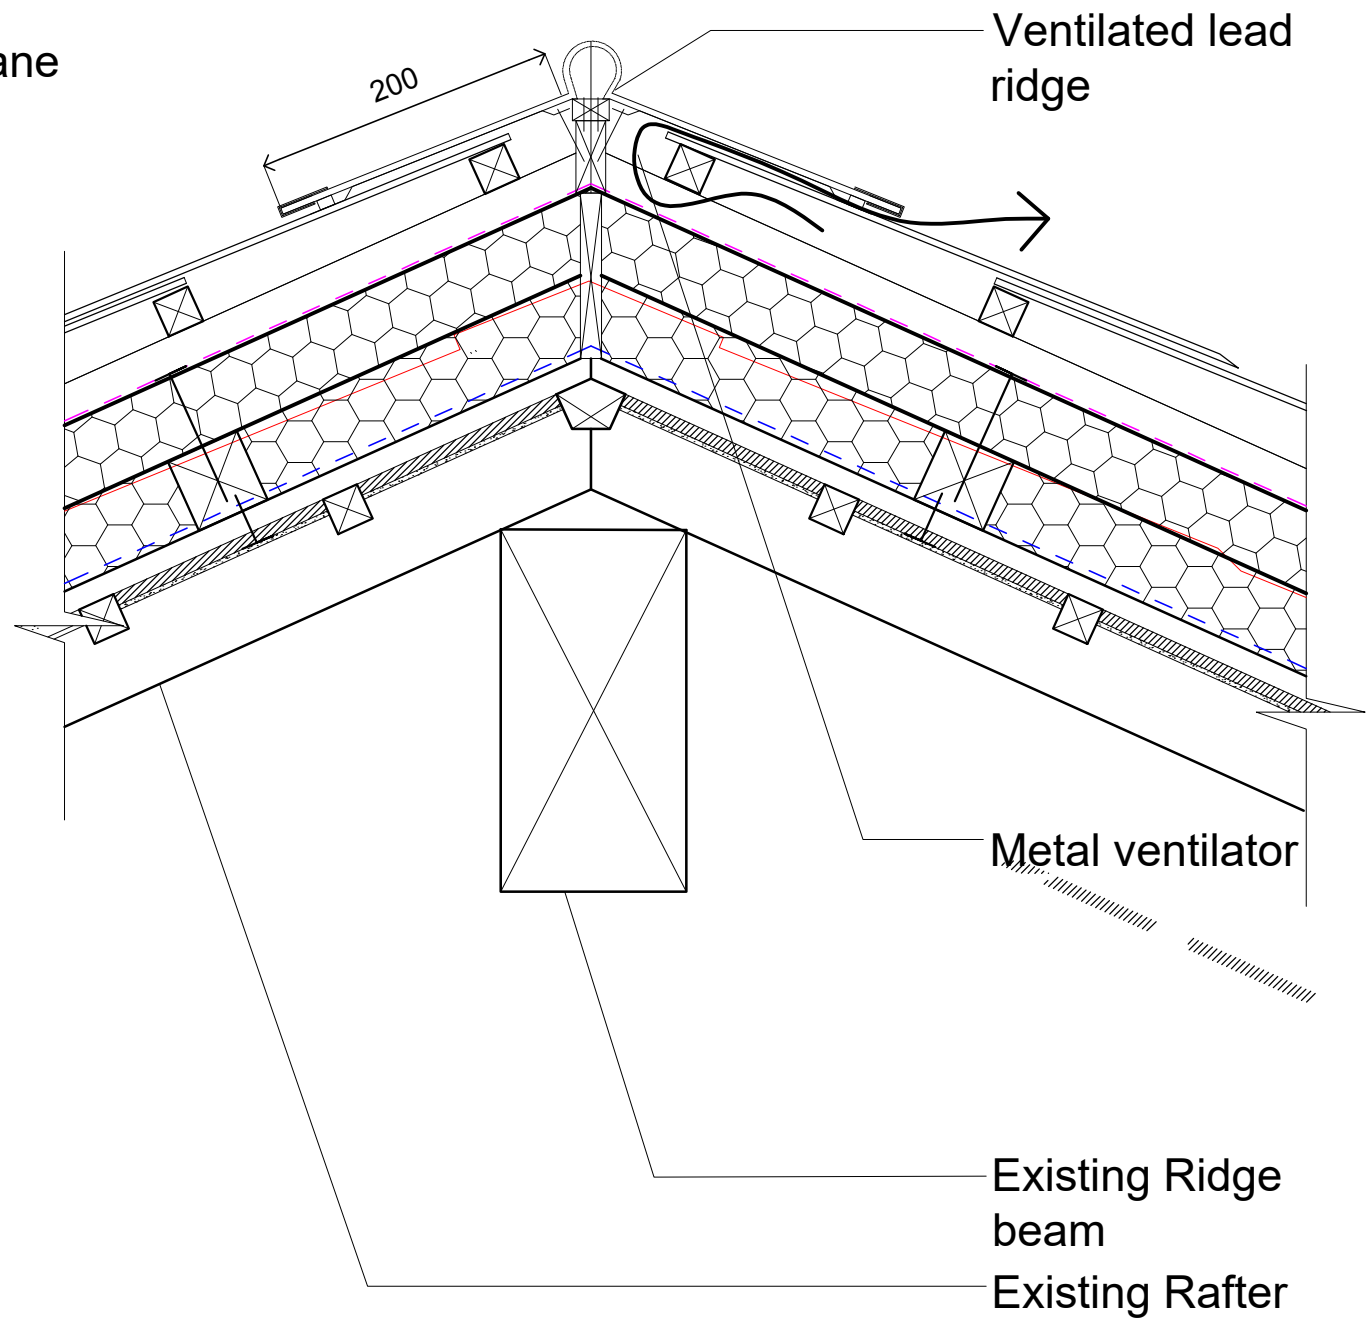


DETAIL 2 RIDGE

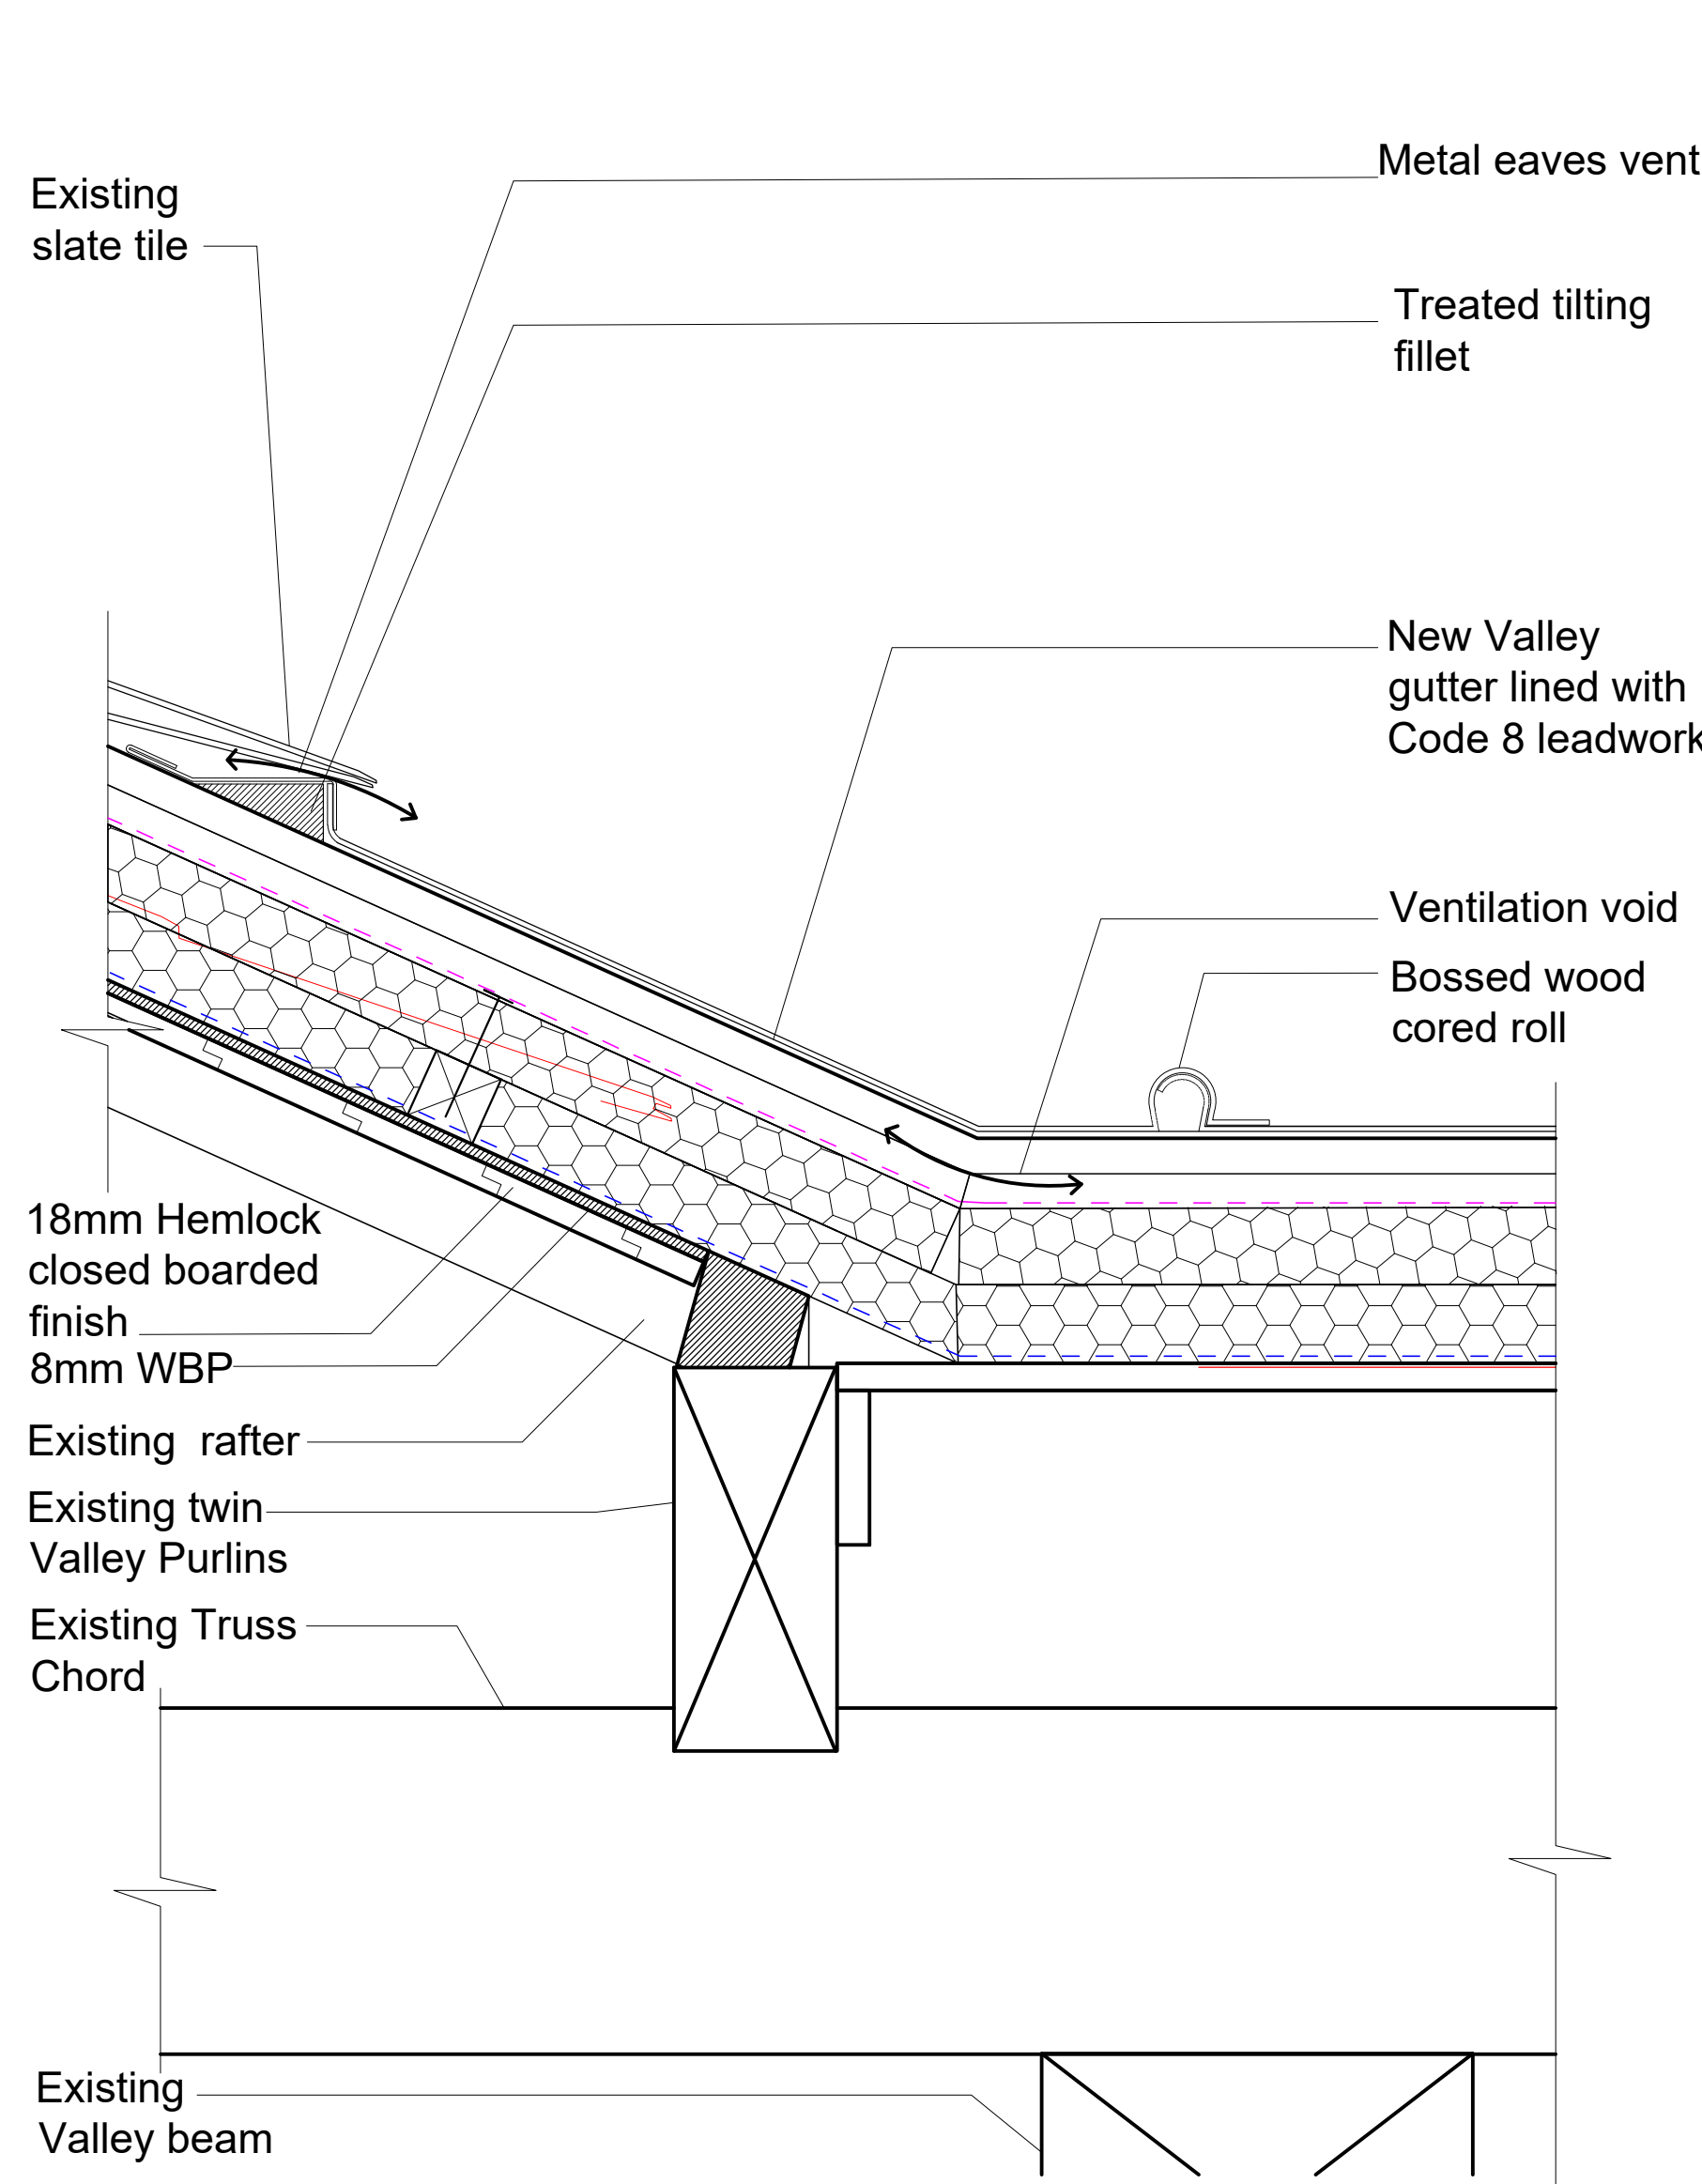

DETAIL 3 VALLEY GUTTER OVER VALLEY BEAM

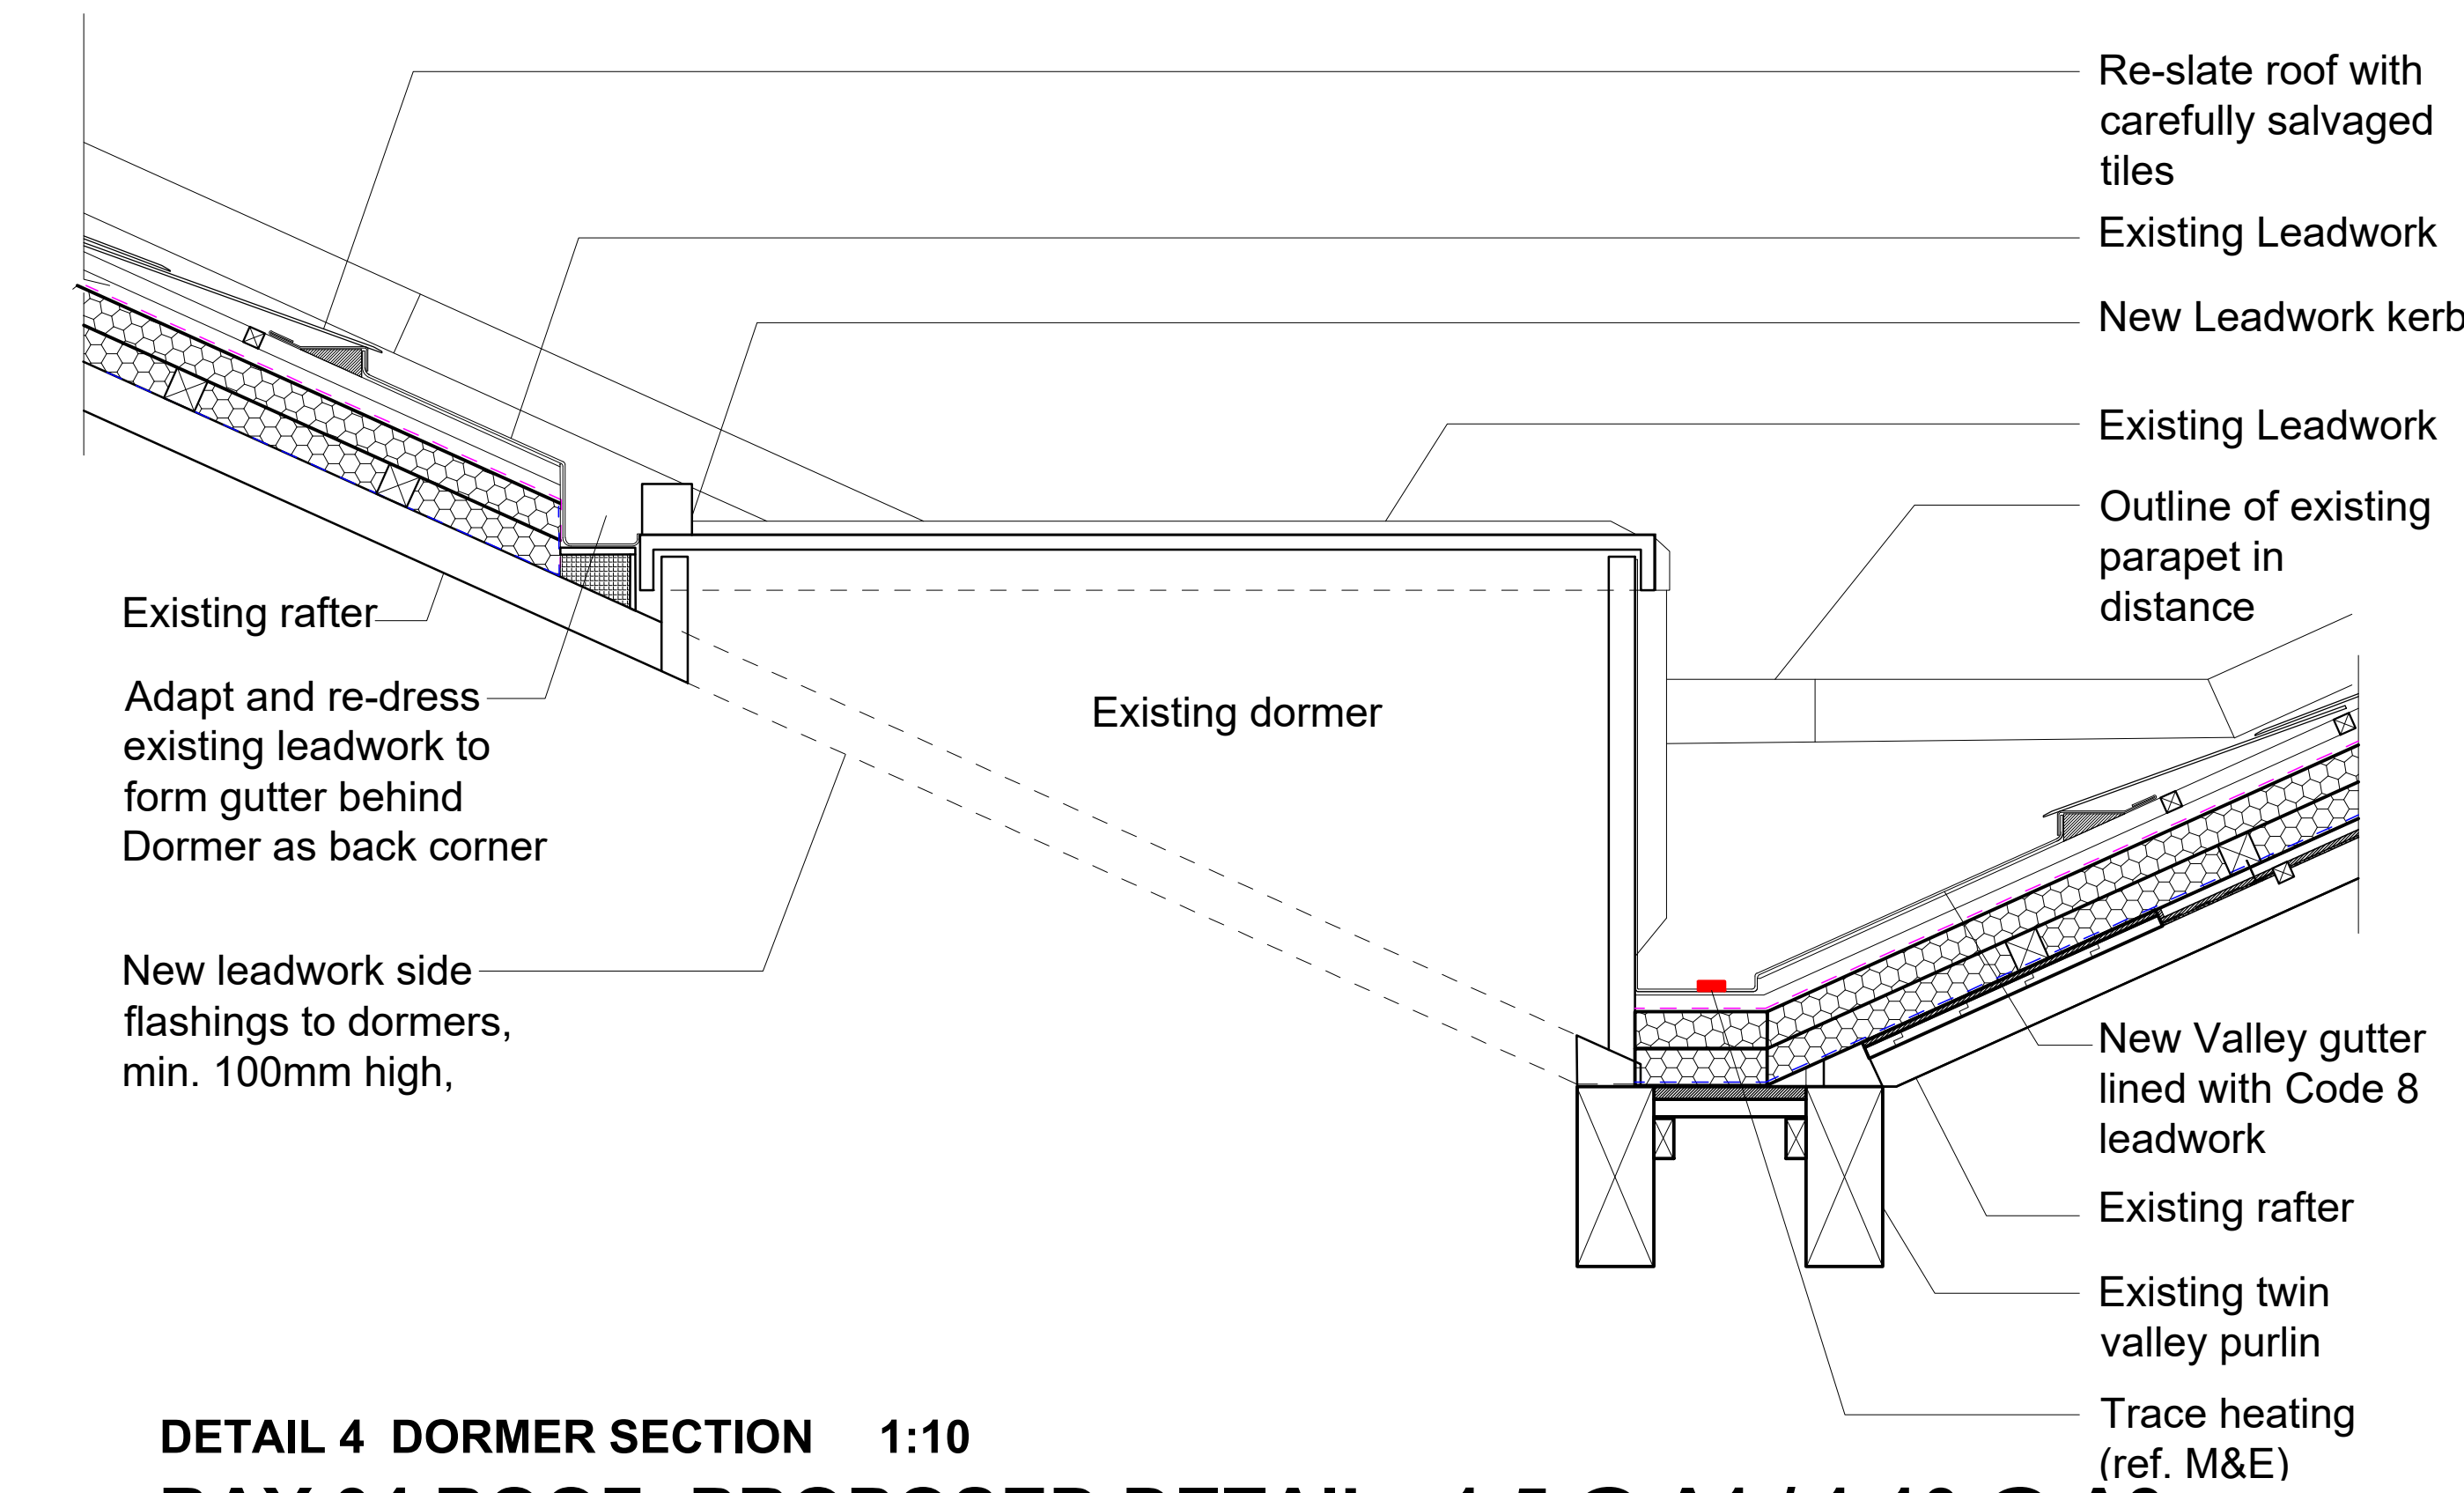


DETAIL 4 DORMER SECTION 1:10

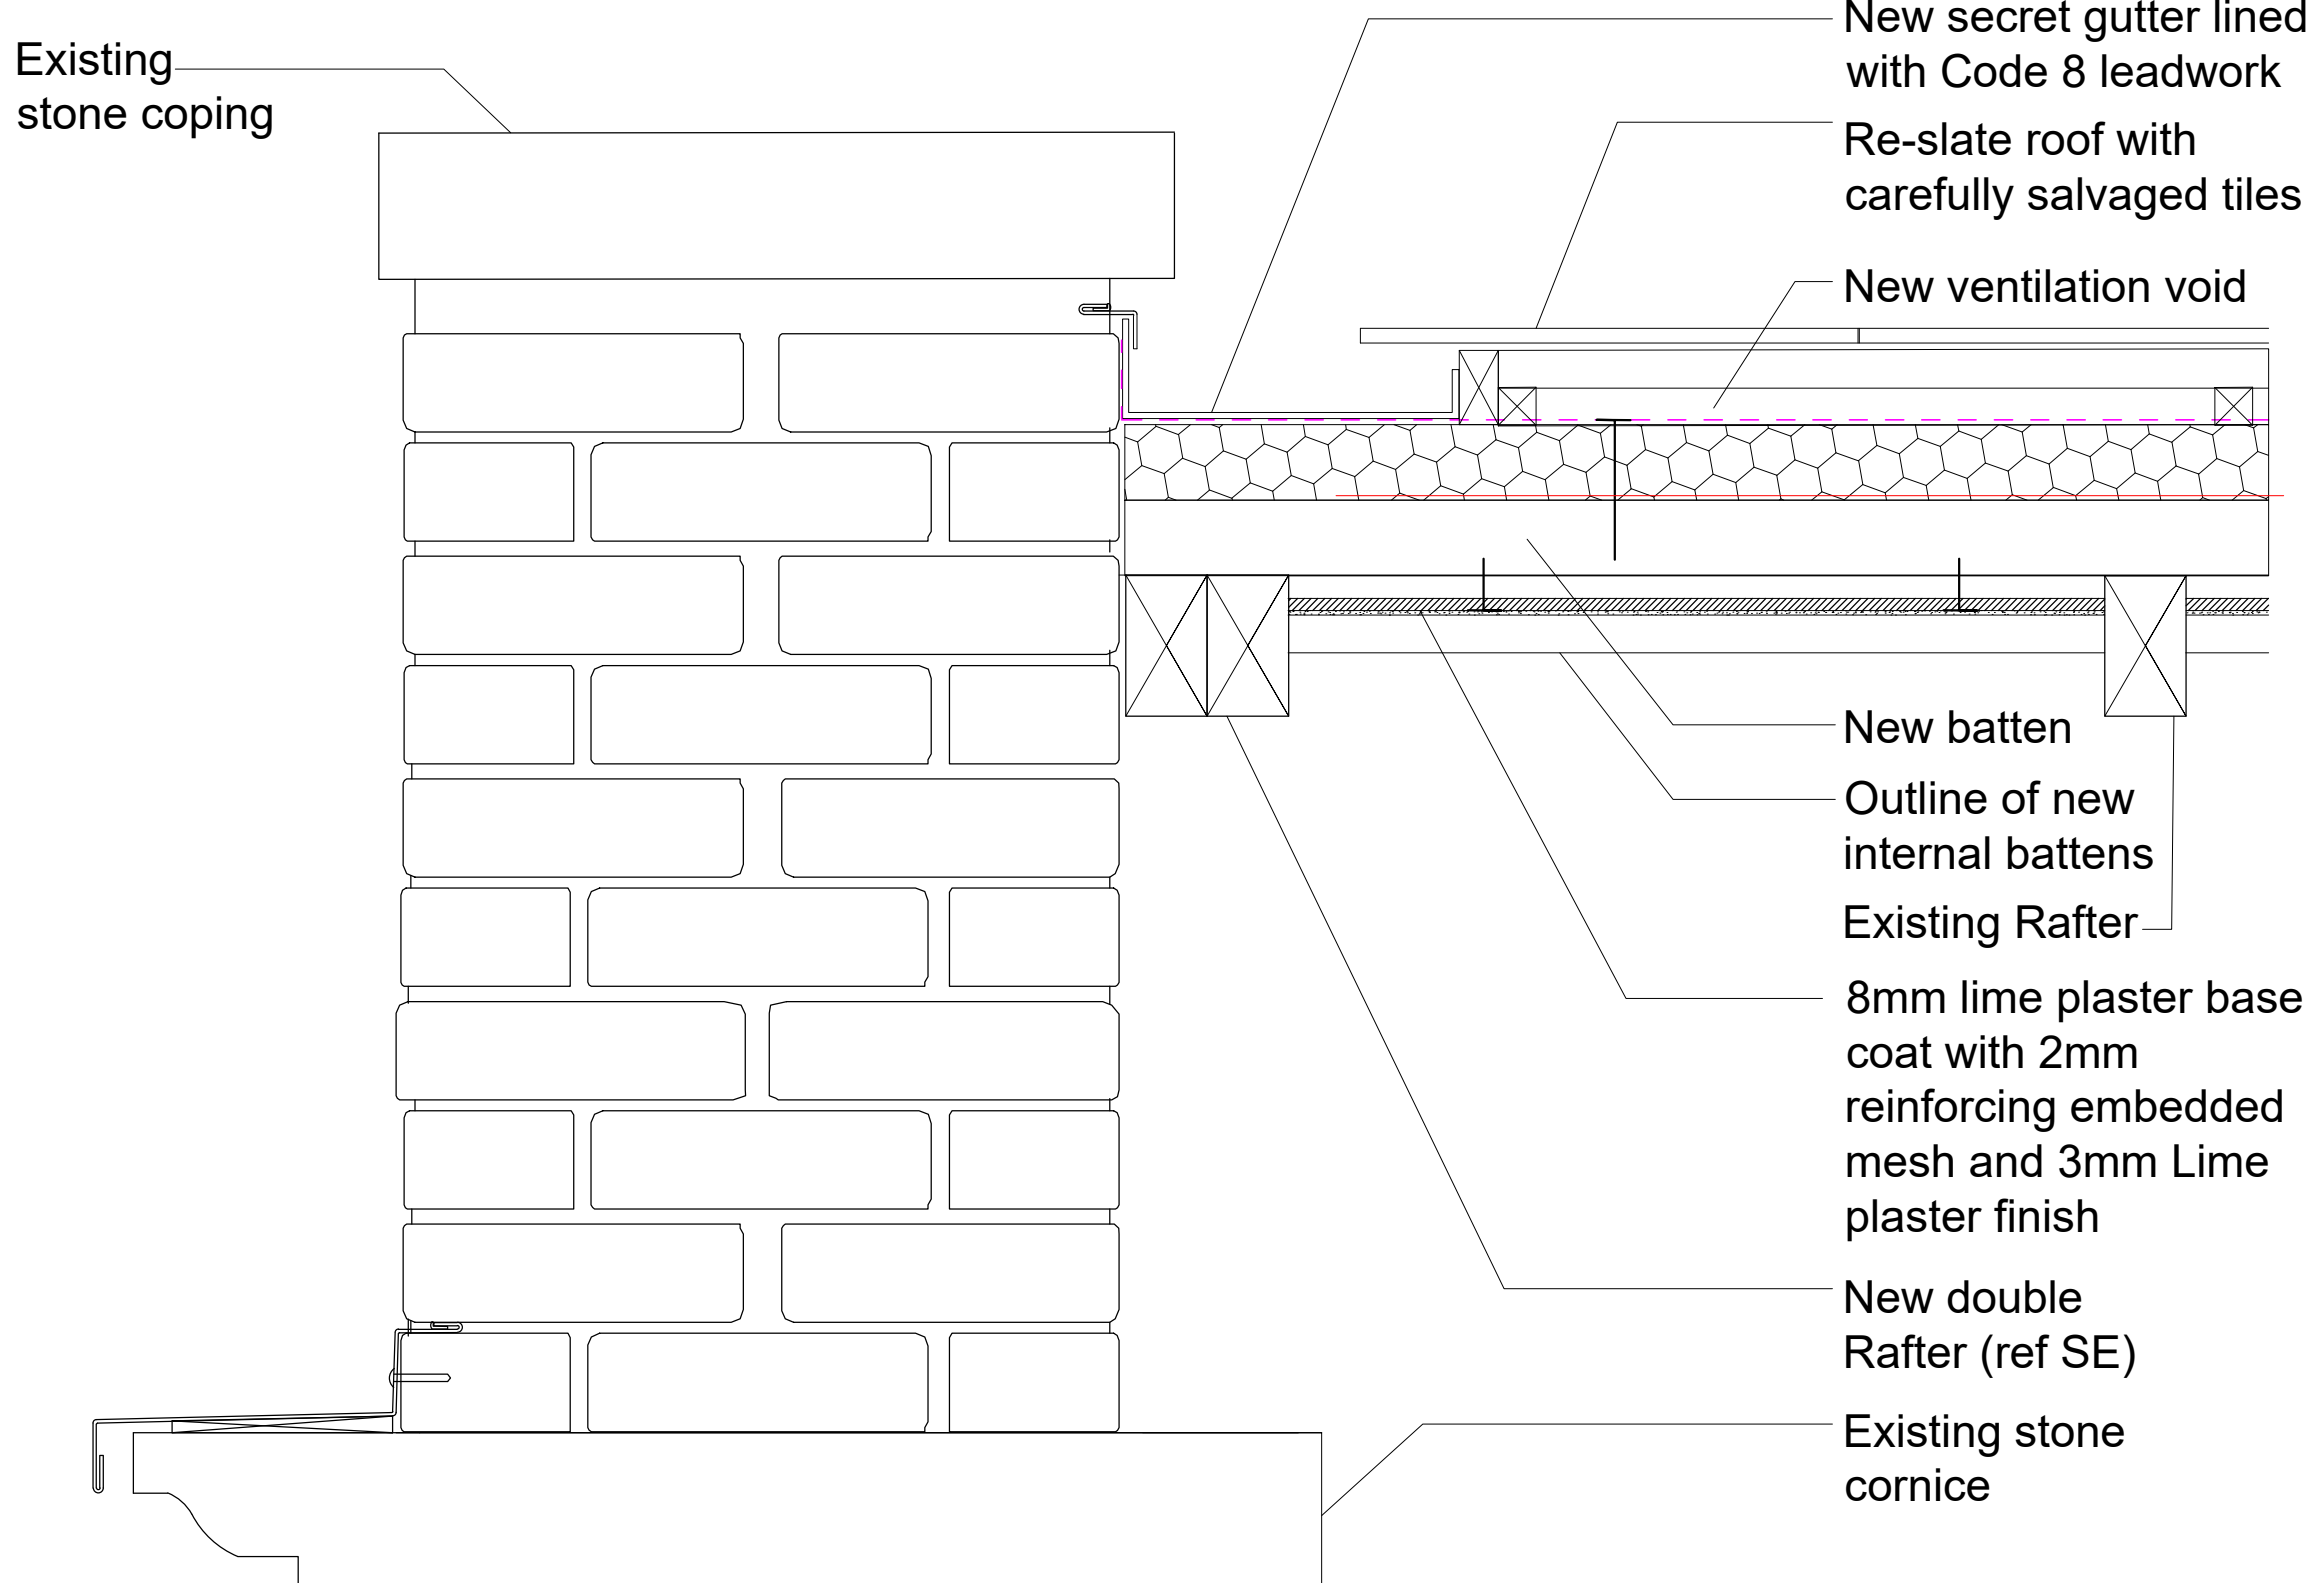

DETAIL 5 SECRET GUTTER

BAY 04 ROOF: PROPOSED DETAIL 1:5 @ A1 / 1:10 @ A3

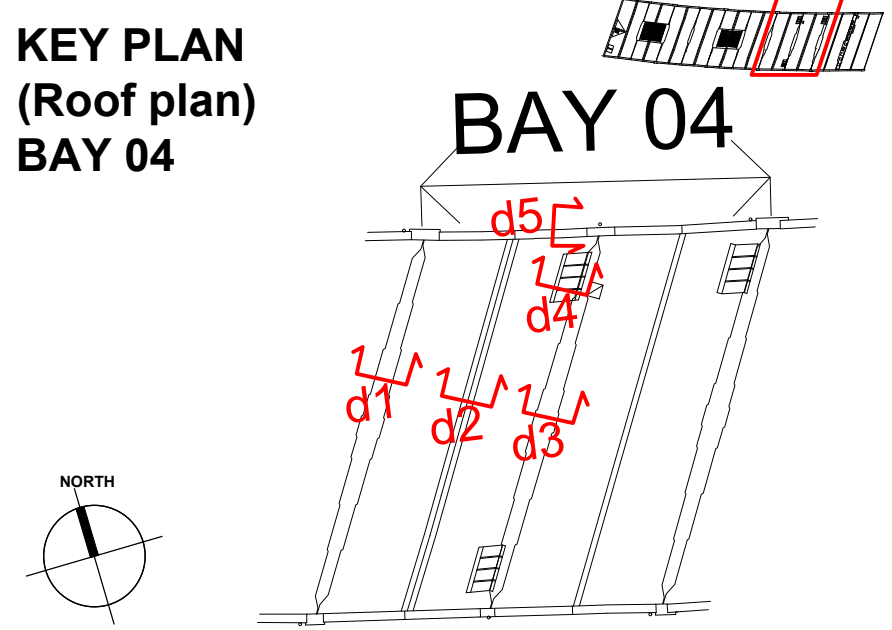

BASED ON MEASURED SURVEY BY "SITECH SURVEYING SERVICES"					
JOB TITLE Essential Repair: 1830 Warehouse, Science & Industry Museum, M3 4FP		JOB NO. 275	DRWG. TITLE Bay 04 Roof: Proposed detail	STATUS Planning	
			DRWG. NO. 275 / PD / 330 (A1 ORIGINAL FORMAT)	REV:	SCALE: 1:5@A1 1:10@A3
Studiosdownie ARCHITECTS LLP		TEL: +44 (0) 20 7299 7766 info@studiosdownie.com	All dimensions to be checked on site by the Contractor and confirmed with the Architect prior to construction. Do not scale off this drawing.		Drawn by: JP DATE: 16/02/23