




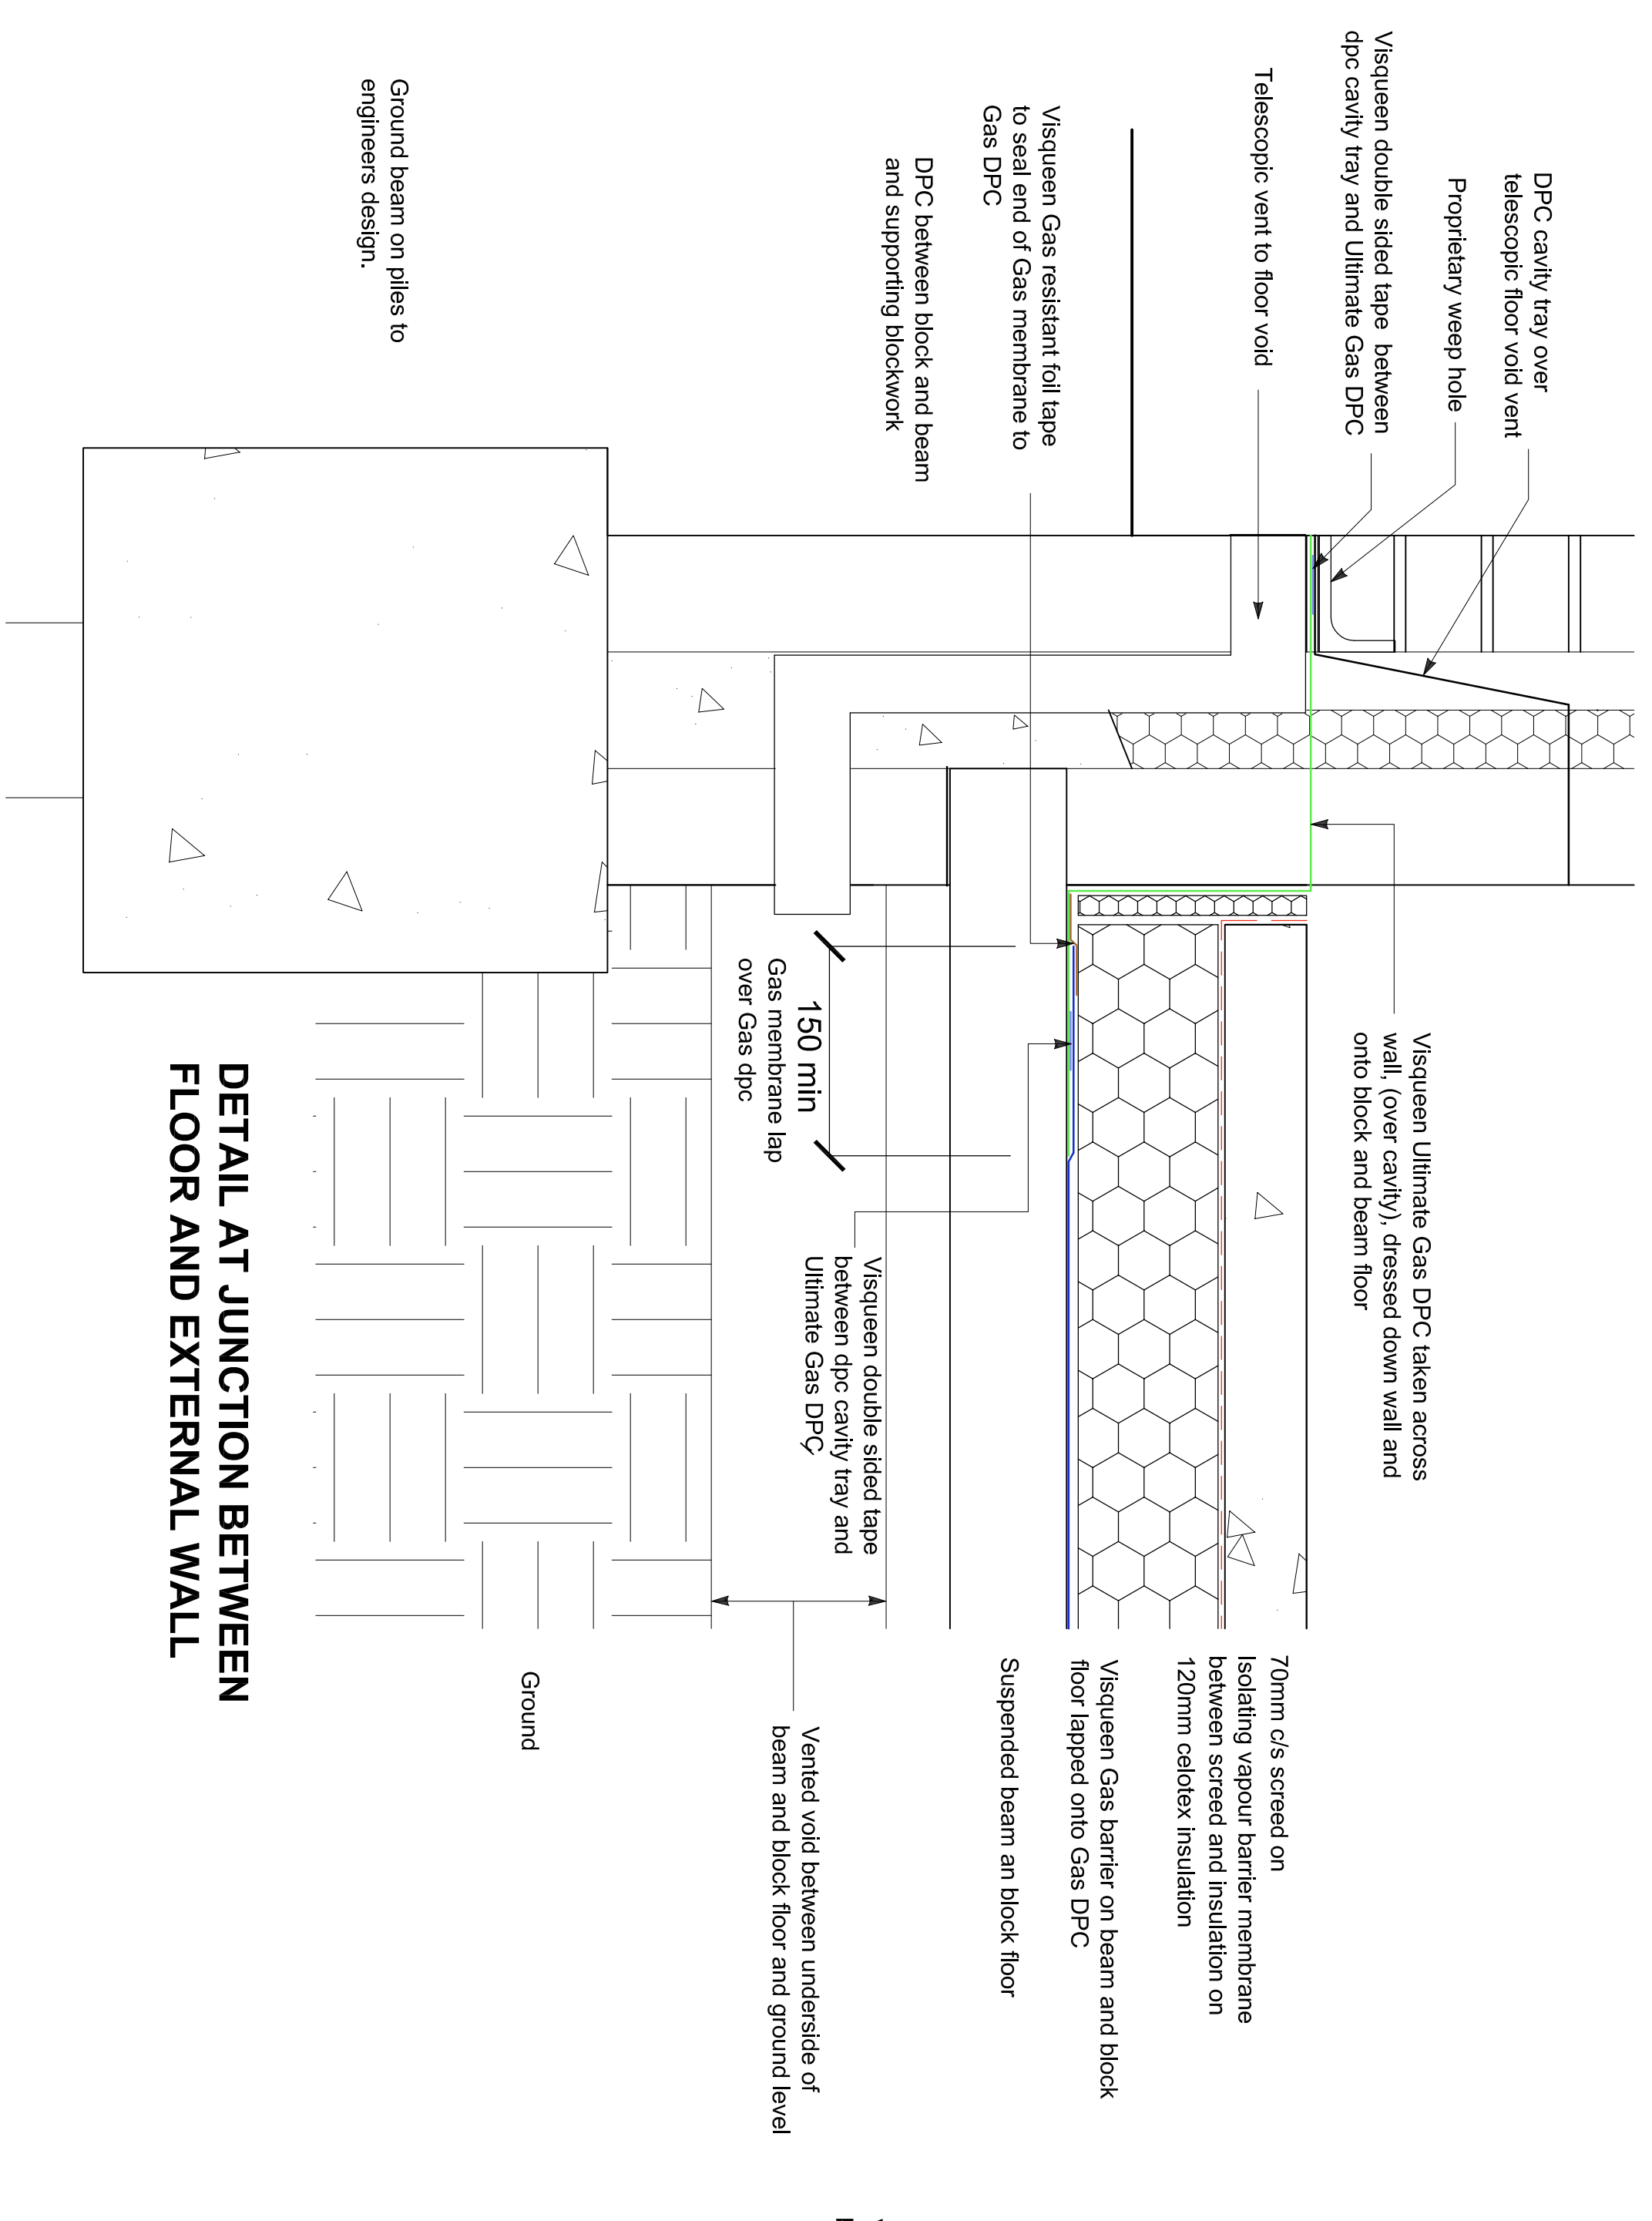


DETAIL AT JUNCTION BETWEEN FLOOR AND EXTERNAL WALL

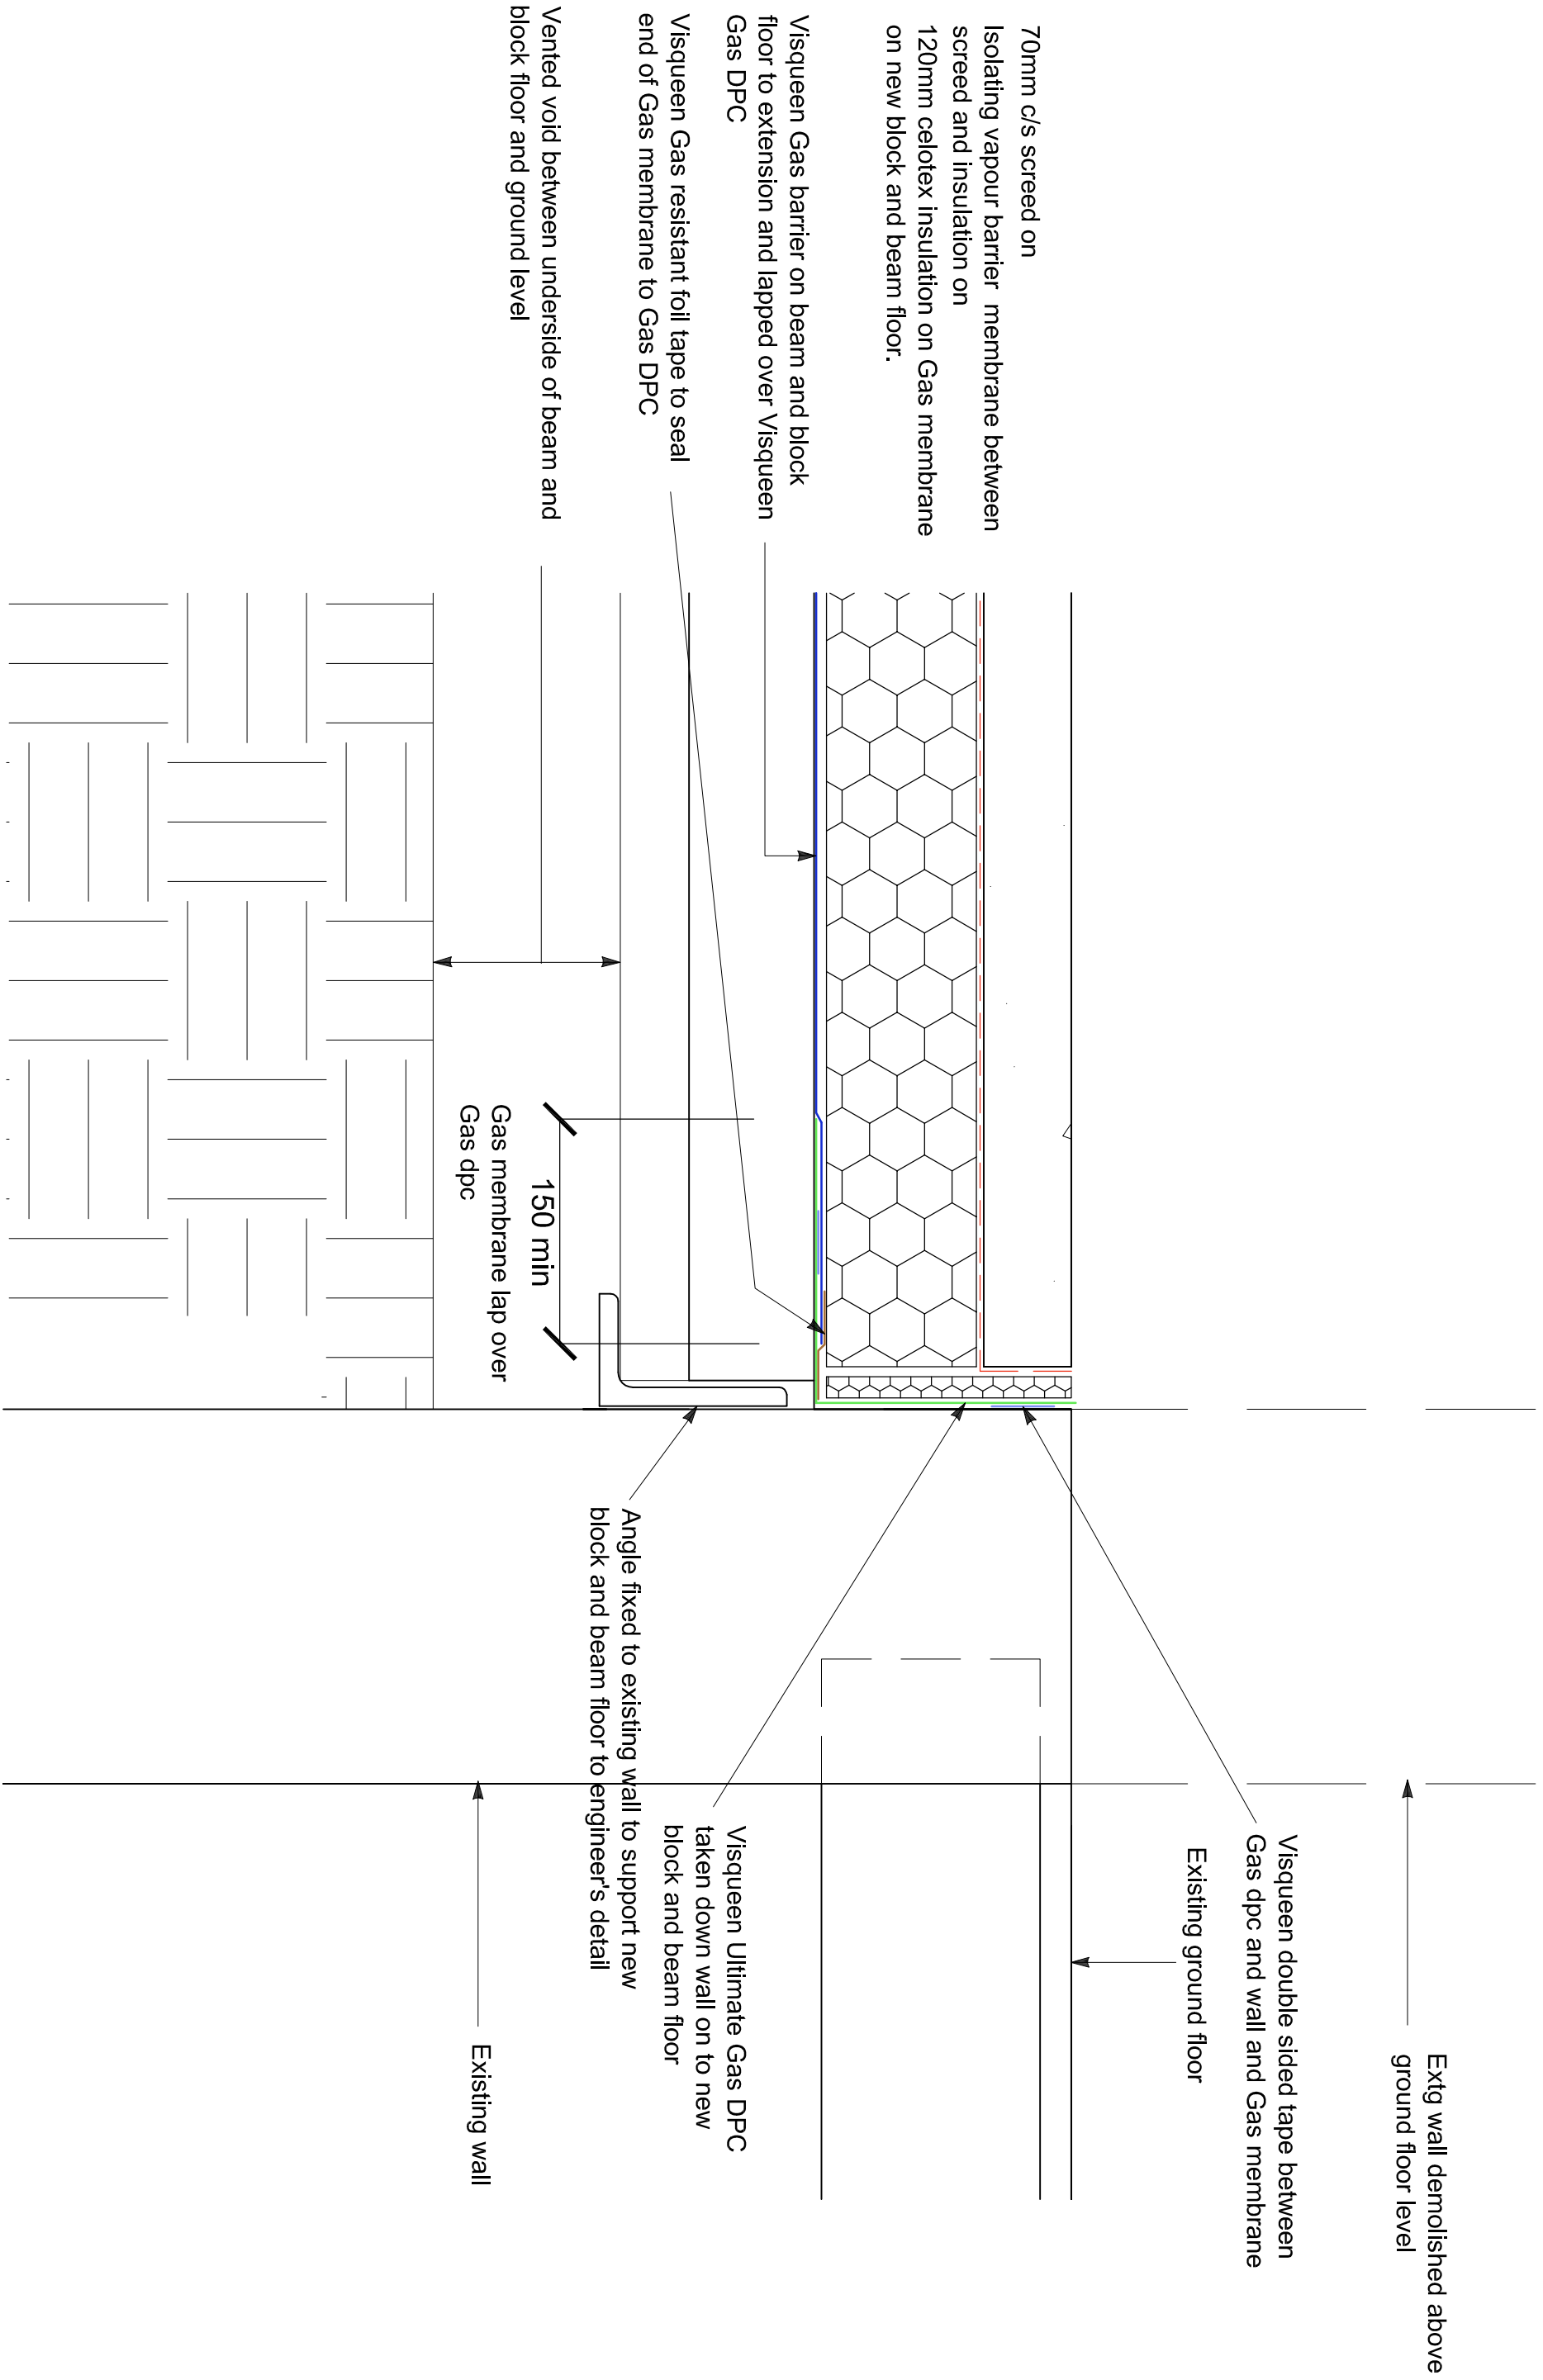

DETAIL AT JUNCTION OF NEW FLOOR AND EXISTING FLOOR

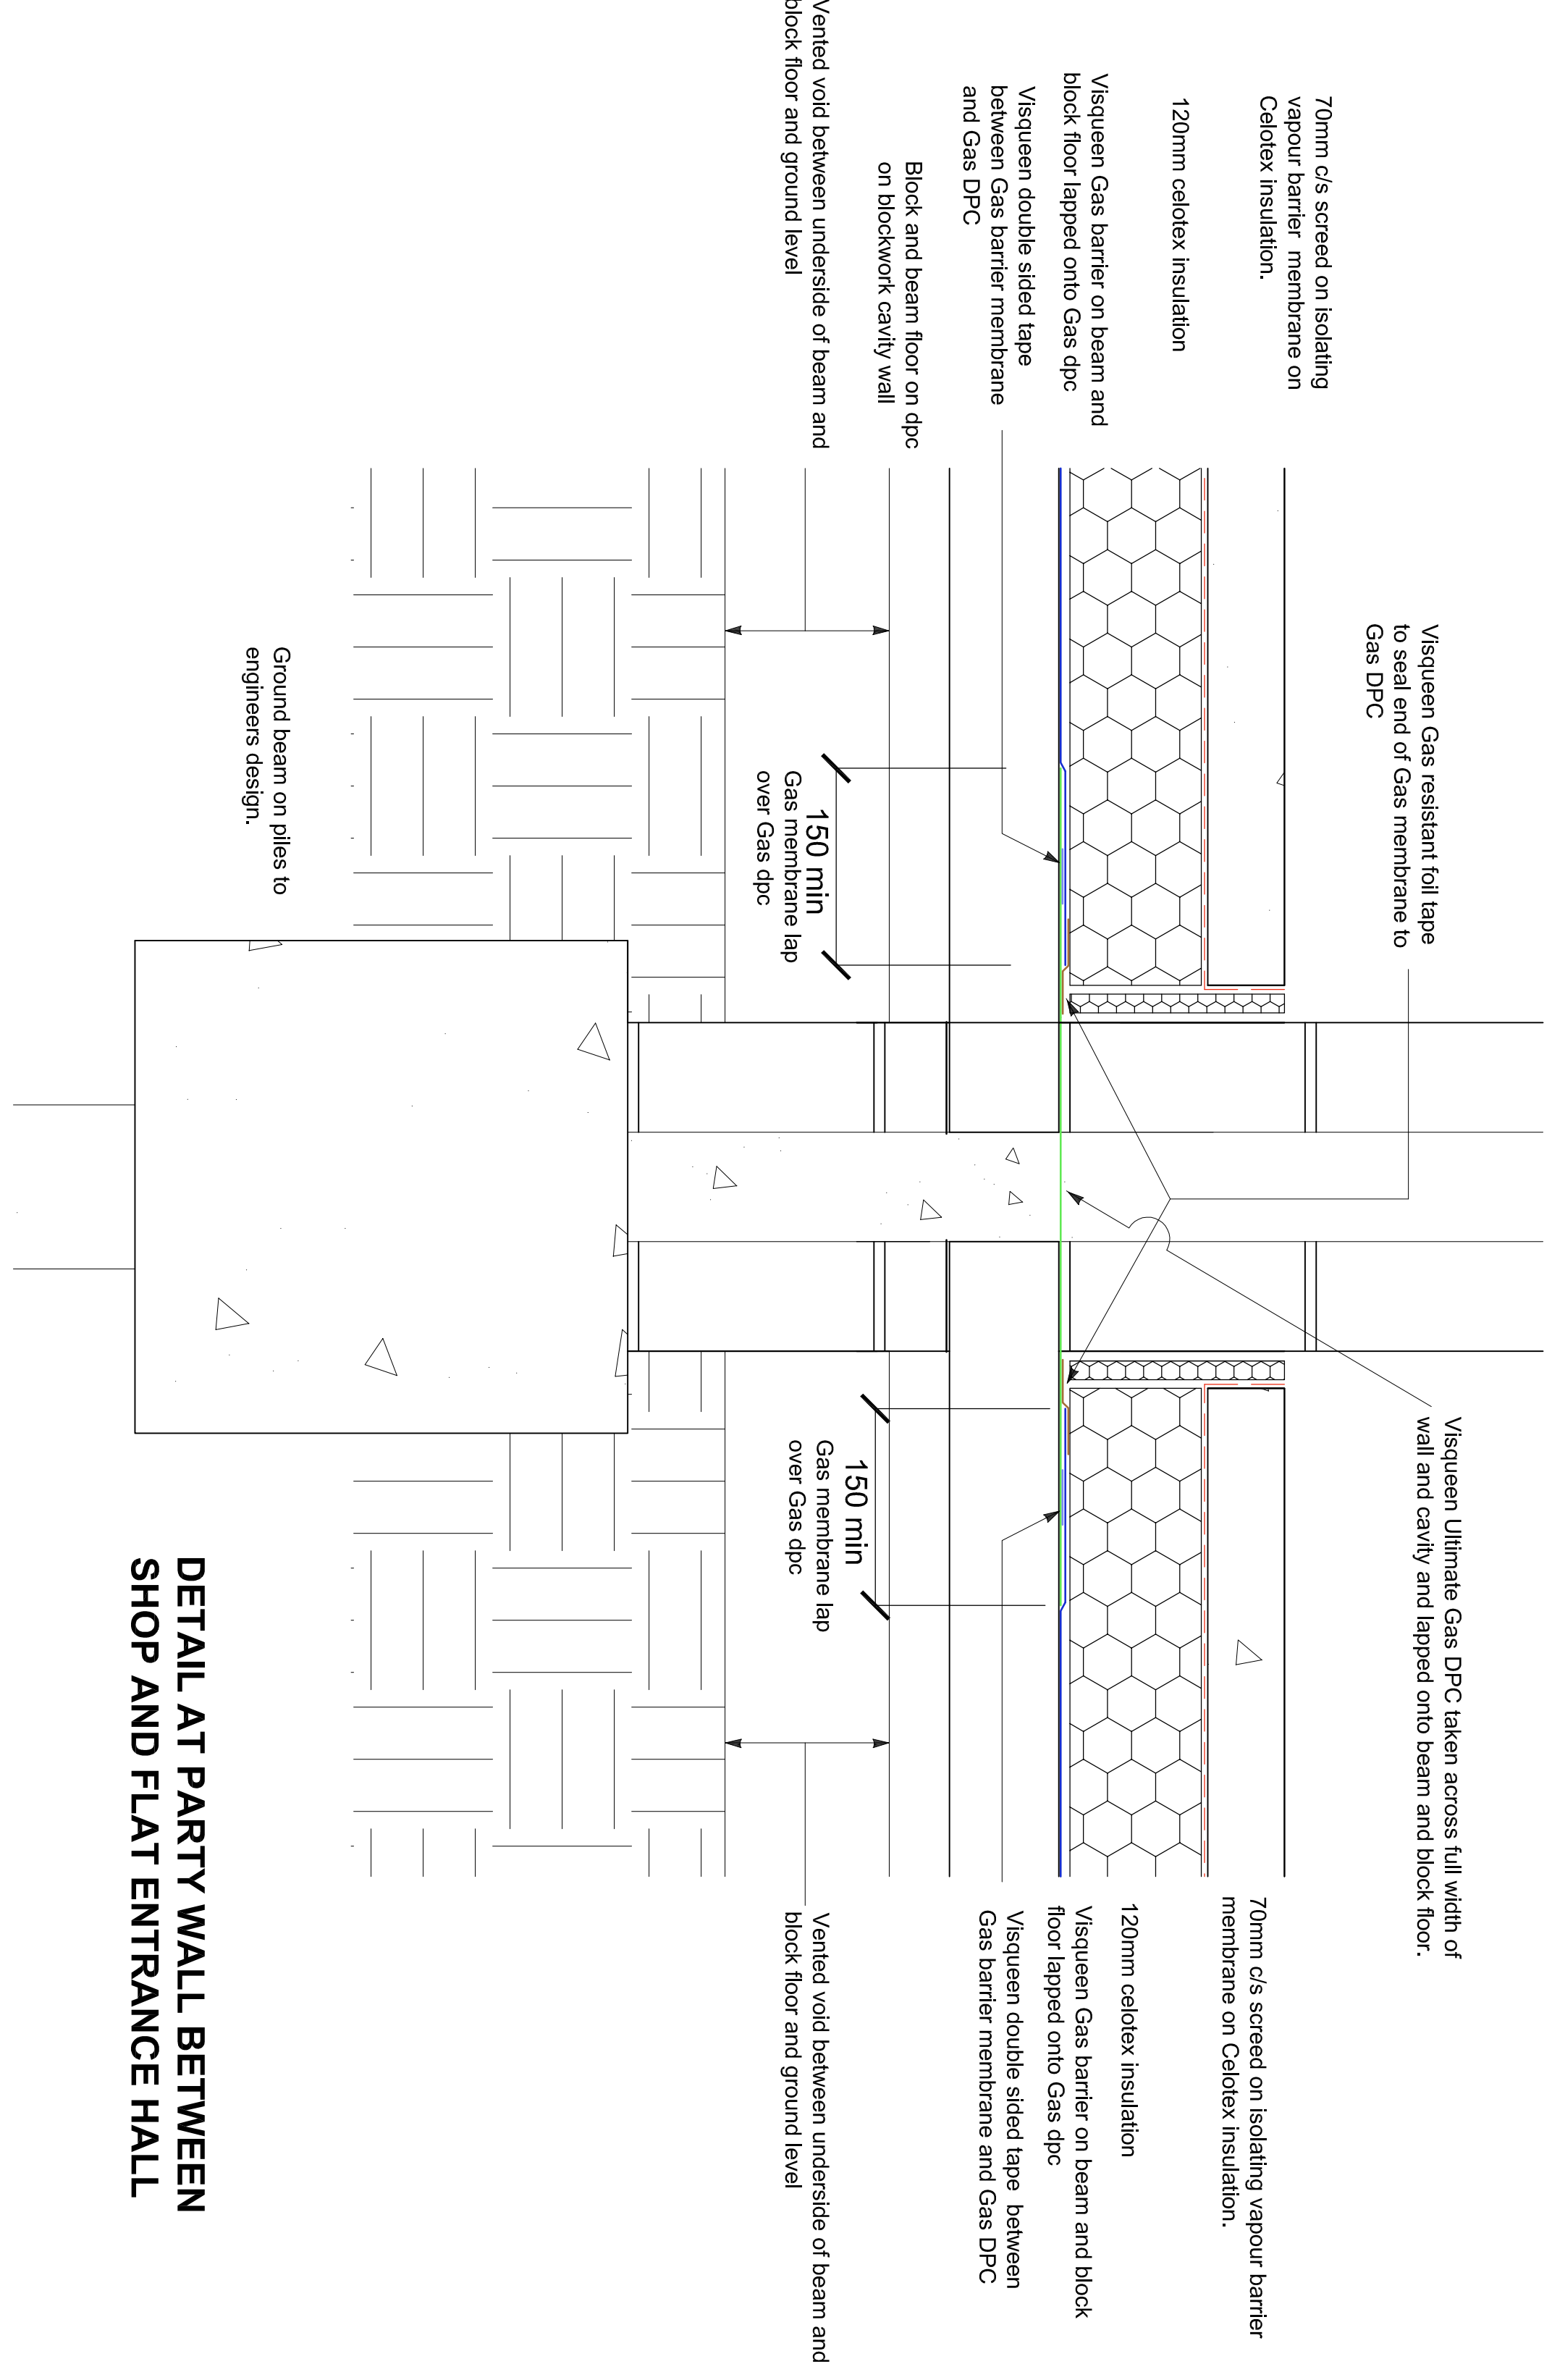

DETAIL AT PARTY WALL BETWEEN SHOP AND FLAT ENTRANCE HALL

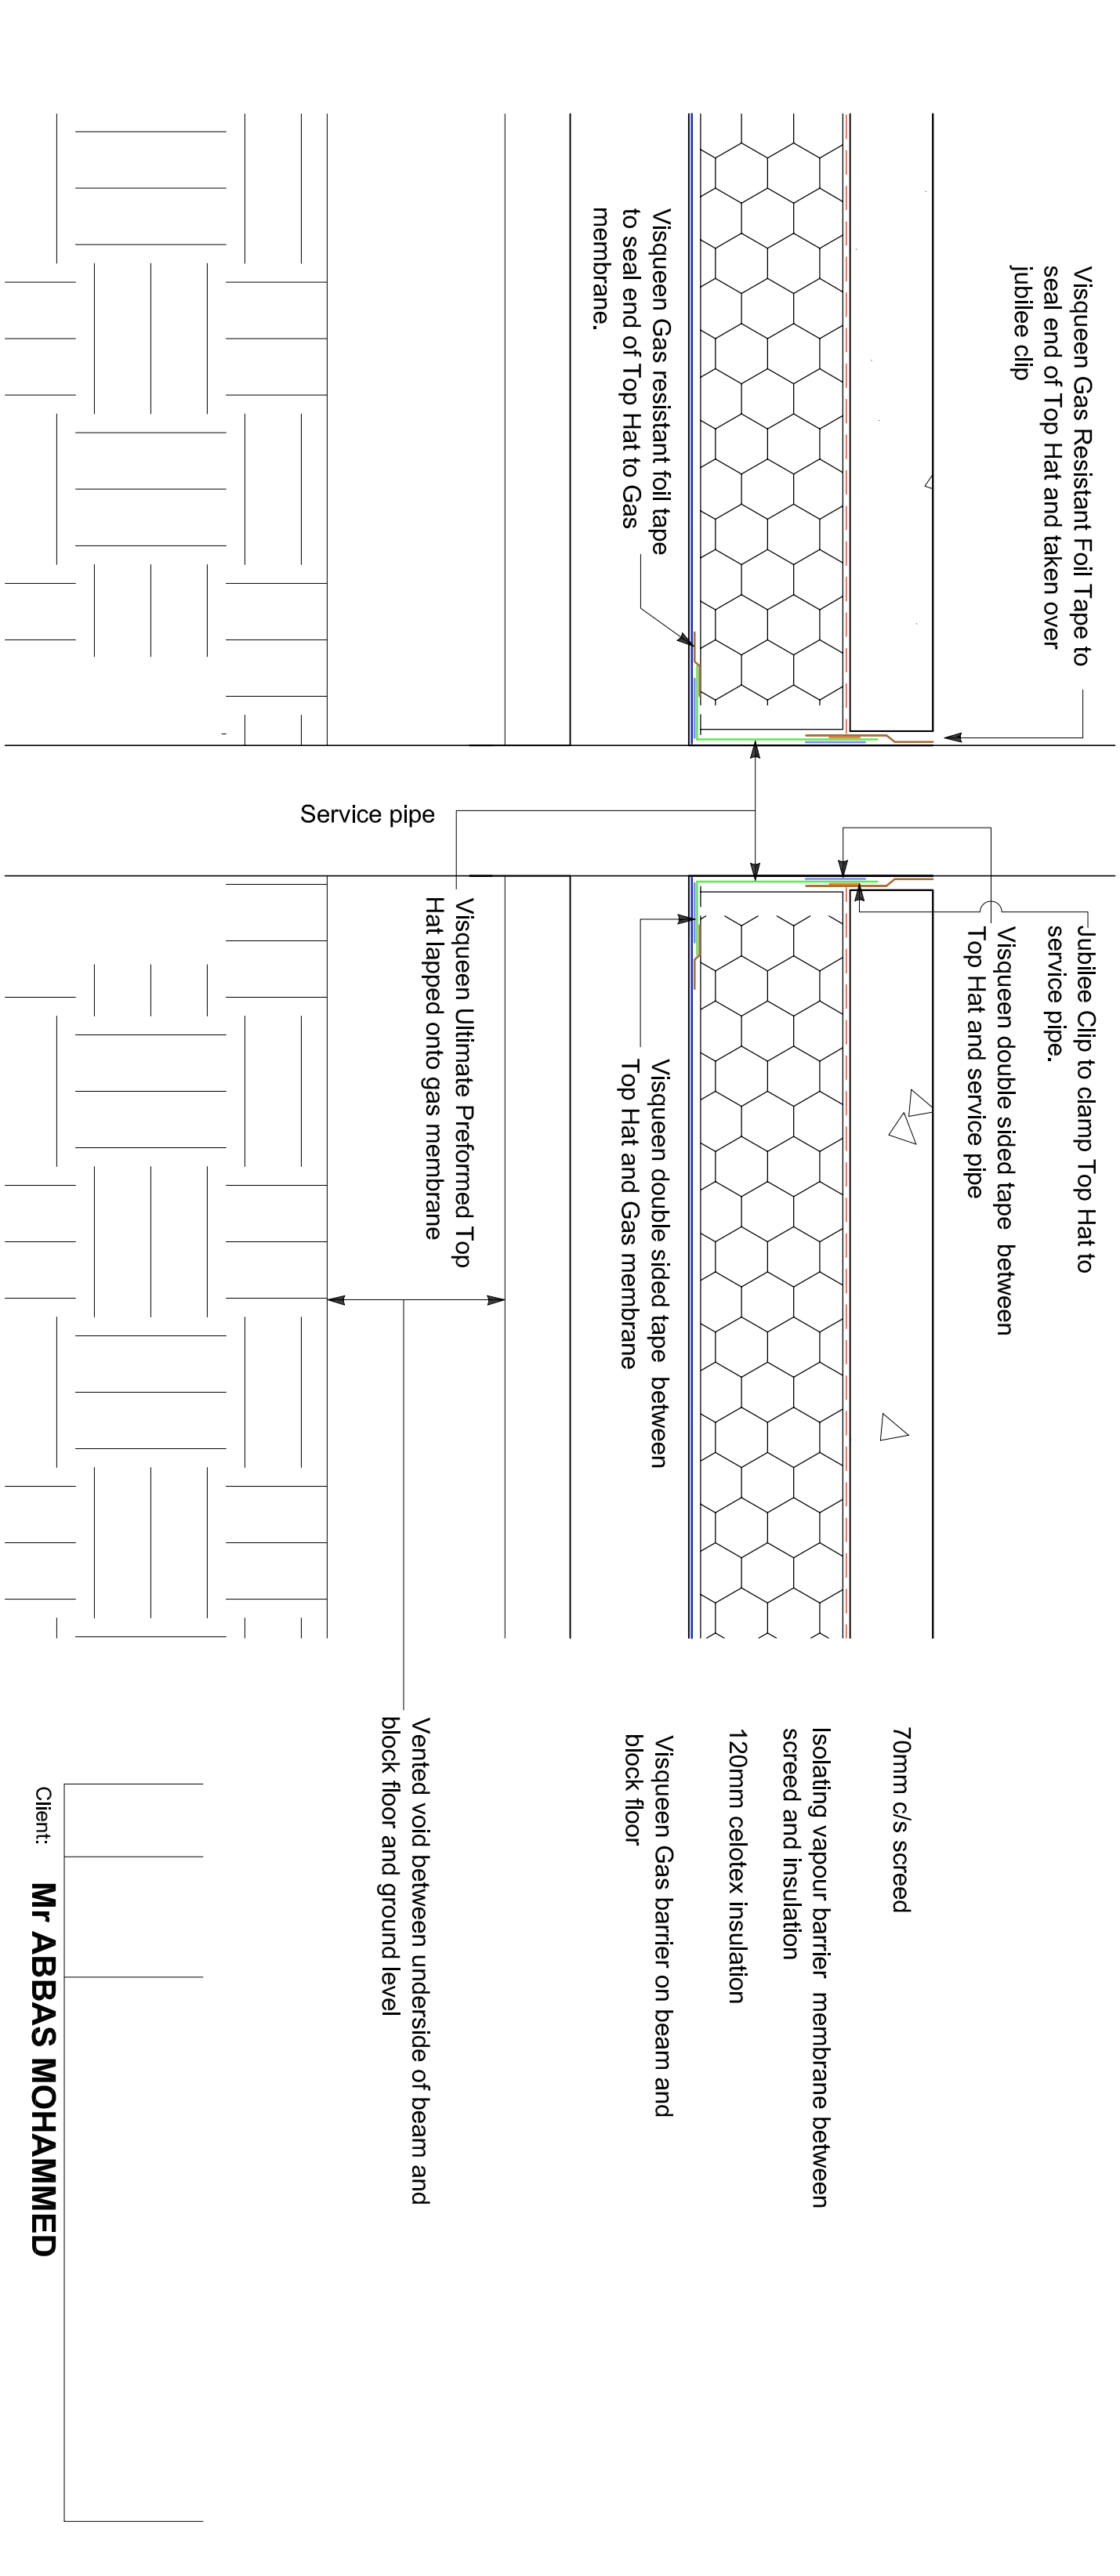

DETAIL AT SERVICE PENETRATION THROUGH NEW FLOOR

Brian Elwell & Co
9 THE GRANGE, BROWLEY CROSS, BOLTON, BL7 9GF
TEL: 07711 496691 Email: Brian@BrianElwell.co.uk

All dimensions for setting out are to be checked on site.
The copyright of this drawing is reserved by Brian Elwell and Co. This drawing is not to be copied, circulated, published, traced or used by any person without the consent of Brian Elwell and Co.

Client: **Mr ABBAS MOHAMMED**
Project: **PROPOSED GROUND FLOOR EXTENSION**
Address: **62 BURTON ROAD, WITTINGTON, MANCHESTER M20 3EB**
Drawing: **GROUND GAS PROTECTION DETAILS**
Dwg No: 1886/104 Date: Feb 2023 Scale: 1:5 @A1 1:10 at A3